


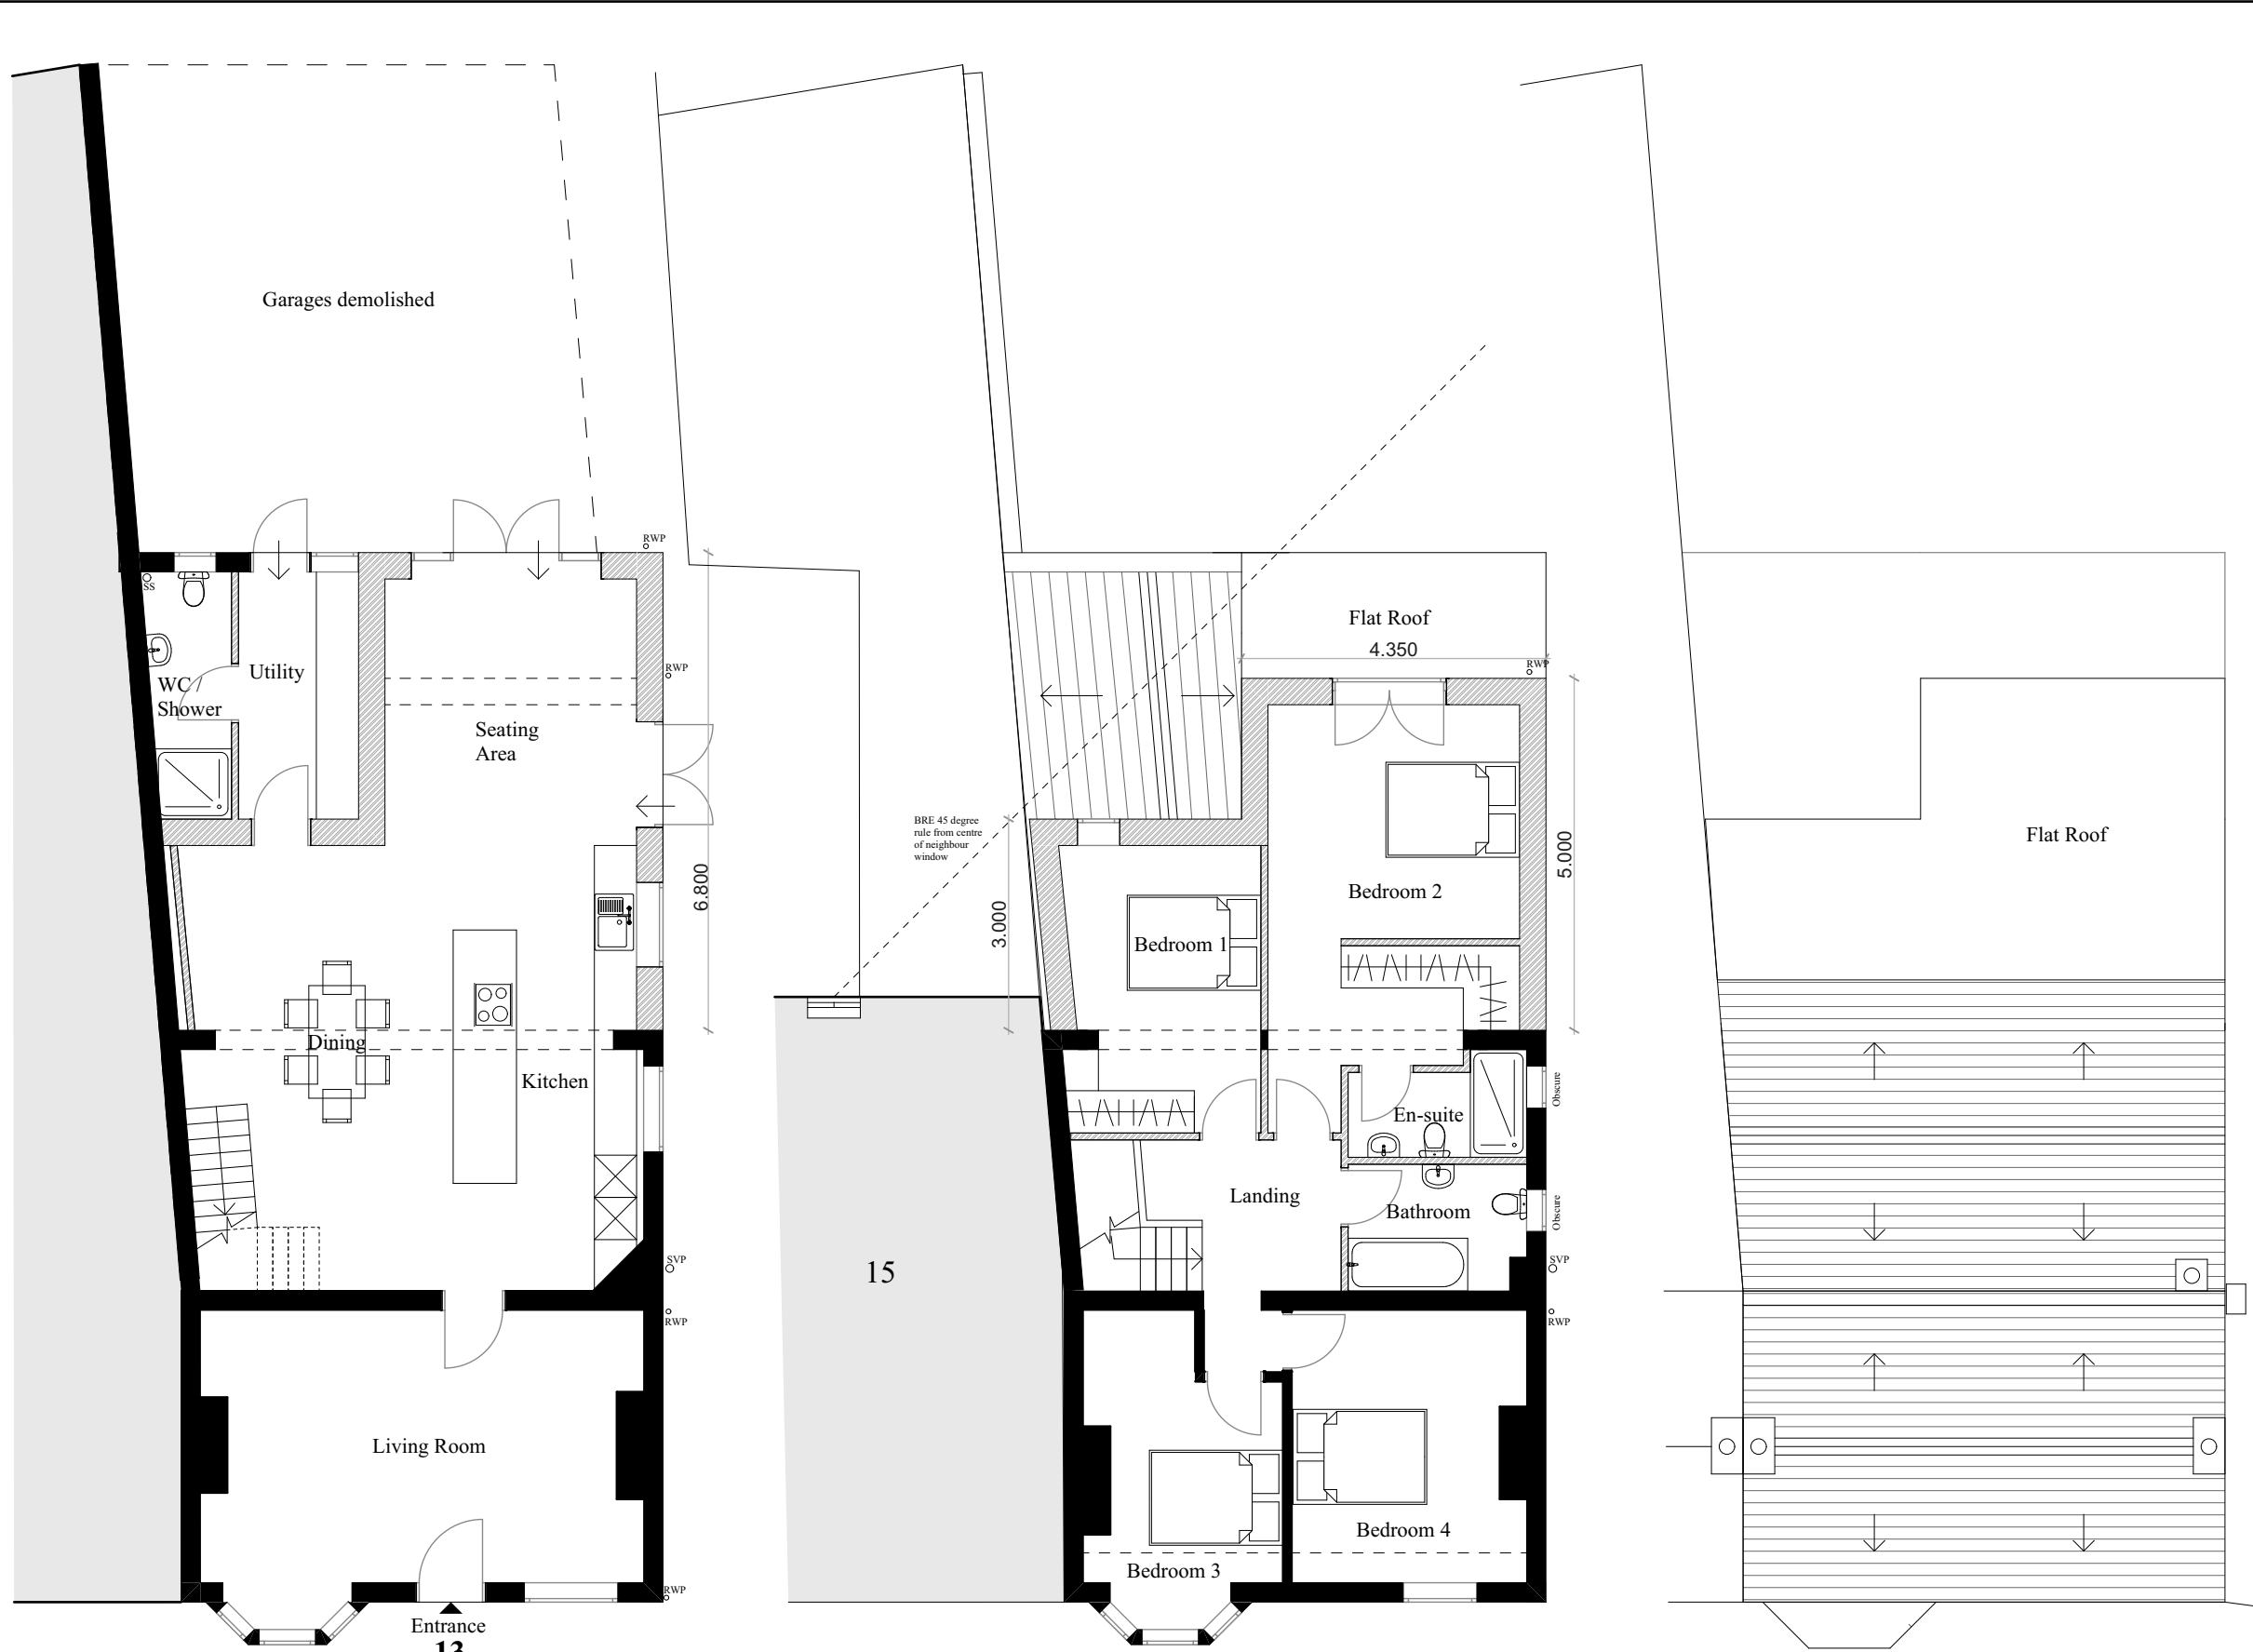

Proposed Ground Floor Plan

Proposed First Floor Plan

Proposed Roof Plan

**General Notes**  
Do not scale from this drawing, apart from Town Planning purposes  
Work to figure dimensions only  
This drawing is the property of Cameron Bosque Architects Limited and copyright is reserved by them  
This drawing is issued on the basis that it is not copied, used or disclosed by or to any unauthorised person without the prior written consent of Cameron Bosque Architects Limited  
The drawing representative of the building or site and intended works  
Contractors should carry out their own independent site surveys to confirm dimensions

| Rev | Date     | Drawn by | Description    |
|-----|----------|----------|----------------|
| /   | 09.09.22 | GC       | Planning Issue |

Status  
**Planning**



**Cameron Bosque**  
Architects

Ely, Cambridge & Harlow, Essex  
Tel: 07548658571  
Email: info@cameronbosque.com

Client Name  
DSM Construction Services Ltd

Project Address  
13 Church St, Donington, Spalding, PE11 4UA

Title  
Proposed Plans

| Scale    | Date     |
|----------|----------|
| 1:100@A3 | 15.08.22 |

| Drawing Number | Revision |
|----------------|----------|
| 22142- 1100    | /        |