





Proposed Front Elevation

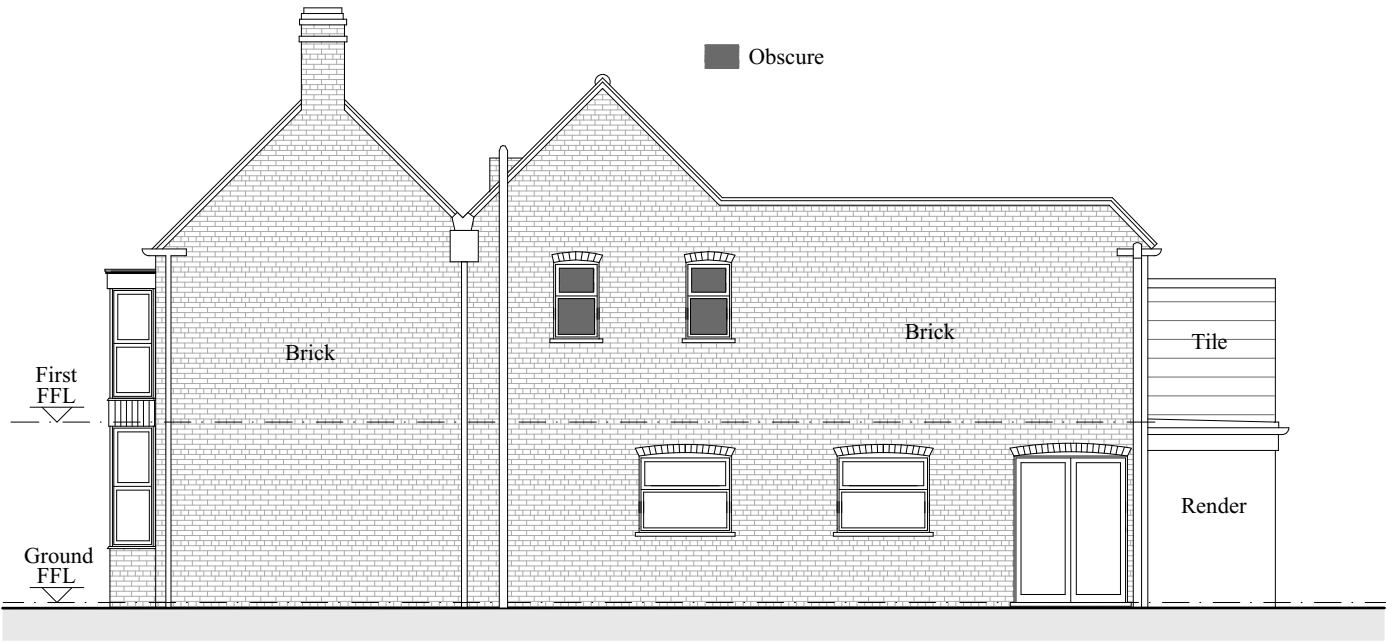

Proposed Side 1 Elevation




Proposed Rear Elevation

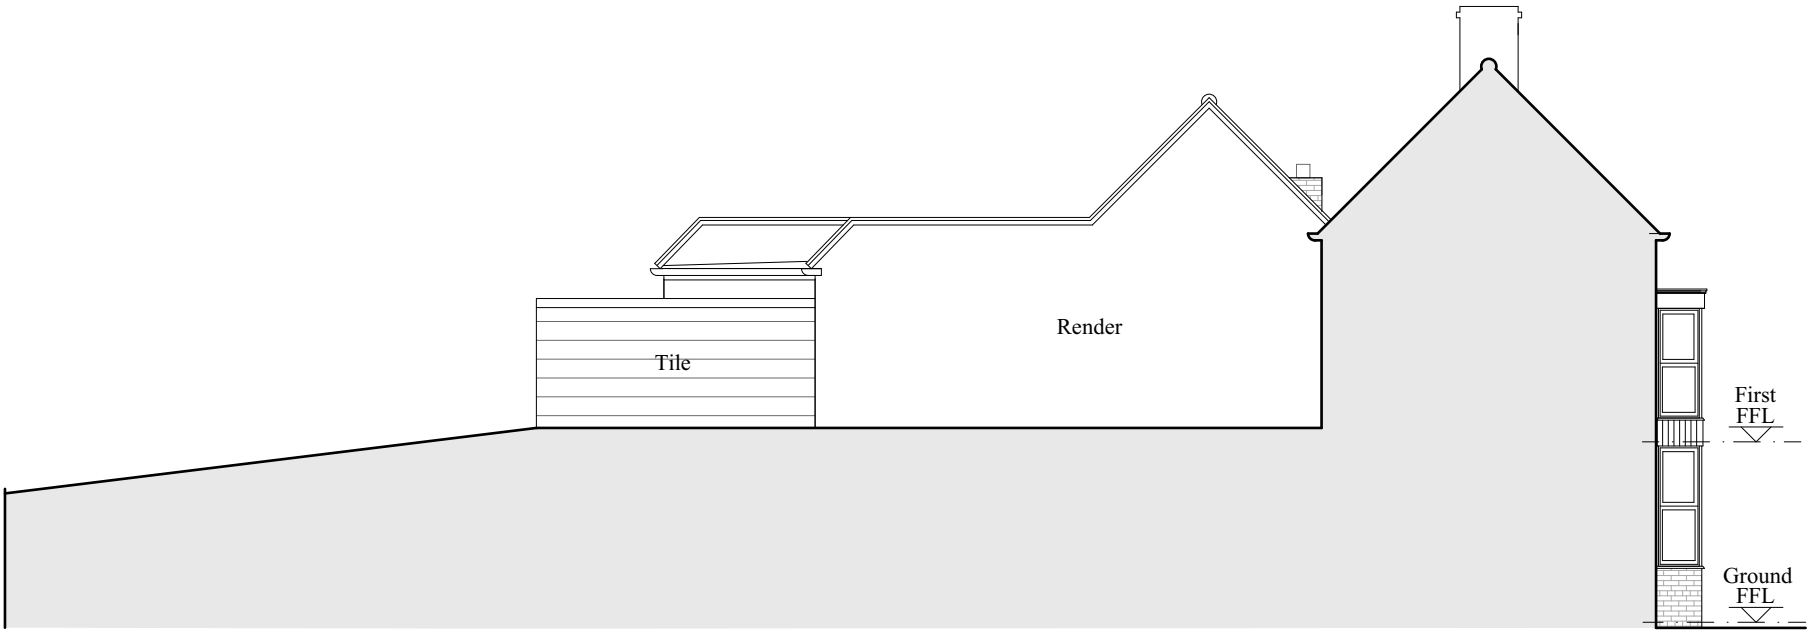

Proposed Side 2 Elevation

Proposed Materials
External Walls - Brick to match existing or off white cream render where shown
Flat Roof - Single ply membrane
Tile - to match existing
Rainwater goods - as existing
Windows and Doors - Replacement or new UPVC or Aluminium white finish as existing

  Cameron Bosque Architects Ely, Cambridge & Harlow, Essex Tel: 07548658571 Email: info@cameronbosque.com	<u>Status</u> Planning	<u>Title</u> Proposed Elevations	<u>Rev</u> /	<u>Date</u> 09.09.22	<u>Drawn by</u> GC	<u>Description</u> Planning Issue		
	<u>Client Name</u> DSM Construction Services Ltd	<u>Scale</u> 1:100@A3	<u>Date</u> 15.08.22					
	<u>Project Address</u> 13 Church Street, Donington, Spalding PE11 4UA	<u>Drawing Number</u> 22142-1300	<u>Revision</u> /					
	<u>General Notes</u> Do not scale from this drawing, apart from Town Planning purposes. Work to figure dimensions only. This drawing is the property of Cameron Bosque Architects Limited and copyright is reserved by them This drawing is issued on the basis that it is not copied, used or disclosed by or to any unauthorised person without the prior written consent of Cameron Bosque Architects Limited The drawing representative of the building or site and intended works. Contractors should carry out their own independent site surveys to confirm dimensions							