


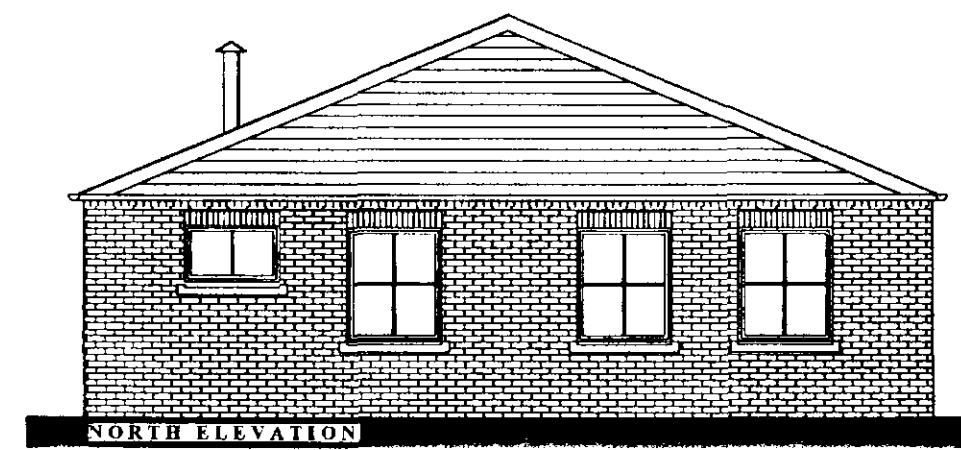


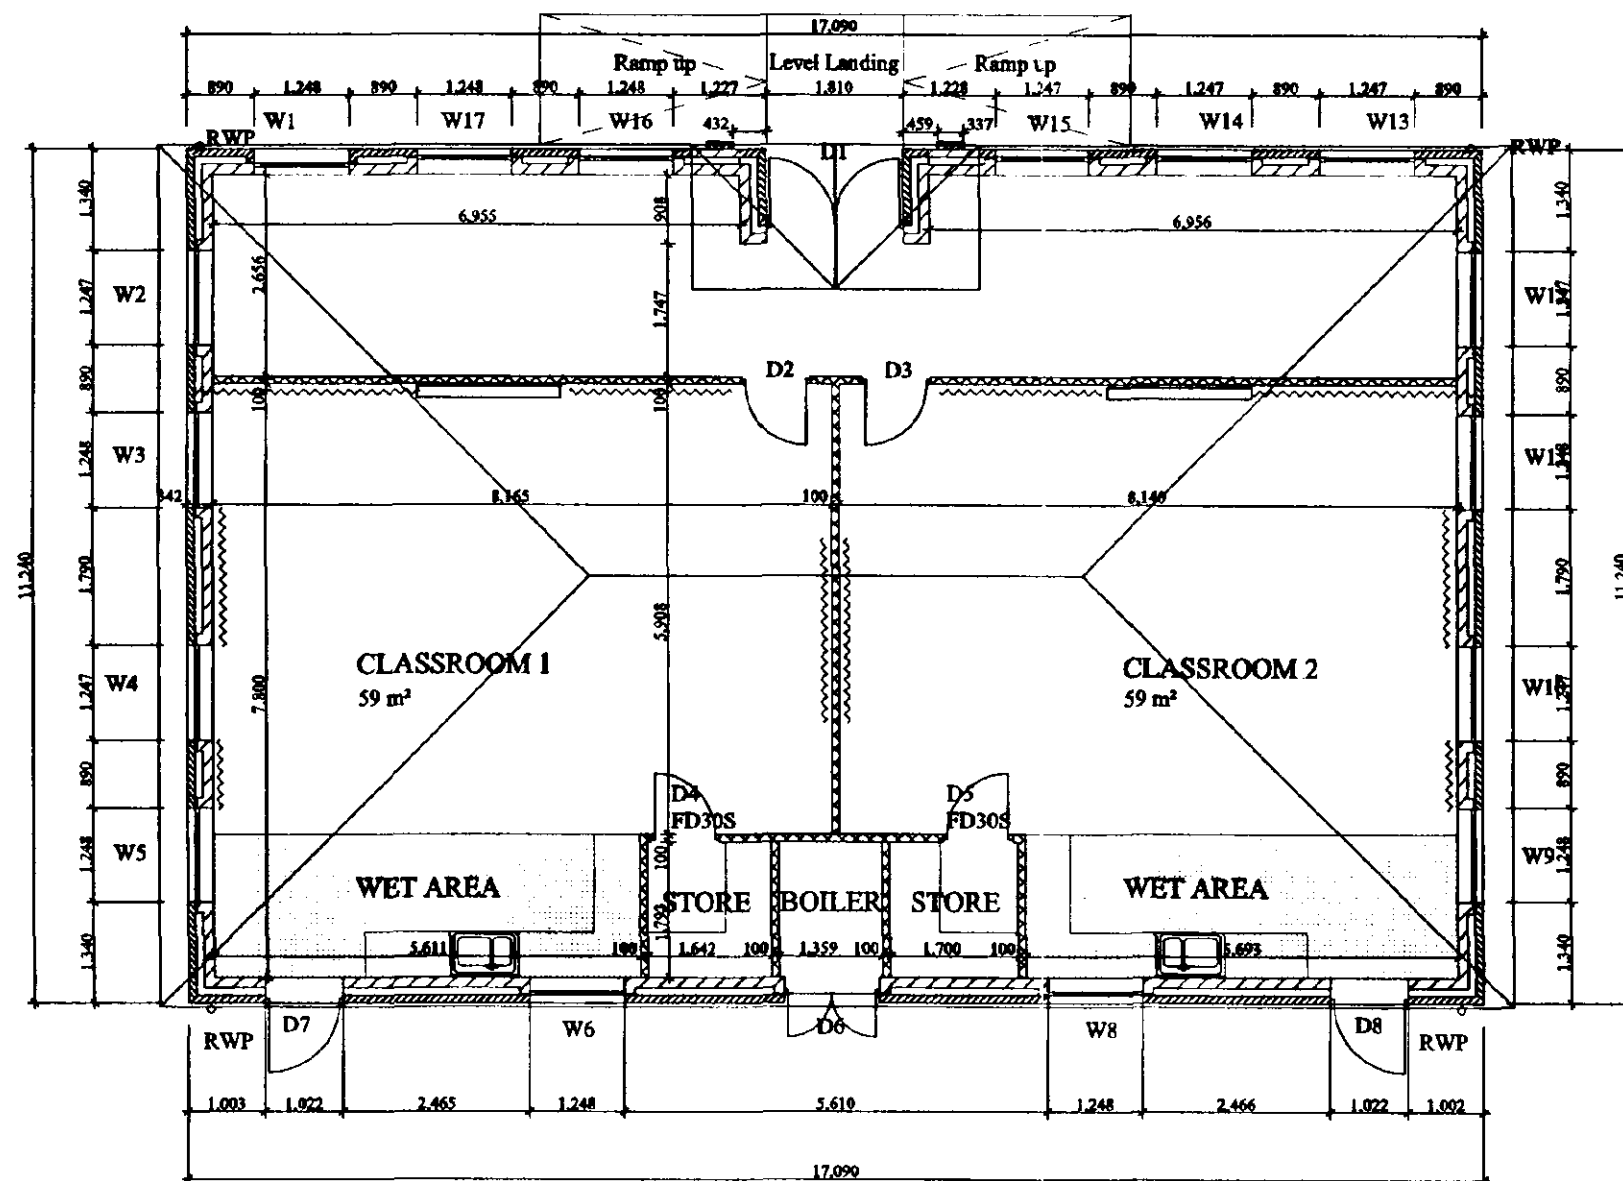

GROUND FLOOR PLAN

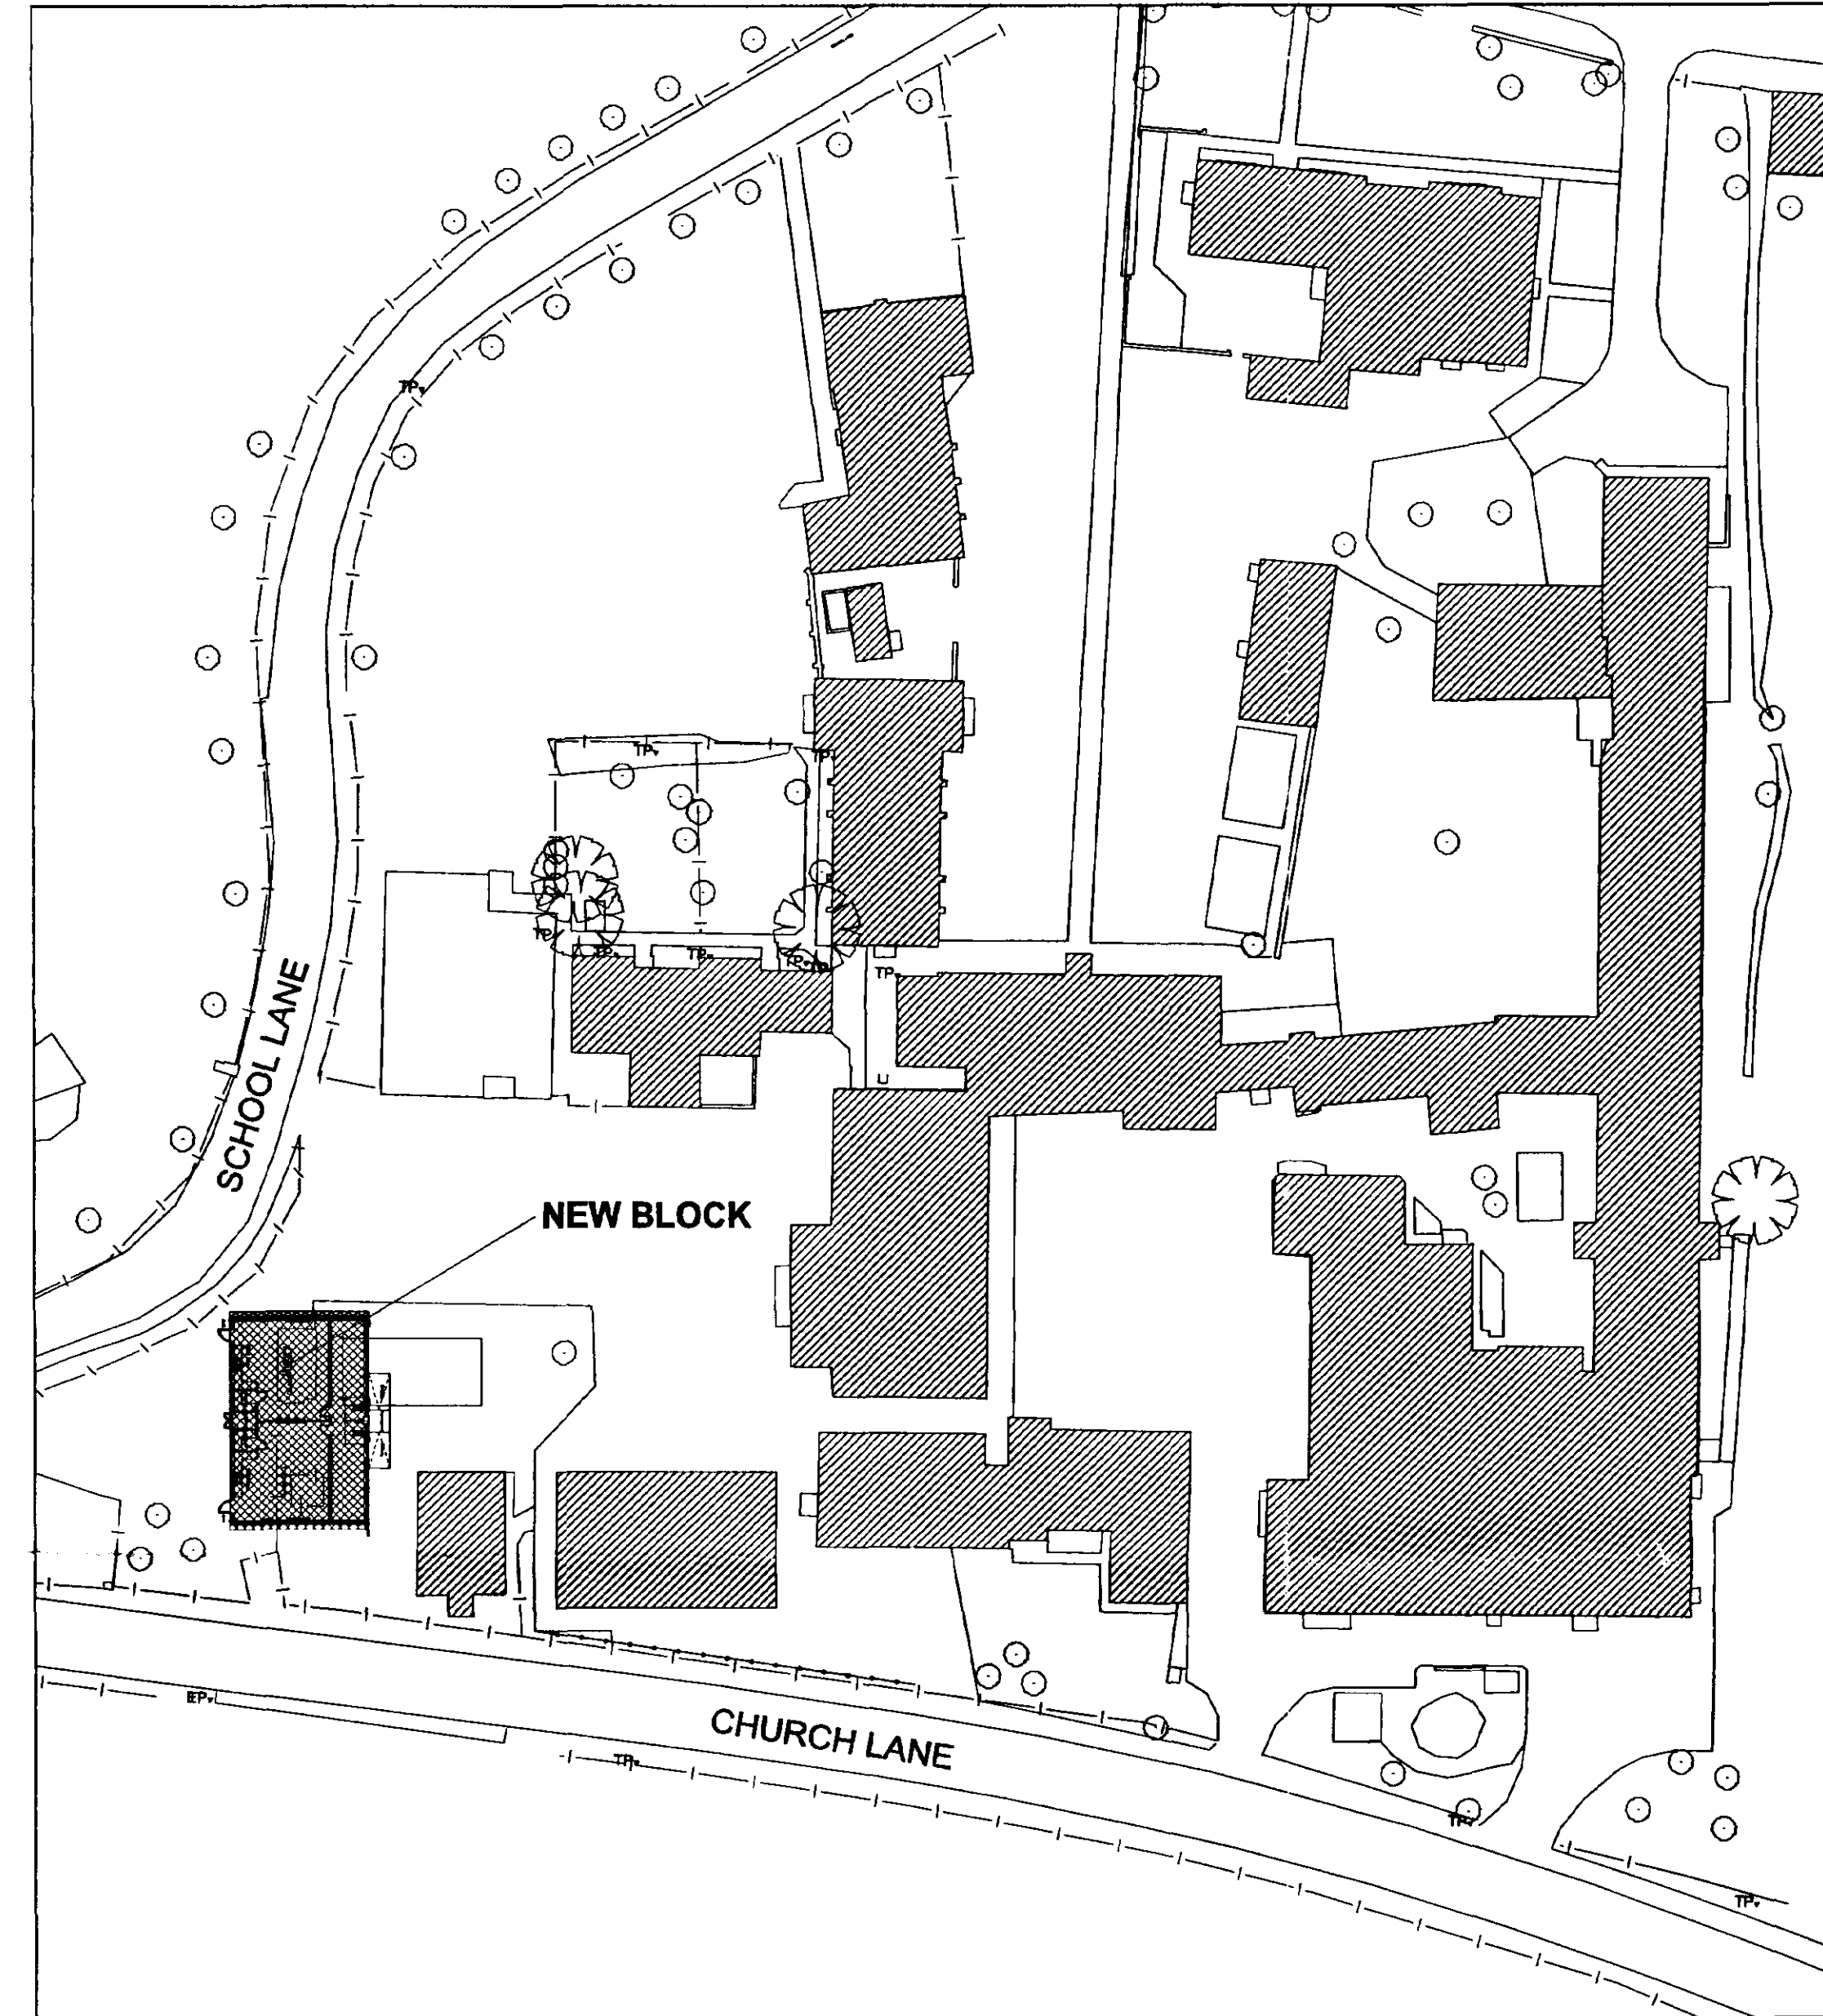


SITE LAYOUT PLAN (1:500)

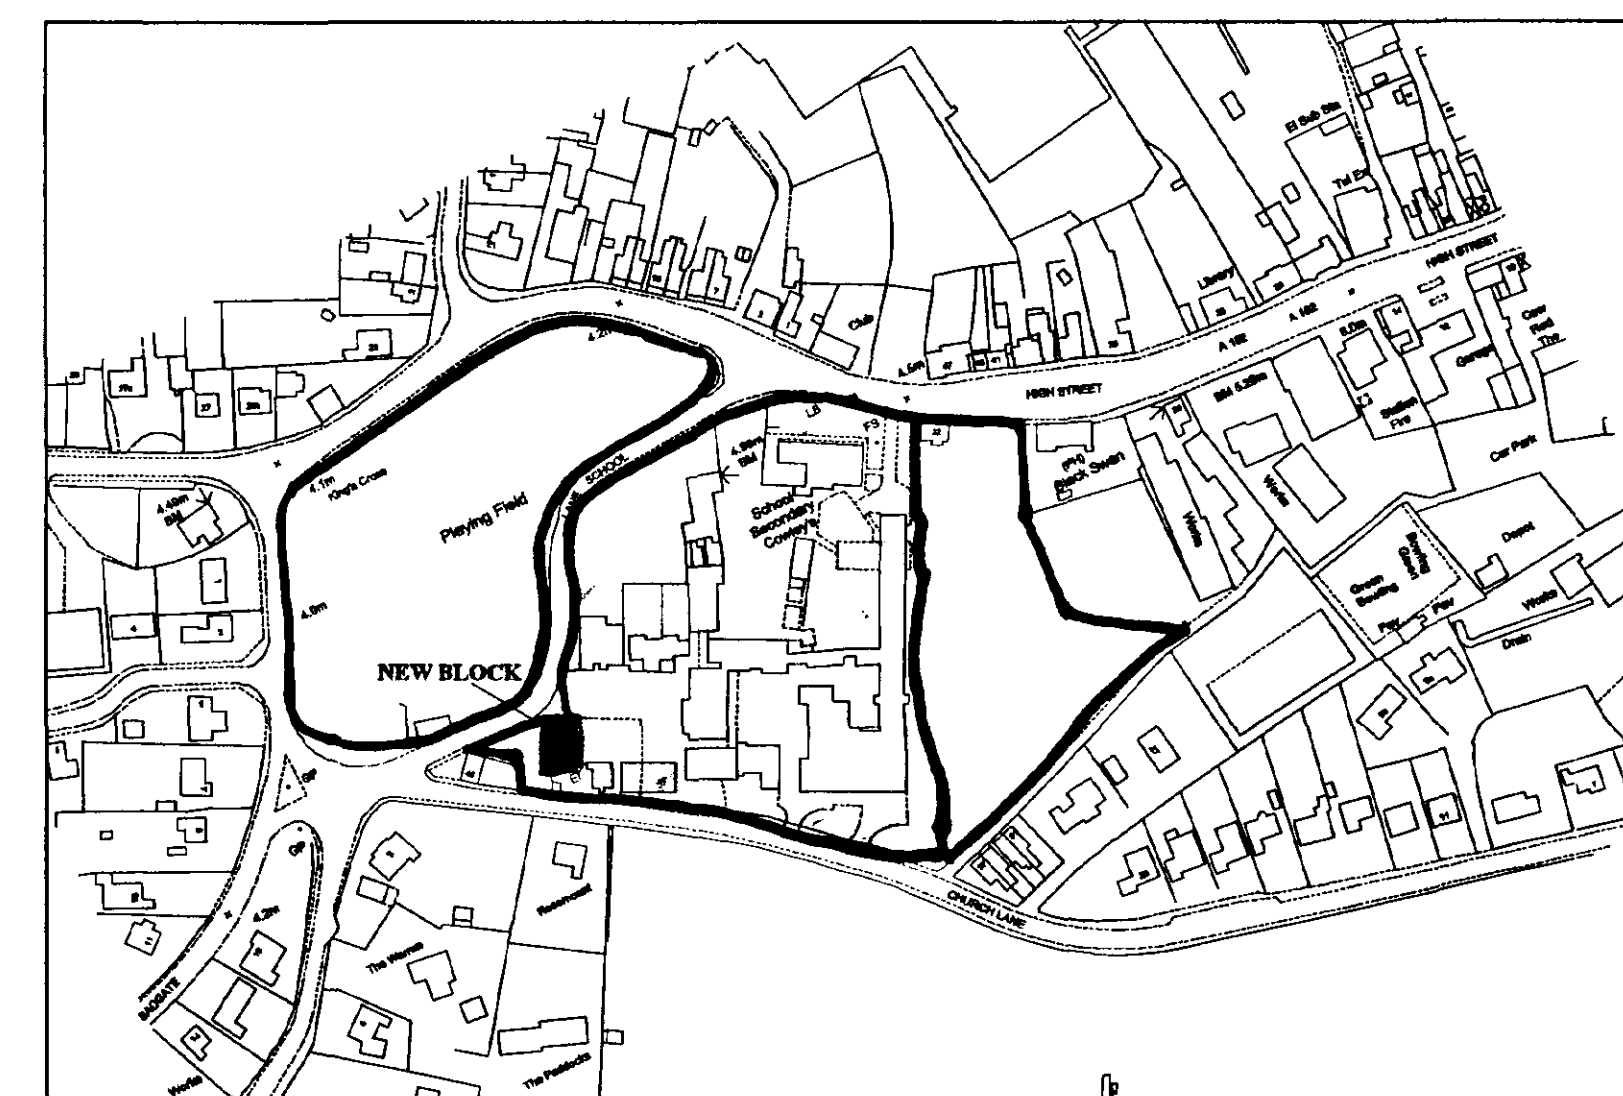

SITE LOCATION PLAN (1:2500)

All Dimensions and Levels to be verified on site.
Only Figured Dimensions to be used.
Do not scale this drawing.
Any discrepancies to be notified to the originator of this drawing immediately.
If in doubt, ask.
This drawing is the property of Hyder Business Services.
Copyright is reserved by them and the drawing is issued on the condition that it is not copied, reproduced, retained, or disclosed to any unauthorised person, either wholly or in part without the consent in writing of Hyder Business Services.

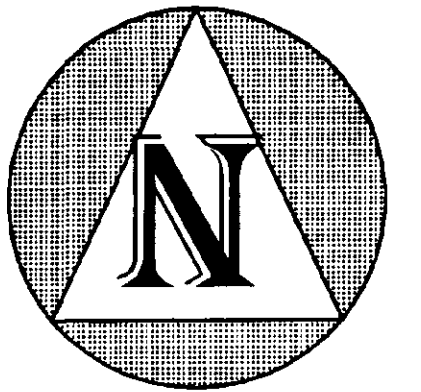

**DETERMINED
PLAN**

Rev.	Date	Description	By	Chk'd

HBS Hyder Business Services
Mill House
Brayford Wharf North
Lincoln, LN1 1YT
Tel: 01522 836836
Fax: 01522 516050
Web: www.hbs.uk.com

Client
**Lincolnshire County Council Education
& Cultural Services**

Project
**Donington Cowley Secondary School
New Classrooms**

Drawing Title
Sketch Scheme

Drawn By
MPC

Checked By
CJD

Scale
1:100

Date
July 2001

Project No.
ZZY057

Drawing No.
SK1

Revision

L.C.C.
16 JUL 2001
HIGHWAYS & PLANNING
DIRECTORATE

**SOUTH HOLLAND DC
HOUSING & PLANNING**
30 JUL 2001
Ref: 0923/01