



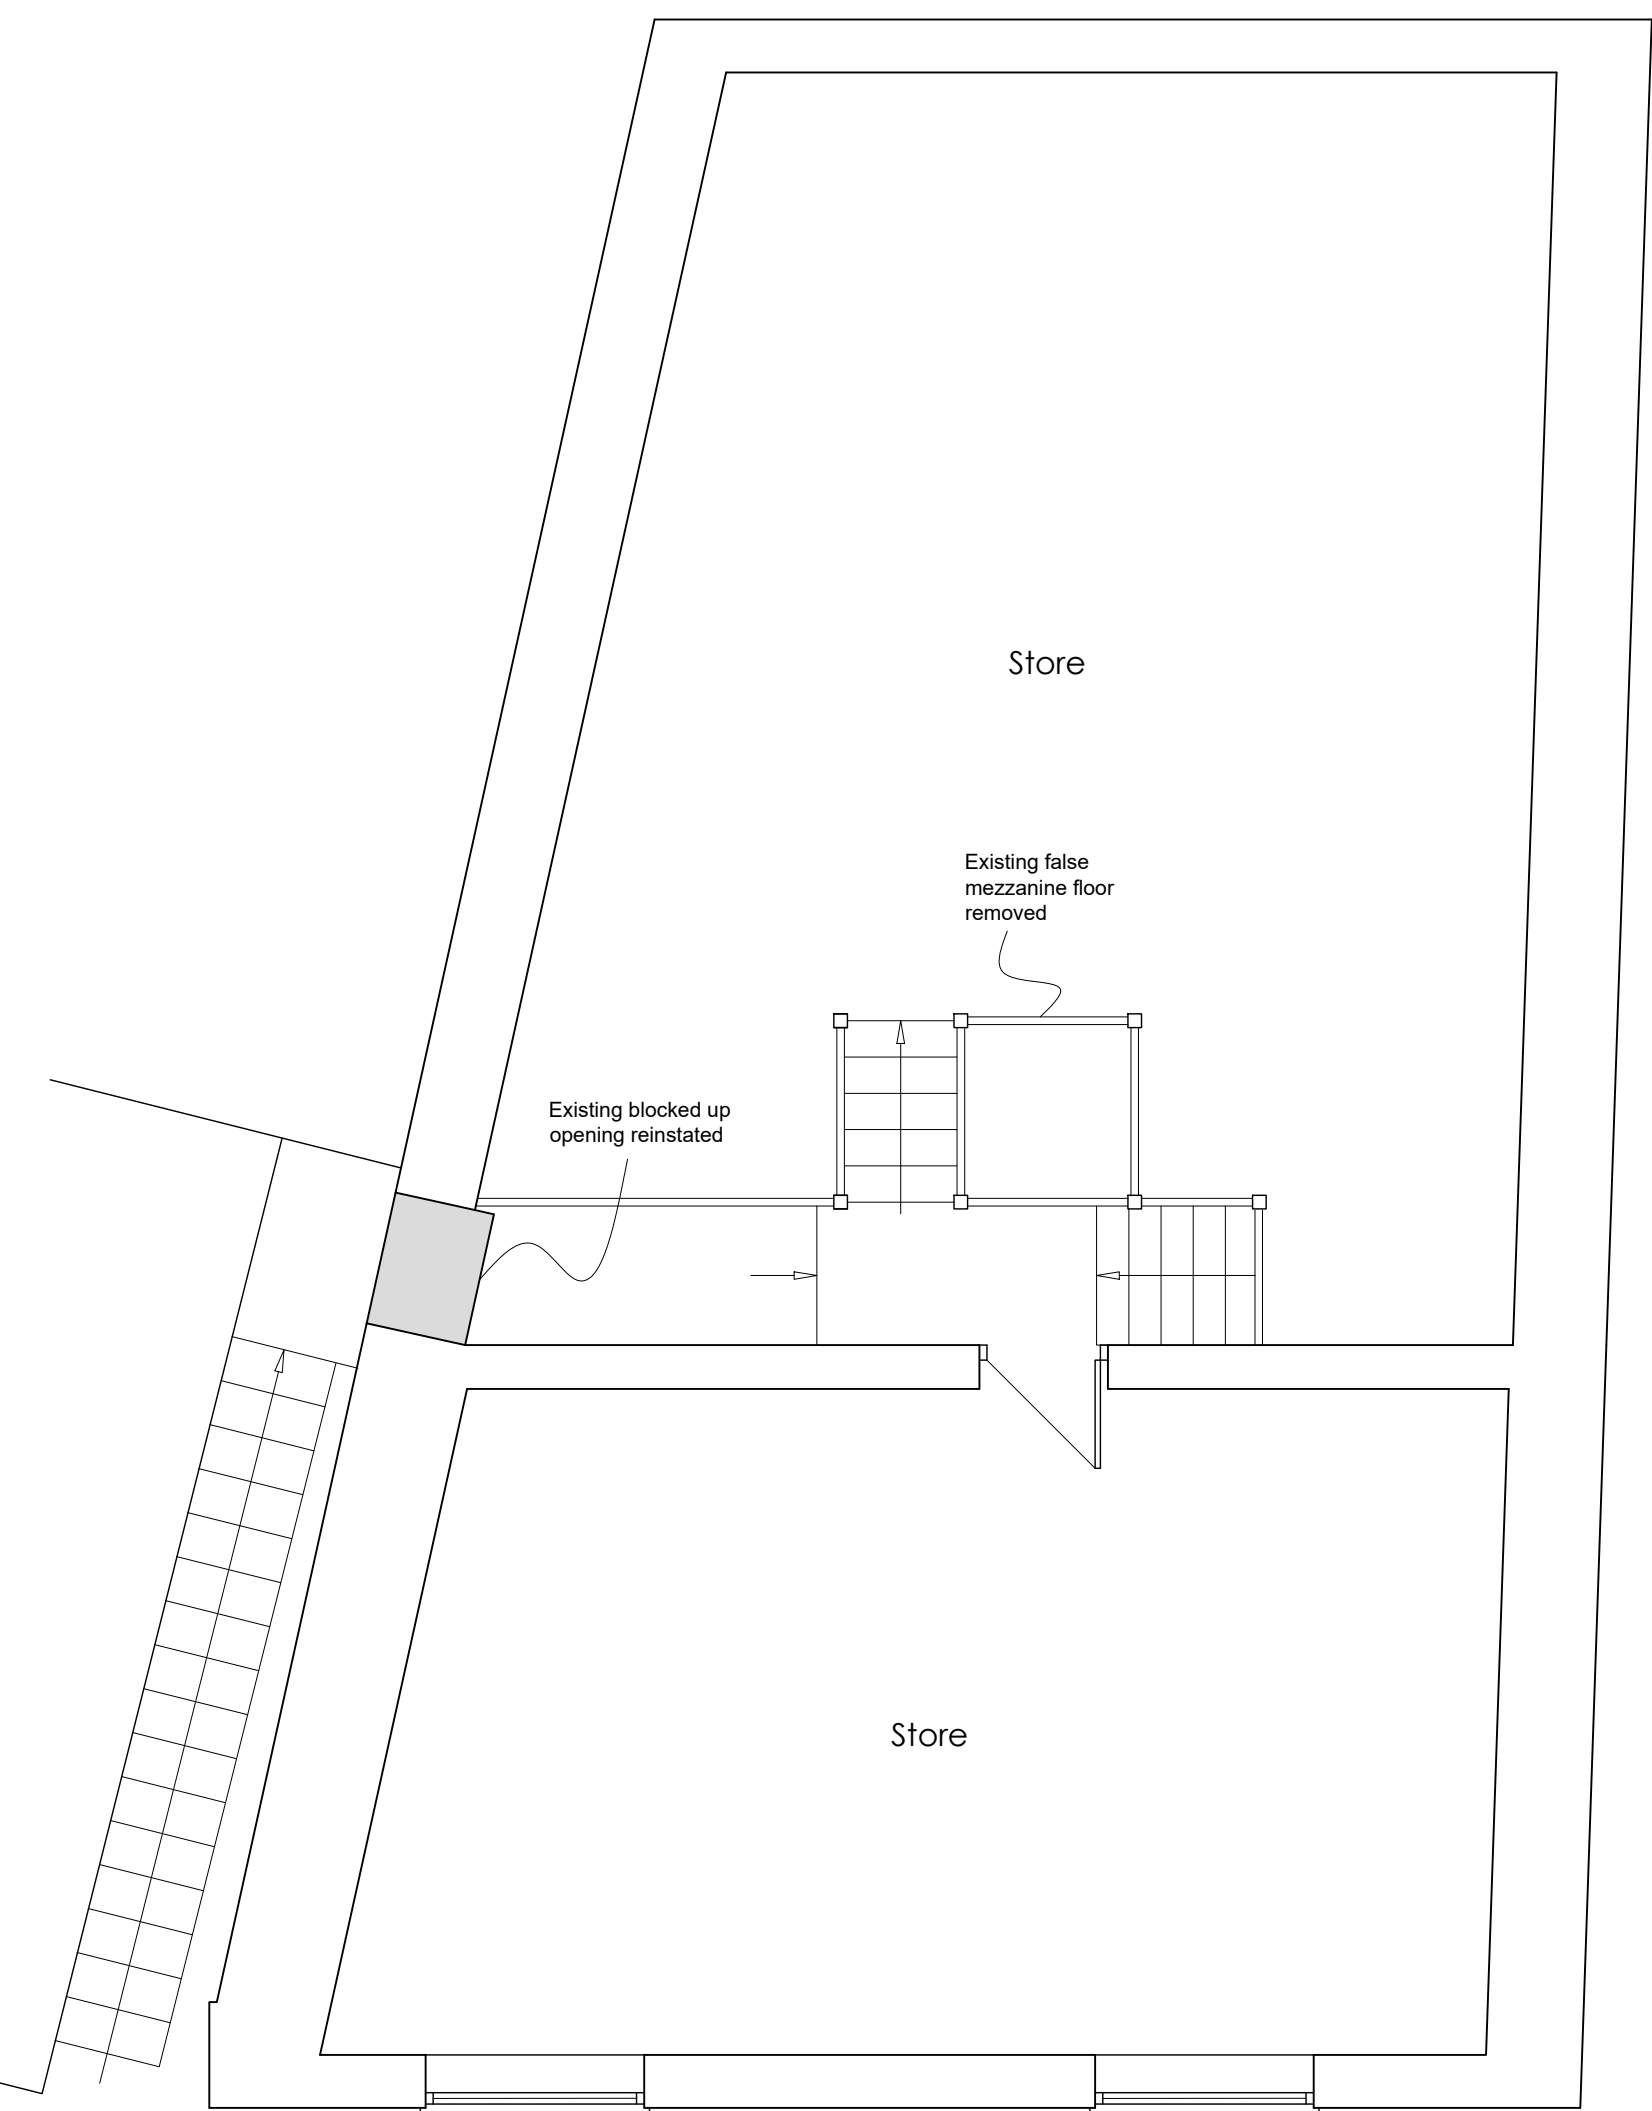

Existing First Floor Layout Plan (1:50)

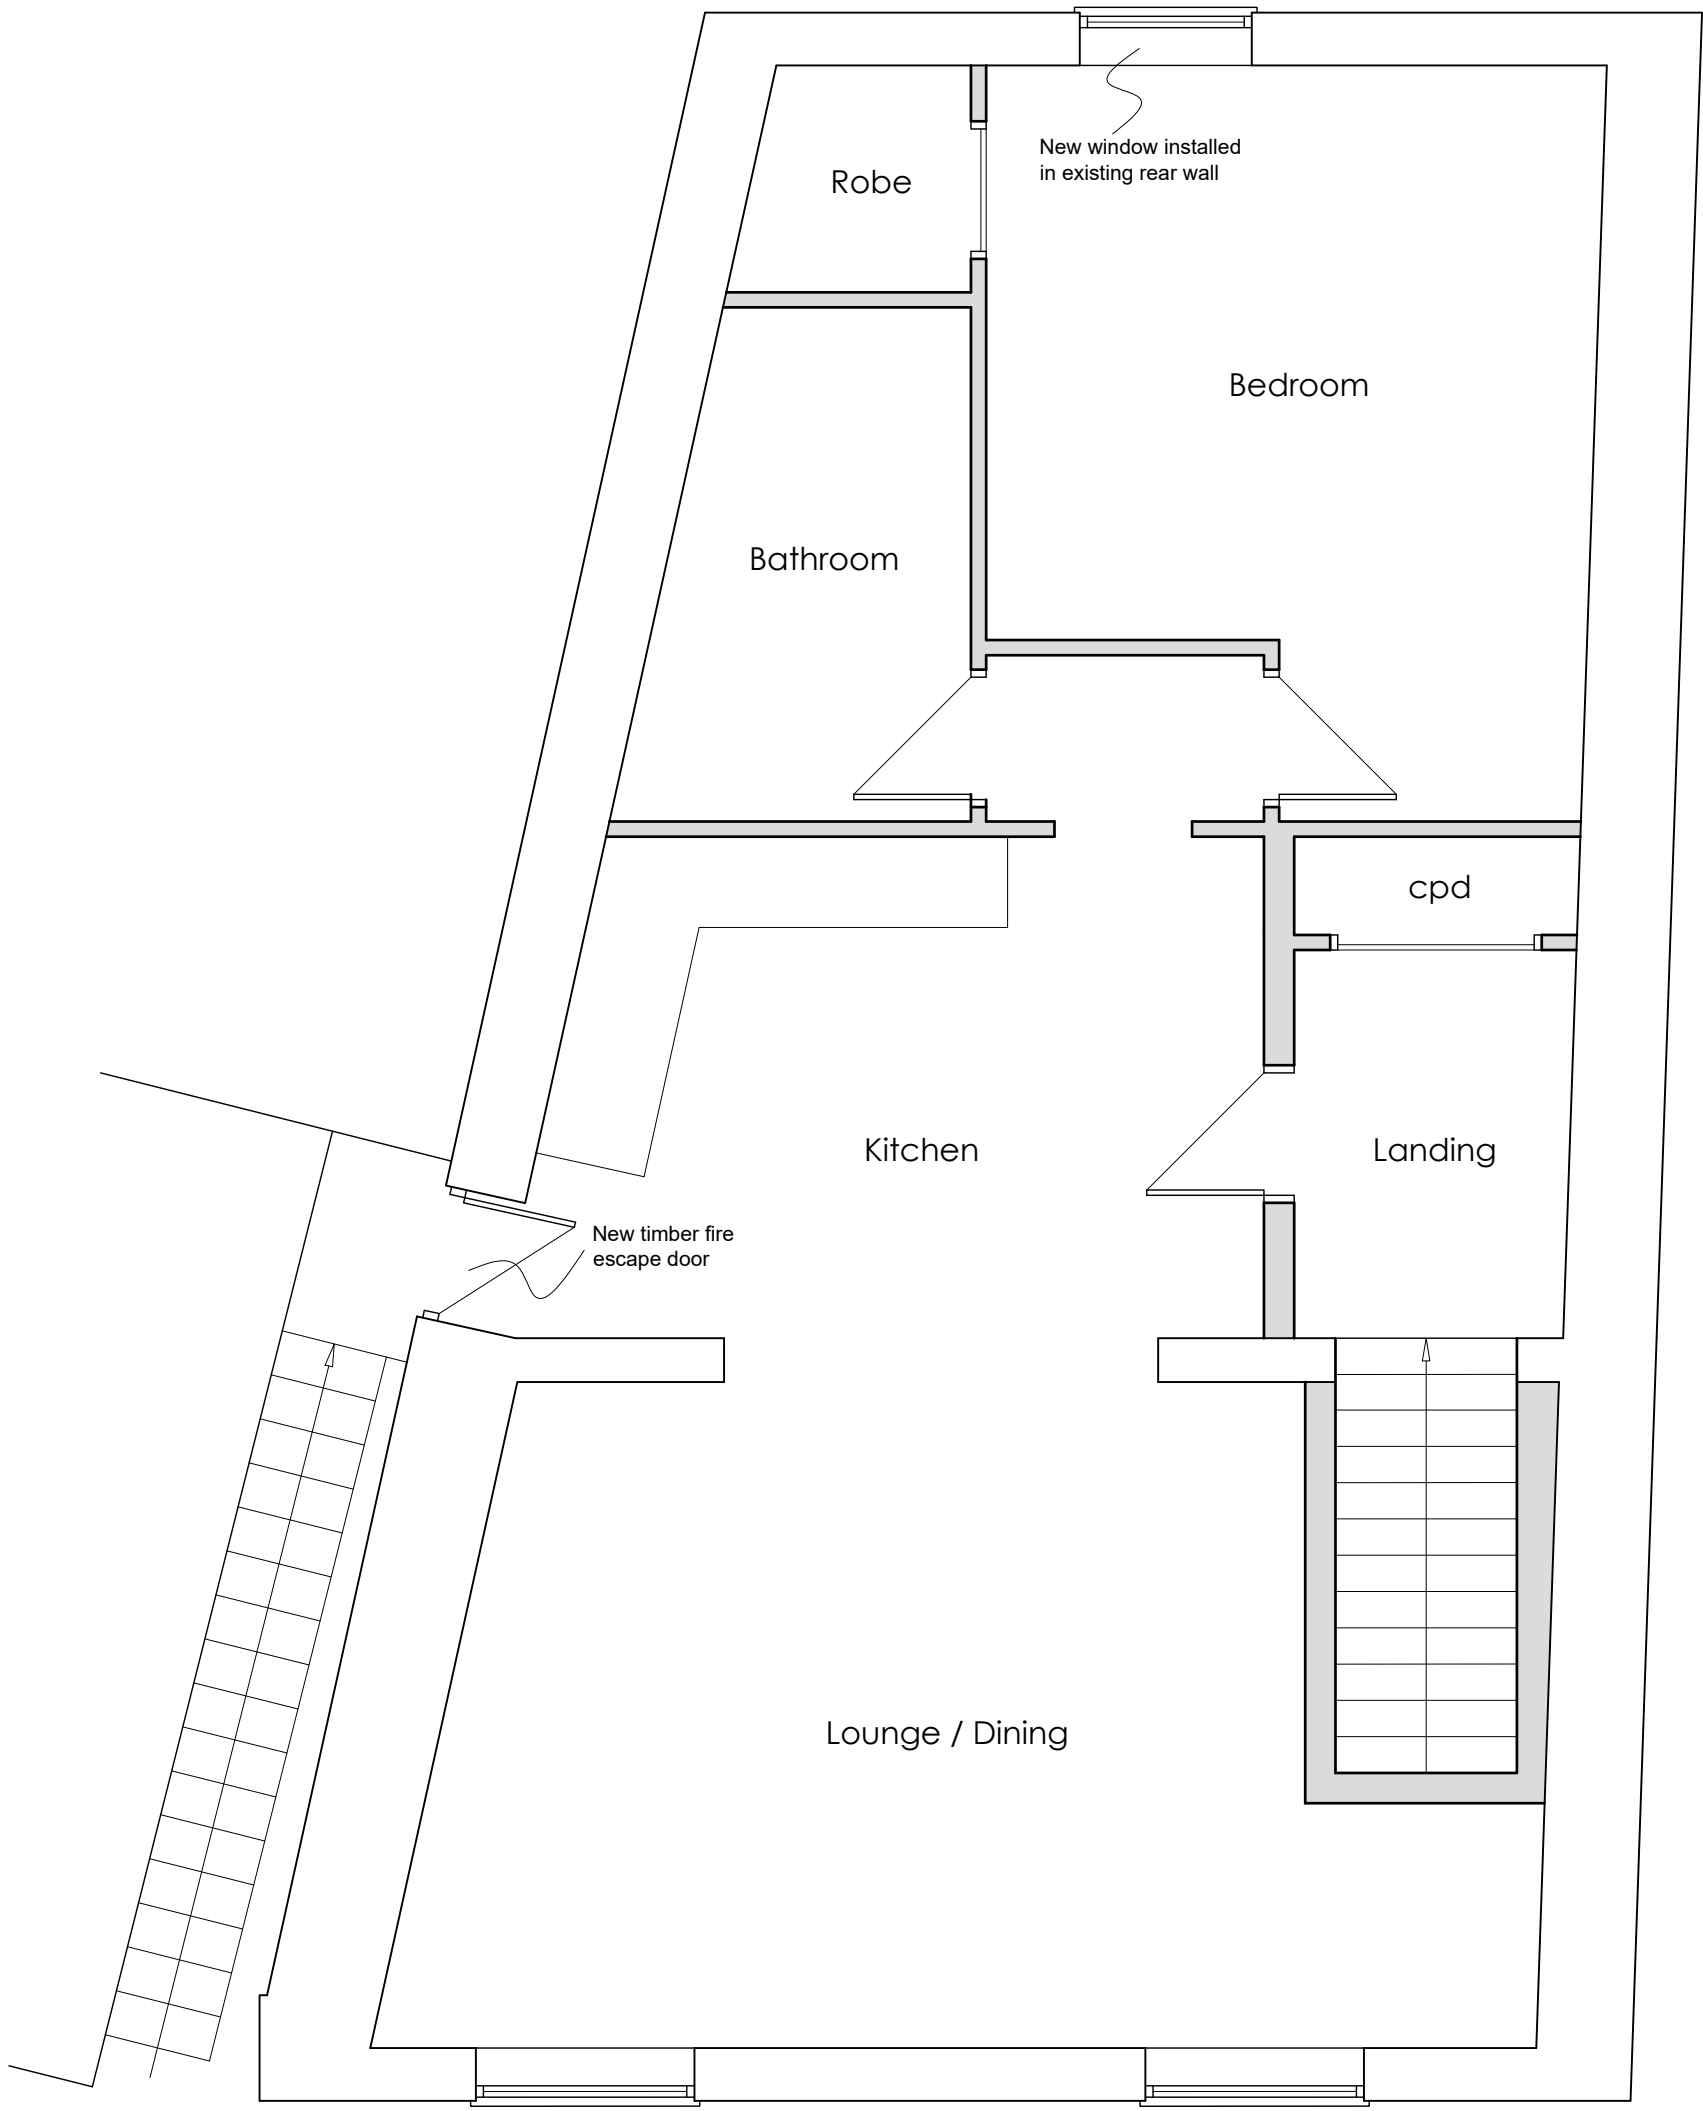


Proposed First Floor Layout Plan (1:50)




Existing Front Elevation (1:100)



Proposed Front Elevation (1:100)

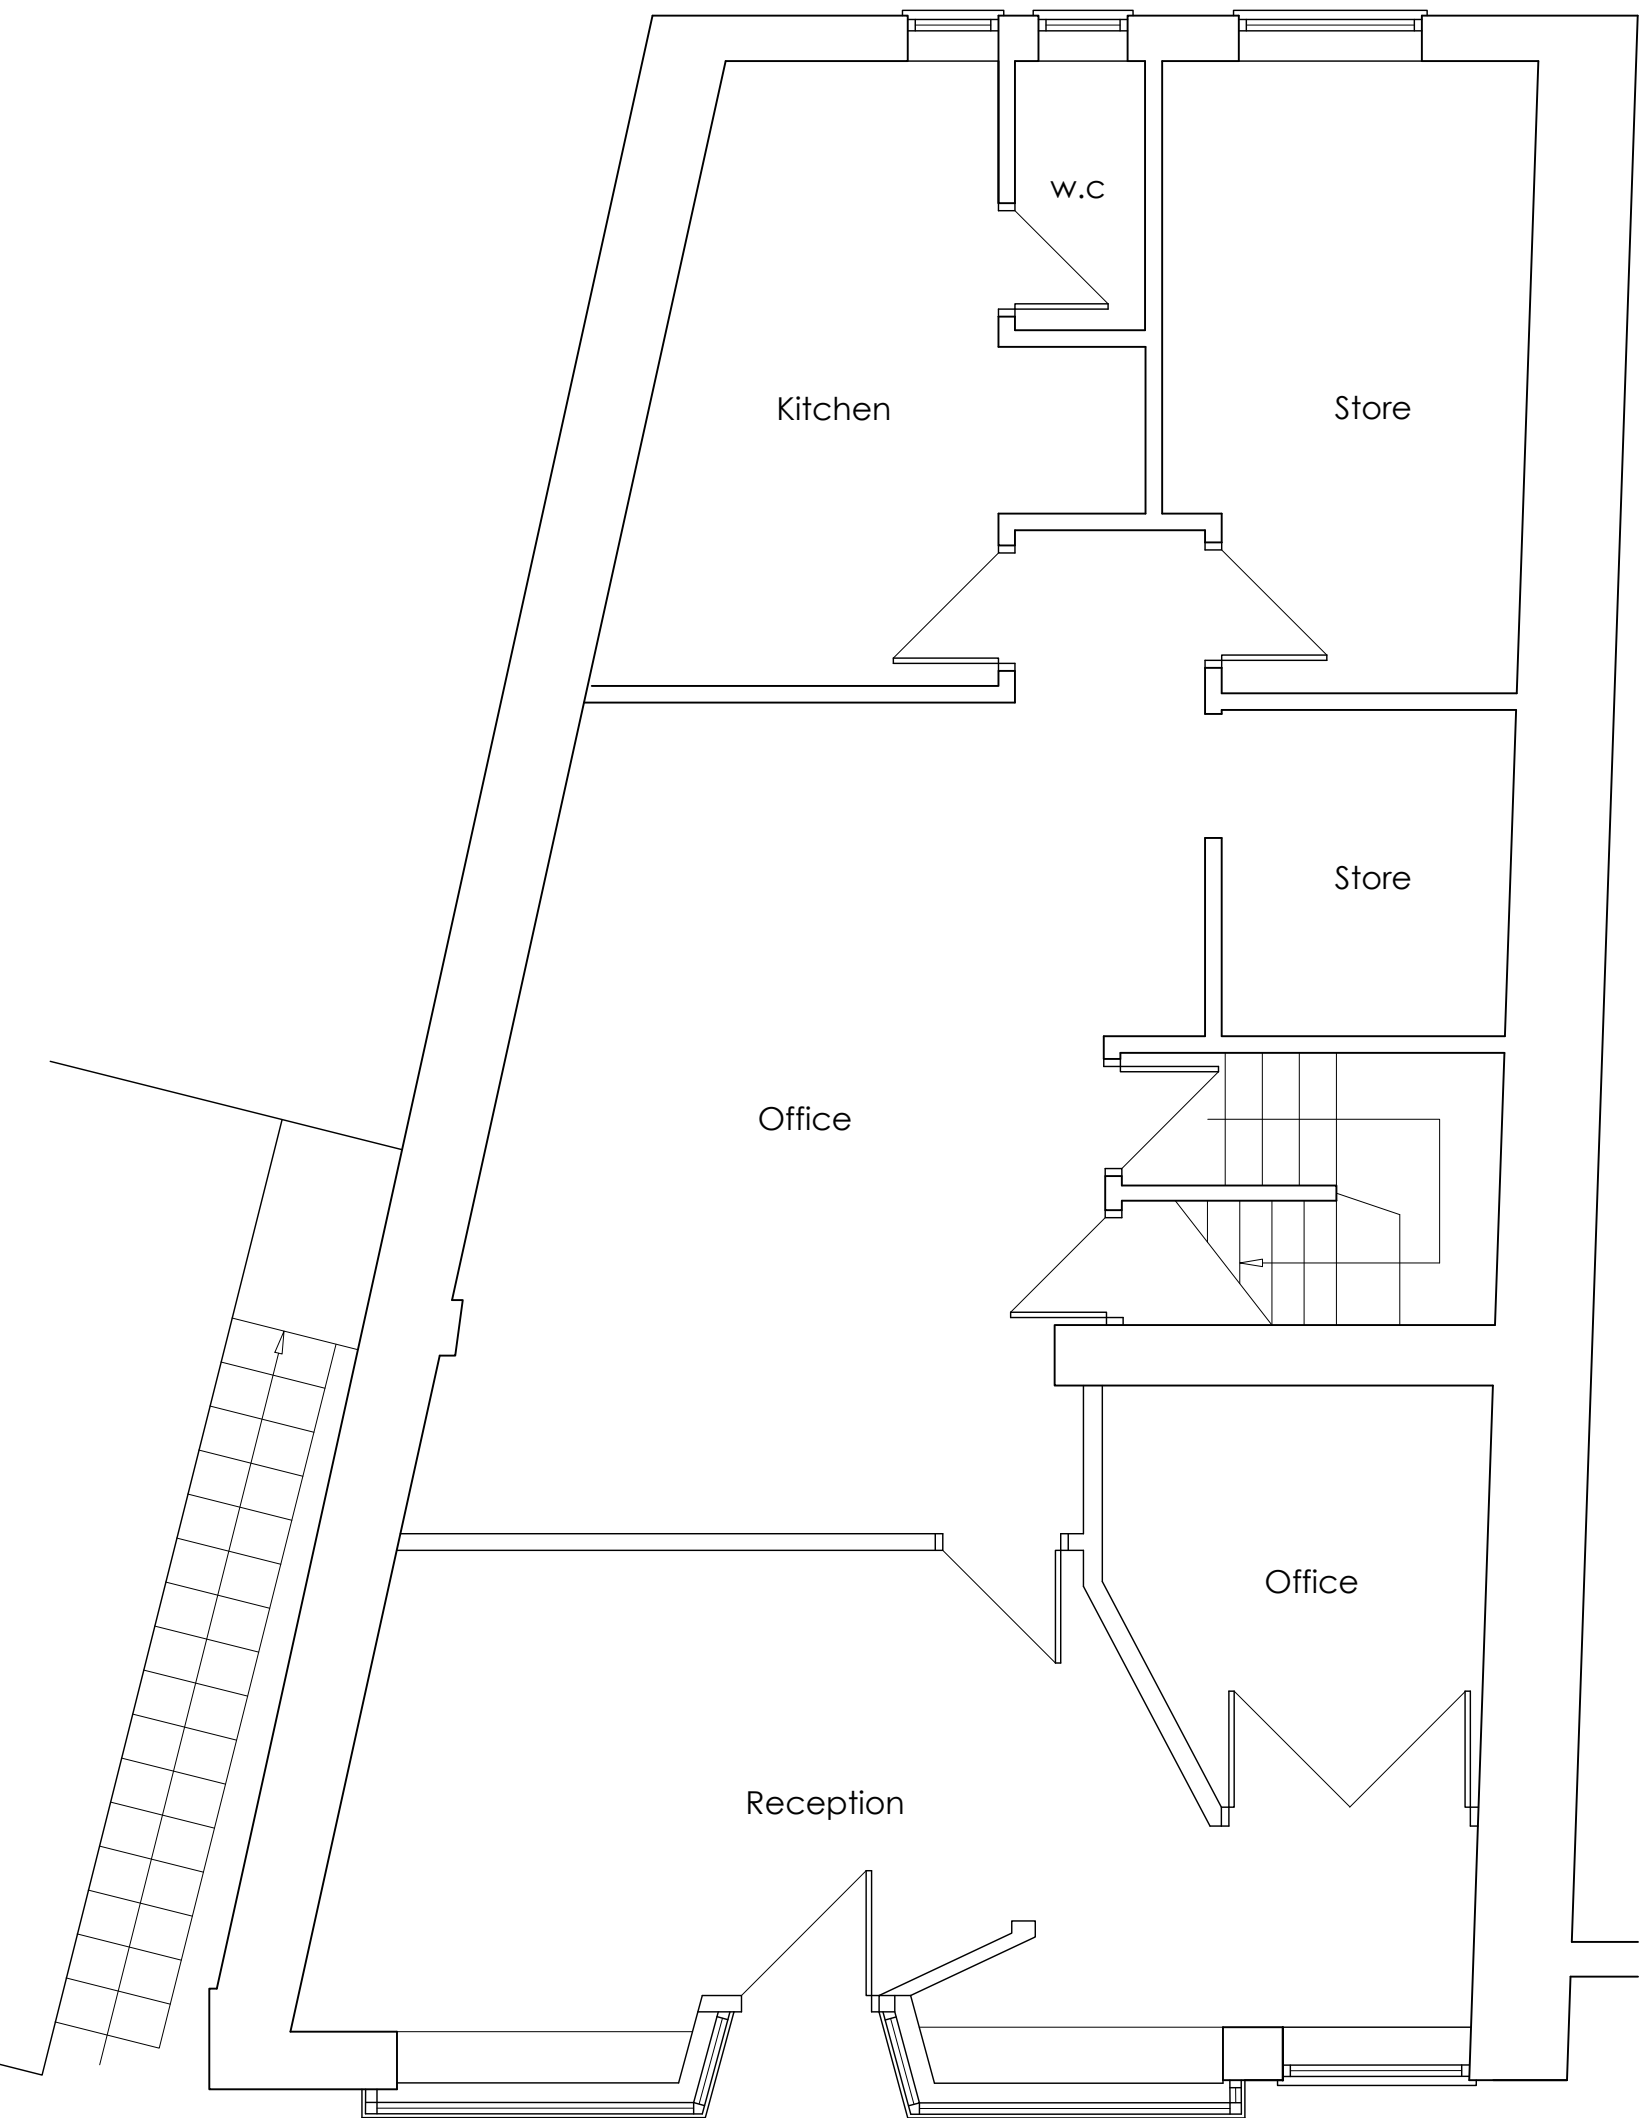

Existing Ground Floor Layout Plan (1:50)

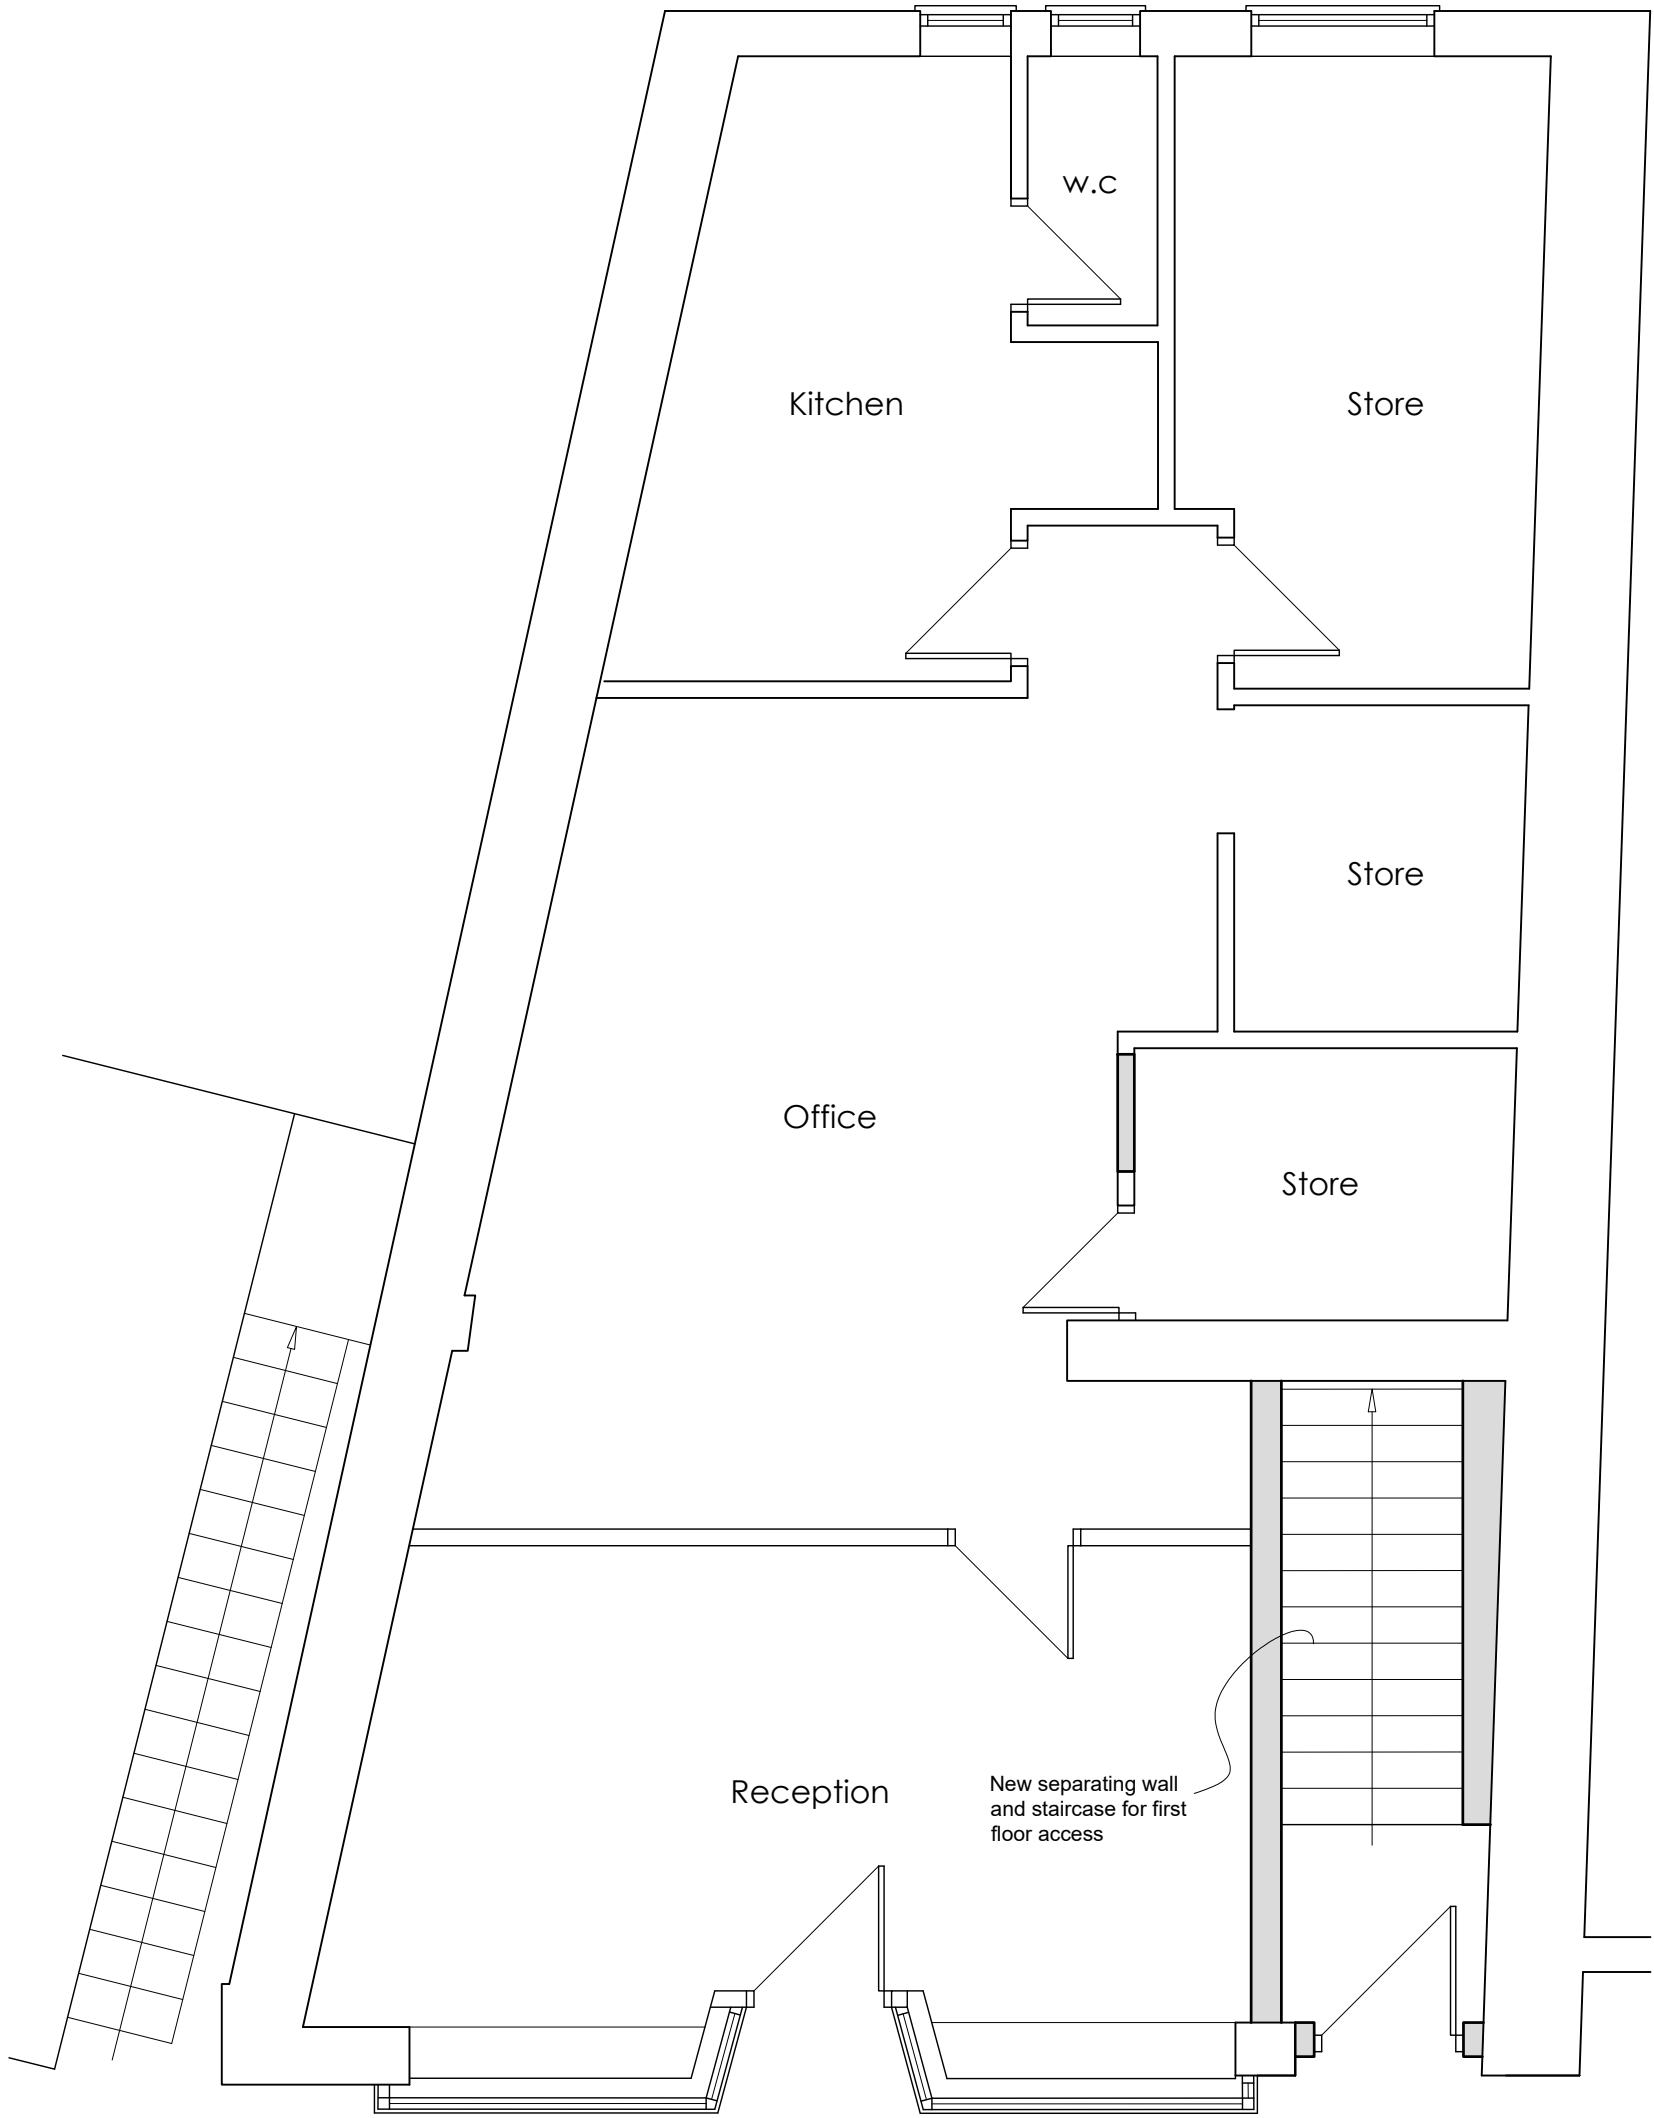

Proposed Ground Floor Layout Plan (1:50)




Existing Rear Elevation (1:100)



Proposed Rear Elevation (1:100)



Existing / Proposed Site Layout Plan (1:200)

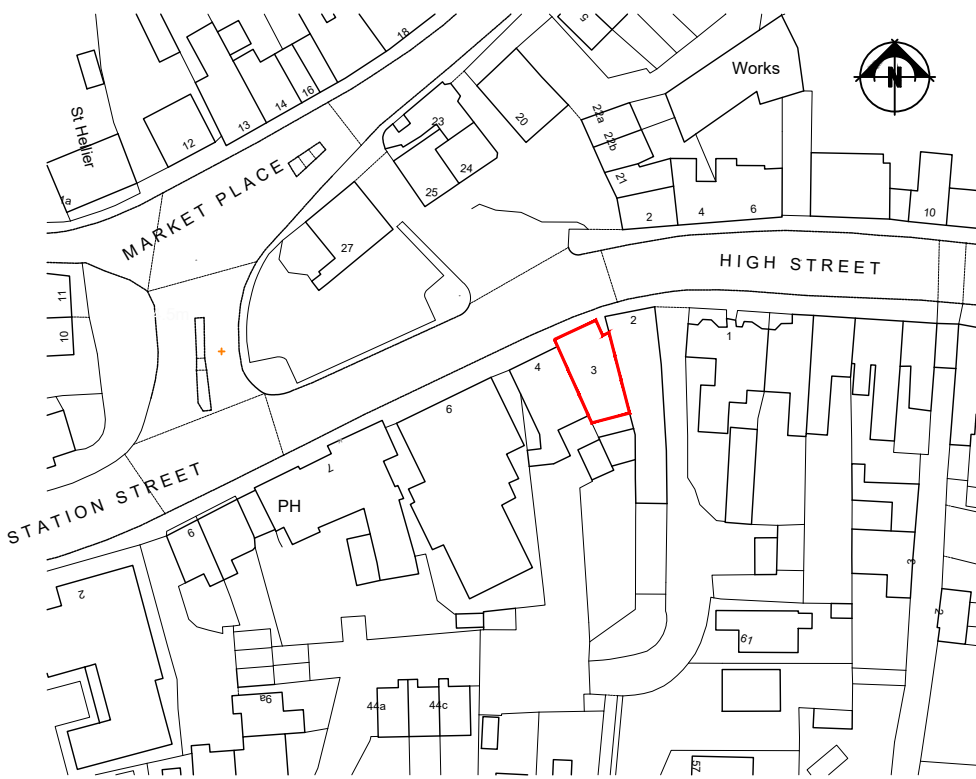

Site Location Plan (1:1250)

Client:		Orchard Landscapes Ltd			
Project Title:		3 Market Place, Donington			
Dwg Title:		General Arrangements			
Scale:	Date:	Drawn:	Project No.	Drawing No.	Rev No.
as shown	07.21	MC	145/SWA/2705	A1-01	
Do not scale this drawing. All dimensions must be checked on site. All rights reserved. No reproduction in any material form is permitted without consent.					



The Elms
Torksey, Lincoln,
LN1 2EH
T: 01427 718032
E - info@ftplan.co.uk
W - www.ftplan.co.uk