




Contractor to check all Dimensions on site prior to ordering materials / commencing work. Do Not Scale from this Drawing - If in doubt then please ask

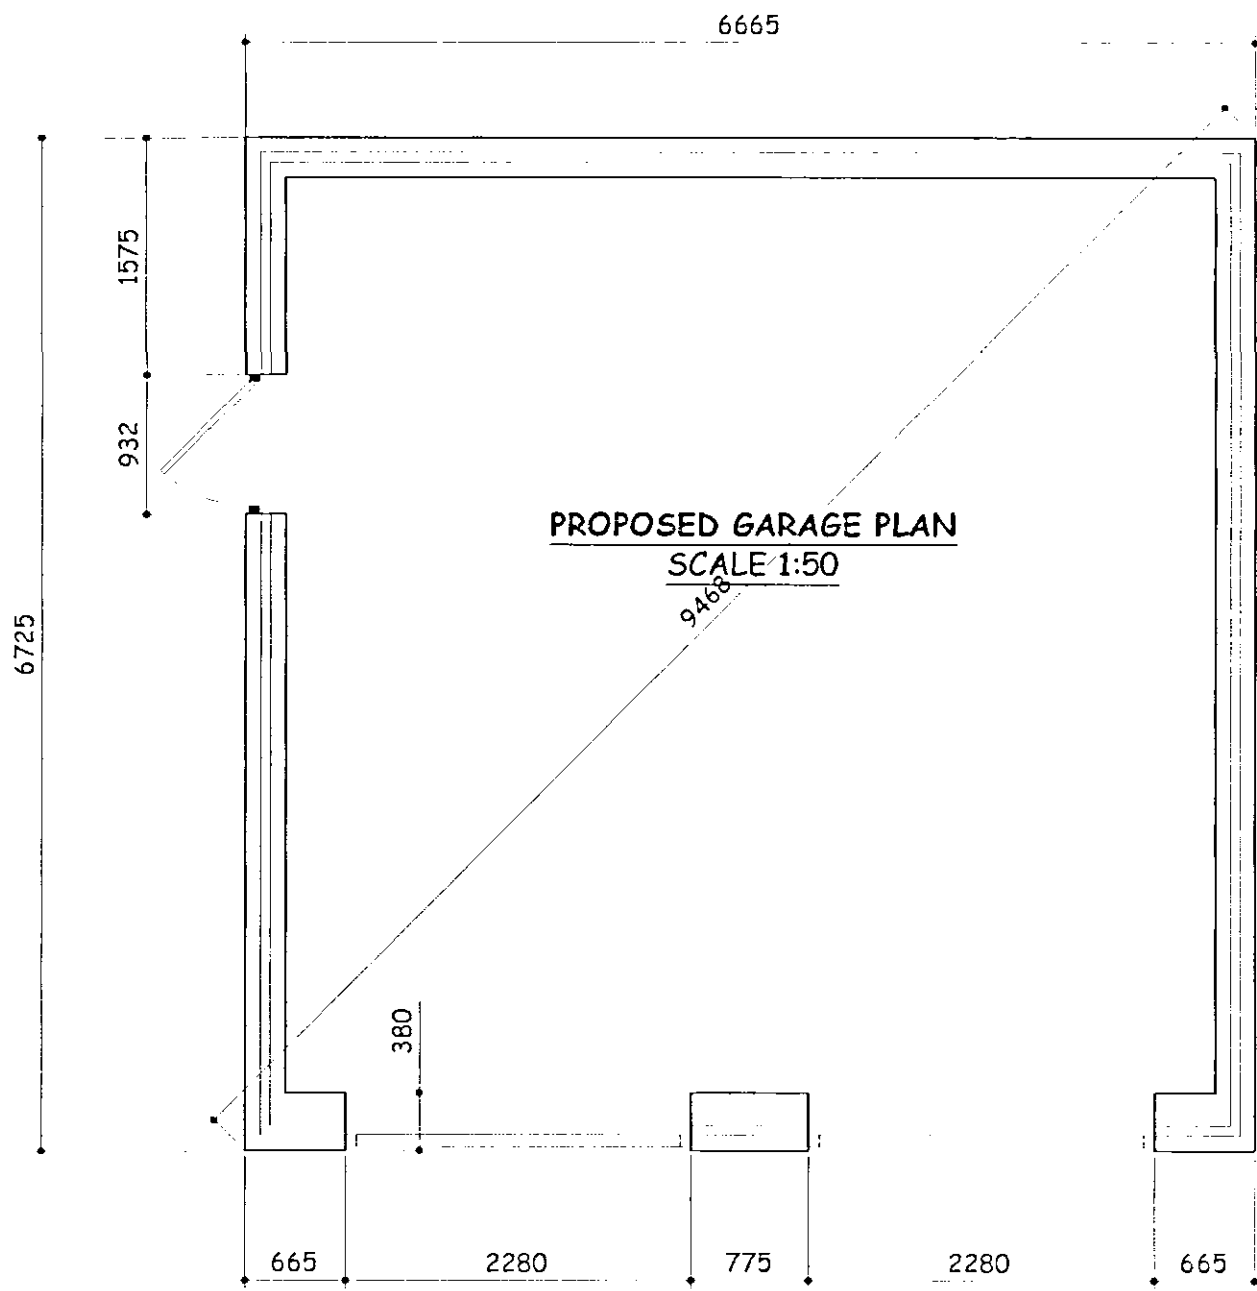


PROPOSED GARAGE PLAN
SCALE 1:50

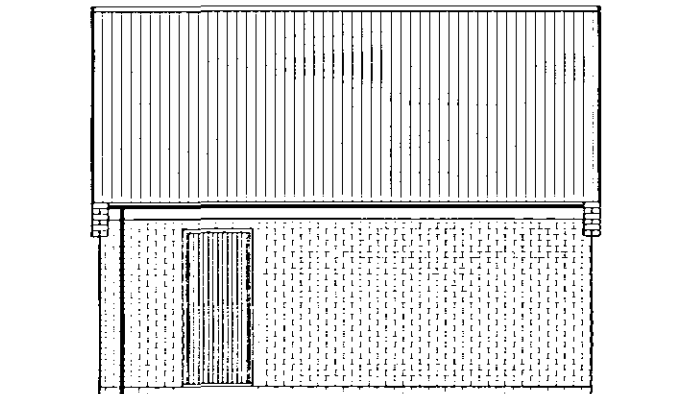


PROPOSED GARAGE SIDE ELEVATION
Scale 1:100

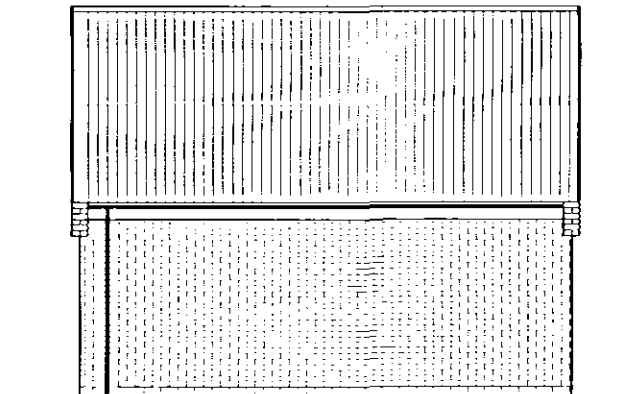


PROPOSED GARAGE SIDE ELEVATION
Scale 1:100

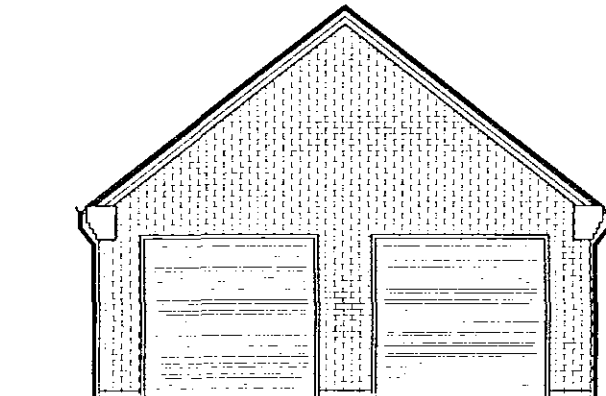

PROPOSED GARAGE FRONT ELEVATION
Scale 1:100

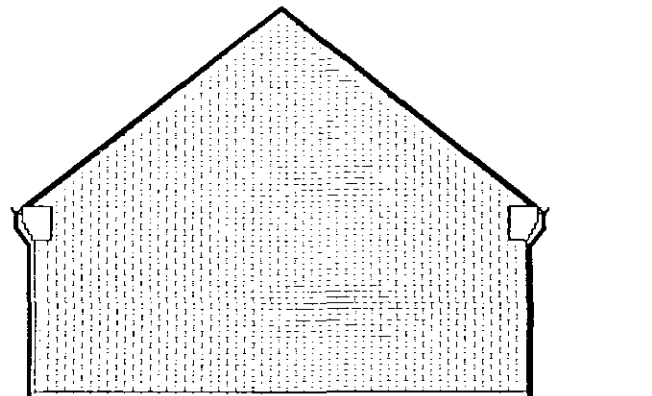

PROPOSED GARAGE REAR ELEVATION
Scale 1:100

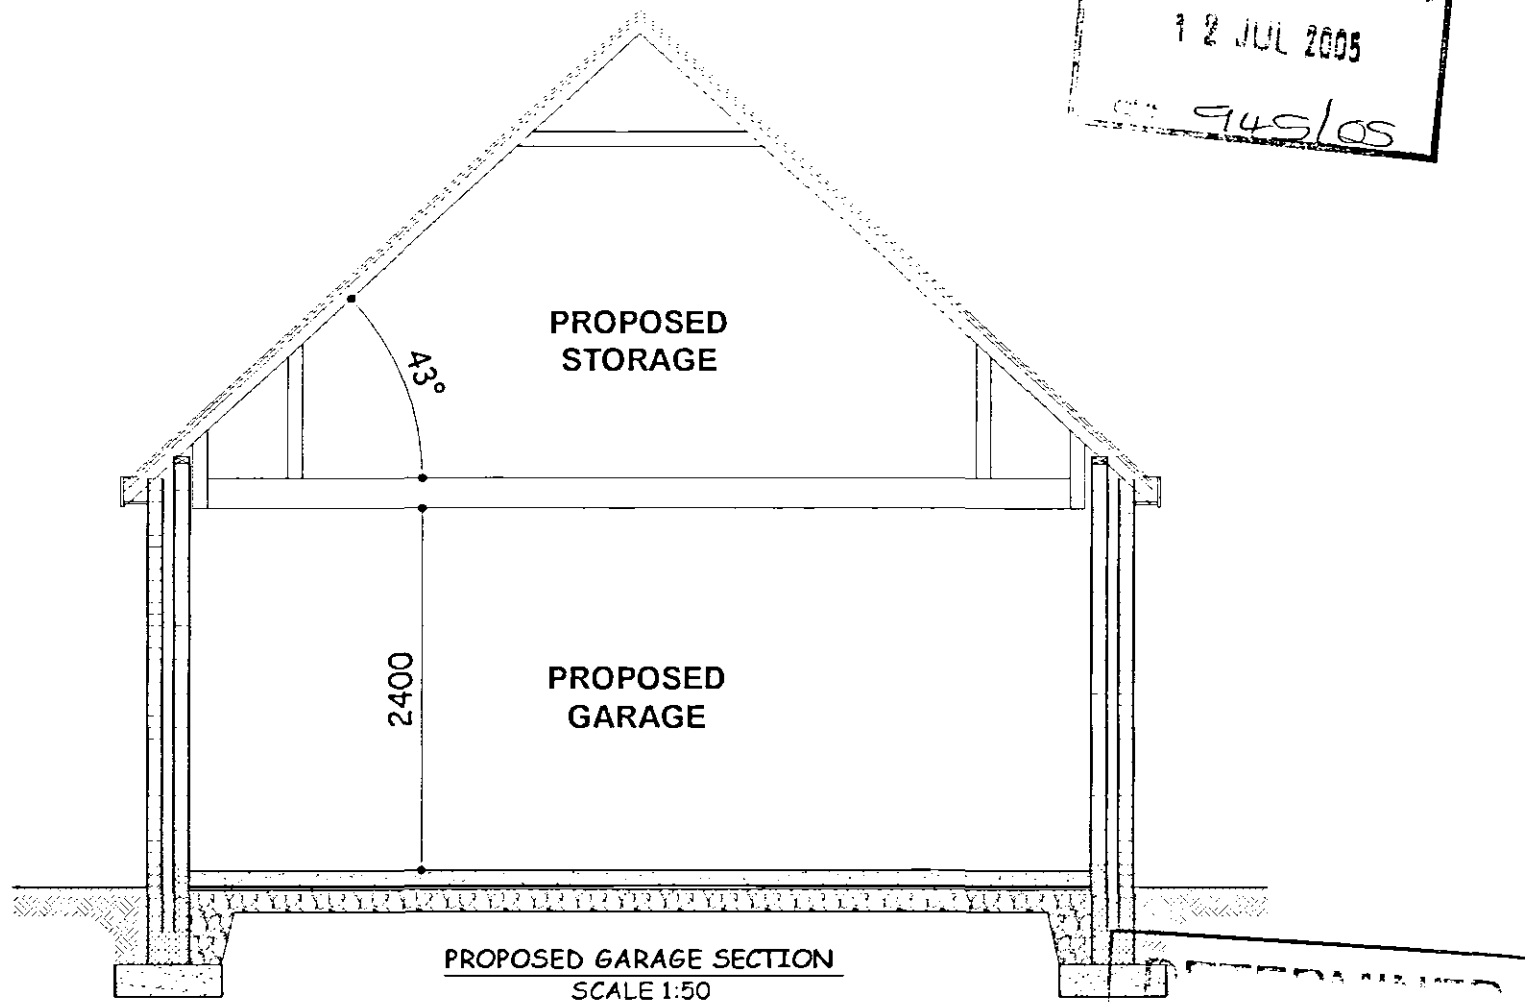

PROPOSED GARAGE SECTION
SCALE 1:50

DETERMINED
PLAN

12 JUL 2005
945/05

GENERAL CONDITIONS
Contractors are responsible for checking all dimensions on site when work commences and before ordering any materials. Any discrepancies should be brought to the attention of the Client for remedial action before commencing further work.

All details shown are based on typical site conditions for that area, any abnormal conditions should be brought to the attention of the Client and Local Authority.

The notes shown are mainly to cover the requirements of Building Regulations and should not be treated as full specification.

No allowance has been made for any Structural Calculations or SAP calculation, Soil Investigation or Flood Risk Assessment. If deemed necessary then these will be a chargeable extra. All steel beam sizes shown on drawing are all subject to confirmation from Structural Engineer.

All materials not specified to be of a standard suitable for the work proposed and be fit for purpose. All work to be in accordance with good building practice and all necessary BS codes for Workmanship on Building Sites.

Client:
Mr Ingram
55 Hallgate
Holbeach
PE12 7JA

Site:
Proposed Detached Double
Garage

remway design Ltd
3, Rembrandt Way
Spalding
Lincs
PE11 3HX
Tel: 01775 768 921
Fax: 01775 768 921
e-mail: jason@remwaydesign.co.uk

Date: **jun05** Scale: 1:50 / 1:100

Drawing No:
rem 1040 - 02