



NO DIMENSIONS TO BE SCALED FROM THIS DRAWING. ALL DIMENSIONS TO BE CHECKED ON SITE. ANY DISCREPANCIES WITH THE DRAWINGS TO BE REPORTED AND CLARIFIED PRIOR TO COMMENCING WORKS ON SITE, IF IN DOUBT - ASK. THIS DRAWING IS COPYRIGHT.

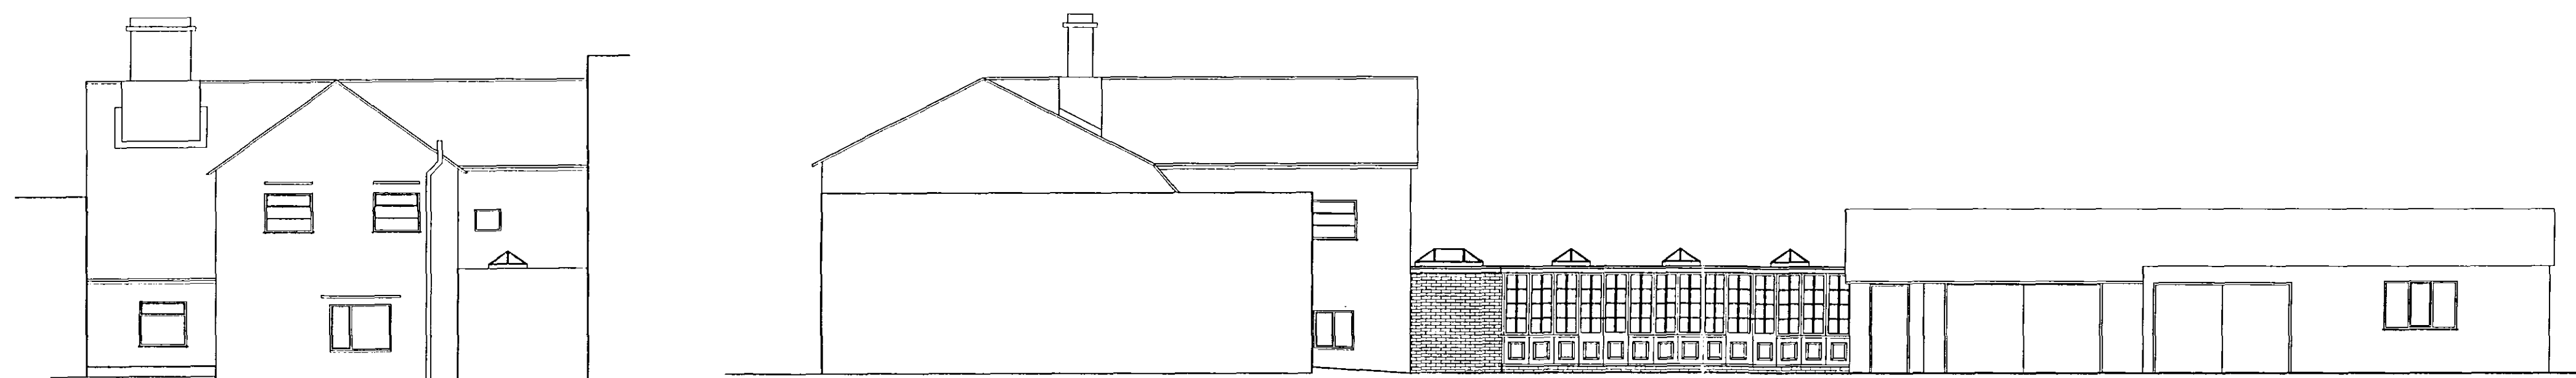


Proposed rear and side elevations Scale 1:100



Proposed front elevation Scale 1:100

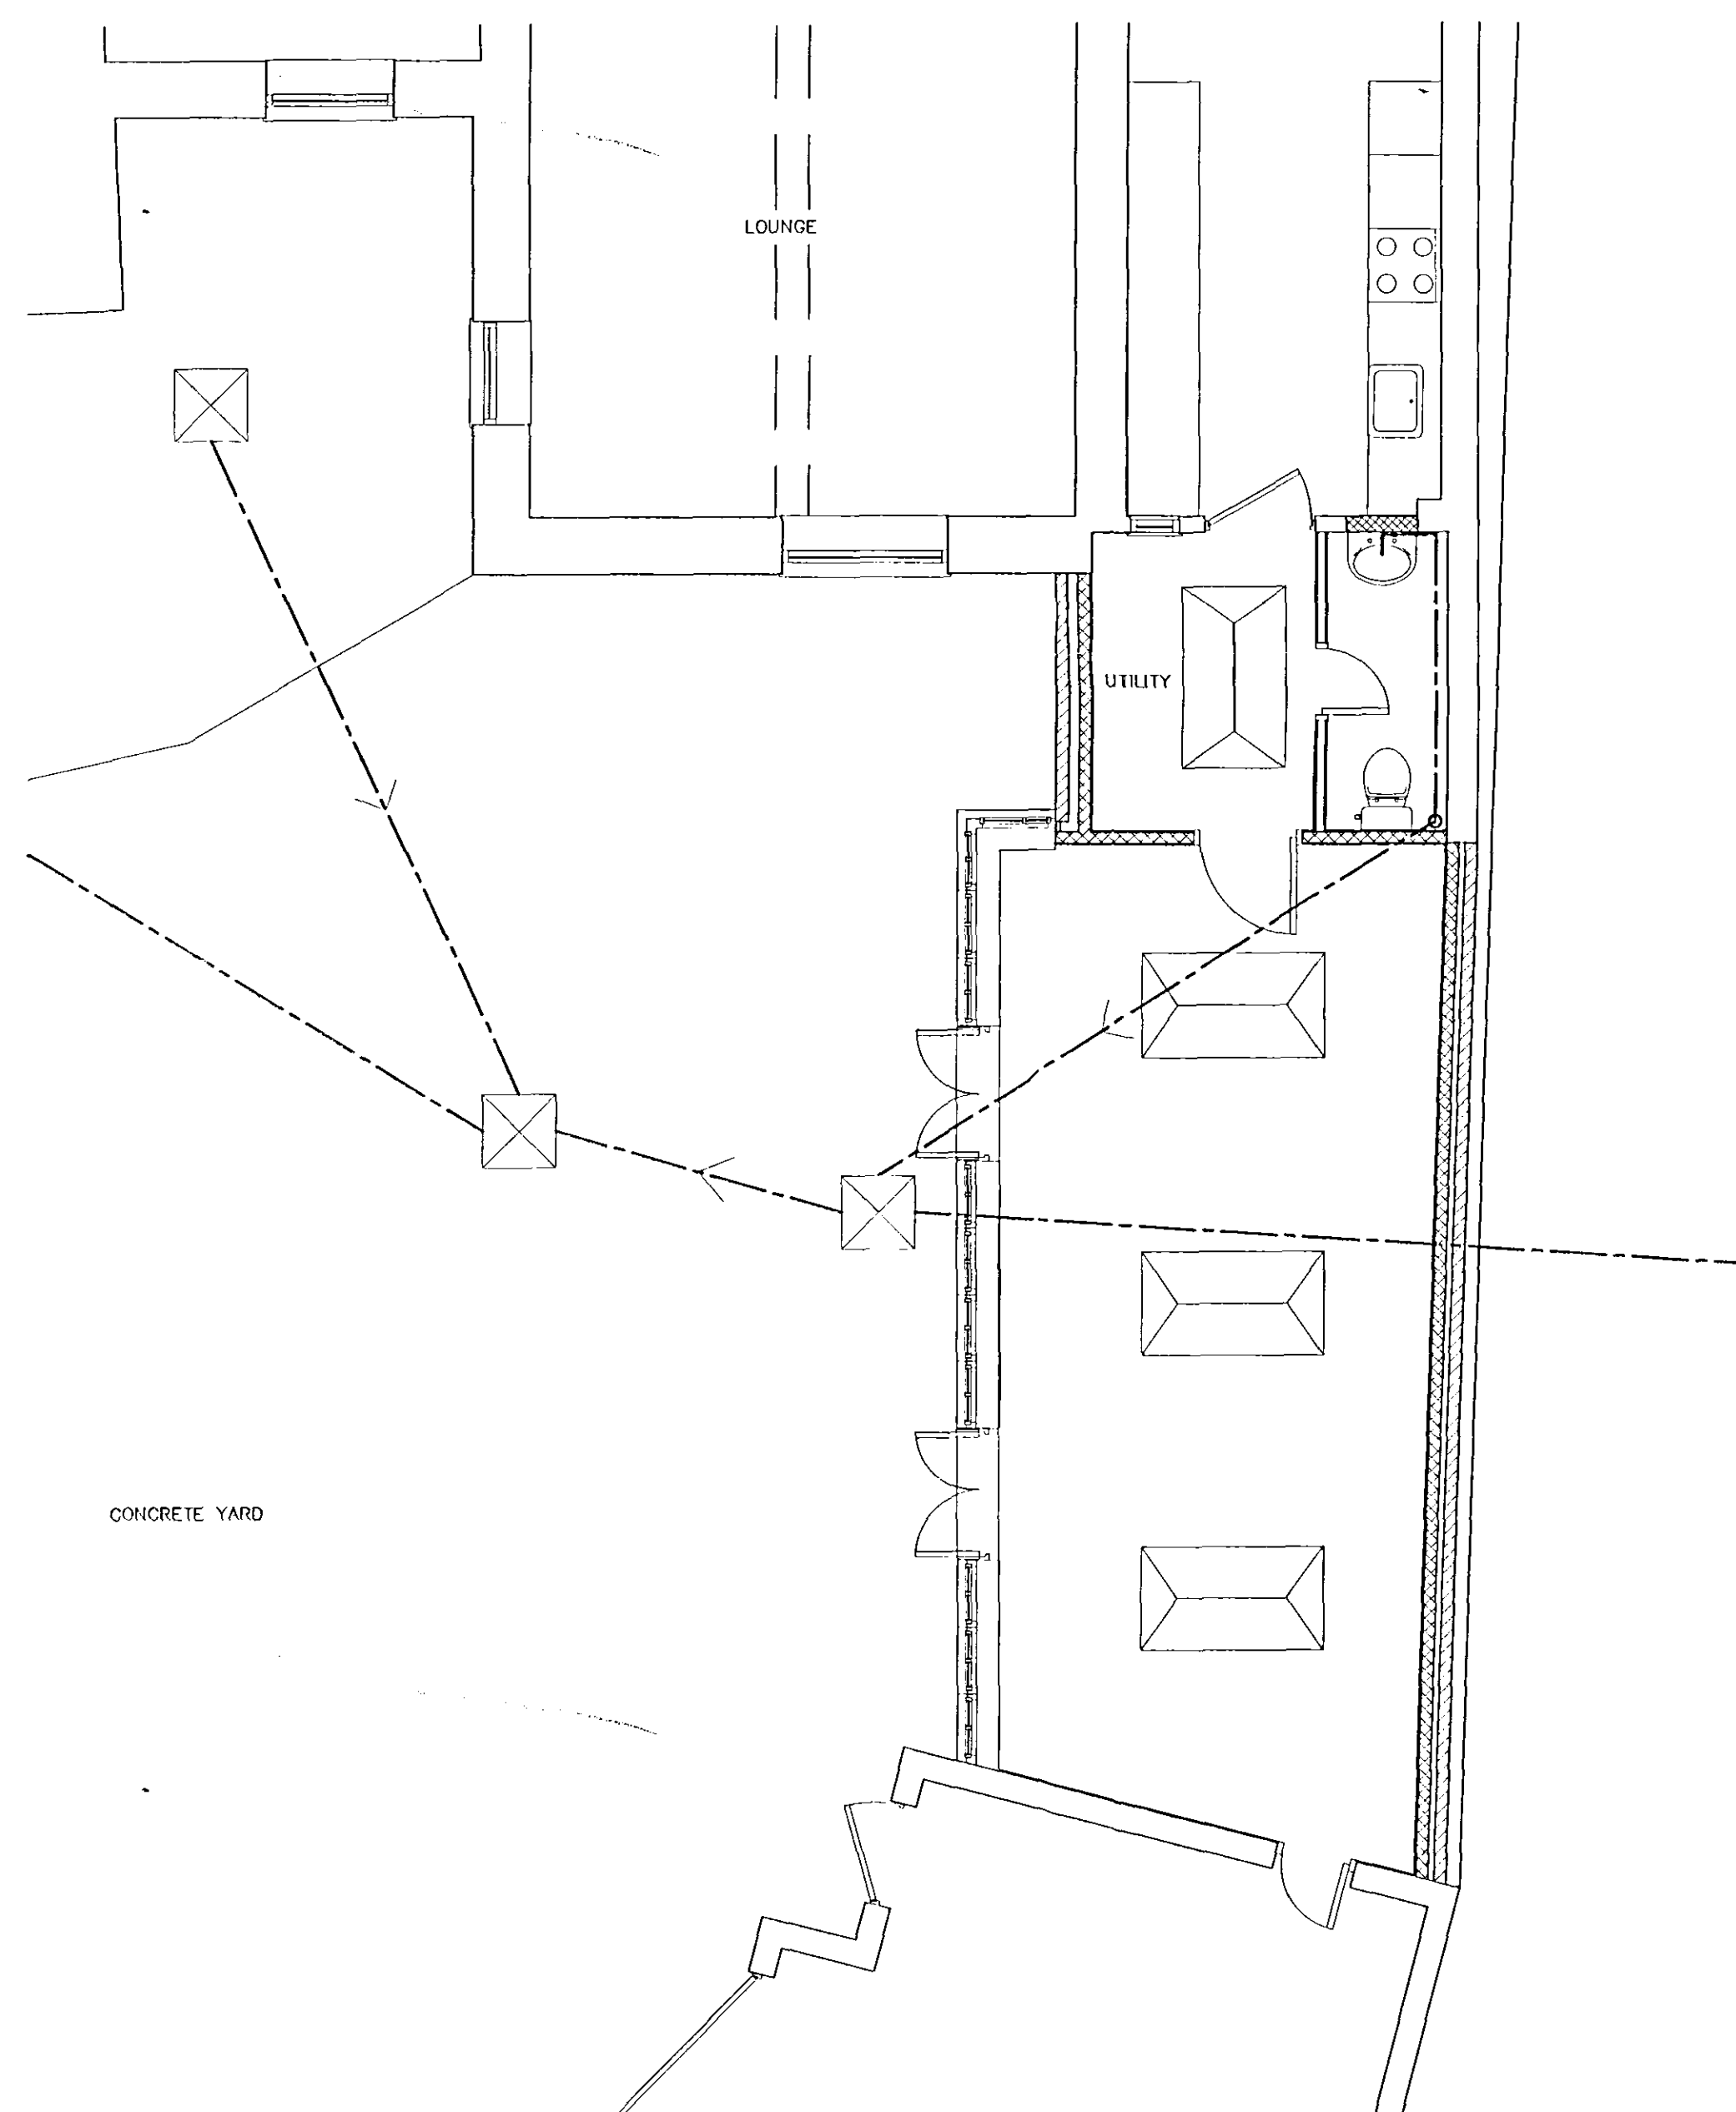

Proposed ground floor plan Scale 1:50

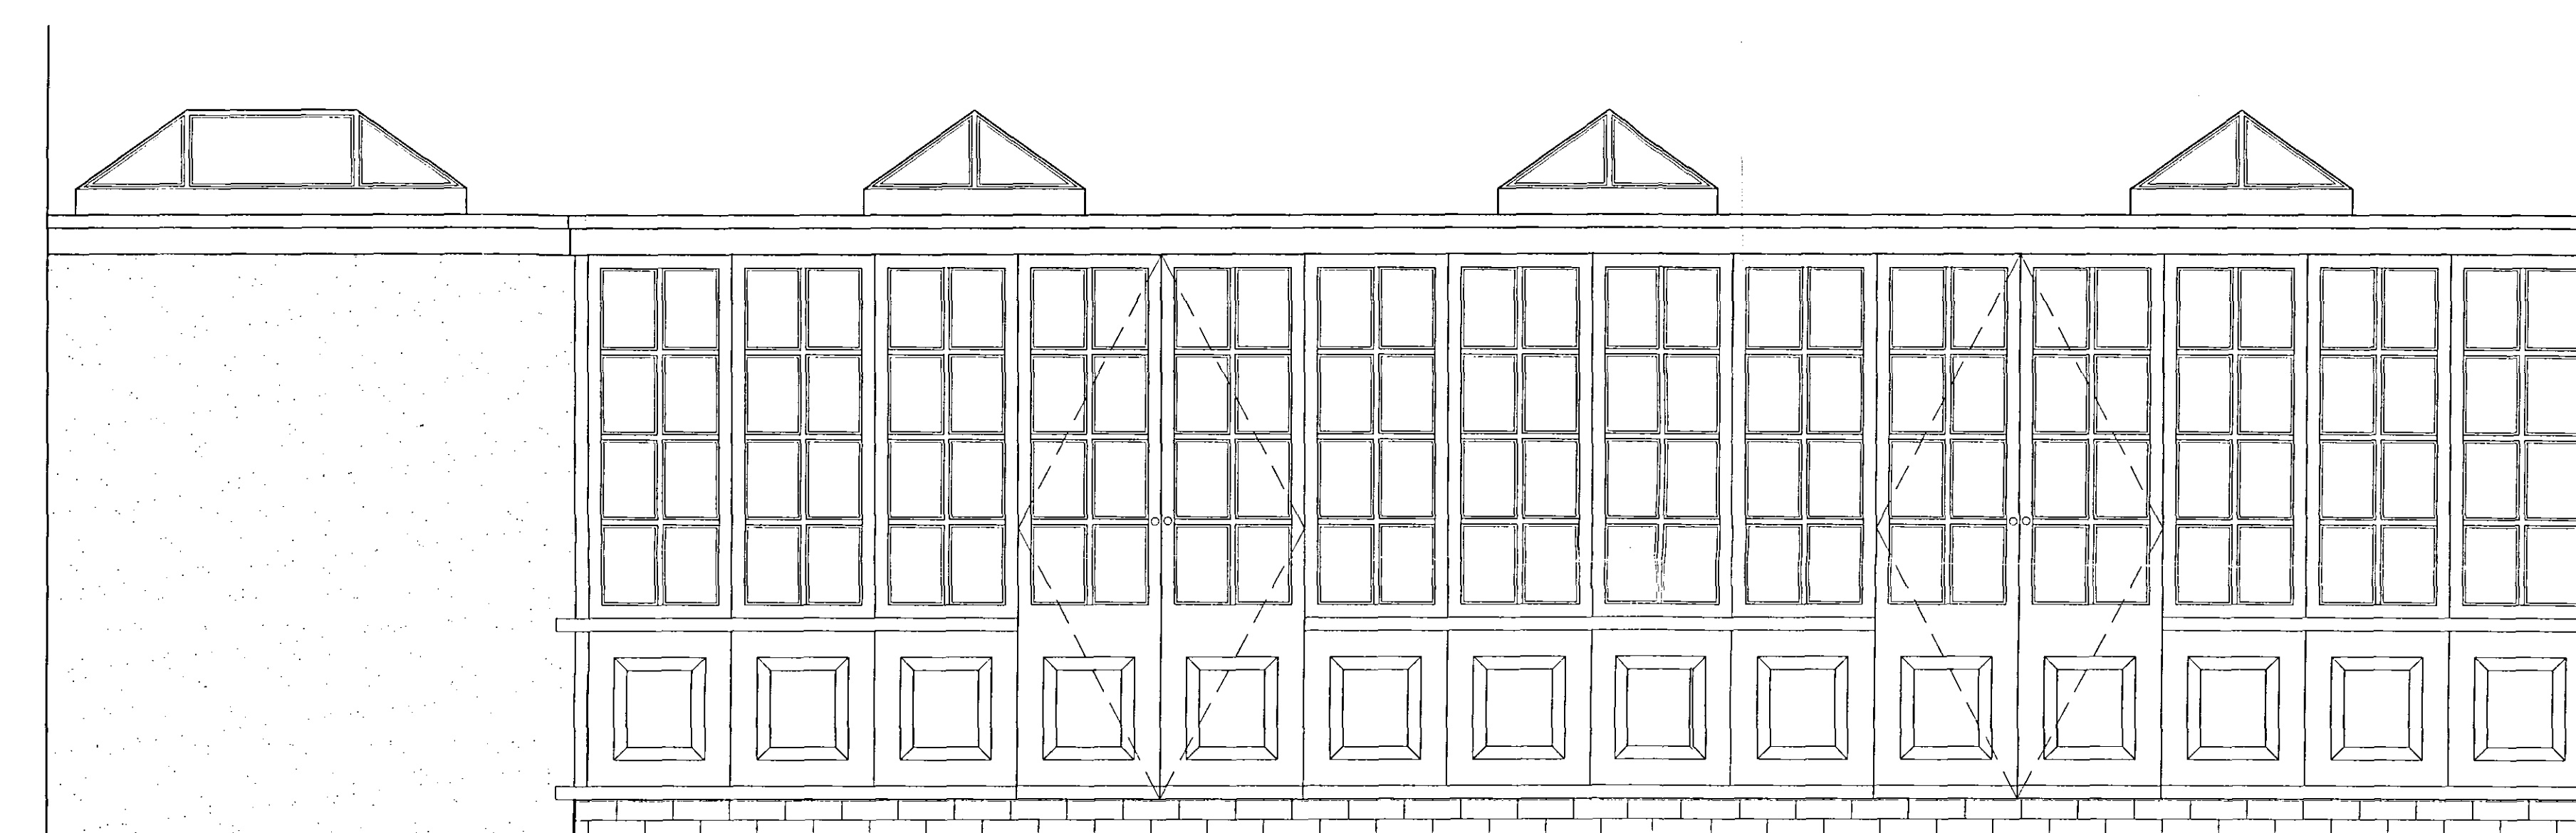

Proposed elevation of conservatory Scale 1:20



Block Plan Scale 1:500

SUPERSEDED



The Martin Design Partnership
Architectural Services

The Martin Design Partnership

Client Address: Mr & Mrs Haynes 18 Market Place Donington Spalding Lincs PE11 4ST	Project Address: 18 Market Place Donington Spalding Lincs PE11 4ST
Project No: 0044/KH/05	Drawn By: Andy Smolinski
Drawing No: 003	Revision:
Date: June 2005	Scale: Various
Drawing Title: Proposed Plans & Elevations	
Issue Type: Design	
Leatherline House Business Centre, Office Nine, 71 Narrow Lane, Aylestone, Leicester, LE2 8NA.	
Tel: 0116 2832833 Fax: 0116 2832834	