


NO DIMENSIONS TO BE SCALED FROM THIS DRAWING. ALL DIMENSIONS TO BE CHECKED ON SITE. ANY DISCREPANCIES WITH THE DRAWINGS TO BE REPORTED AND CLARIFIED PRIOR TO COMMENCING WORKS ON SITE, IF IN DOUBT - ASK. THIS DRAWING IS COPYRIGHT.

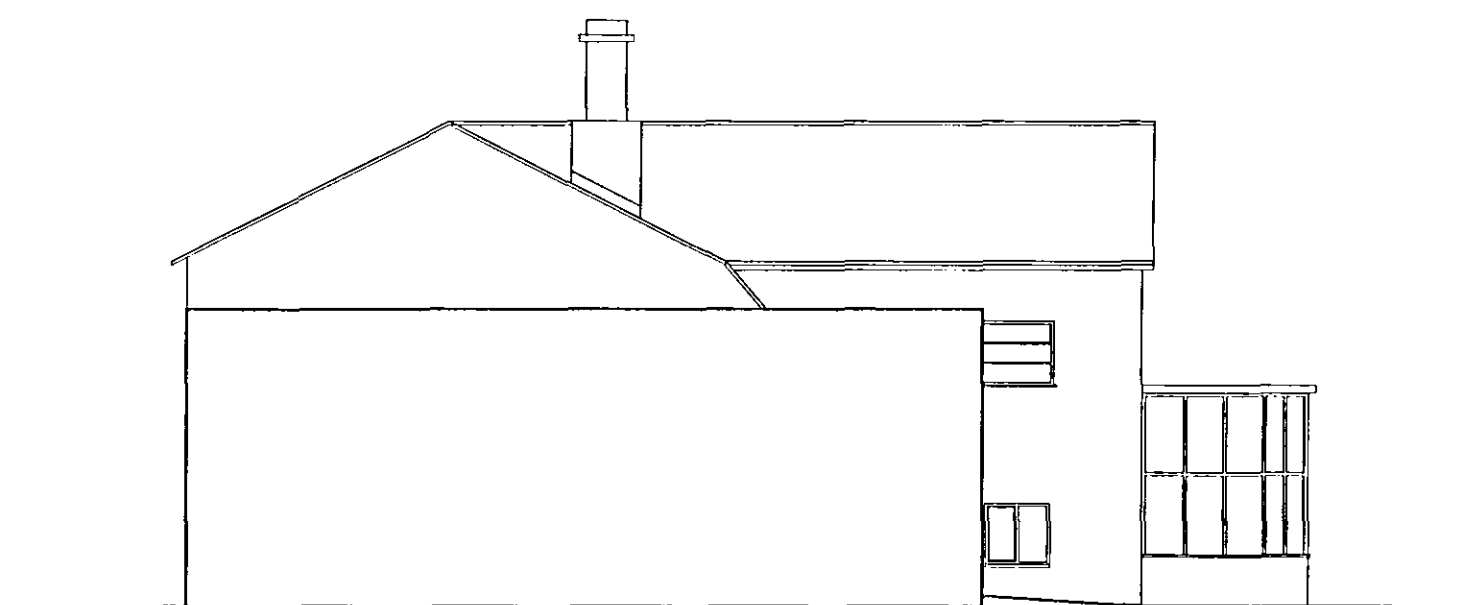


Existing rear and side elevations Scale 1:100




Existing front elevation Scale 1:100

Location Plan Scale 1:1250

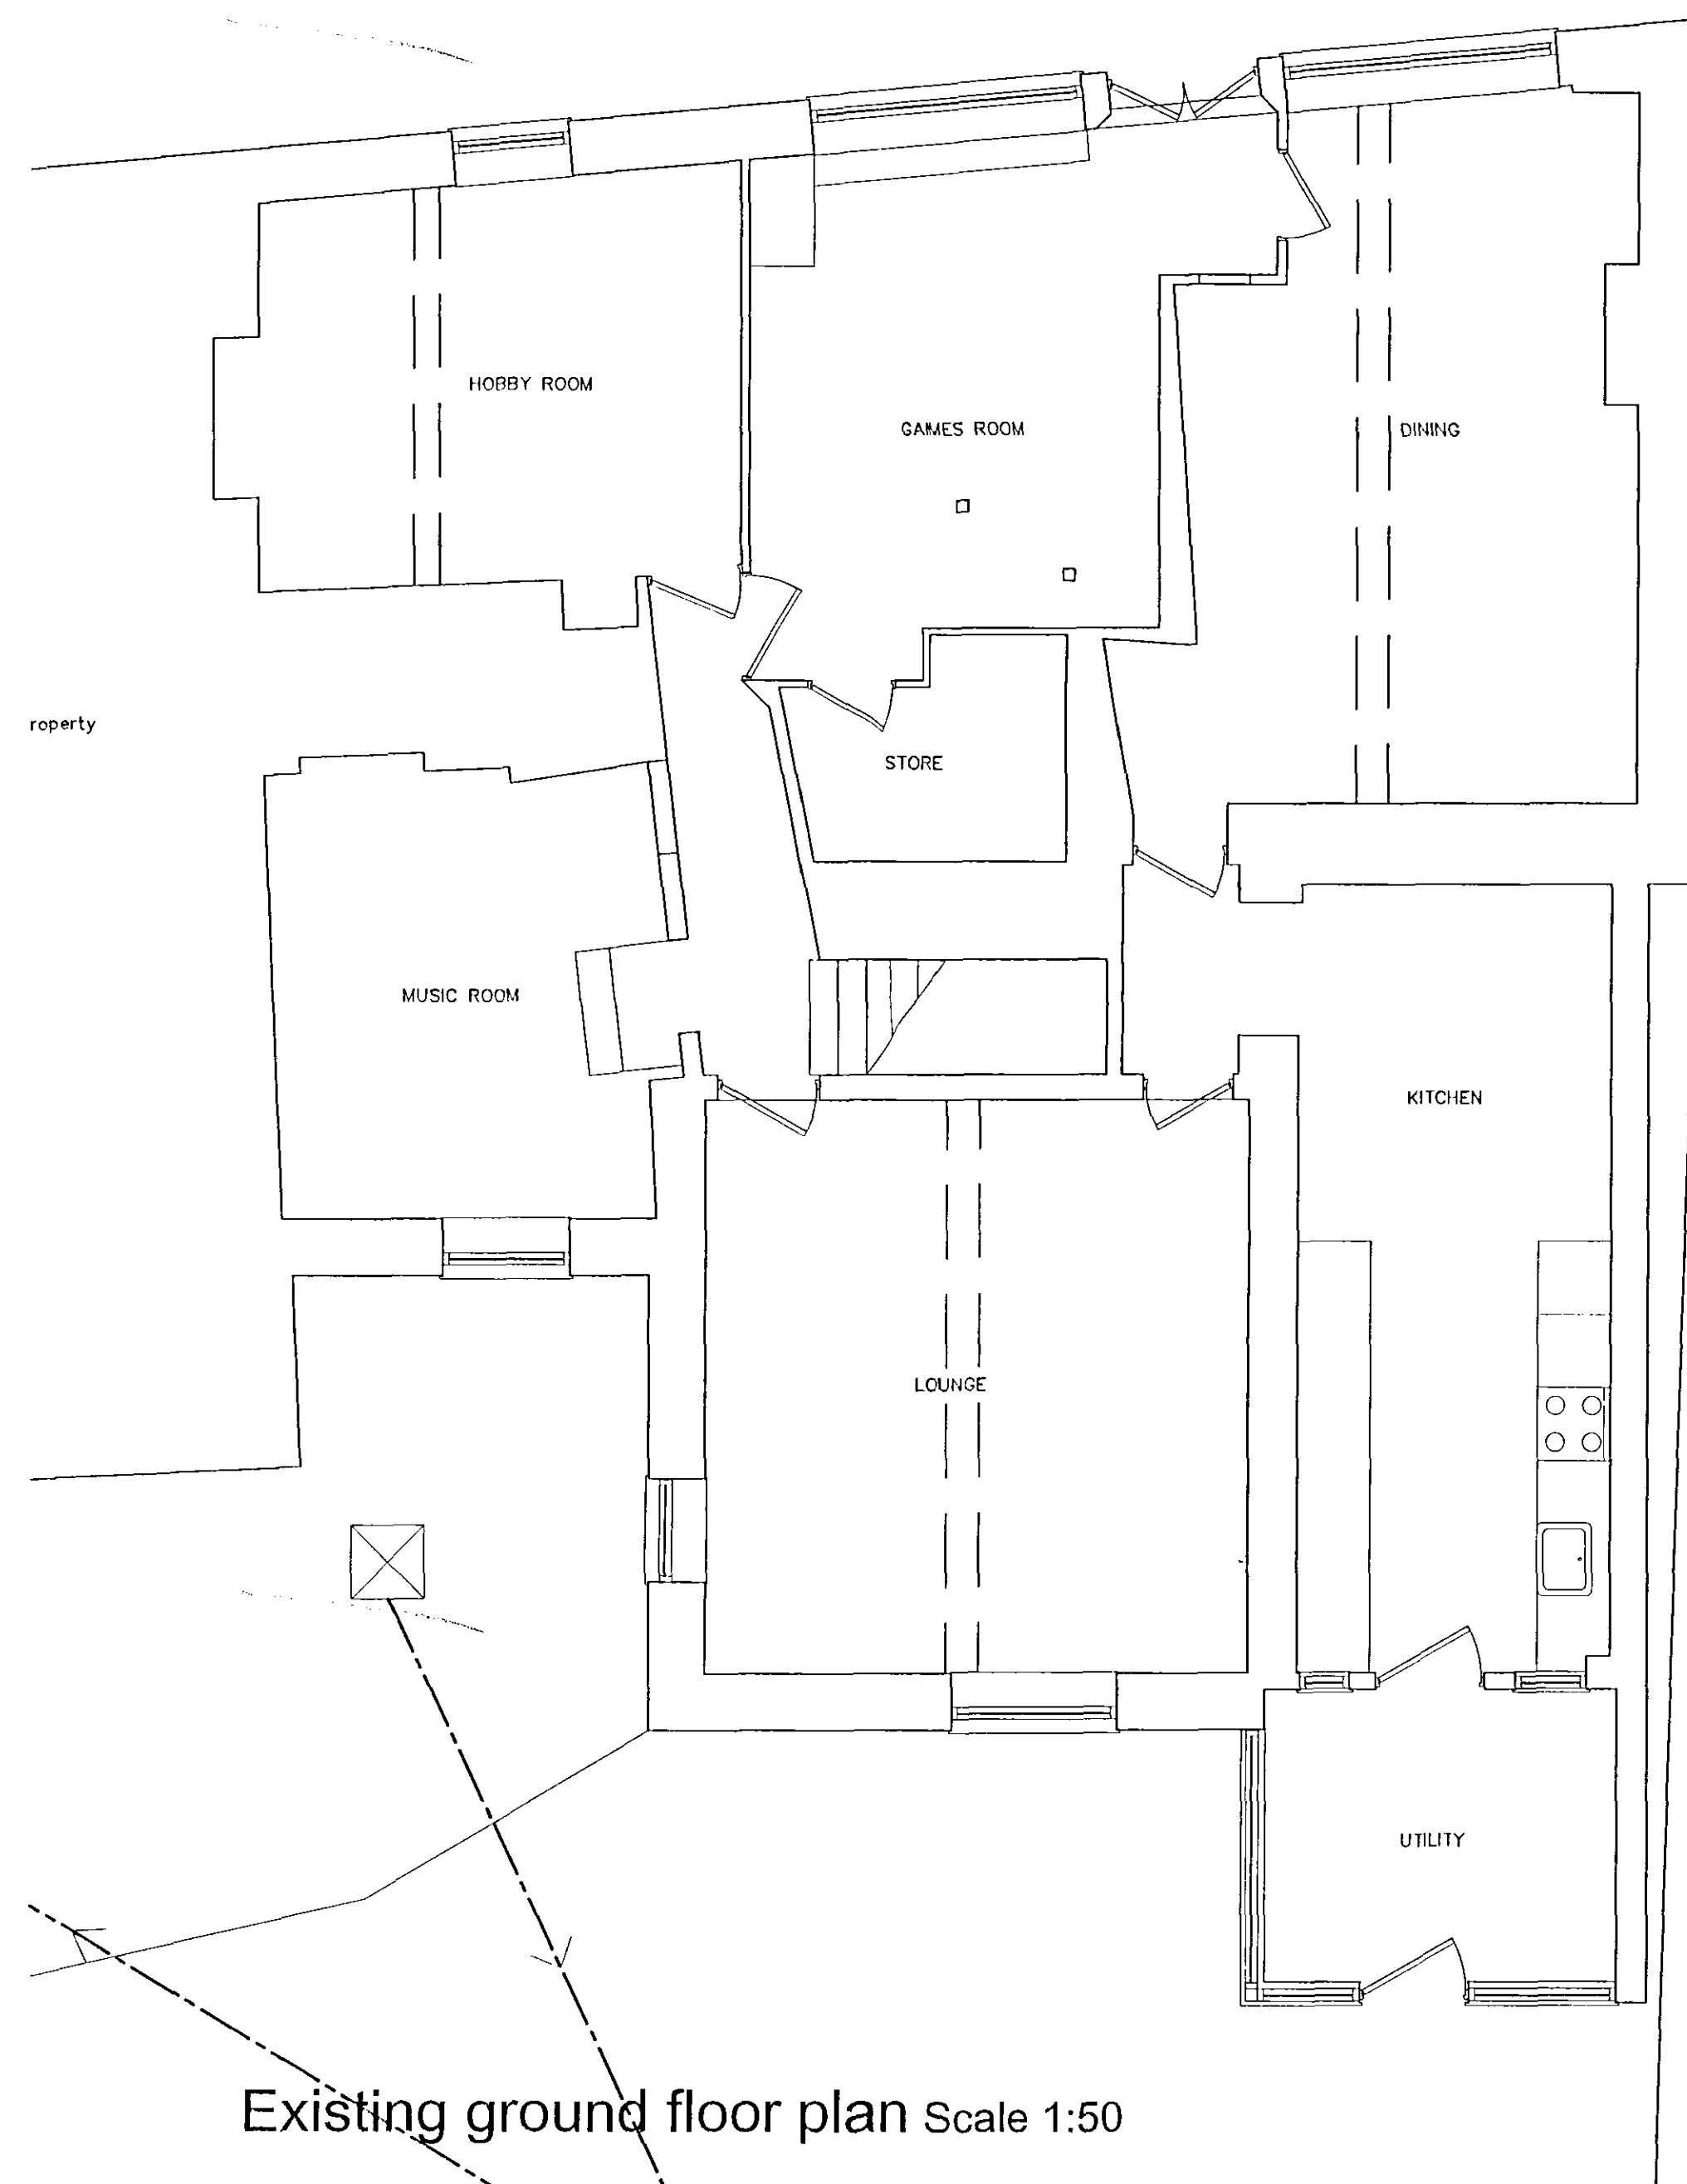

Existing ground floor plan Scale 1:50

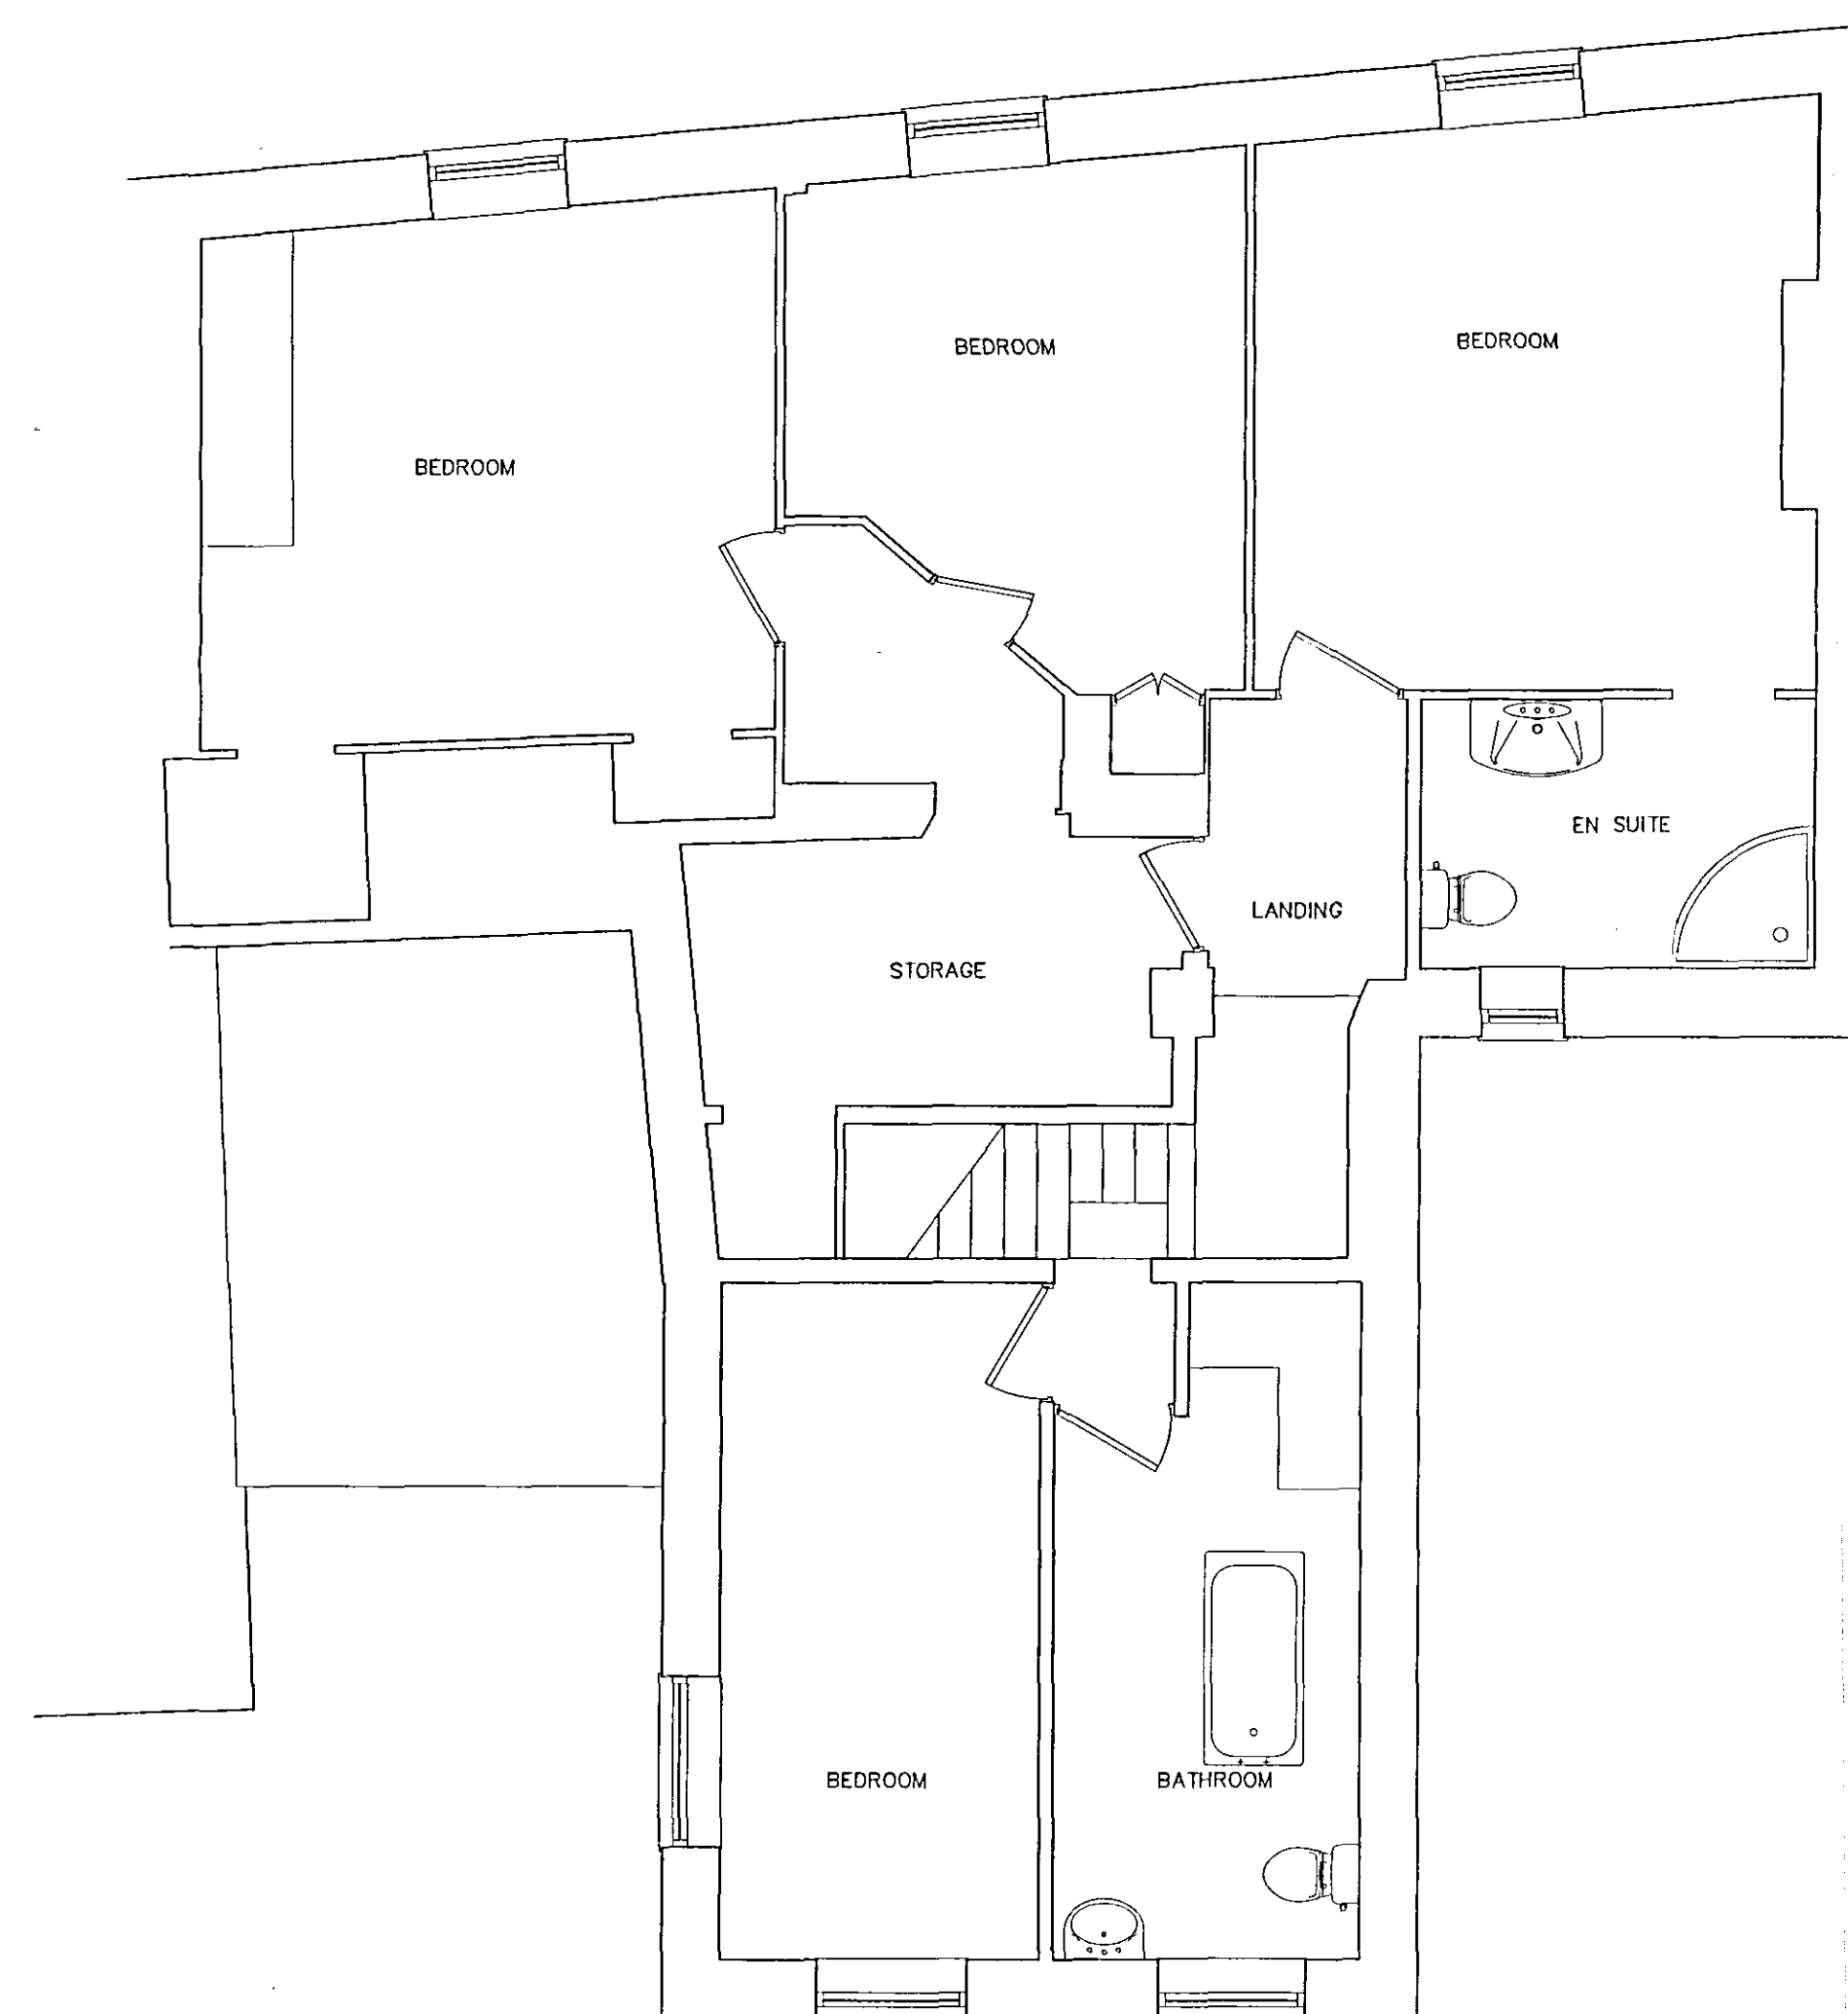

Existing first floor plan Scale 1:50

8 JUL 2005
0954/05

Rev. A	Description Existing drainage added
Date 07.07.05	Amended by A.S.
 The Martin Design Partnership Architectural Services	
The Martin Design Partnership	
Client Address: Mr & Mrs Haynes 18 Market Place Donington Spalding Lincs PE11 4ST	Project Address: 18 Market Place Donington Spalding Lincs PE11 4ST
Project No: 0044/KH/05	Drawn By: Andy Smolinski
Drawing No: 001	Revision: A
Date: June 2005	Scale: Various
Drawing Title: Existing Plans & Elevations of House	
Issue Type: SURVEY	
Leatherline House Business Centre, Office Nine, 71 Narrow Lane, Aylestone, Leicester, LE2 8NA.	
Tel: 0116 2832833 Fax: 0116 2832834	