


ELEVATIONS




front

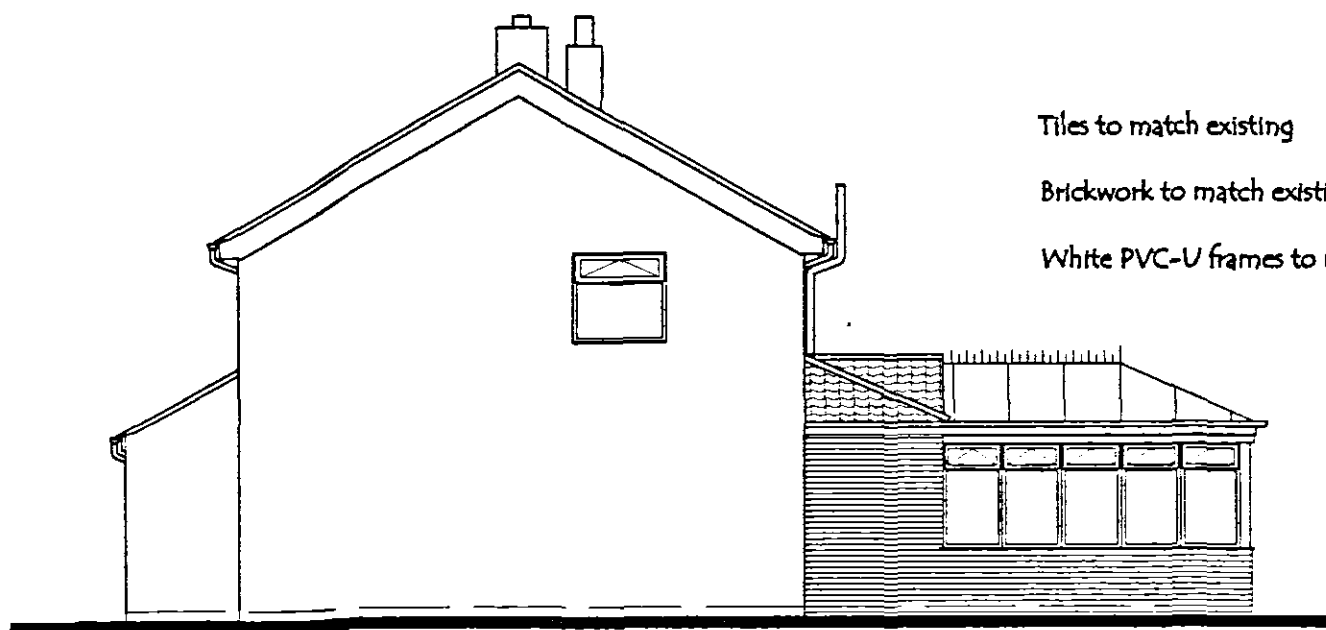


side


Tiles to match existing
Brickwork to match existing
White PVC-U frames to match existing

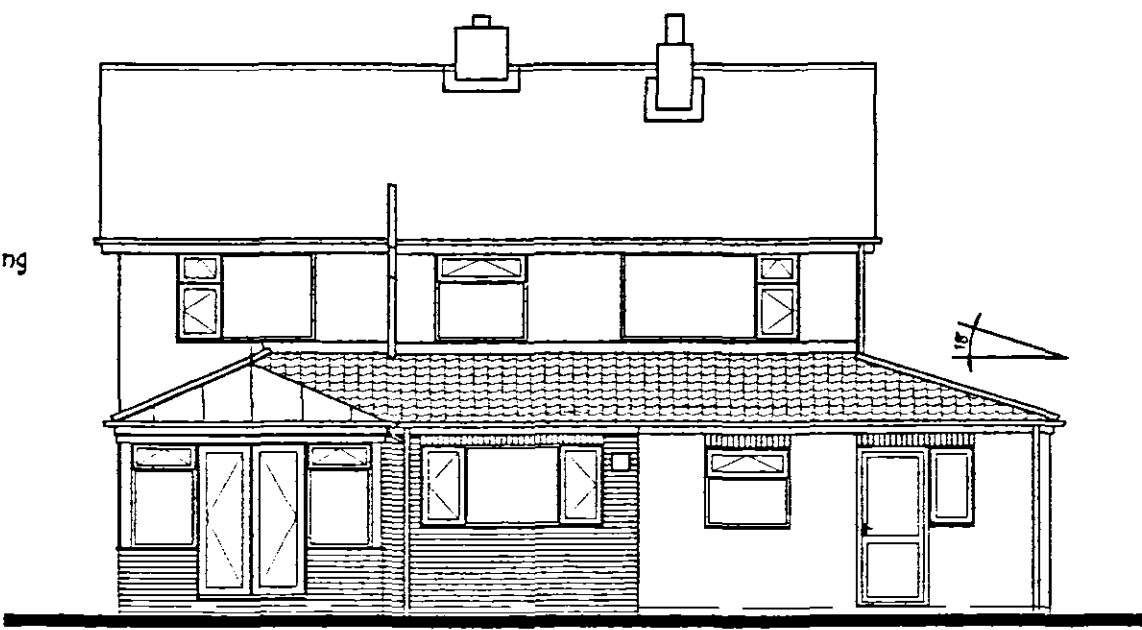


rear

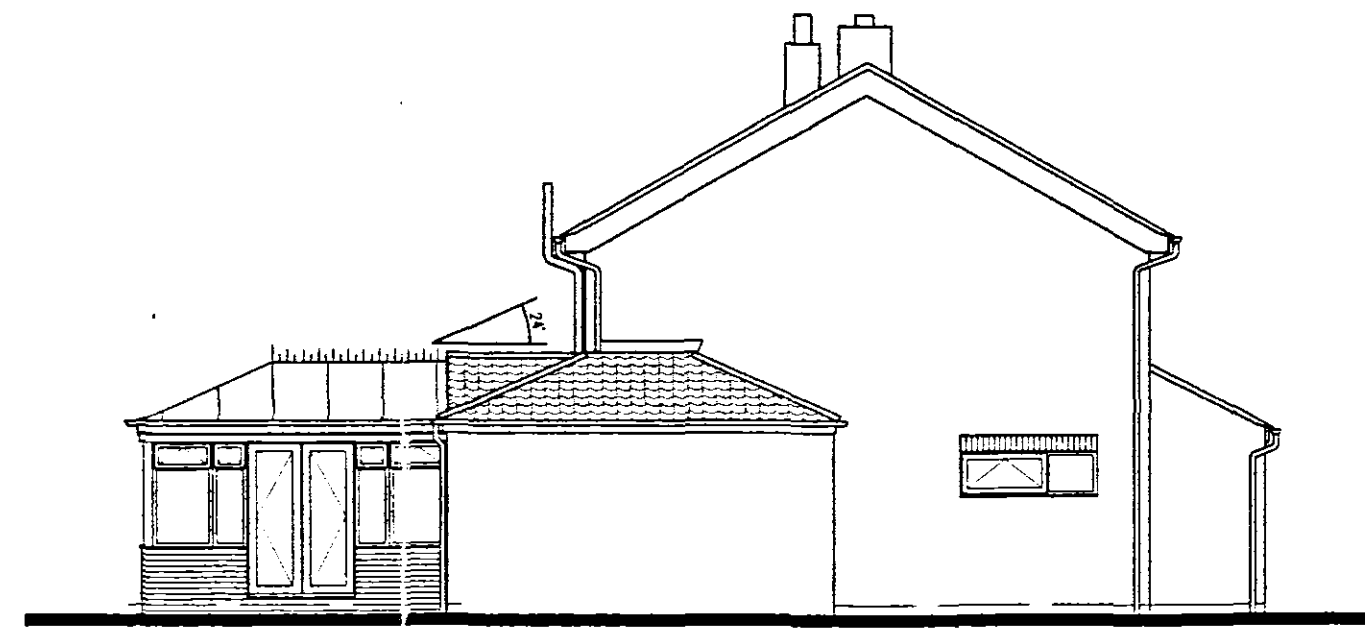


side

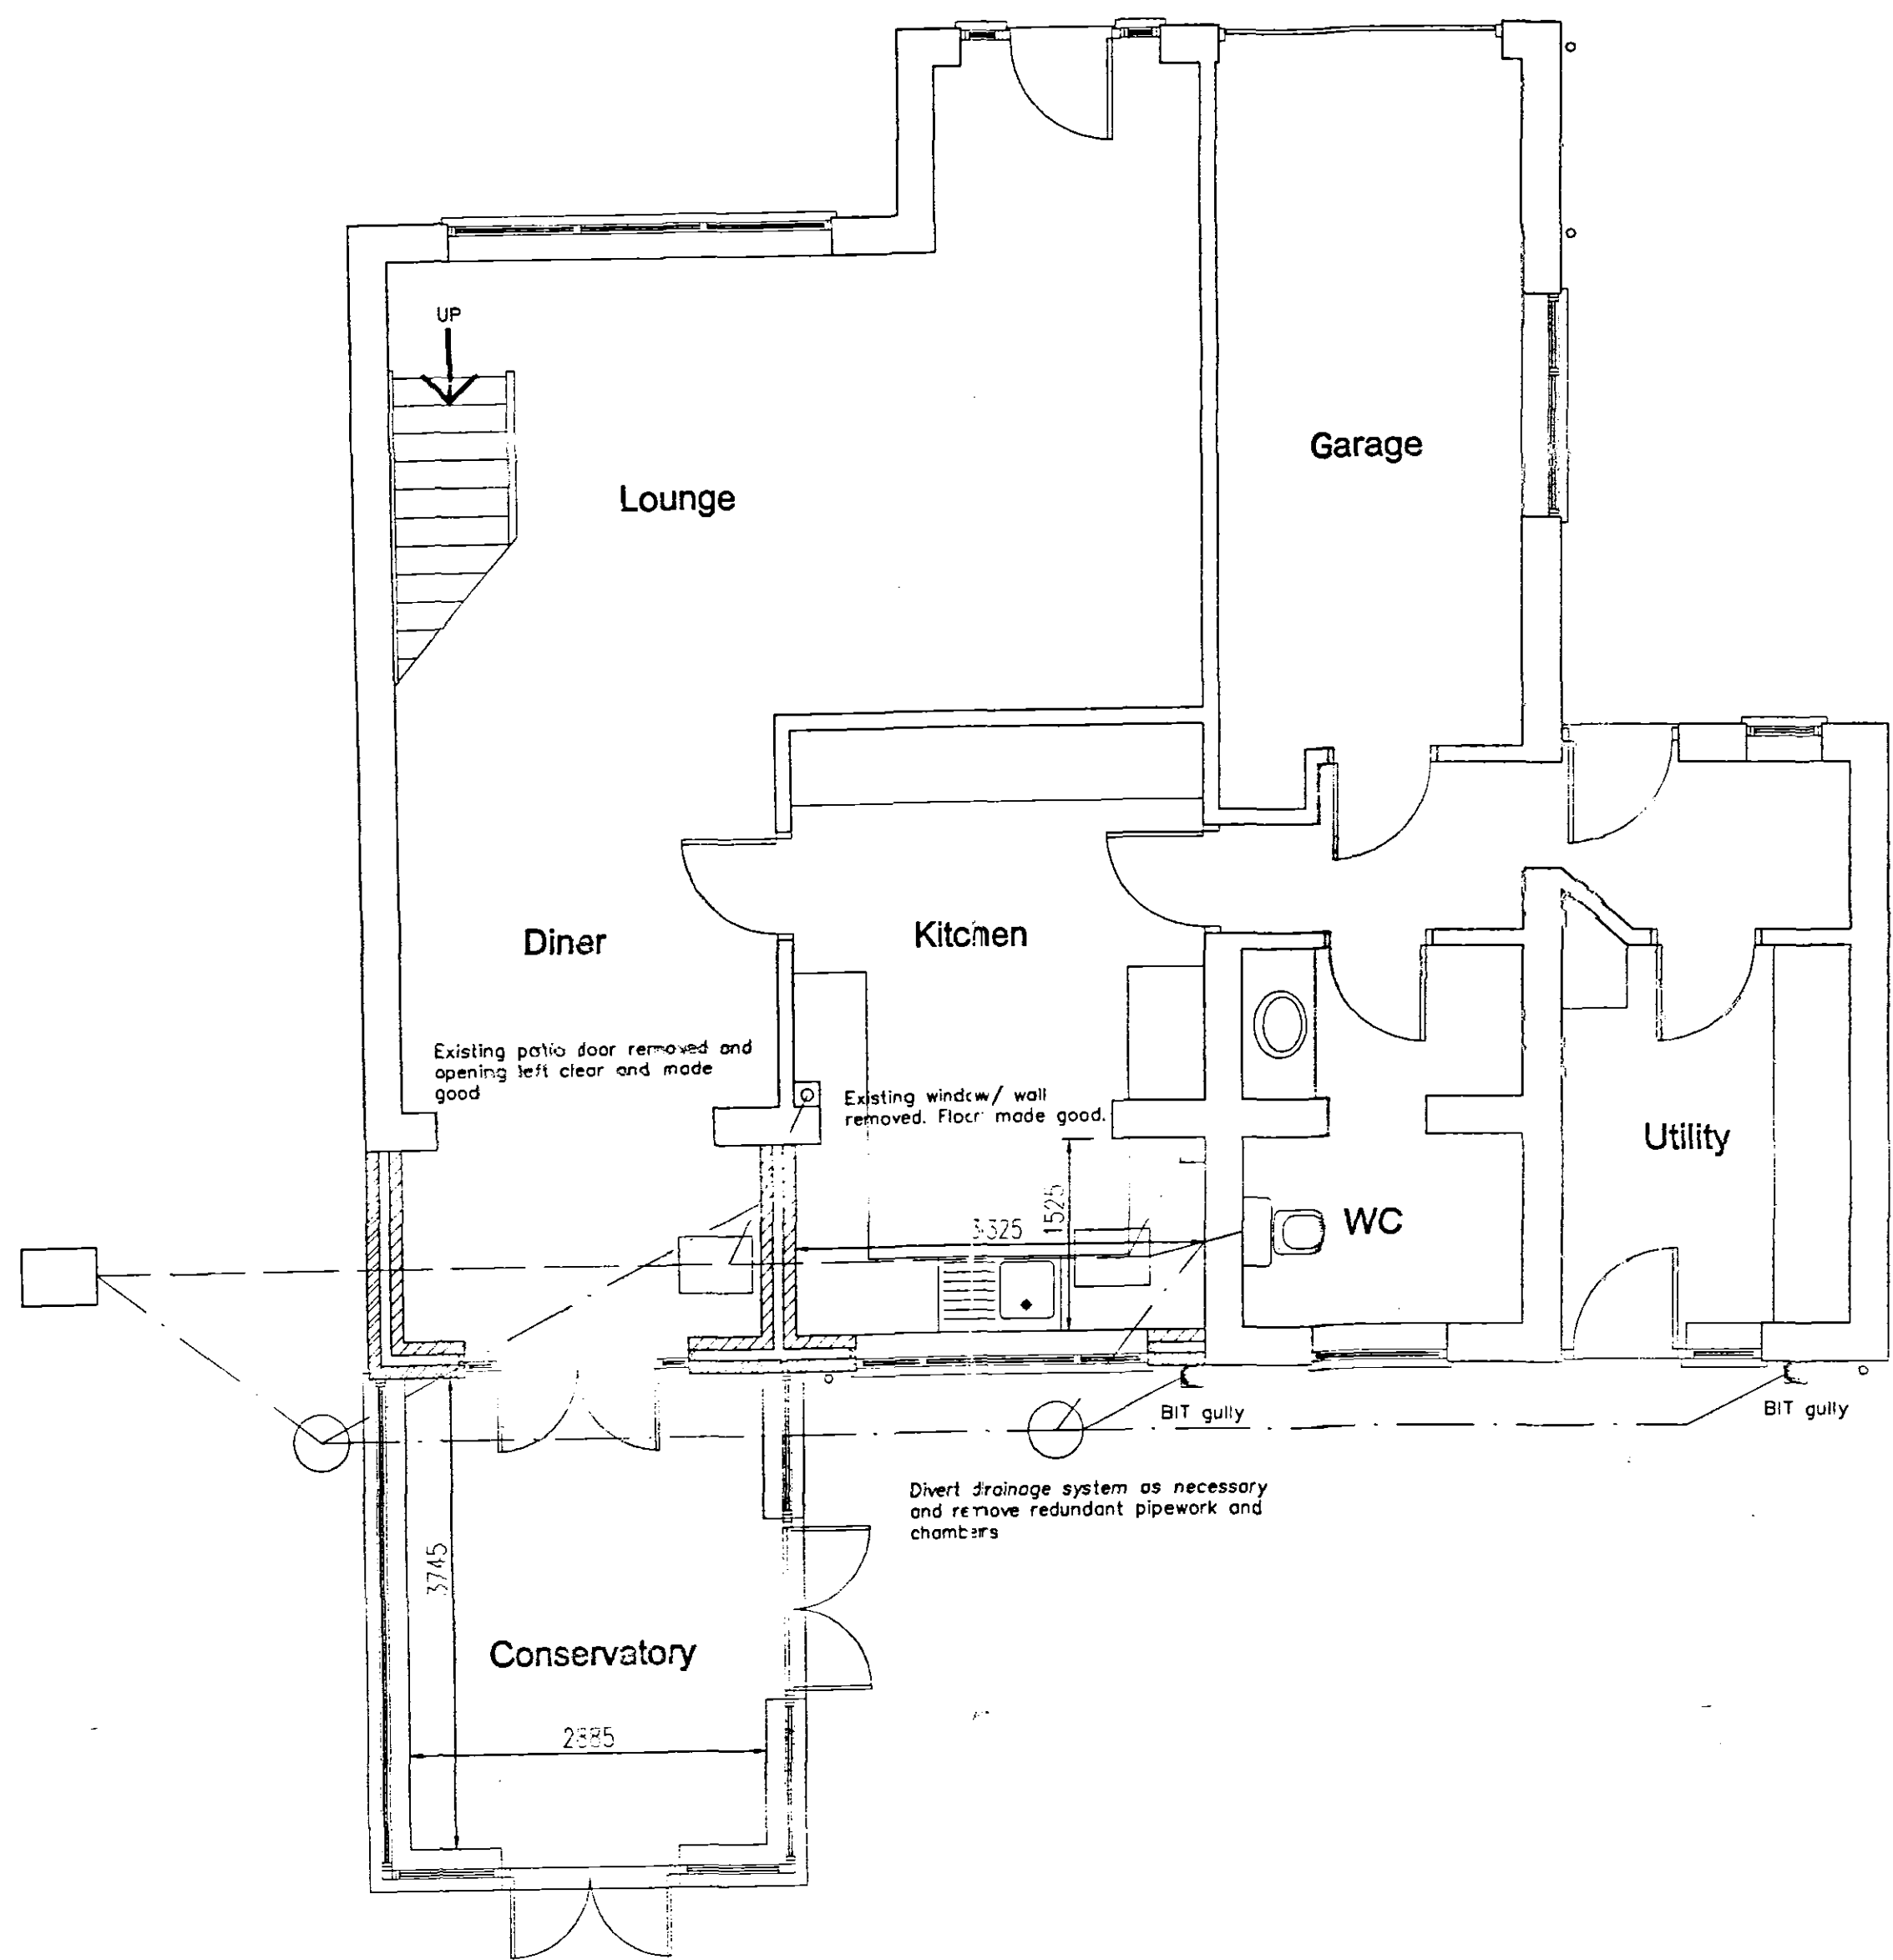

GROUND FLOOR PLAN

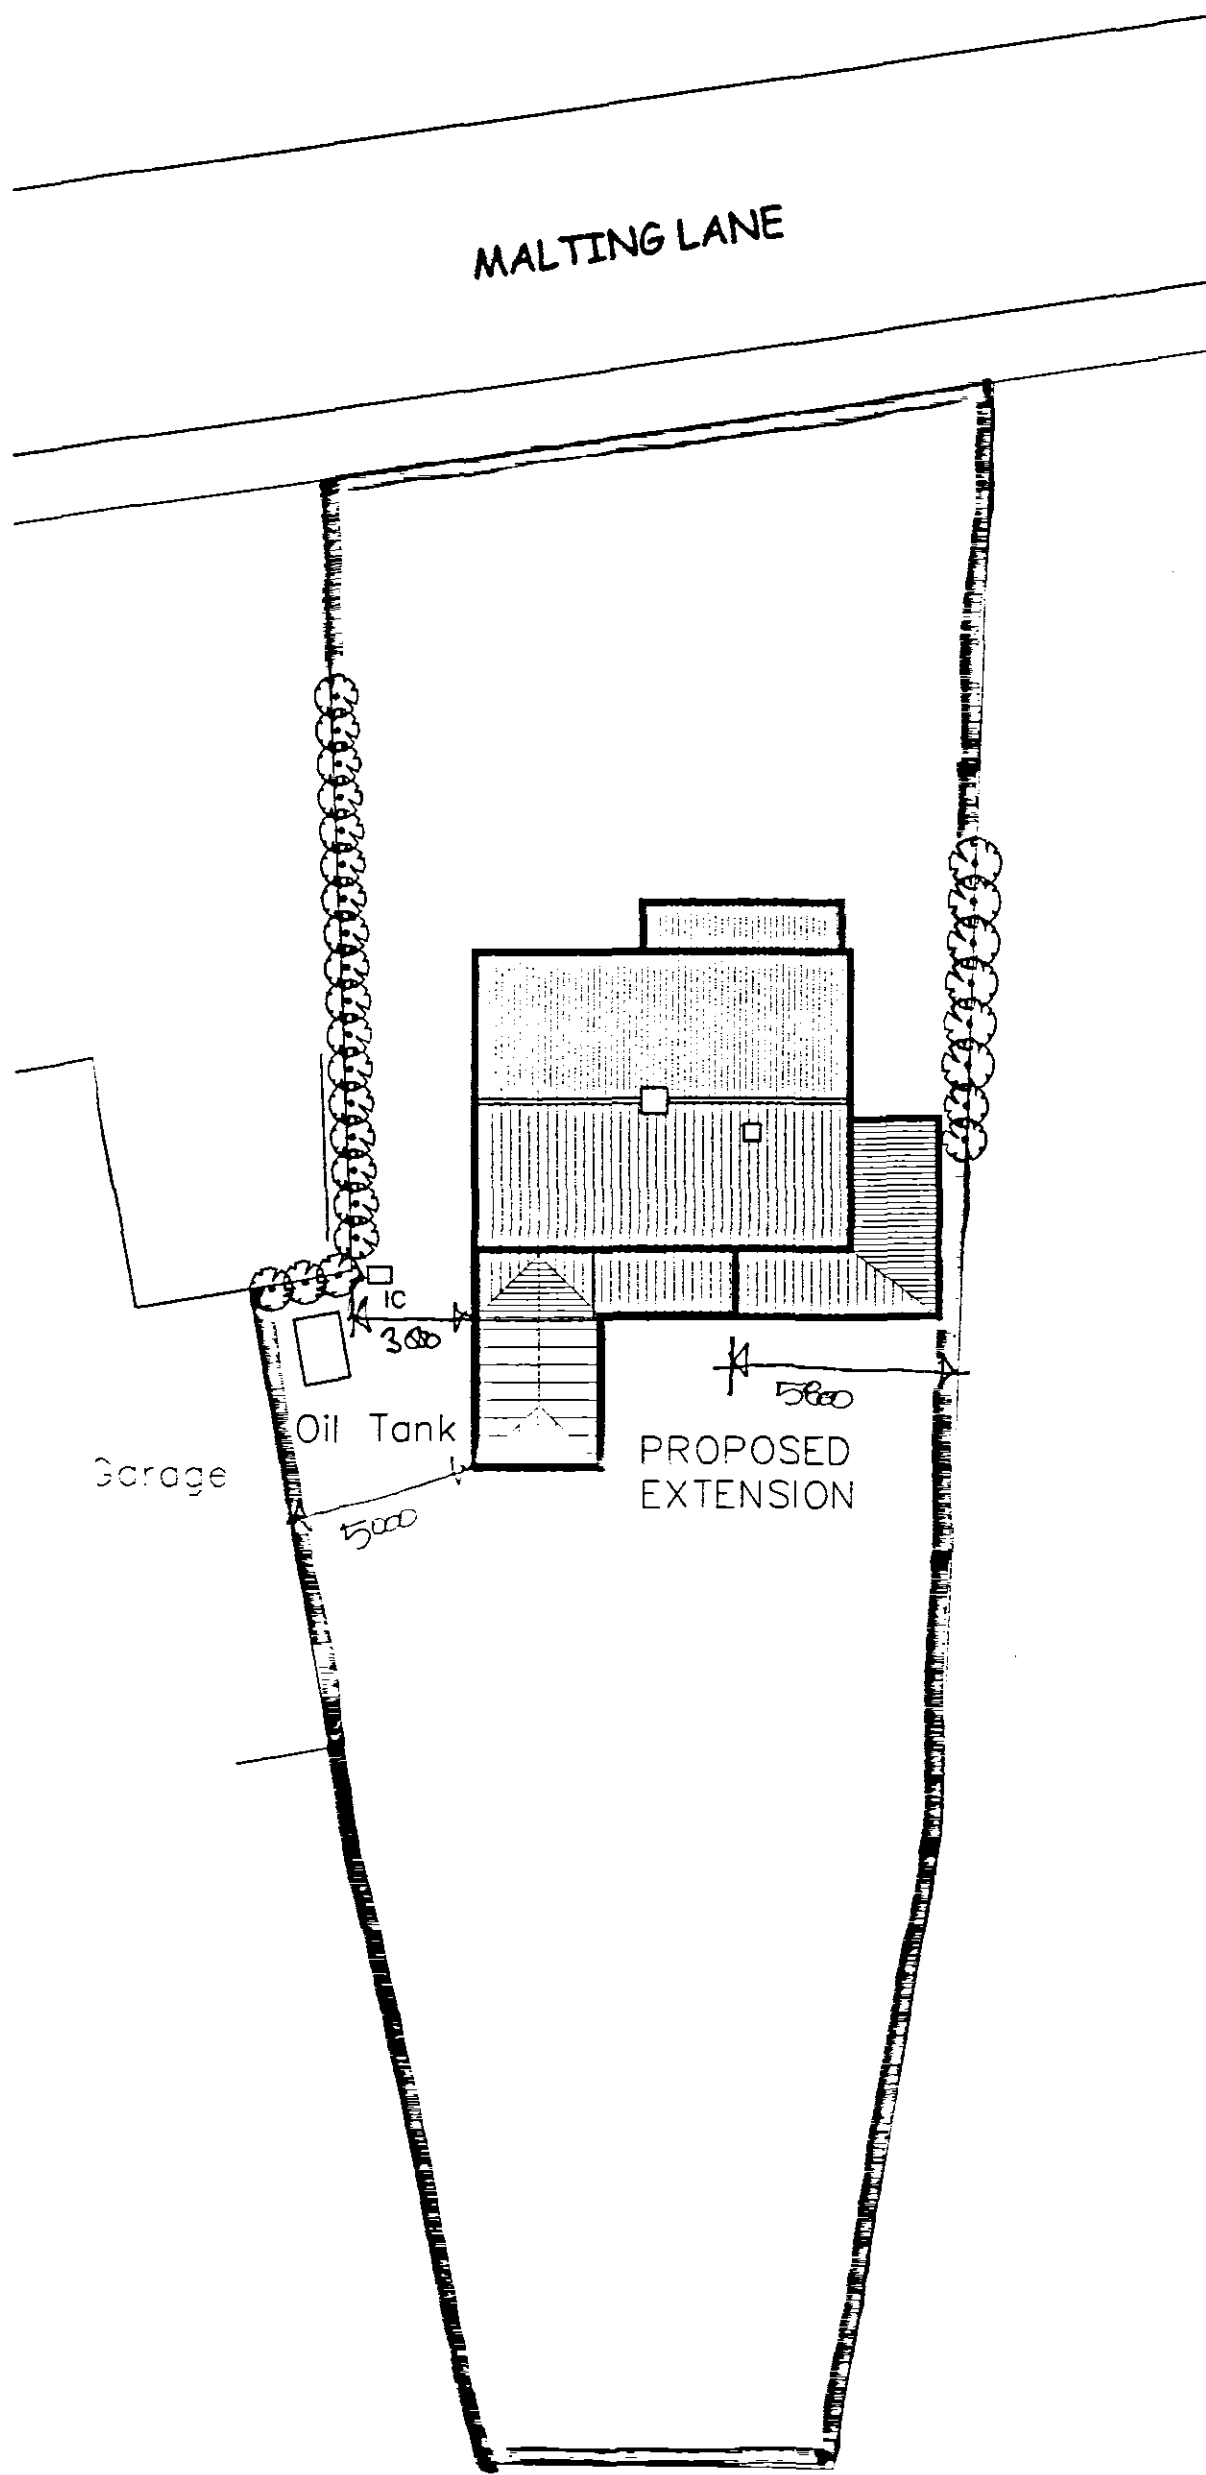

BLOCK PLAN 1:200

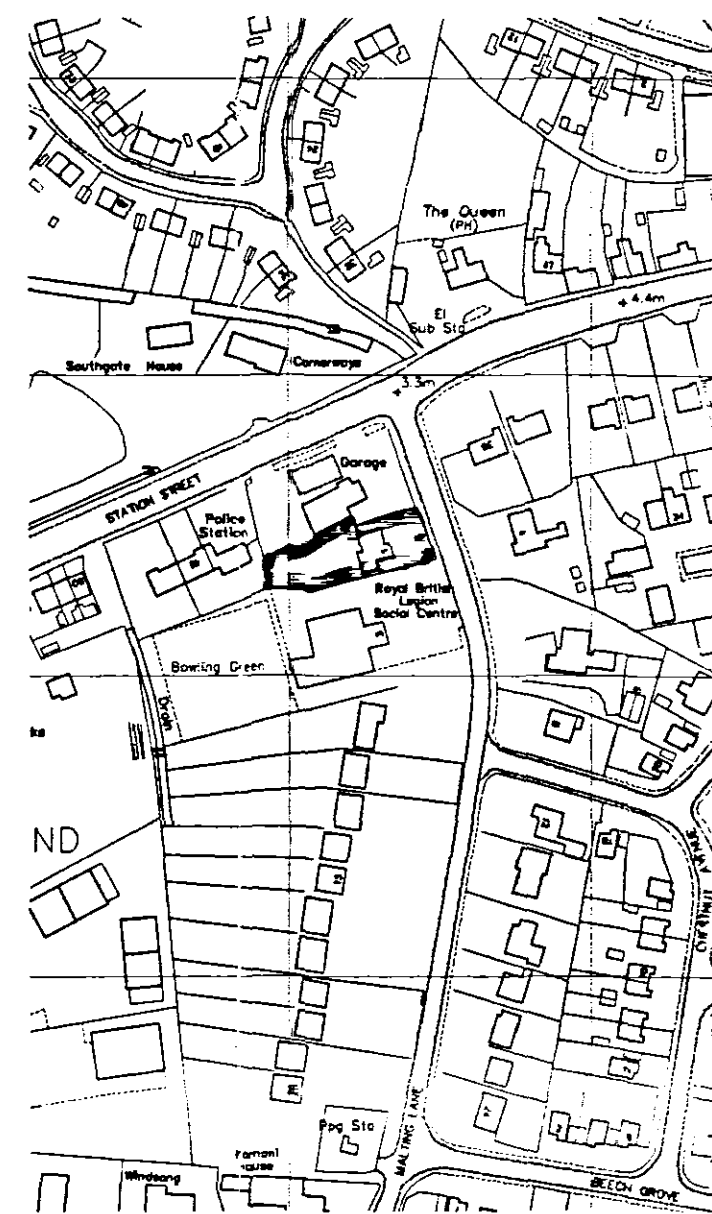

Reproduced from the Ordnance Survey 1:2500 scale map with the permission of the Controller of Her Majesty's Stationary Office
Crown Copyright Reserved

DETERMINED PLAN
SHDC
PLANNING & DEVELOPMENT
18 JUL 2007
Ref. 0971/07



DESIGN DRAWING

AMENDMENTS

A 30.06.07 Minor alterations following client discussions

L. A. Building Design
Architectural and Surveying Practice
55 Hannam Boulevard
Spalding
Lincolnshire PE11 1LB
Telephone/Fax: Spalding (01775) 211437

Peter S Lithgow MCIQB MCAT
Member of the Chartered Institute of Building and Member of the Chartered Institute of Architectural Technologists
project
1 MALTING LANE, DONINGTON,
Spalding,
Lincolnshire.
client
MR and MRS BURDALL

drawing
Extension and Alterations to Dwelling
SKETCH PROPOSAL

date	scale(s)
JUNE 2007	1:50 1:100 1:200 1:2500
drawn by	checked
Peter Lithgow	PSL
job no	drawing no
07/03	02A