



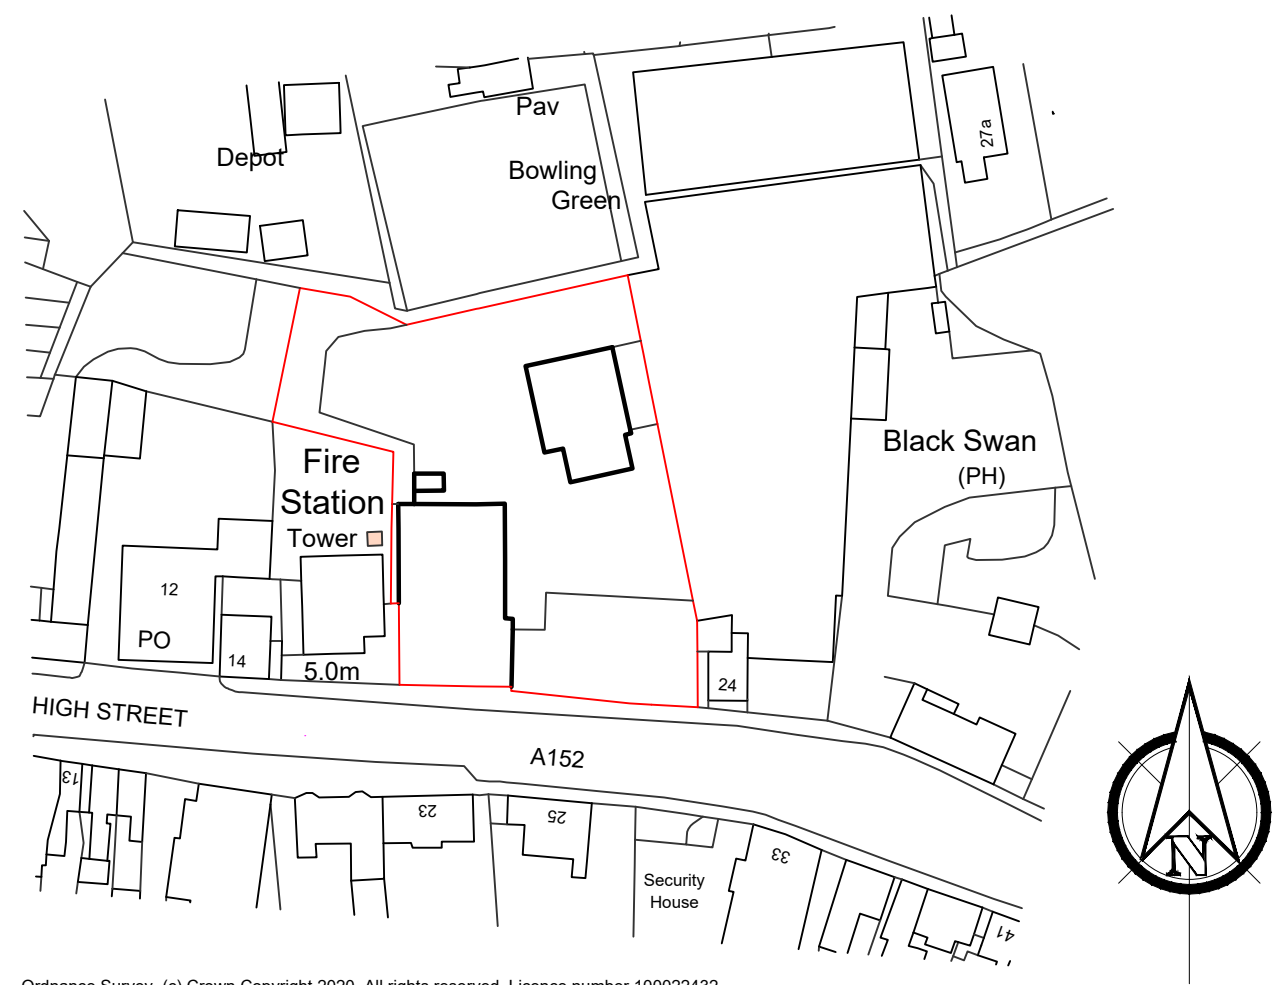

Ordnance Survey, (c) Crown Copyright 2020. All rights reserved. Licence number 100022432

Site Location Plan (scale 1:1250)

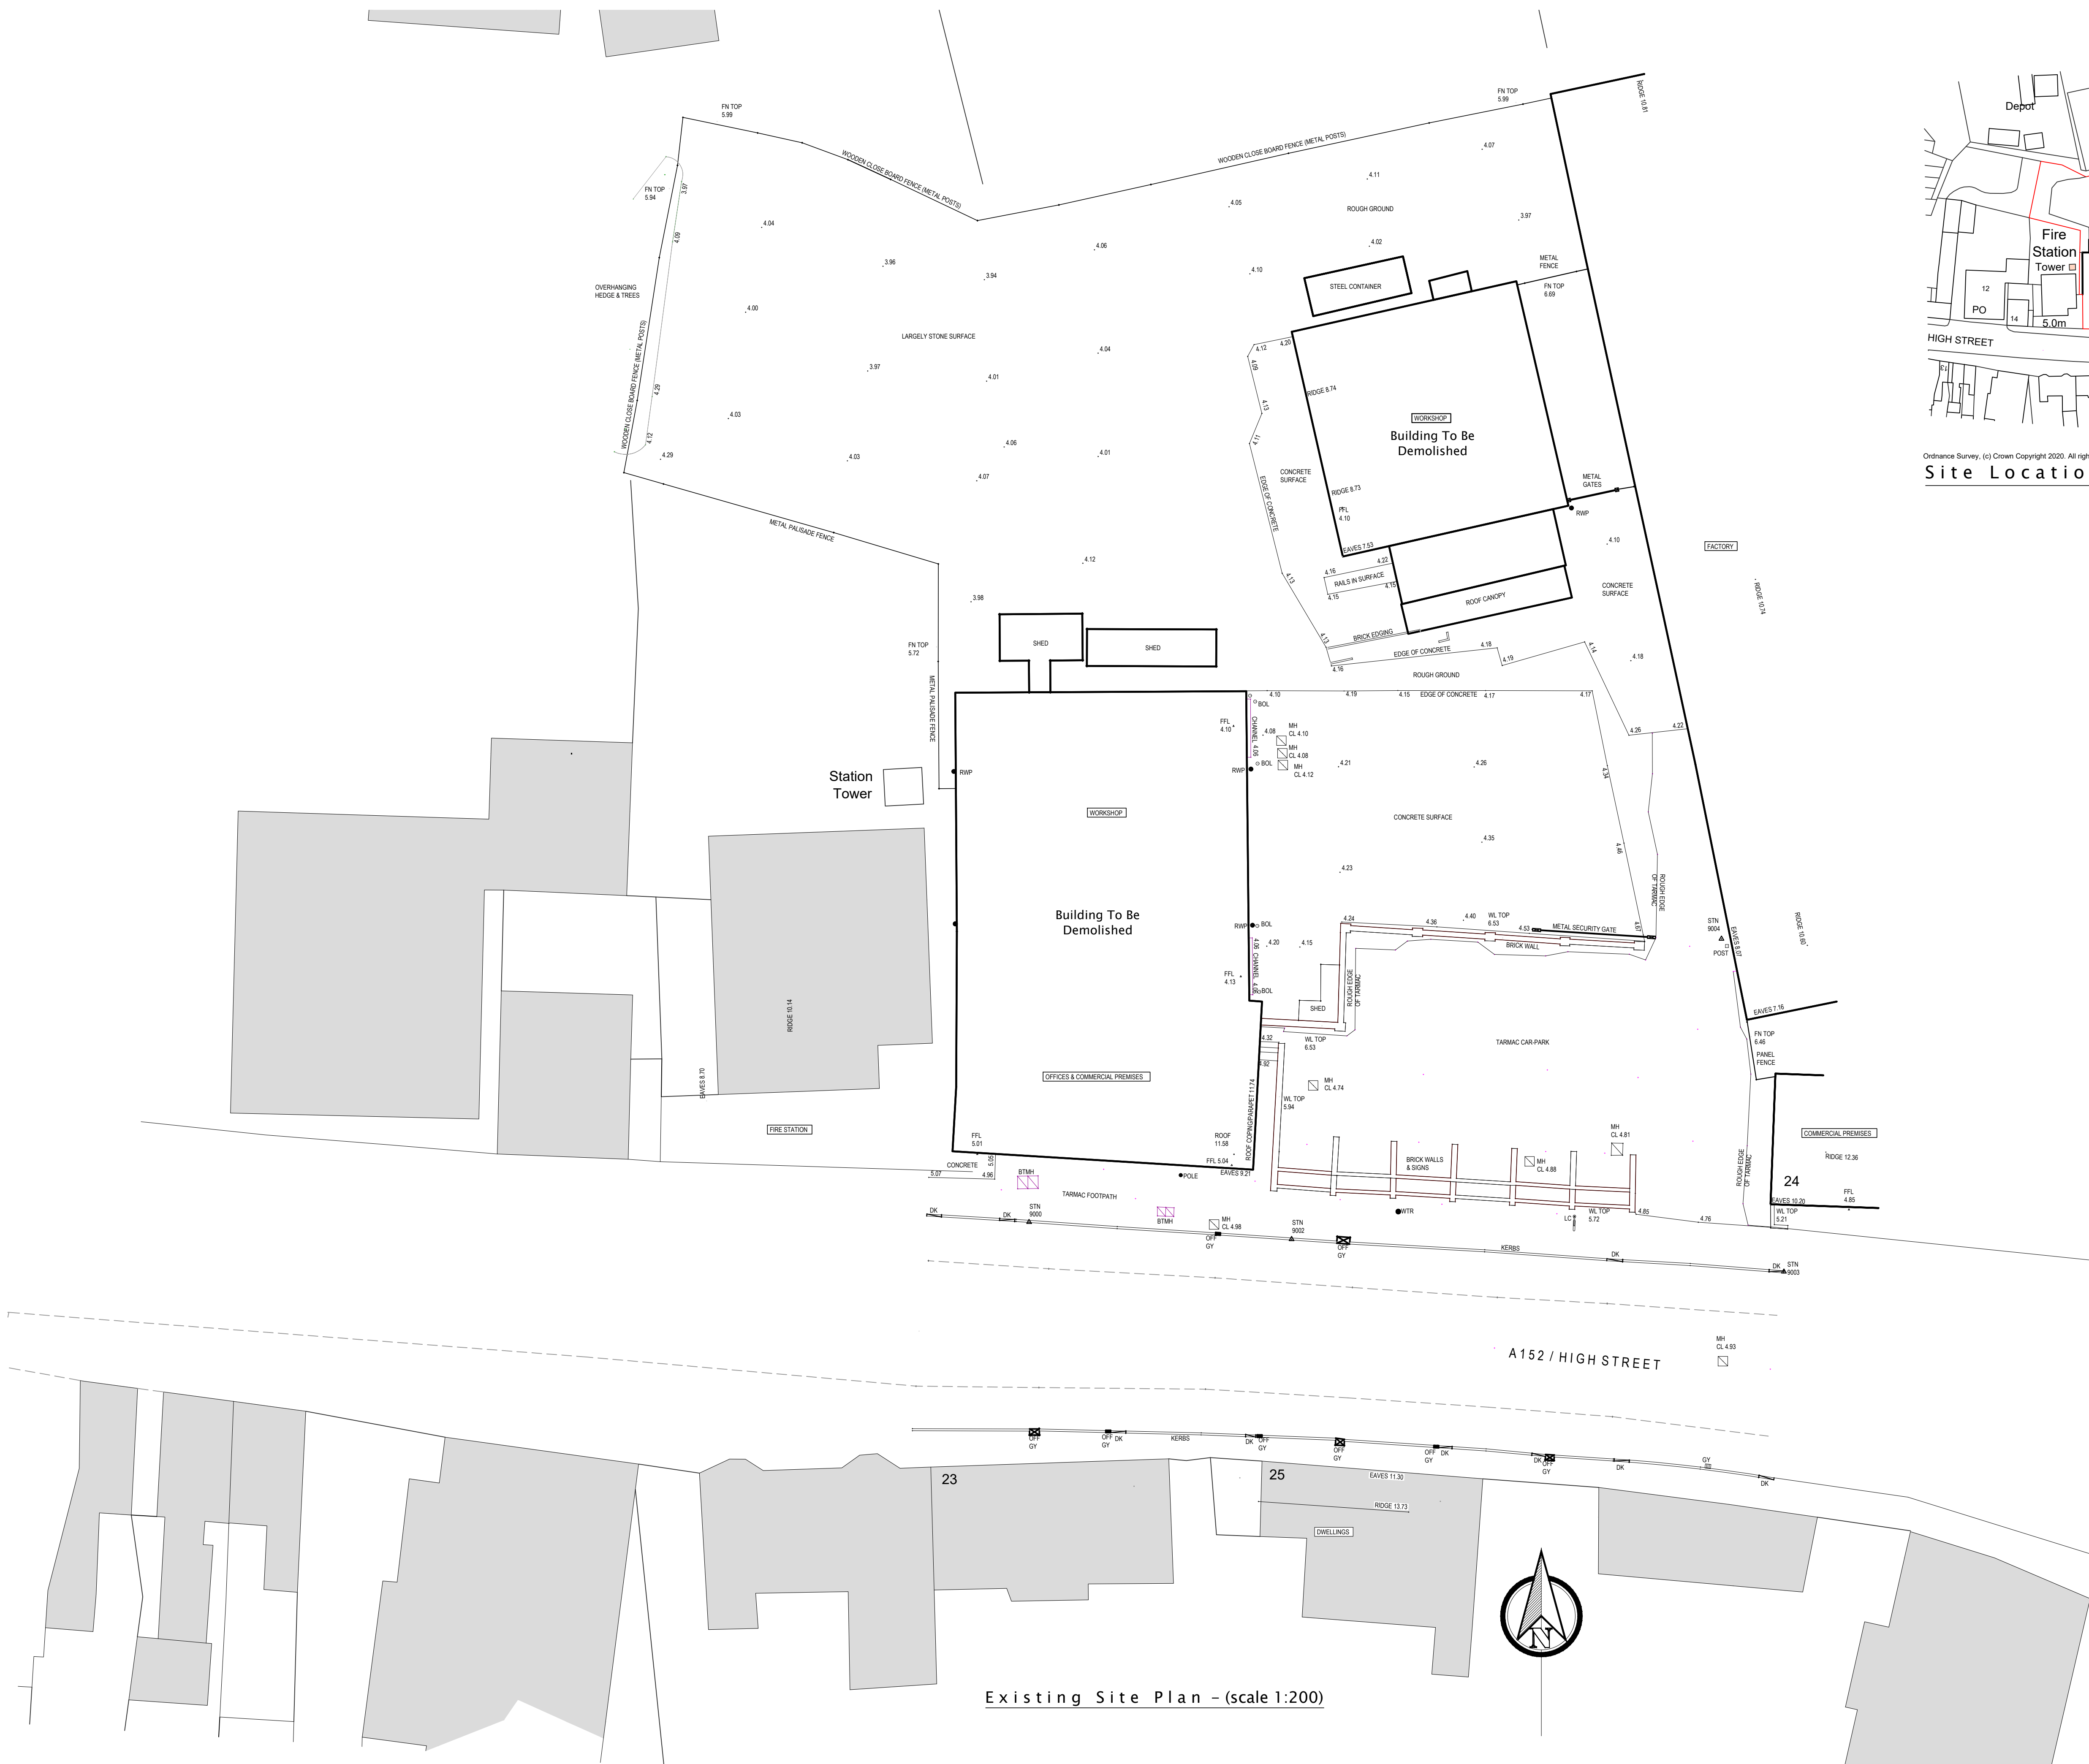

Existing Site Plan - (scale 1:200)

this drawing is for planning purposes
and should only be used as a guide

Revision	Amendment	Date
----------	-----------	------

Client

Project
Proposed Residential Development
Land at Magnum Fabrications
High Street, Donington
Lincolnshire

Dwg Title
Existing Site Plan

Dwg No.
202494-100

Scale
1:250

Date
08/22

Rick Smith Design
Architectural Design Consultancy

Ardent House, 18 Eastgate,
Sleaford, Lincolnshire NG34 7DP
Tel: 01529 414363 or 07786 838788
e-mail: rick@ricksmithdesign.com