


Front - south


ALL WINDOWS AND DOORS TO BE CASEMENT PVCU DOUBLE GLAZED - COLOUR TO BE WHITE

Proposed Elevations - (scale 1:100)


PLOTS 1- 4

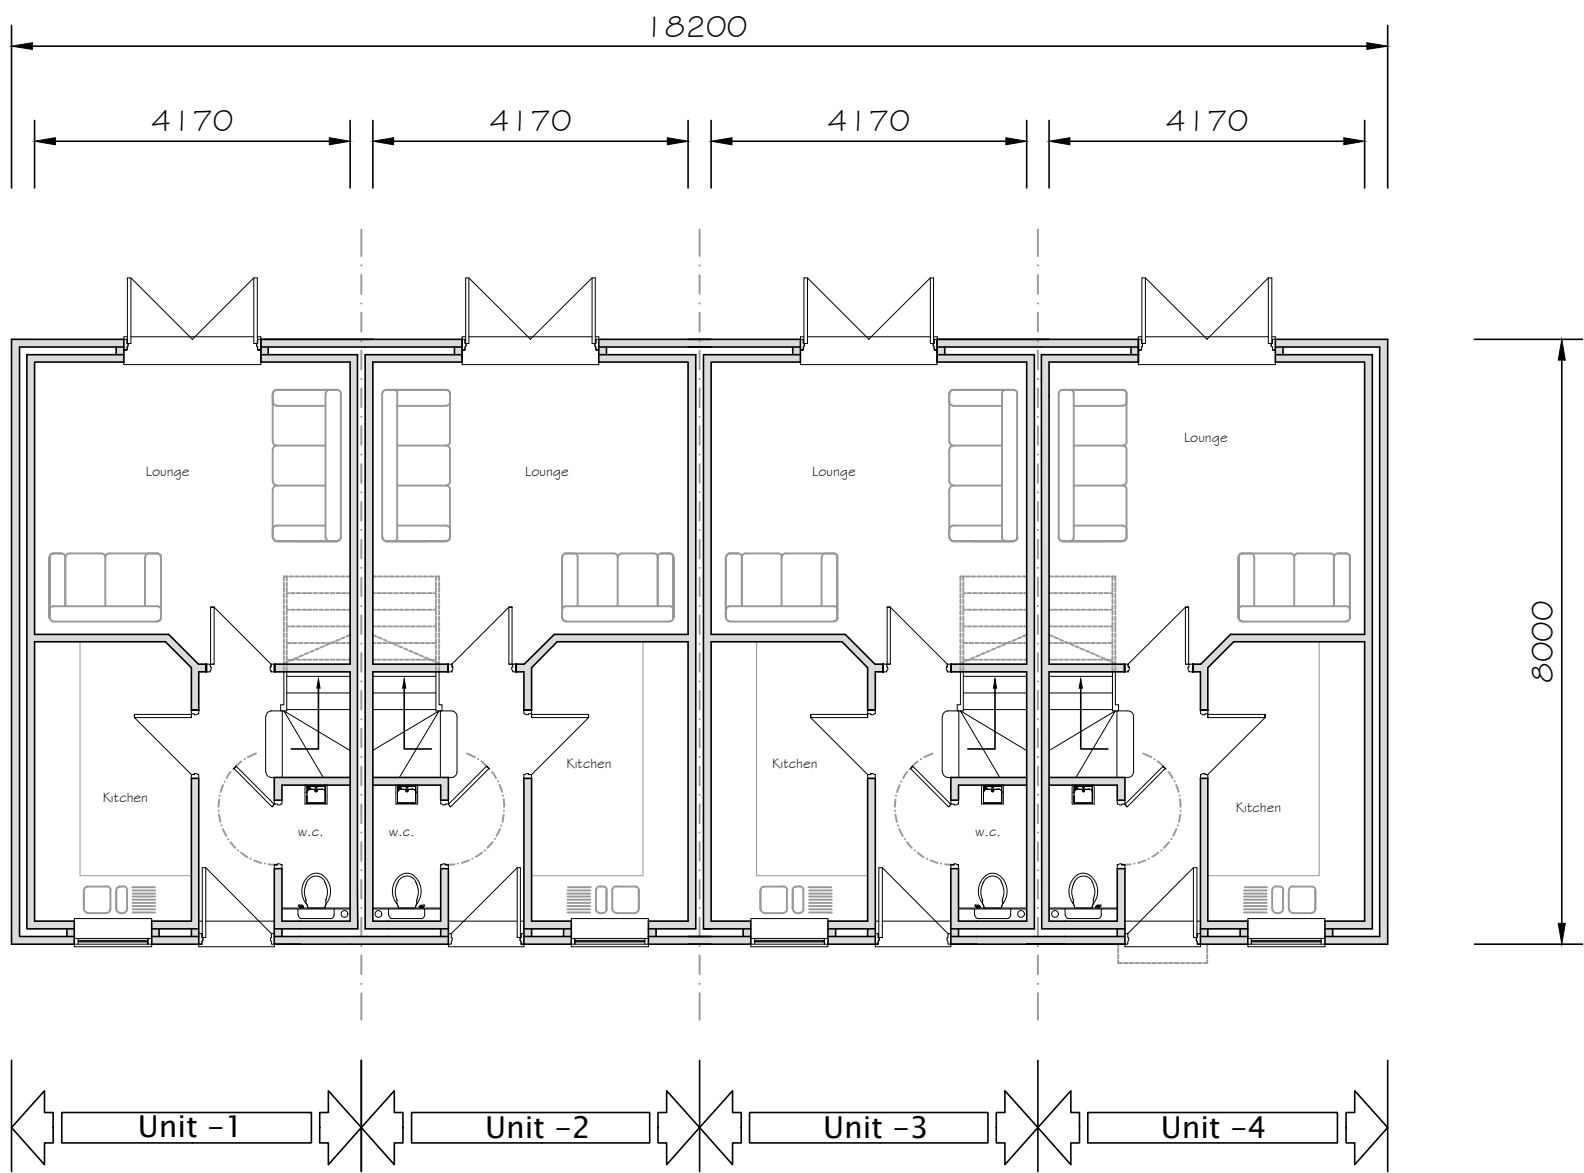

Proposed Ground Floor Plan - Units 1-4 (scale 1:100)

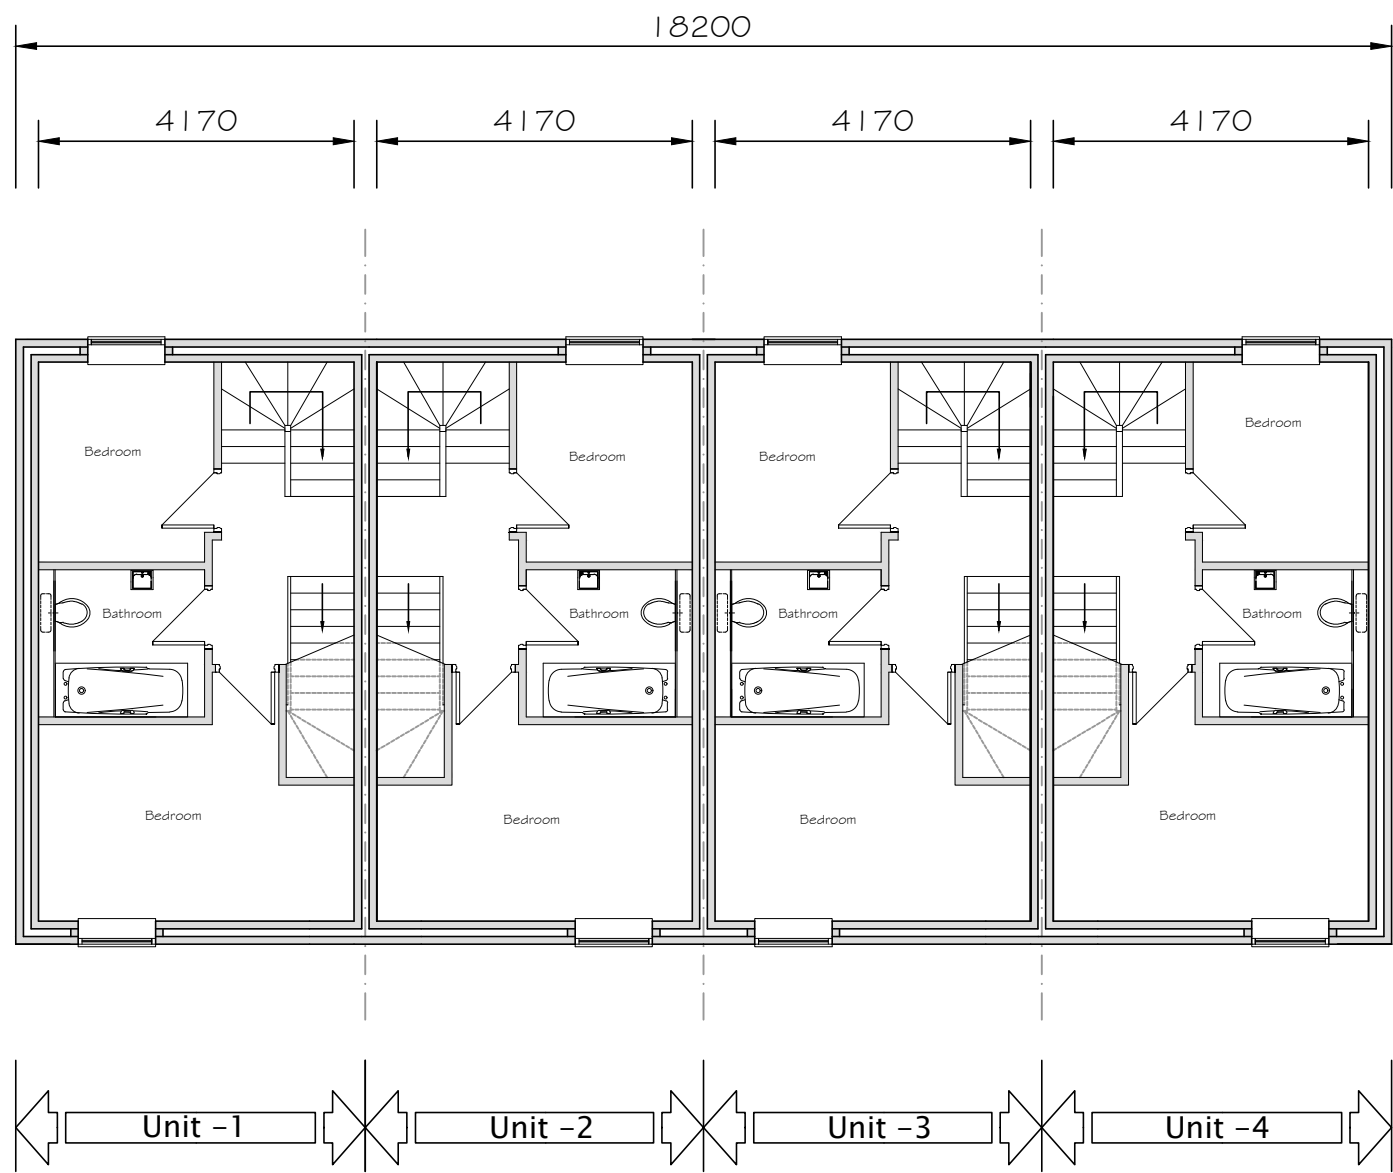

Proposed First Floor Plan - Units 1-4 (scale 1:100)

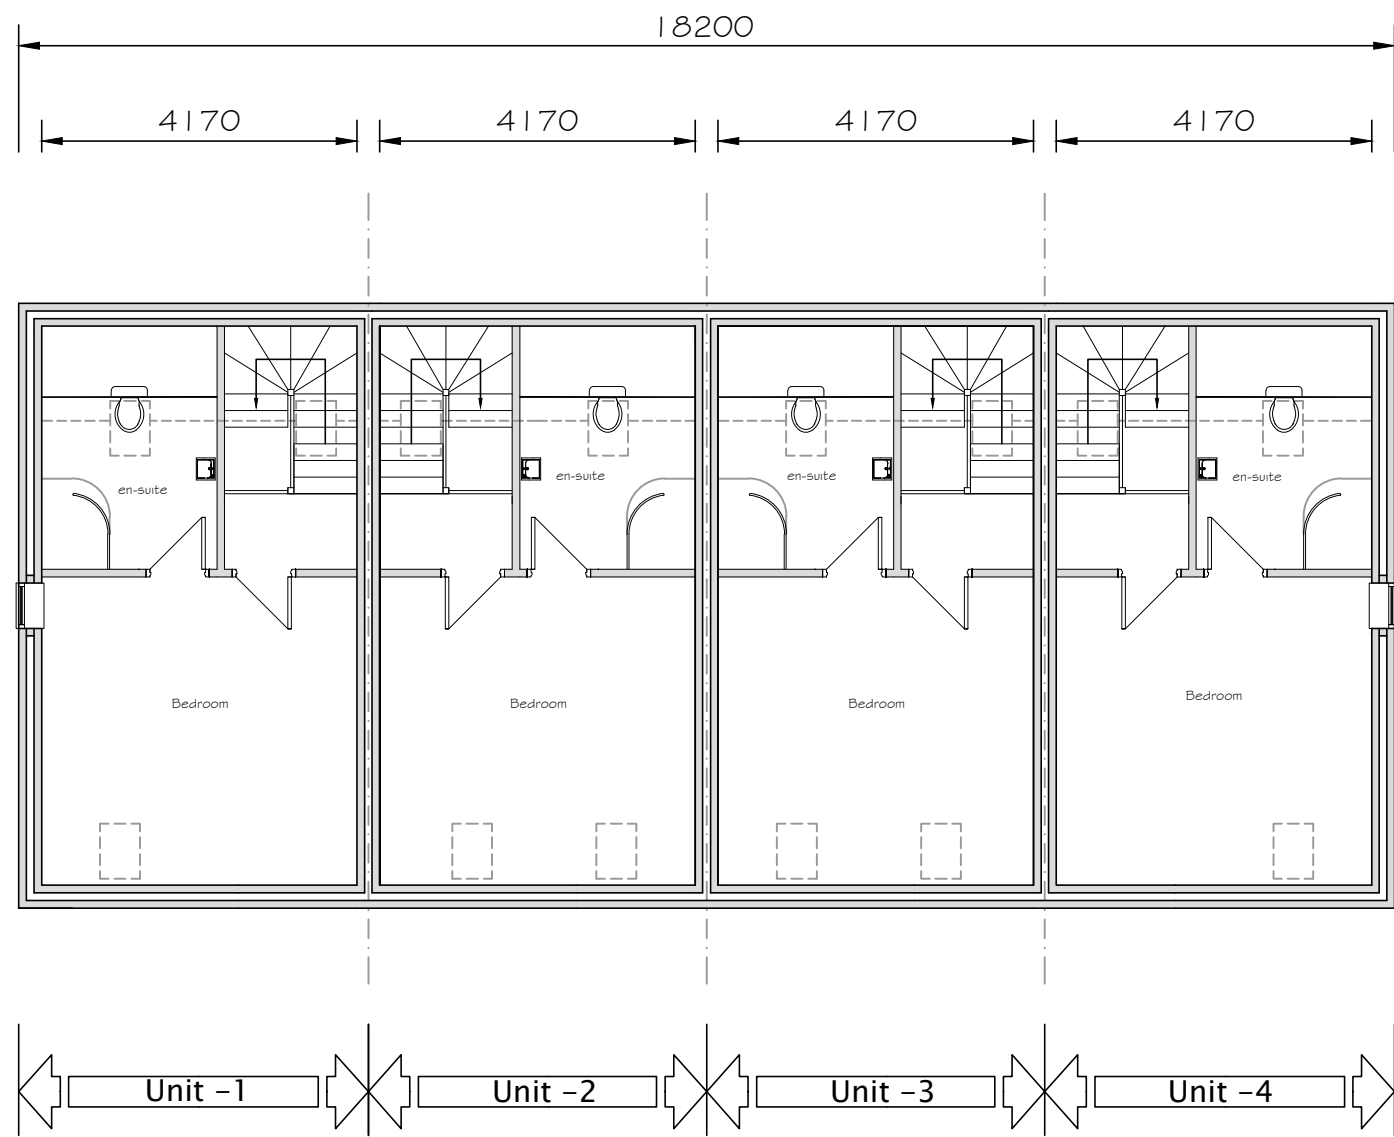


Proposed Second Floor Plan - Units 1-4 (scale 1:100)

this drawing is for planning purposes
and should only be used as a guide



Plots 1-4 Visualisation

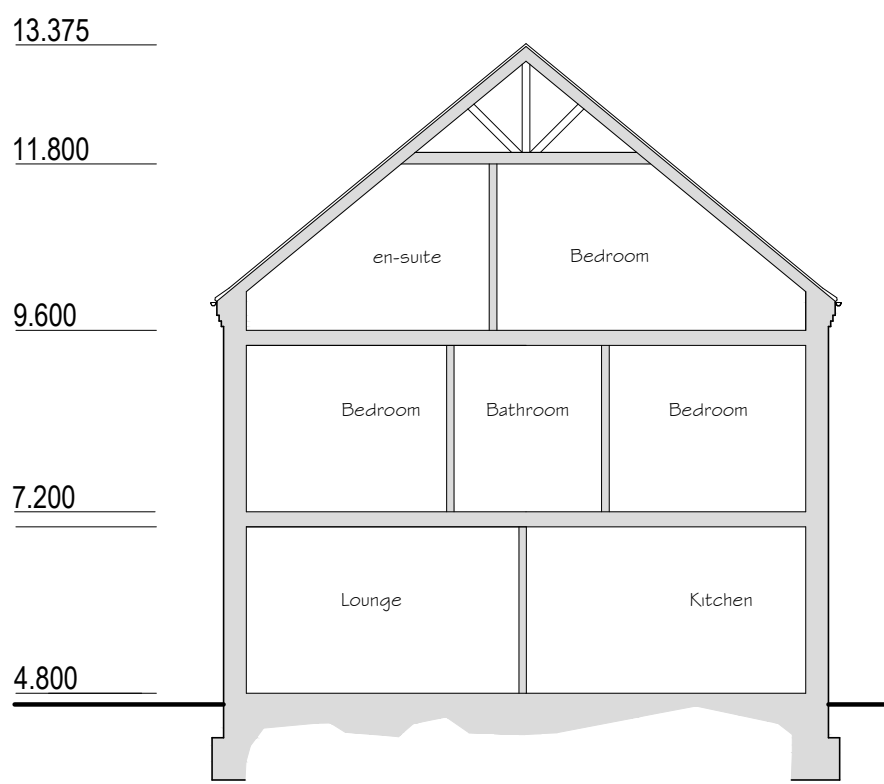

Section Through Typical Unit - (scale 1:100)

Client

Project

Proposed Residential Development
Land at Magnum Fabrications
High Street, Donington
Lincolnshire

Dwg Title

PLOTS 1 - 4
Proposed Plans and Elevations

Dwg No.

202494-104

Scale

1:100

Date

08/22

Rick Smith Design
Architectural Design Consultancy

Ardent House, 18 Eastgate,
Sleaford, Lincolnshire NG34 7DP
Tel: 01529 414363 or 07786 838788
e-mail: rick@ricksmithdesign.com