





Proposed Elevation - (scale 1:50)


PLOT 9 & 11

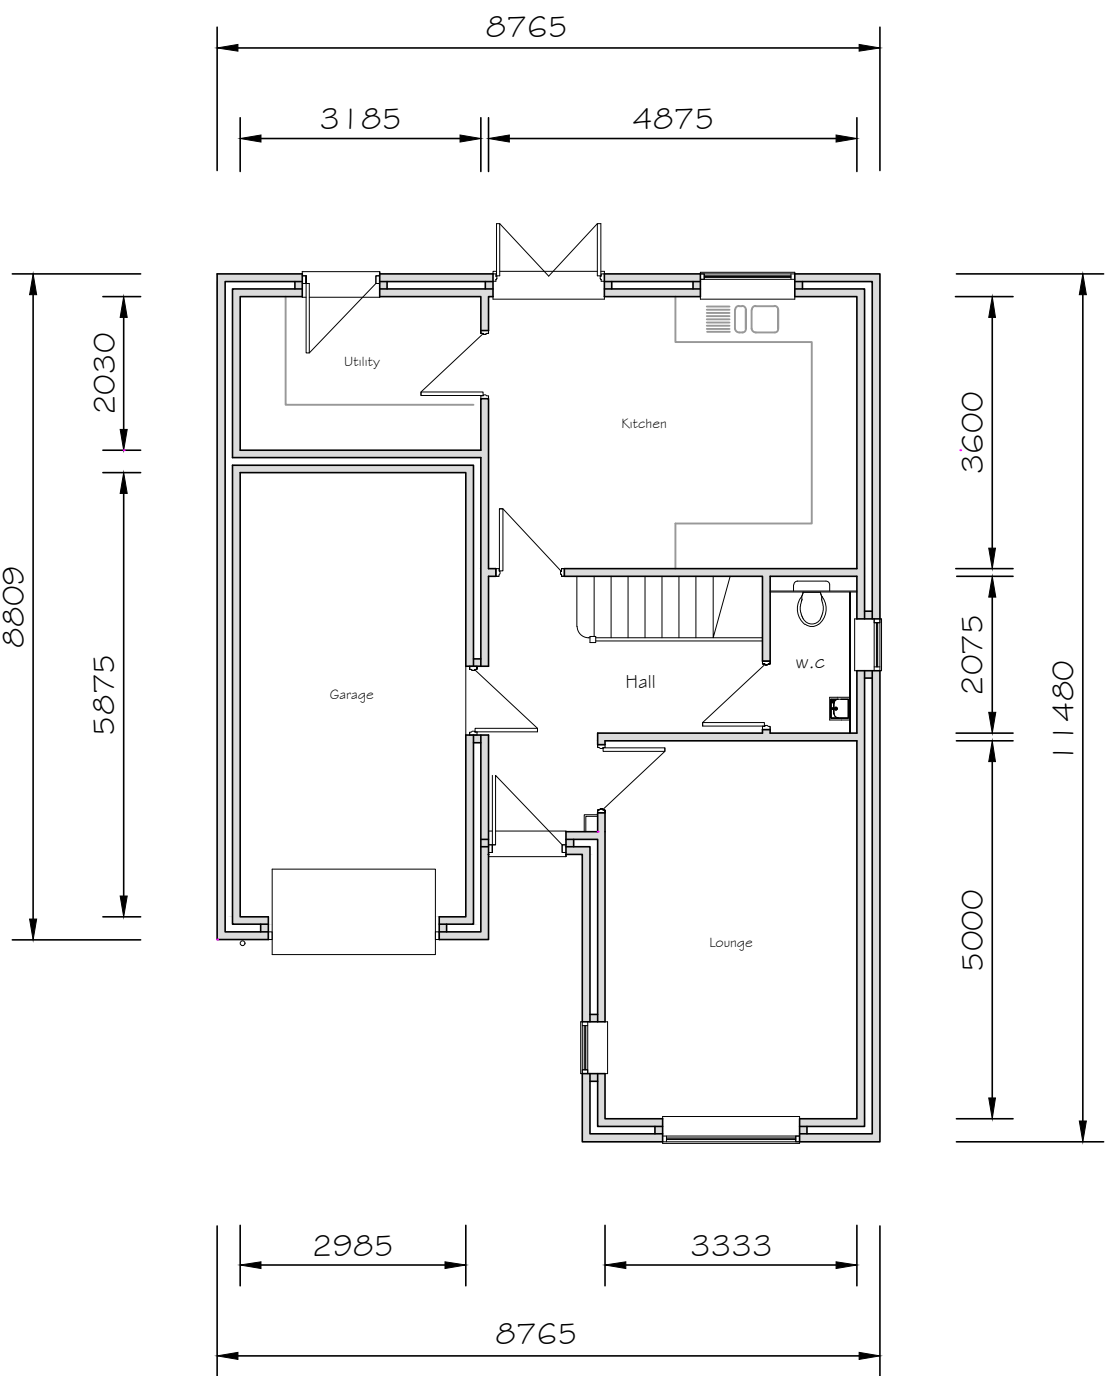

Proposed Ground Floor Plan (scale 1:100)

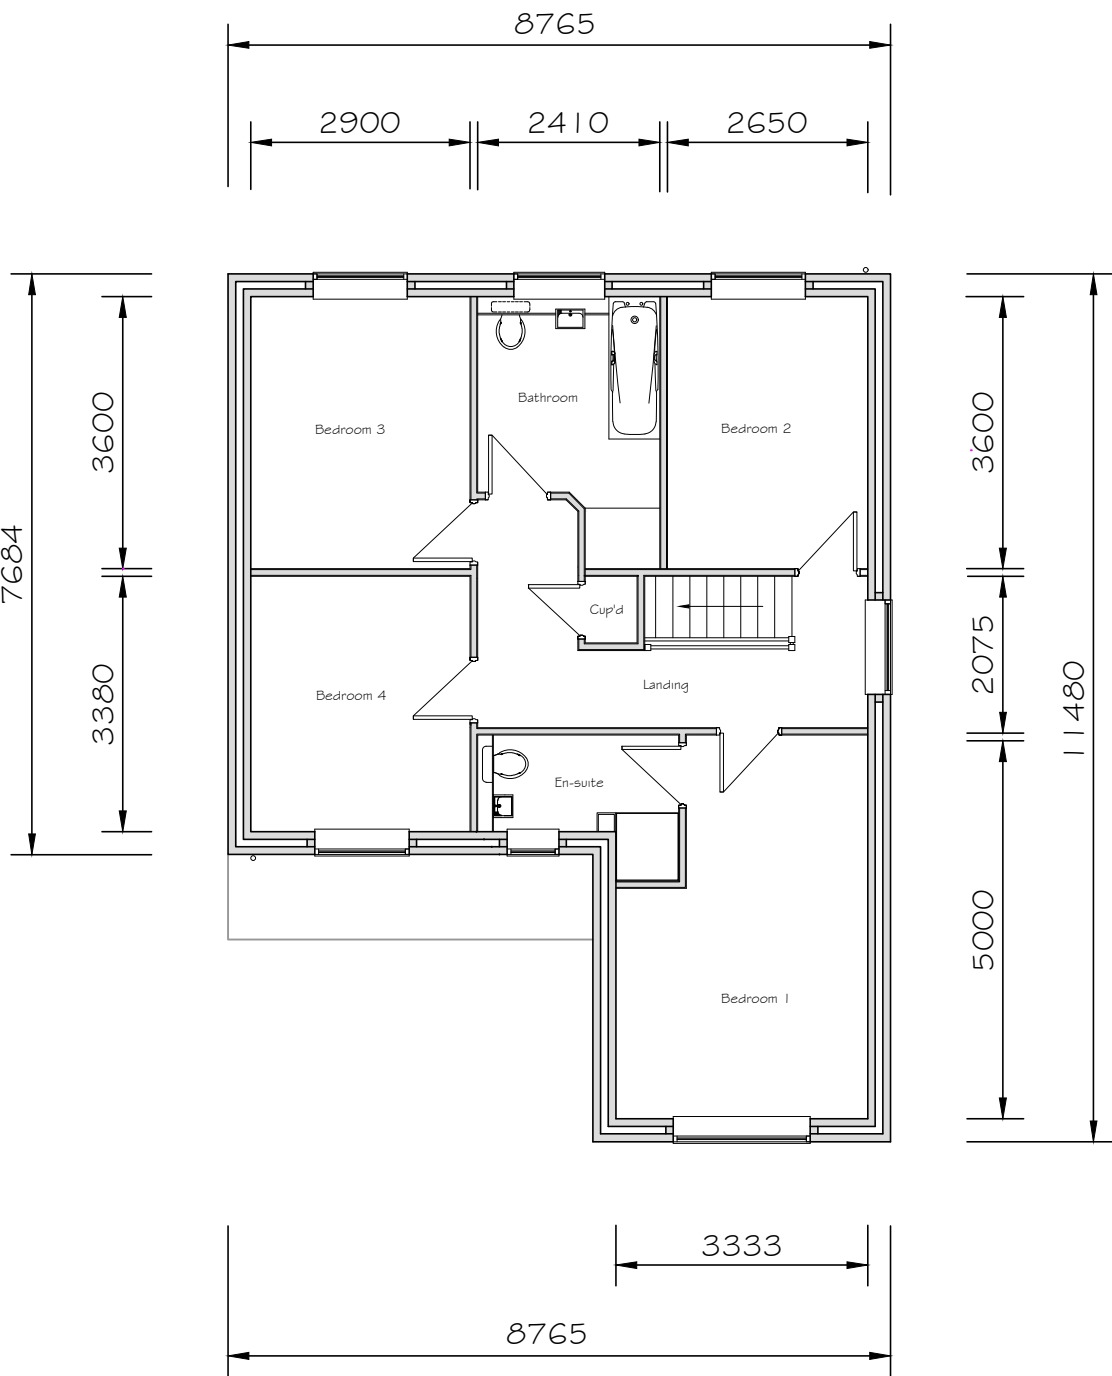

Proposed First Floor Plan (scale 1:100)

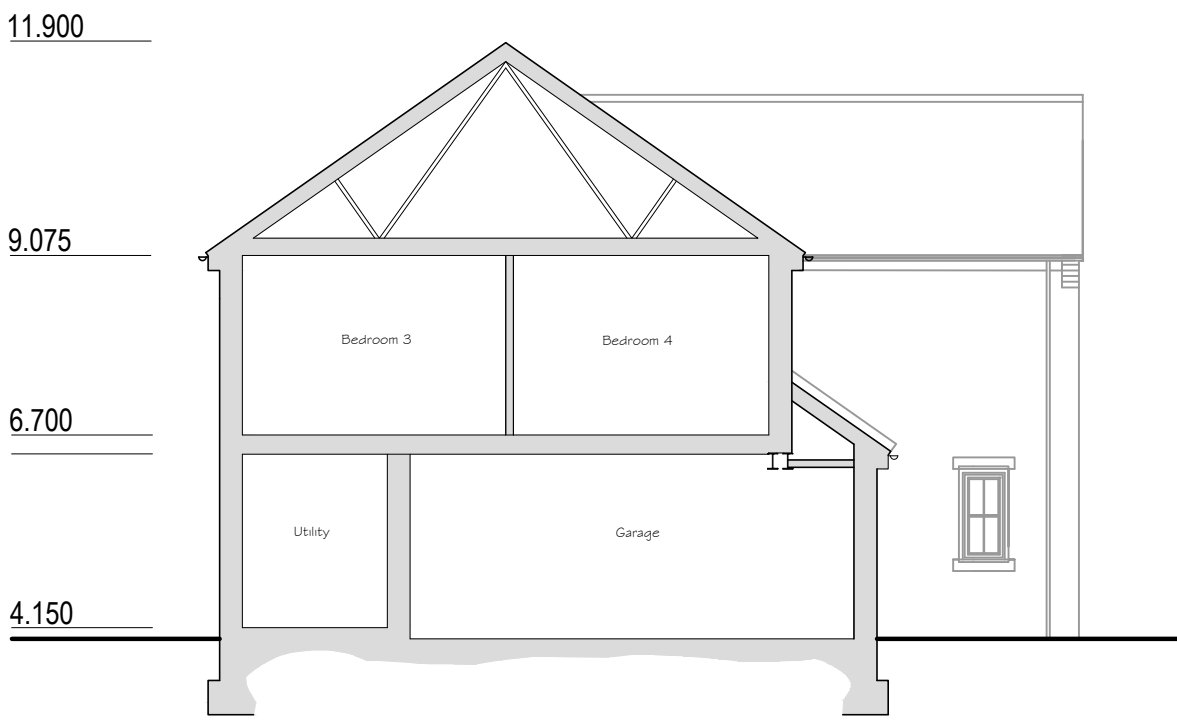

Section Through Typical Unit - (scale 1:100)

this drawing is for planning purposes
and should only be used as a guide

Revision	Amendment	Date
----------	-----------	------

Client

Project

Proposed Residential Development
Land at Magnum Fabrications
High Street, Donington
Lincolnshire

Dwg Title

PLOT 9 and 11
Proposed Plans and Elevations

Dwg No.

202494-106

Scale

1:50
1:100

Date

08/22



Plot 9 and 11 Visualisation



Rick Smith Design
Architectural Design Consultancy

Ardent House, 18 Eastgate,
Sleaford, Lincolnshire NG34 7DP
Tel: 01529 414363 or 07786 838788
e-mail: rick@ricksmithdesign.com