


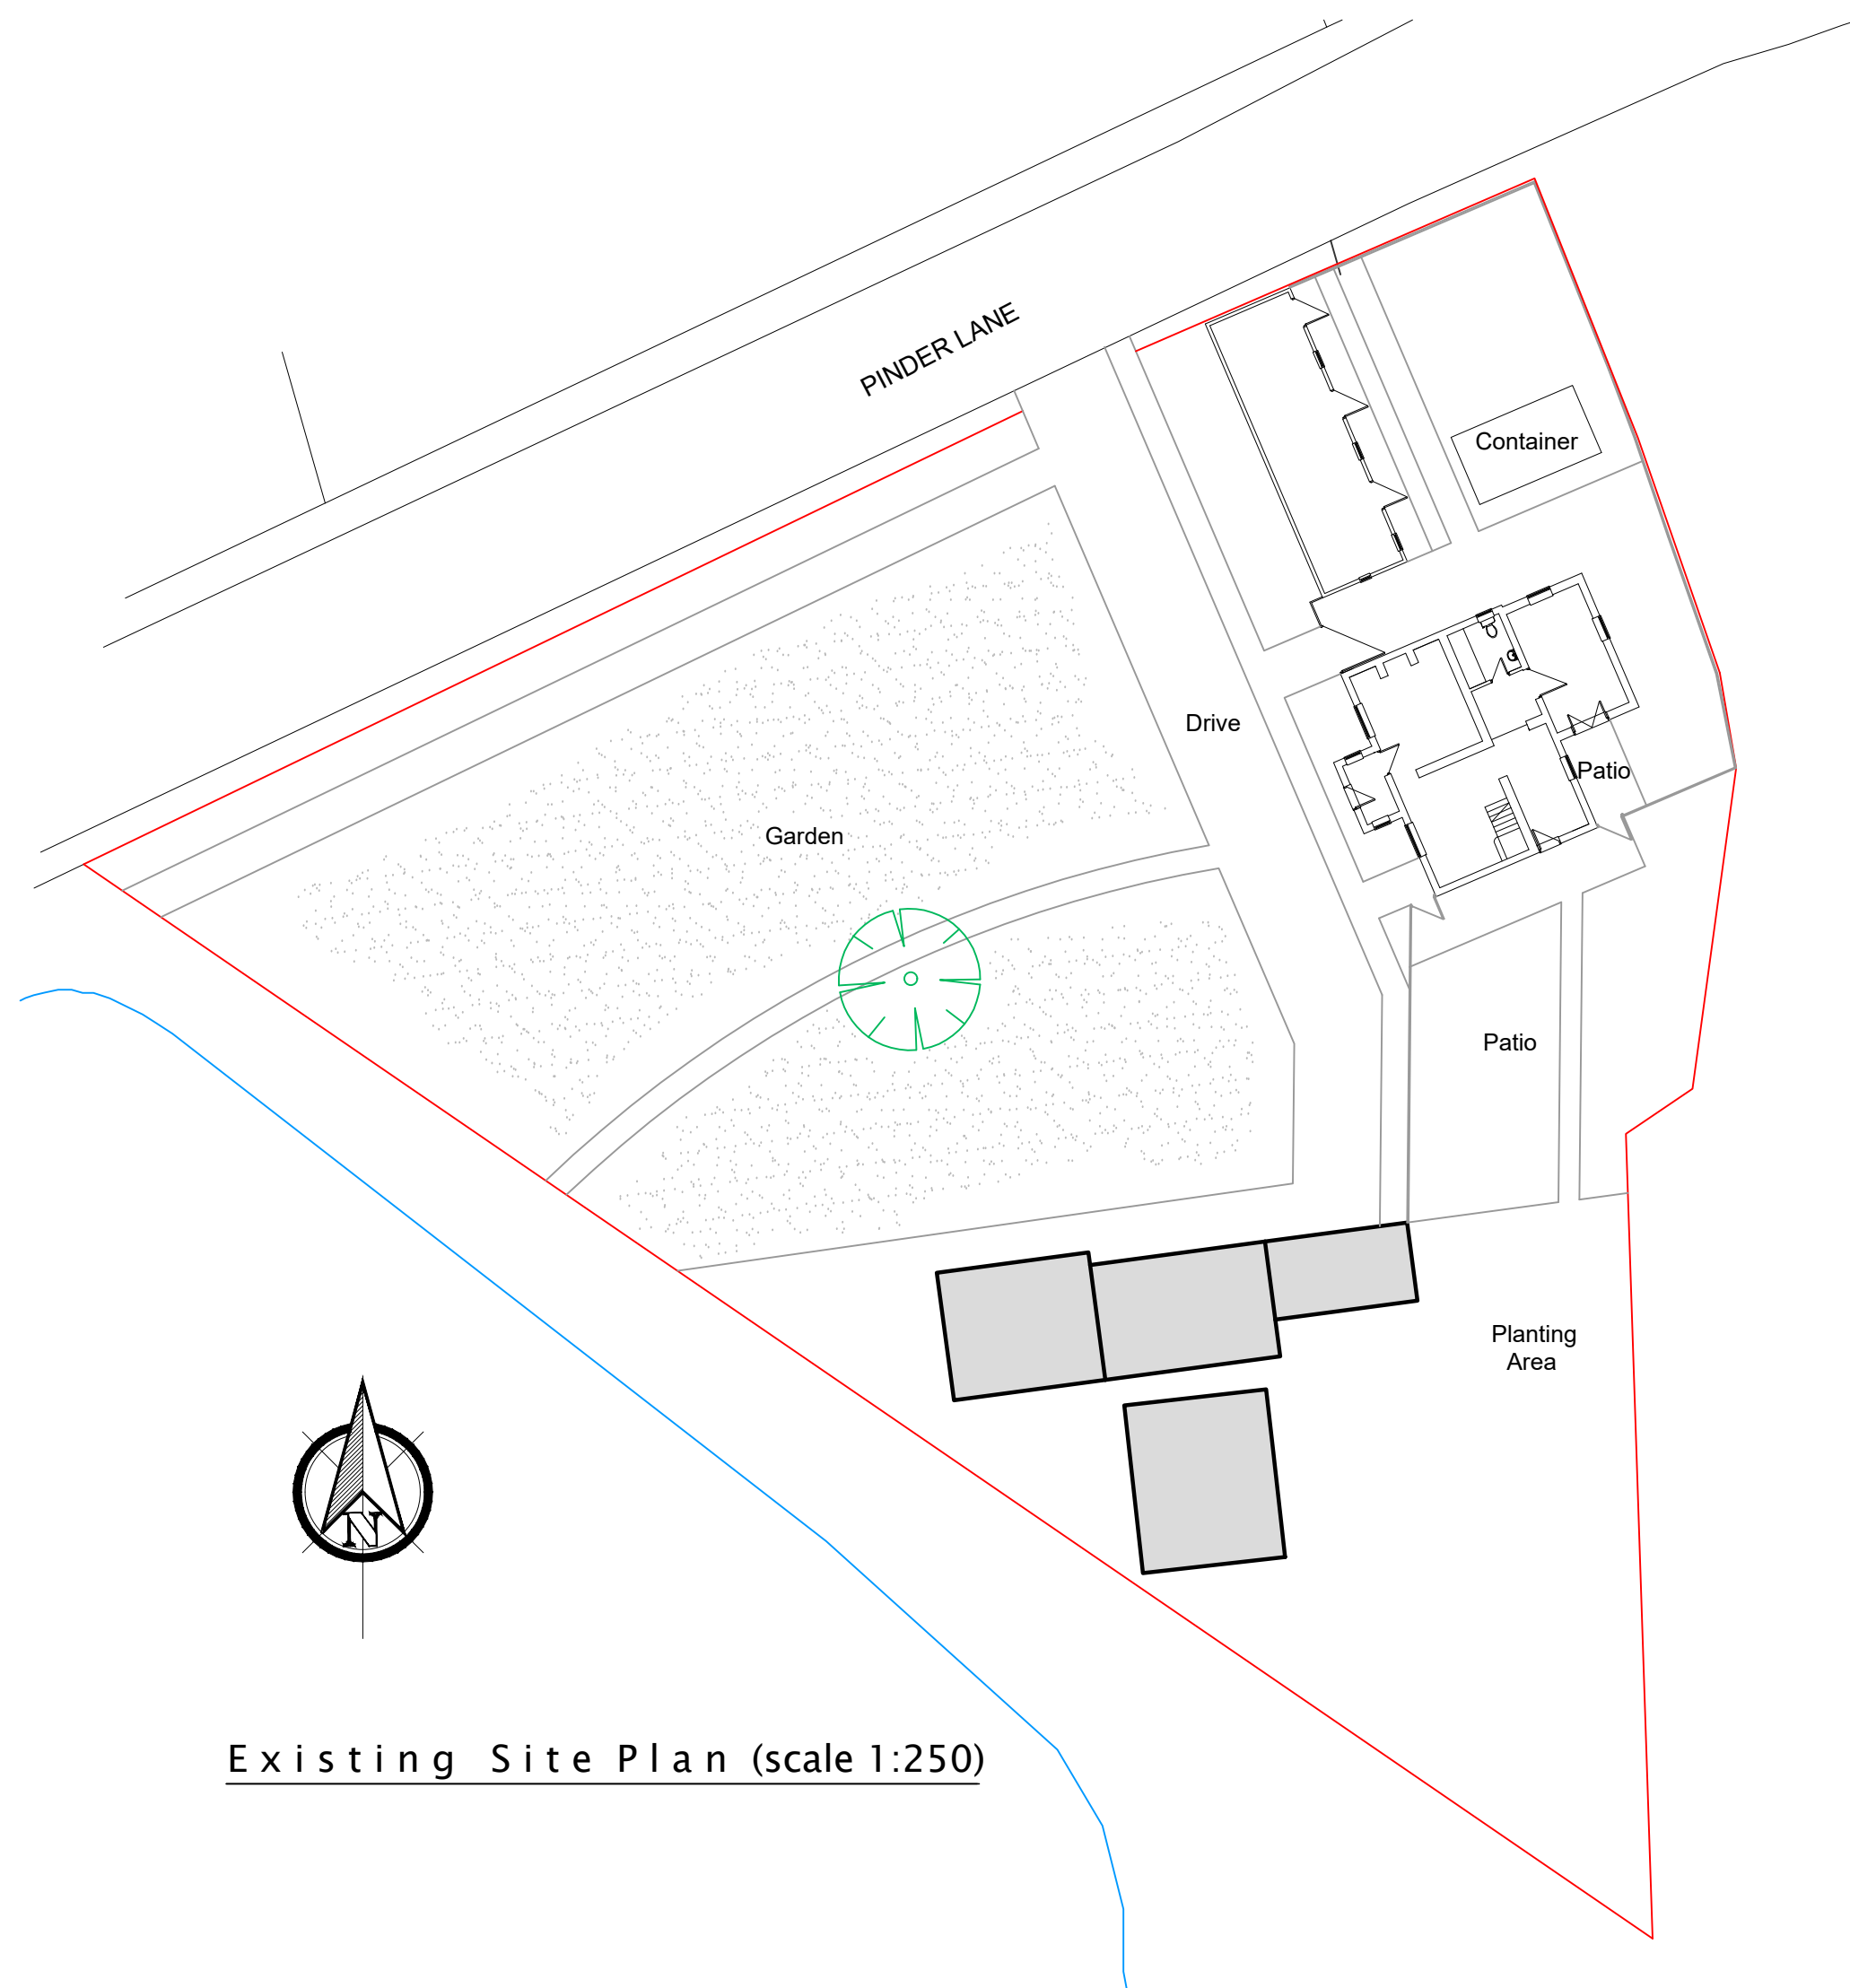

Existing Site Plan (scale 1:250)



Existing Visuals



Existing Visuals



Existing Visuals



Revision	Amendment	Date
----------	-----------	------

Client

Project
Proposed Extensions and Alterations
Lake View, Pinder Lane
Donington
Lincolnshire

Dwg Title
Existing Site Plan and Visuals

Dwg No.
222991-02

Scale
1:250

Date
09/22

Rick Smith Design
Architectural Design Consultancy
Ardent House, 18 Eastgate
Sleaford, Lincolnshire NG34 7DP
Tel: 01529 414363 or 07786 838788
e-mail: rick@ricksmithdesign.com