

Main roof:
50x100 rafters at 400mm cts.
50x147 ceiling joists at 400mm cts.
32x150 ridge
25x100 collars at ridge
min. 50x100 wall plates
50x100 hangers adjacent to steel purlin
Purlin where indicated with 450x2 course engineering brick padstone bearing at each end.
Purlins to be formed to match existing. (Details to be agreed with planners). No roof void vents are required as indicated.
Grade SC3 marked dry or kiln dry.
Straps at average 1800mm cts. Between roof structure and external walls. Straps to be installed at ceiling level and able to extend over 3 timbers and to be supported by nogging.
Stair/stepped flashings at junction of new roof and existing house wall and around chimney stack.

Lower roof over kitchen etc. :
Formed of slates, battens and sarking as above on new 47x150 rafters at 400mm cts. New rafters to be strapped to existing roof structure at top and bottom. Existing roof structure to be retained together with ceilings.

Gutters, rainwater downpipes and stormwater drains:
Install approx. 112mm dia. half round UPVC gutters with approx. 68mm dia. downpipes, all similar to existing. Downpipes to be connected to new soakpits with 110mm dia. UPVC drains bedded on 100mm peagravel to fall to soakpits min. 1 metre cube at least 5 metres from building. Location of soakpits will be agreed on site with LA building inspector.

Ceilings:
New ground floor ceilings to be formed of 15 mm thick plasterboard with skim finish. New first floor ceilings to be formed of 9.5mm thick plasterboard with skim finish. Perimeter of all new ceilings to be supported.

Roof insulation:
Install 100mm thick fibreglass quilt insulation between ceiling ties and 150mm thick quilt over ties to flat areas of ceilings. New sloping ceilings to be insulated with
Install 90mm thick Celotex tuff-Rtm Zero GA3000Z to sloping ceiling section of roof between rafters with battens fixed to sides of rafters to keep underside of insulation level with underside of rafters. Install 50x50 battens below rafters to create gap above insulation. Install 40mm thick continuous Celotex tuff-Rtm Zero GA3000Z below rafters with taped joints. Insulation to be installed to manufacturers recommendations.

Suspended timber floor:
Formed of 18mm thick moisture resistant T&G flooring grade chipboard on 50x195 joists at 400mm cts. with solid or bearing braced scantling at mid span. Joists supported on 38x195 timbers bolted to existing wall at max. 600mm cts. and built into new wall. Install mild 30x5mm thick fibreglass quilt sound deadening between floor joists.
Install 30x5mm mild steel straps between floor structure and external walls at average 1800mm cts. Straps to extend over 300mm outside where at right angles supported by noggings.

Cavity walls:
Constructed of approx 103mm thick re-claimed facing bricks to match existing incl.size (sample to be supplied and agreed with Local Authority Planners), 75mm thick insulated cavity and 100mm thick insulating concrete block (650 kg/m³-0.16 W/m²K) with dense plaster internal finish. Cavity insulation to be 75mm thick Dritherm cavity insulation bats installed to manufacturers recommended: α_{surface} "U" value = 0.33W/m²K.

Install TDI(UK)Ltd Weathercor or similar insulated cavity closer with frames lapping by min. 30mm.

Install wall ties at 900mm cts. Horizontally, 450mm cts. Vertically and at 225mm cts. Within 225mm of reveals.

Install Hyolad DPC min. 150mm above ground level with DPM lapping inner wall DPC.

Any concrete blockwork below DPC level to be class A.

New walls bonied to existing with Furrifx wall extension profiles.

Incorporate shallow brick arches above new openings to match existing. New face brickwork to incorporate snapped headers to give the appearance of Flemish bond brickwork. Face brickwork to be built in lime rich mortar.

Walls to conservatory formed of two skins of face brickwork with 75mm insulated cavity.

Ground floor:
Constructed of approx. 50mm thick sand/cement screed on 100mm thick grade Gen3 concrete slab with 25mm thick expanded polystyrene insulation to perimeter on 100mm thick SD grade expanded polystyrene insulation on 1200 gauge polythene DPM lapped over wall DPC on min. 150mm thick hardcore well consolidated and blinded.

Foundations:
Install 700mm wide trenchfill grade Gen3 concrete foundations min. 750mm deep (1.000 in shrinkable soil). Depth of foundations to be agreed on site with LA building inspector.

Heating and hot water:
Extend existing central heating and water services into proposal with thermostatic valves fitted to new radiators and all new hot water and unprotected cold water pipes insulated with Armaflex or similar of thickness to match pipe outside diameter.

Mechanical ventilation:
Install extract fan to shower room to extract at a rate of 15 litres per second ducted to outside.

Lighting:
Install to at least one room, compact fluorescent or fluorescent tube type low energy light fittings.

Part P – Electrical installations:
All electrical work required to meet the Requirements of part P (electrical safety) must be designed, installed and tested by a person competent to do so. Prior to completion of the works the council must be satisfied that either:

1. An electrical installation certificate issued under a competent persons scheme has been issued, or
2. An appropriate electrical installation certificate has been issued for the work, and that it has been signed by a person competent to do so.

Conservatory:
New timber framed conservatory to have multi skin polycarbonate roof supported by timber bearers all to be supplied by specialist supplier/installer. Conservatory to be glazed with sealed units with minimum 16mm gaps between glass and to incorporate Low E coating to provide "U" value of 2.0 W/m²K. All glass to doors, attached windows and within 800mm of floor level to be safety glass to BS 6206.

SHDC
Planning & Development

21 JUL 2005

Ref: 0085/05

ALAN HORNSBY
ARCHITECTURAL SERVICES


'Little Acre'
Peak Hill, Cowbit,
Spalding, Lincs. PE12 6AW
Tel. Holbeach (01406) 380591

Project

PROPOSED EXTENSION
AND ALTERATIONS TO
HOUSE
MALLARD HOUSE FARM,
MALLARD HURN,
EDNINGTON.

Client
MR & MRS A.C. TWELL


Scale 1:50/1:100	Drg. no. 01/75/01A3
Date Dec. 01	

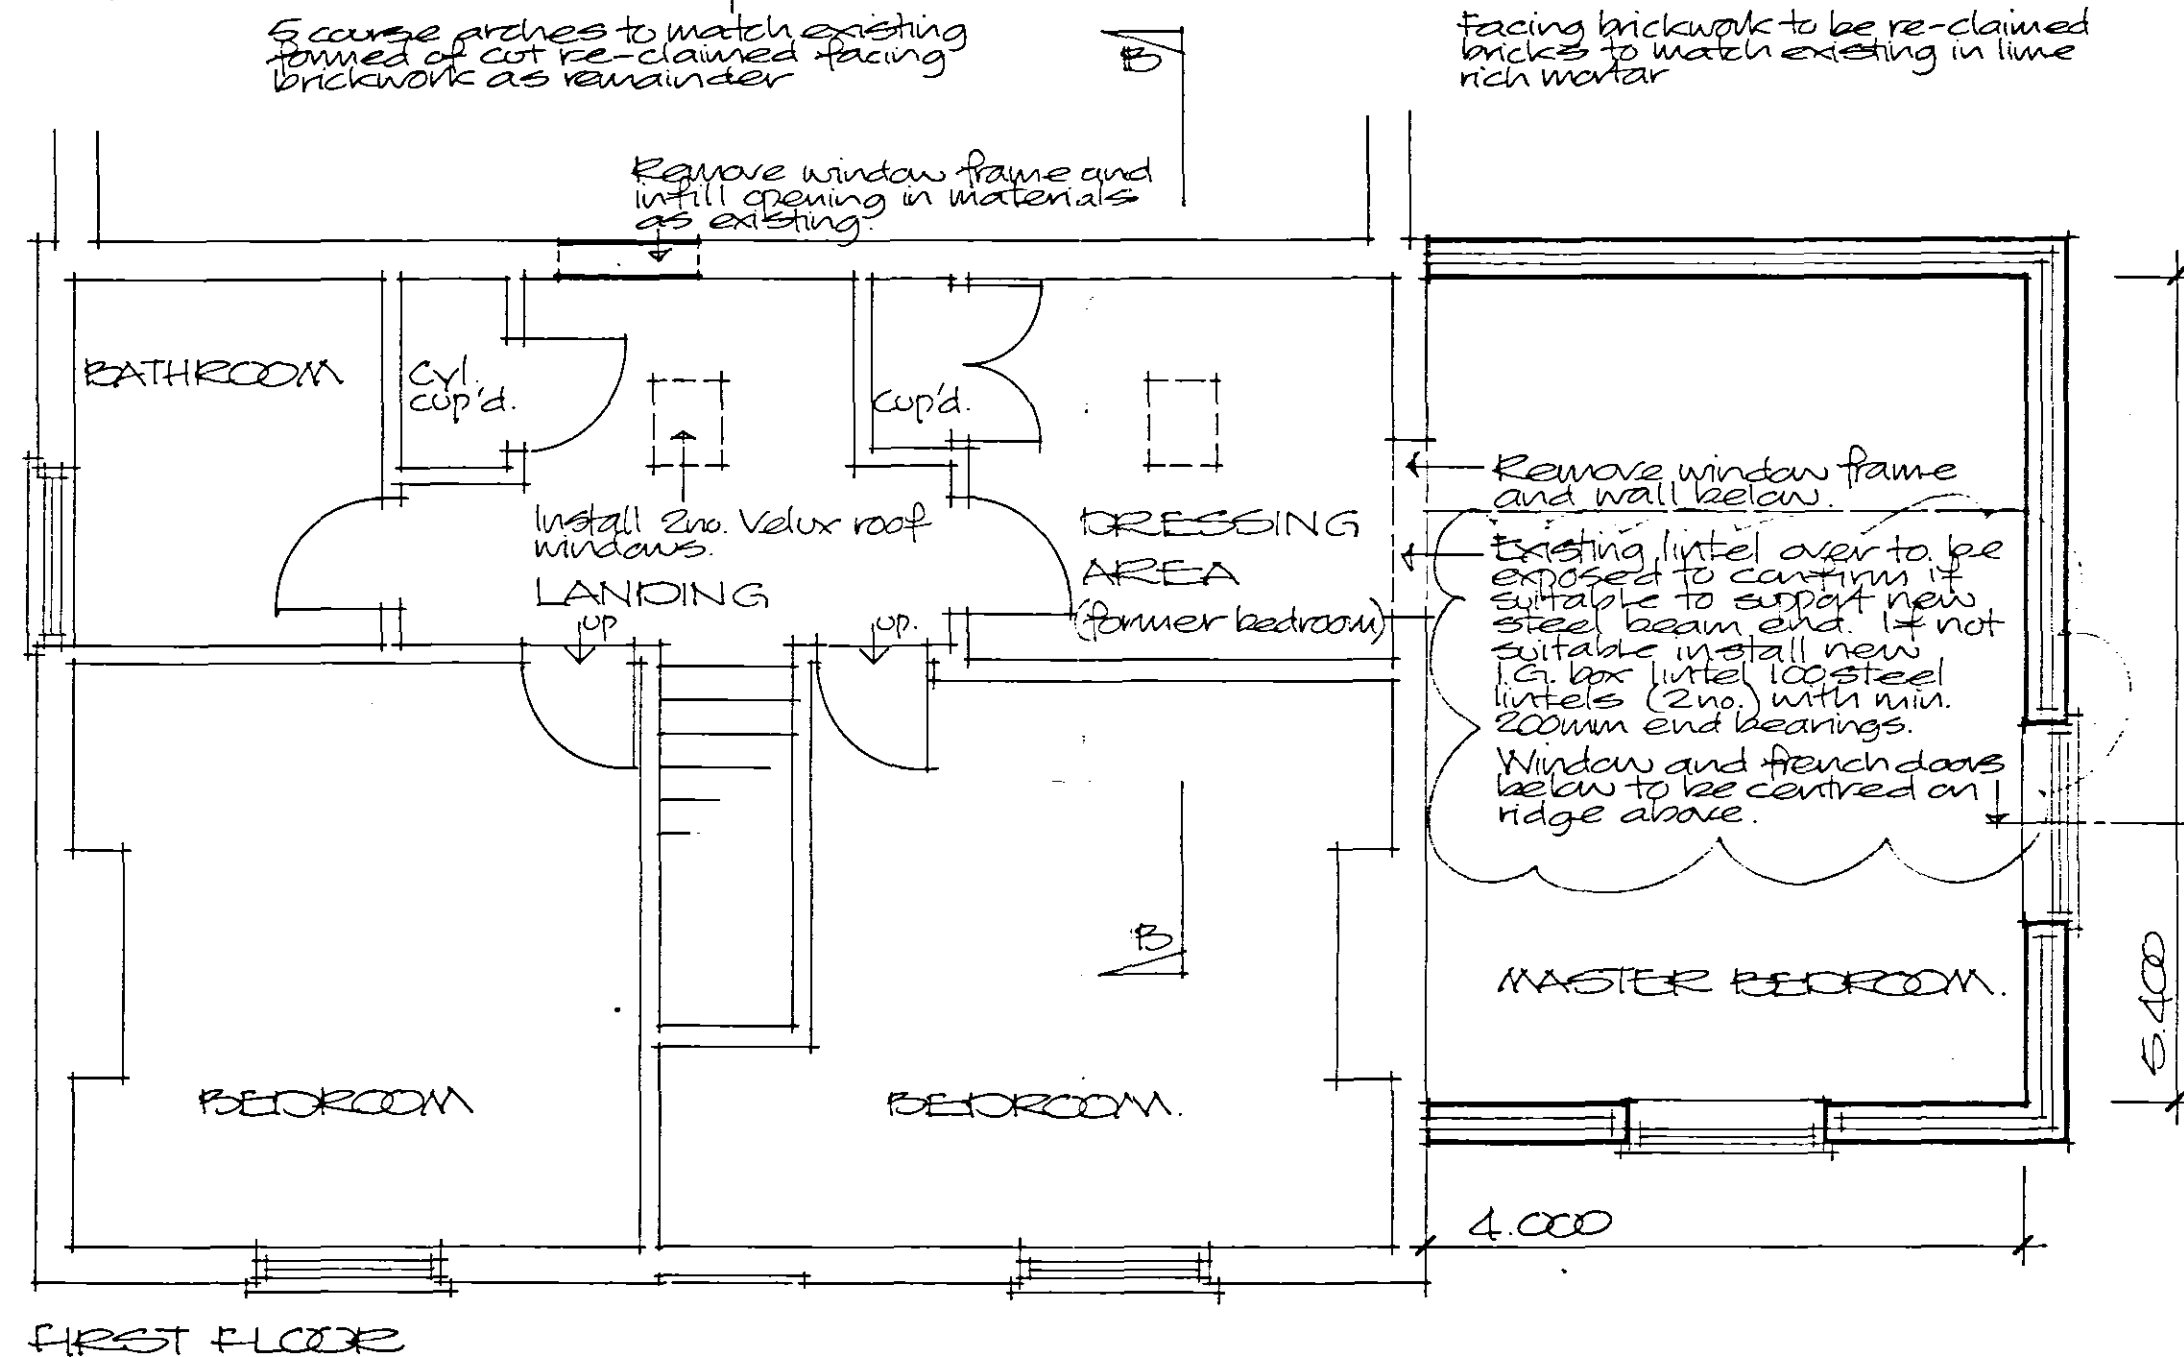

Rise pitch of east slope of new roof to match pitch of east slope of existing roof.

Lead stepped flashing.

New eaves approx. 1 course lower than existing.

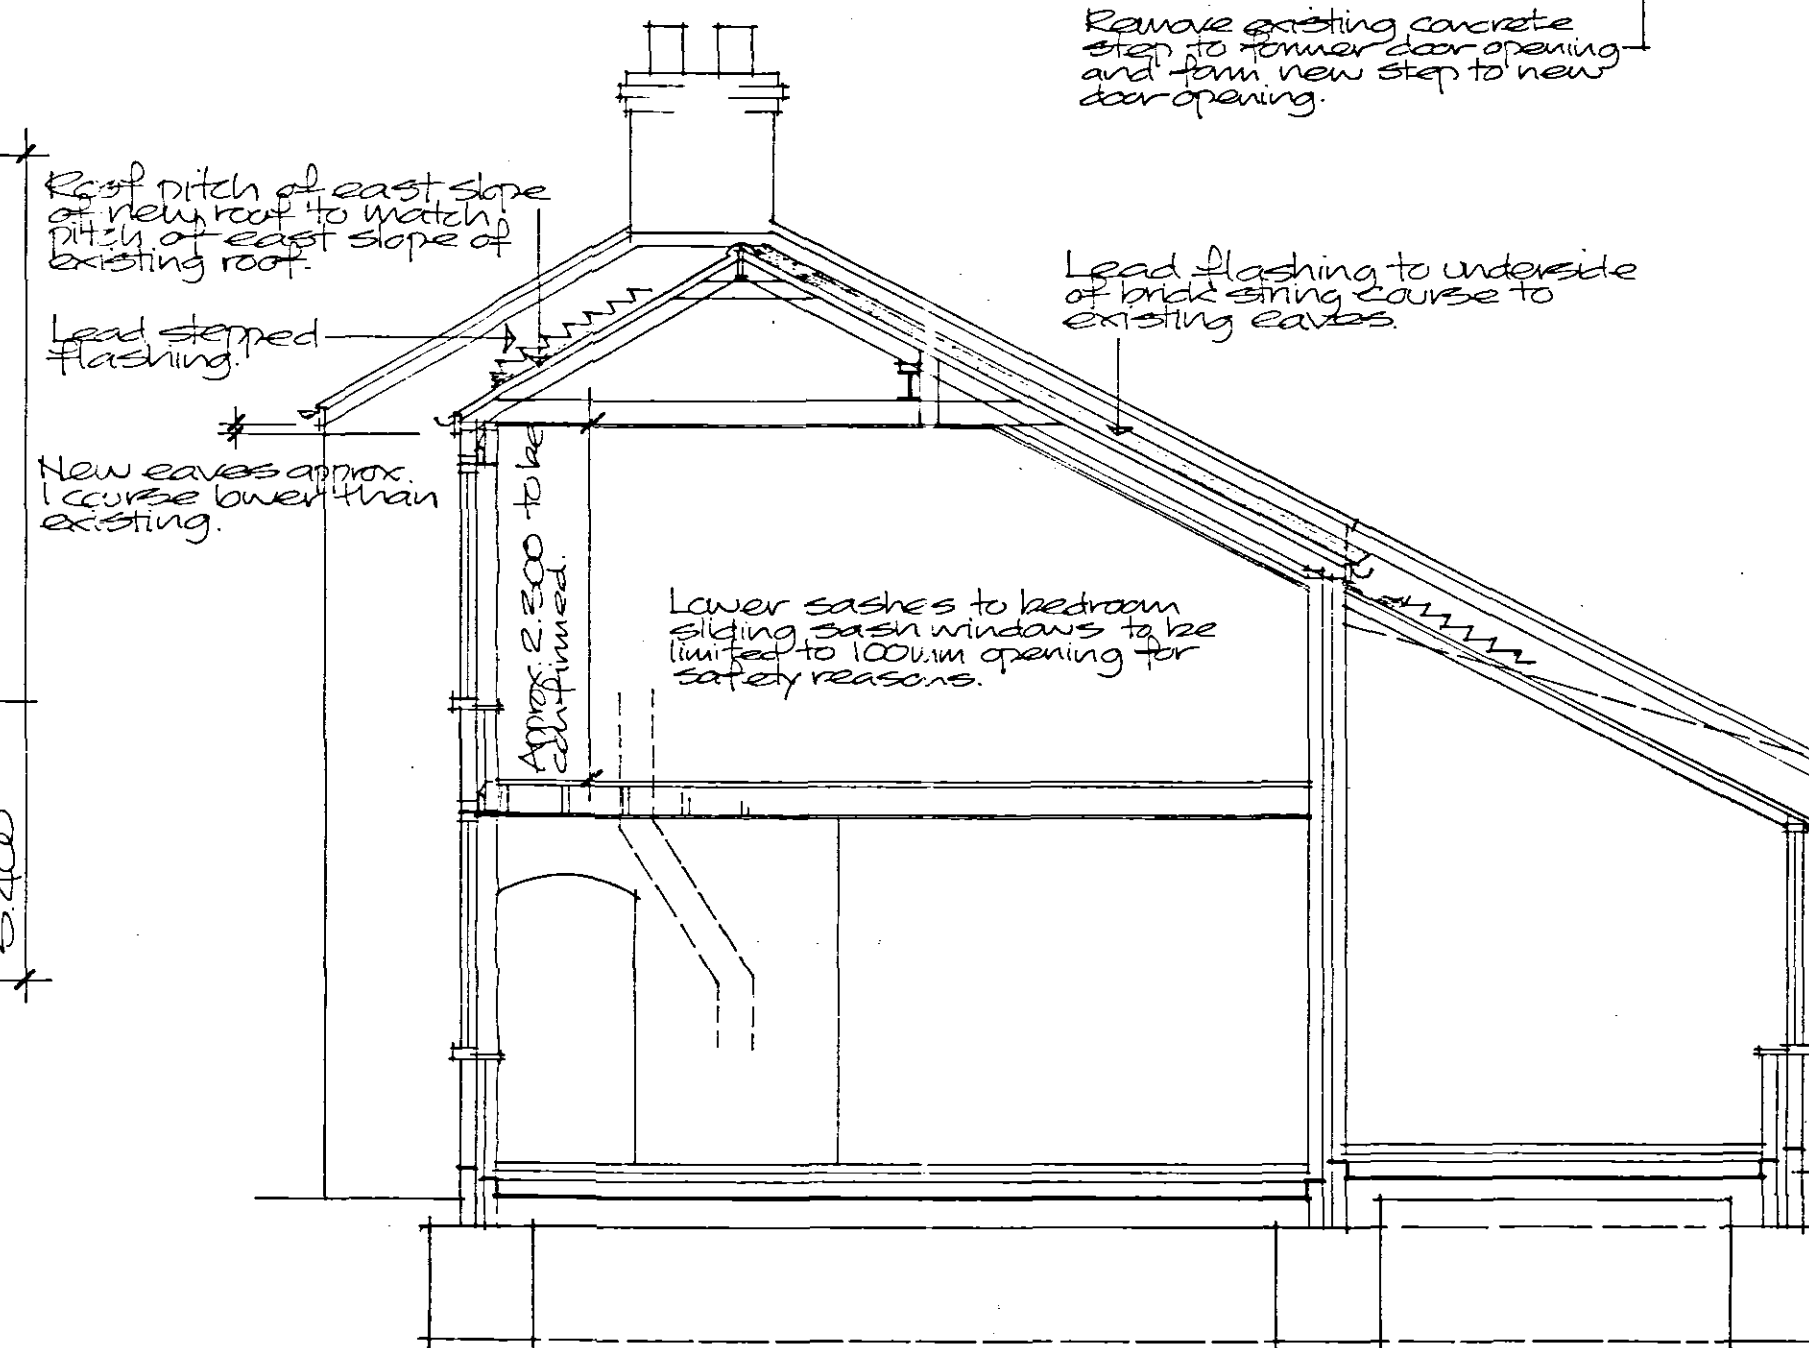

Lintels:
Install IG type L1/S75 steel lintels to all new external openings except lounge and kitchen French doors which is to be type L1/H75, install arch formers to all openings. Install IG box lintel 100 steel lintels (2no. to 1 brick thick walls) to new internal openings. Install cavity tray DPC to all lintels not protected by eaves.


Windows:

All new window frames to be timber of sliding sash design similar to existing windows to front elevation except small casement window to WC (detailed drawings of window and door frames to be supplied by manufacturer to planners). Sliding sash frames to have design as existing including glazing bead size and shape and main frame/sub frame size and shape, windows to be fitted with traditional sash cords and weights. Sliding sash windows to be single glazed, new glazed single and double doors and casement window to be glazed with sealed units with minimum 16mm gaps between glass and to incorporate Low E coating to provide "U" value of 2.0 W/m²K. All glass to doors and within 800mm of floor level to be safety glass to BS 6206. All opening lights to be draught sealed. Install trickle vents to new bedroom and lounge to provide 8000mm² background ventilation and provide 4000mm² to WC window. At least 5% floor area ventilation to be provided to new bedroom and lounge. Window frames to be set back from face of brickwork similar to existing.

Sliding sash window frames to be of similar size to existing. WC window frame to be approx. 450x900


Bedroom window to be suitable as fire escape with min. clear opening width of 450mm and min. opening area of 0.33m².

Install 2no. Velux roof. GVA conservation type rooflights to existing roof. Timber trimming to rooflights to be determined on site.

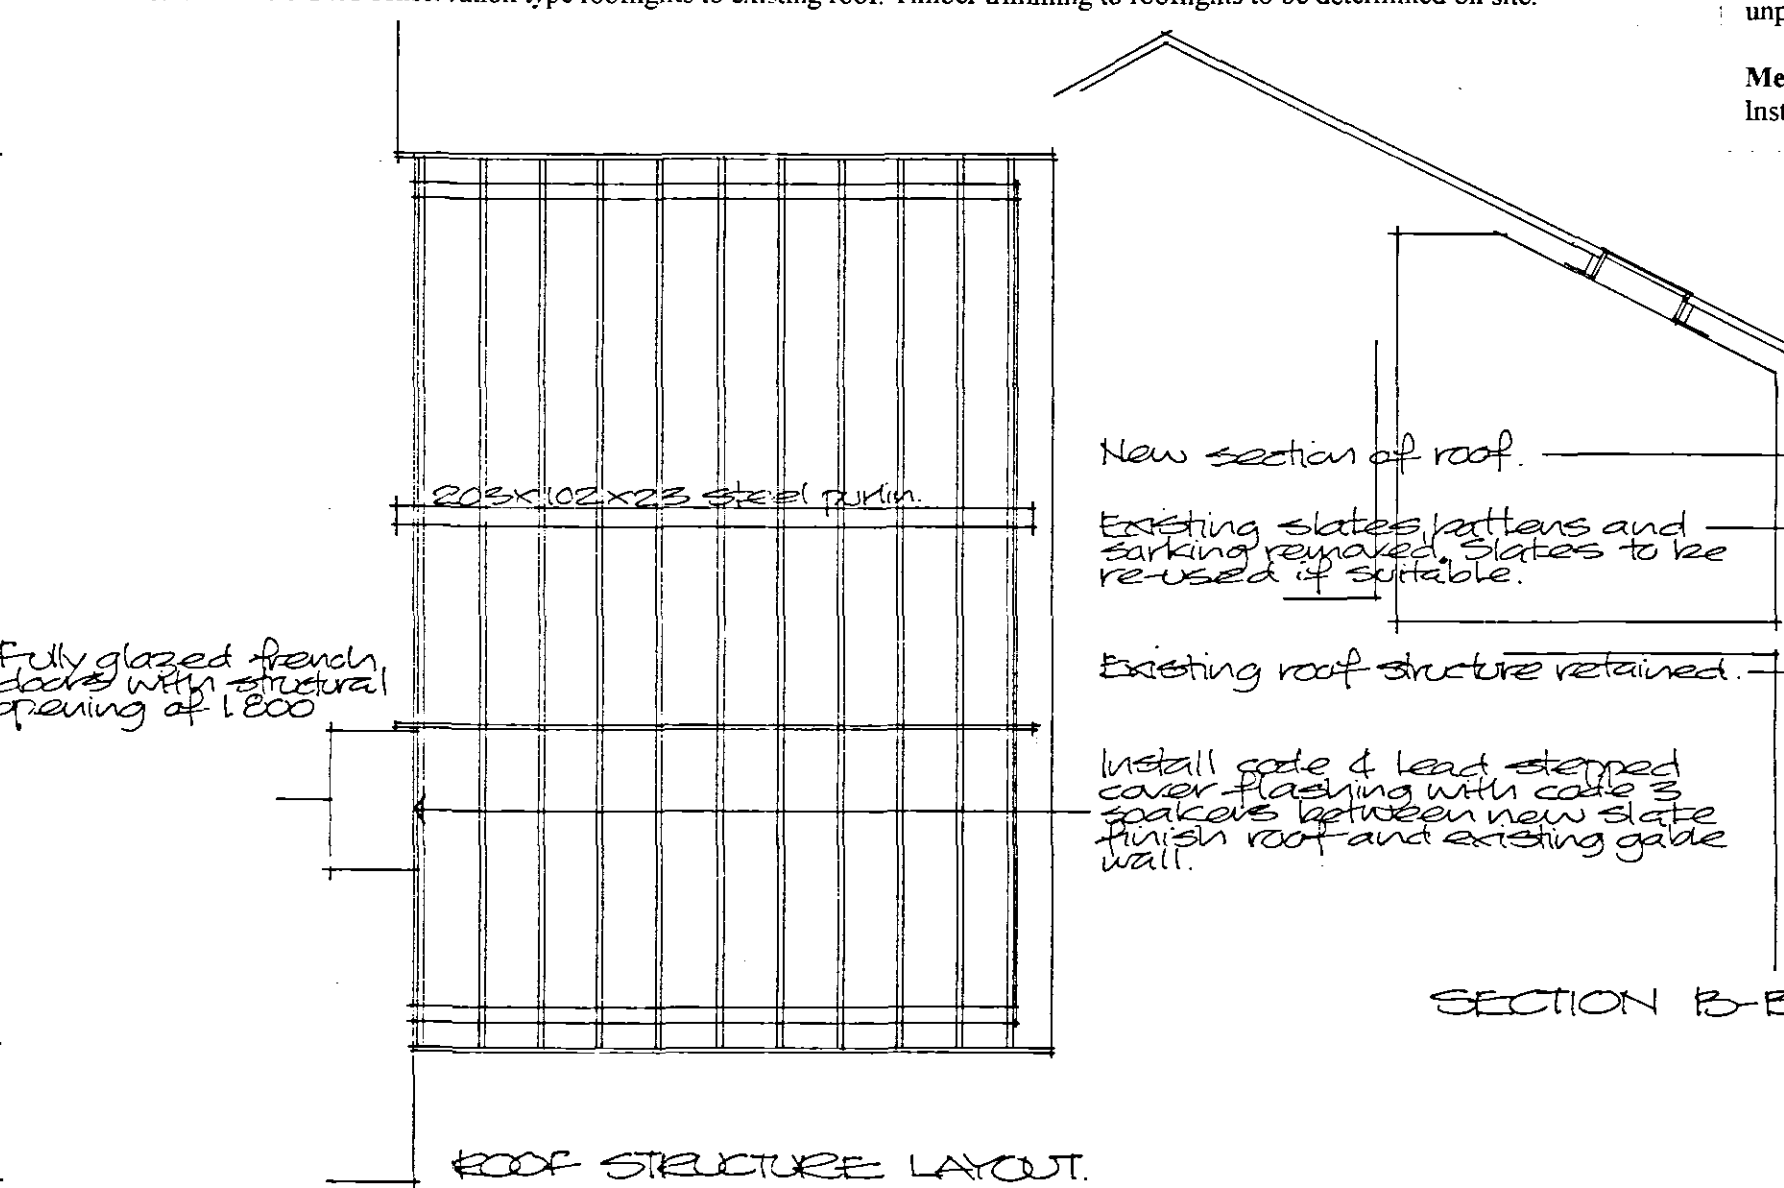

Drainage:
Remove WC and wash basin from existing shower room and relocate shower within reduced size room and connect to existing drainage.
Method/details of connection to existing drainage to be agreed on site when drainage exposed. New WC connected to existing UPVC soil and vent stack. Wash basin connected to existing utility waste with 40mm dia. polypropylene waste (50mm combined waste) and 75mm deep seal trap. Install air admittance valve on waste pipe adjacent to wash basin.

Stud partitions:
Formed of 50x75 studs at 400mm cts. With 50x75 sole and head plates and noggings at 1200mm cts. with cladding to both sides of 12.5mm plasterboard and skim and fibreglass quilt packing installed between studs.

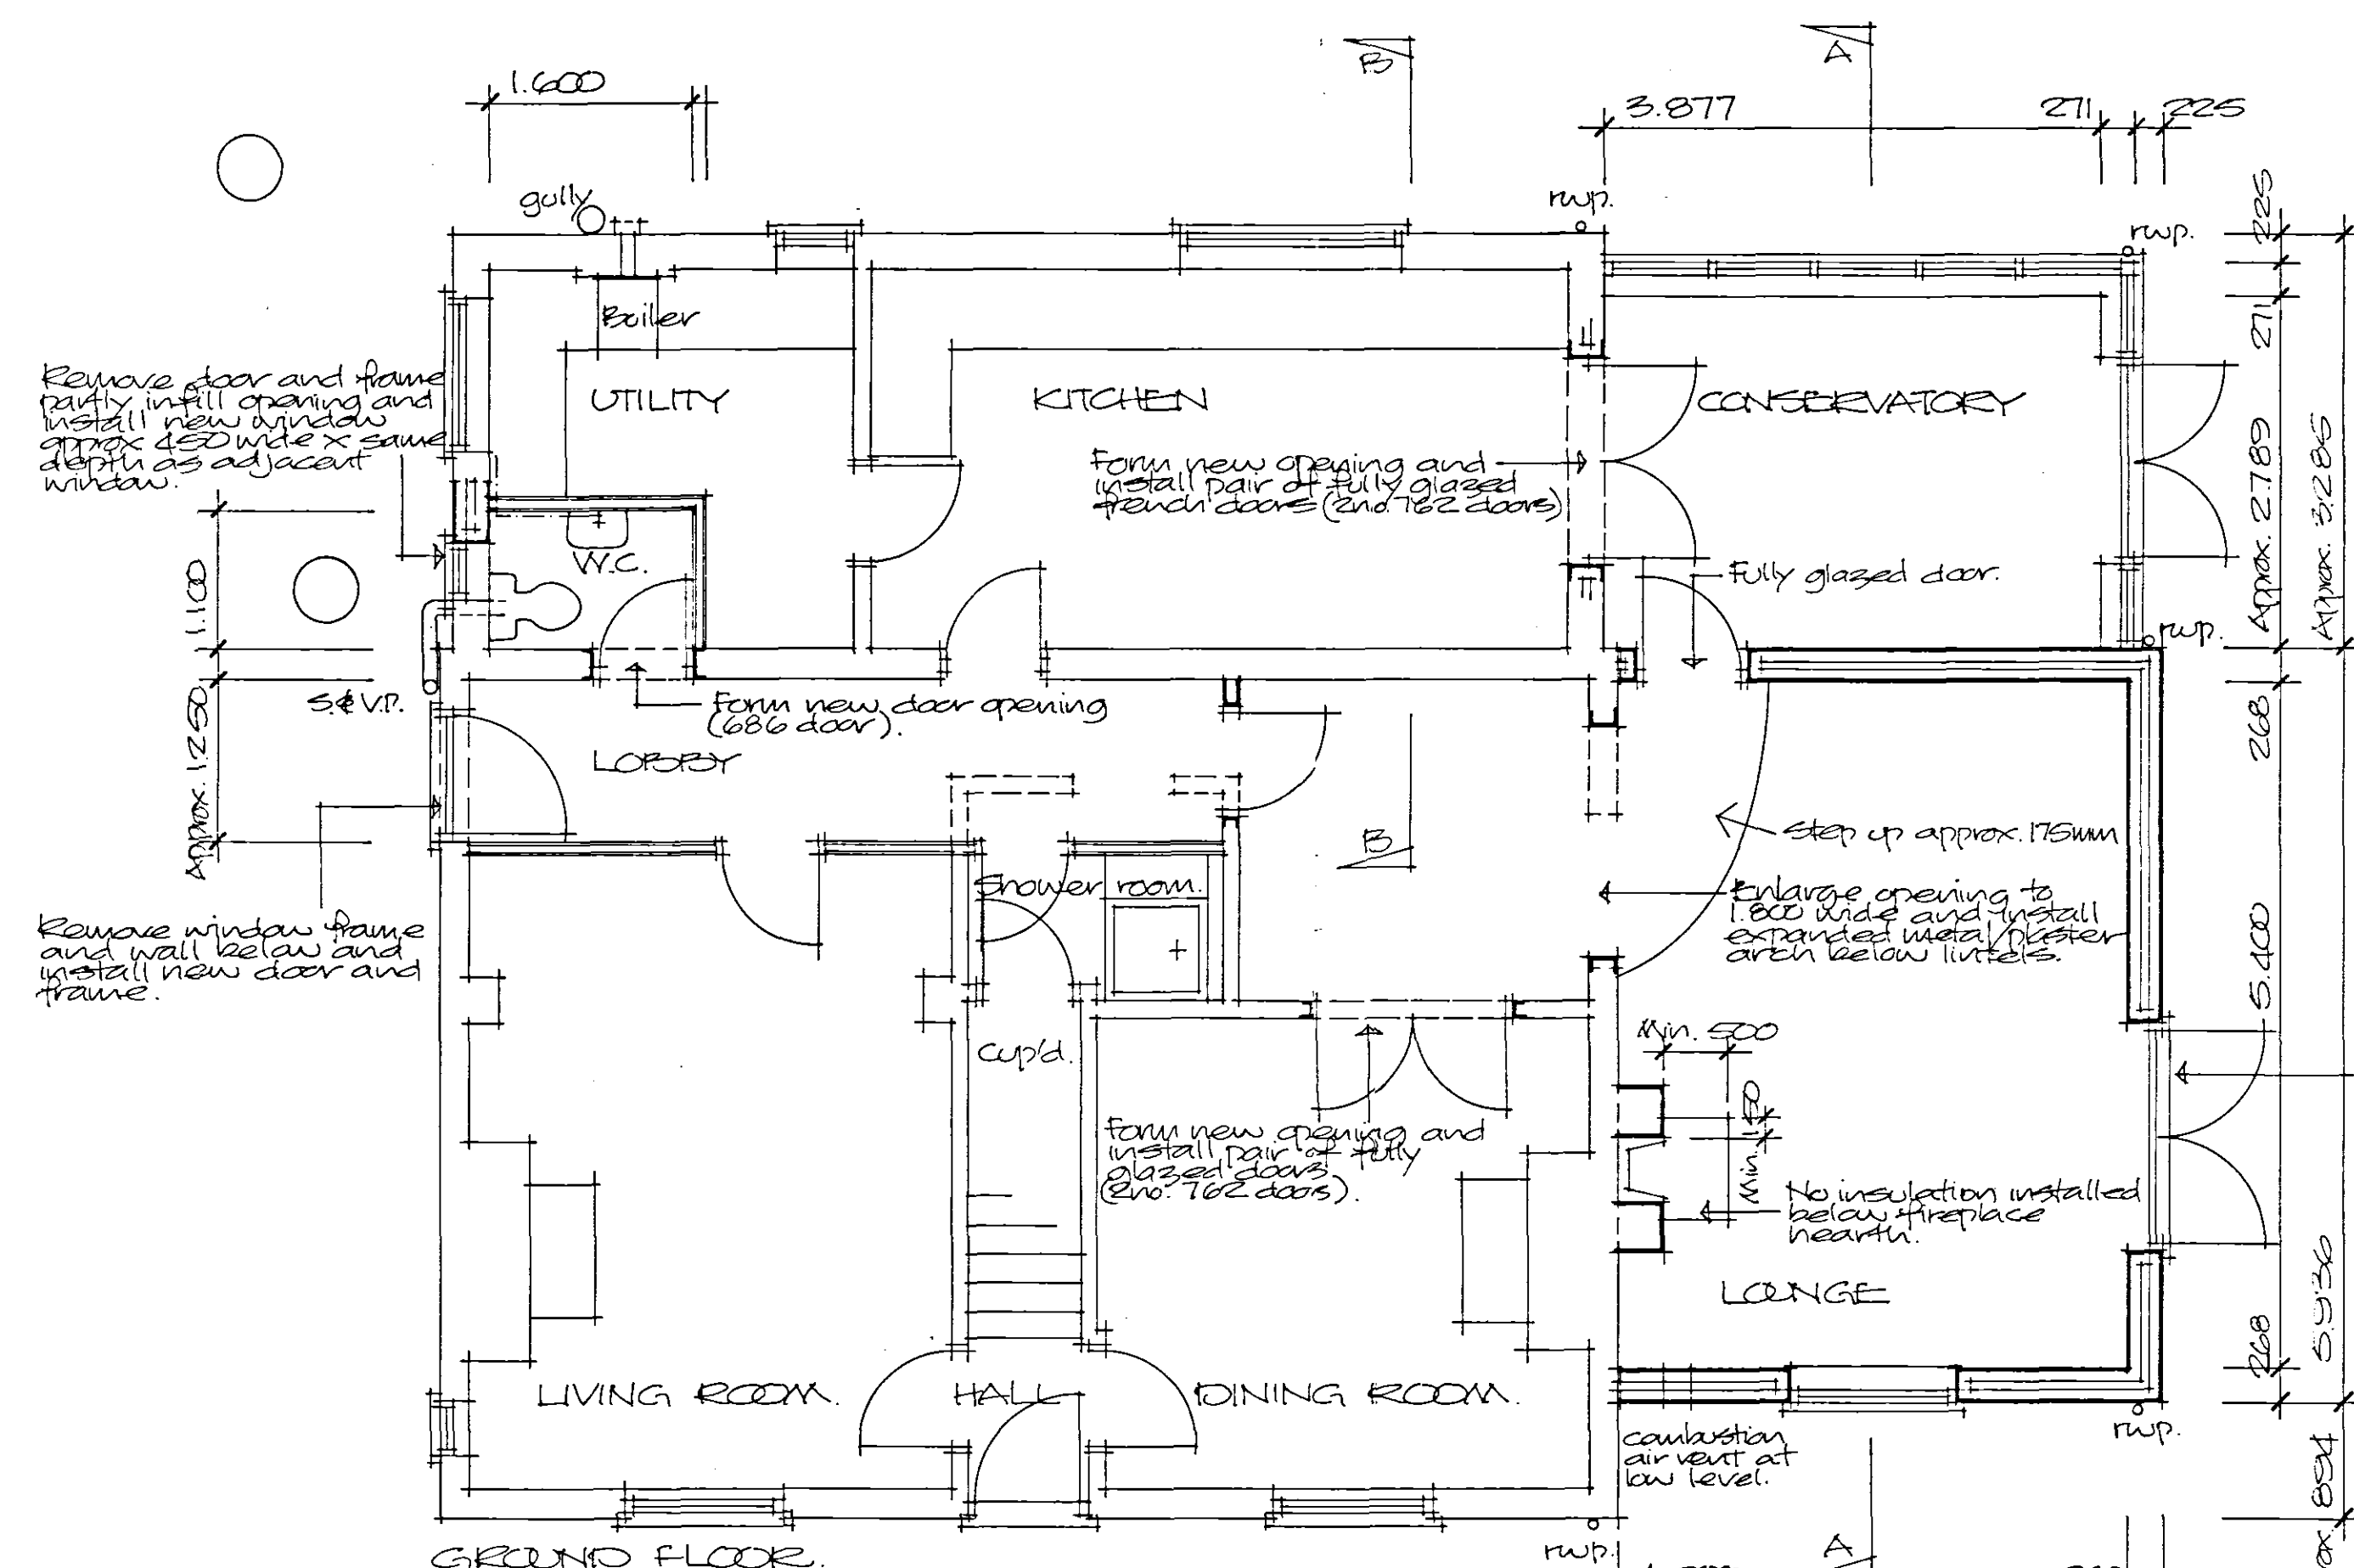

Open fireplace:
Install new solid fuel open fire in lounge on non-combustible hearth (no floor insulation below hearth). Provide combustion air vent through wall to provide equivalent of 50% of throat area as clear ventilation. Install clay flue liners approx. 225mm internal dia. to BS 1181 with sockets upmost. Install fireguard fixing points at each side of fireplace.
New flue to connect to existing unused flue serving existing bedroom. This flue to be checked for suitability. Install new terracotta chimney pot similar to existing.