


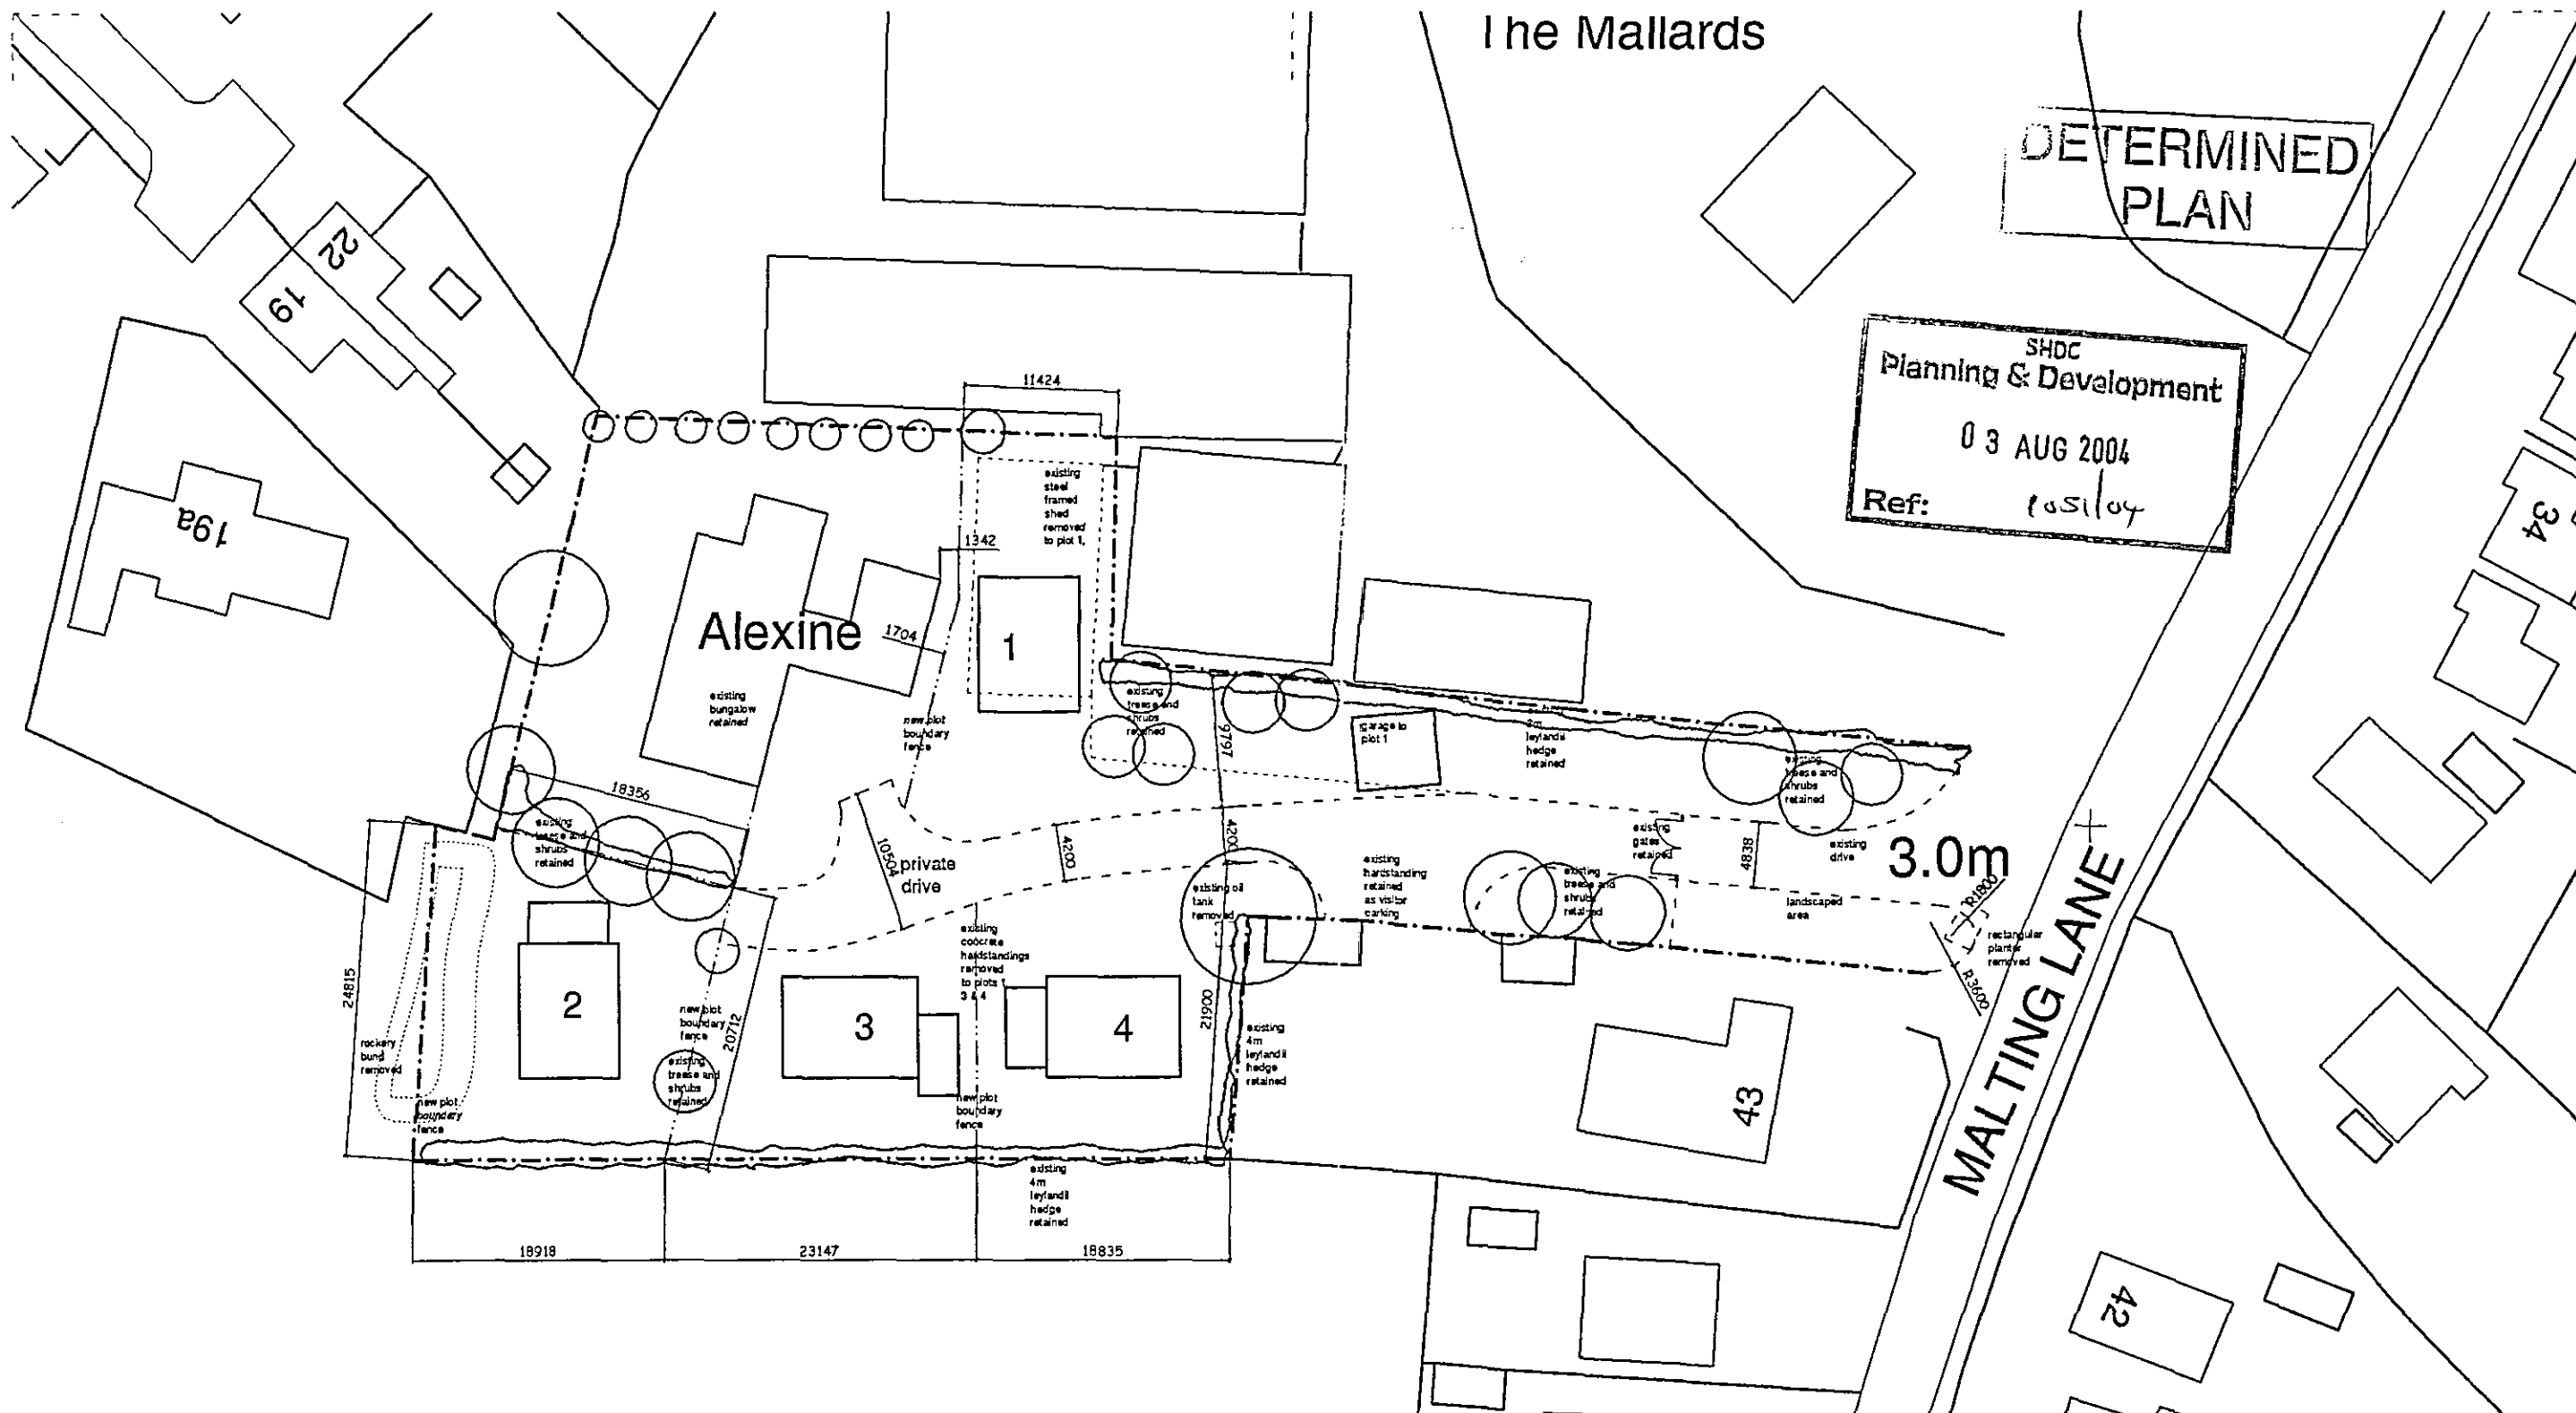

The Mallards

DETERMINED
PLAN

SHDC
Planning & Development
03 AUG 2004
Ref: 1051/04

Alexine

1

3

4

3.0m

MALTINGS LANE

ROBERT
LOWE
CHARTERED
ARCHITECT

1-2 North End, Swineshead
Boston, Lincs., PE20 3LR
Phone 01205-821117
Fax 01205-821139
info @ rlc.freeserve.co.uk


Project: Proposed Residential Development July 2004
"Alexine" Maltings Lane
Donington, Spalding, Lincs.
Client: Mr. A. Dear
Drawing Title: SITE PLAN
Proposed development

Date: July 2004
Scale: 1: 500

Project No: 0472
Drawing No: 03
Drawn: RWL
Rev:

03

Contractors are to check all dimensions on site and to report any discrepancy to the Architect.
Do not scale from the drawing.
© 2004

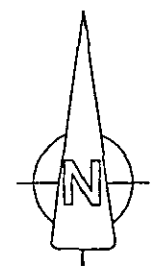

© Ordnance Survey
Copied under licence
No. 100029197