


EXISTING

Materials:
Roof: Terracotta Single Clay
Pantiles.
Walls: Red Rustic Brick, not all
original.


**DETERMINED
PLAN**

SHDC
Planning & Development
04 AUG 2004
Ref: 1056/04


Subject to Planning Permission
& Building Control Approval.

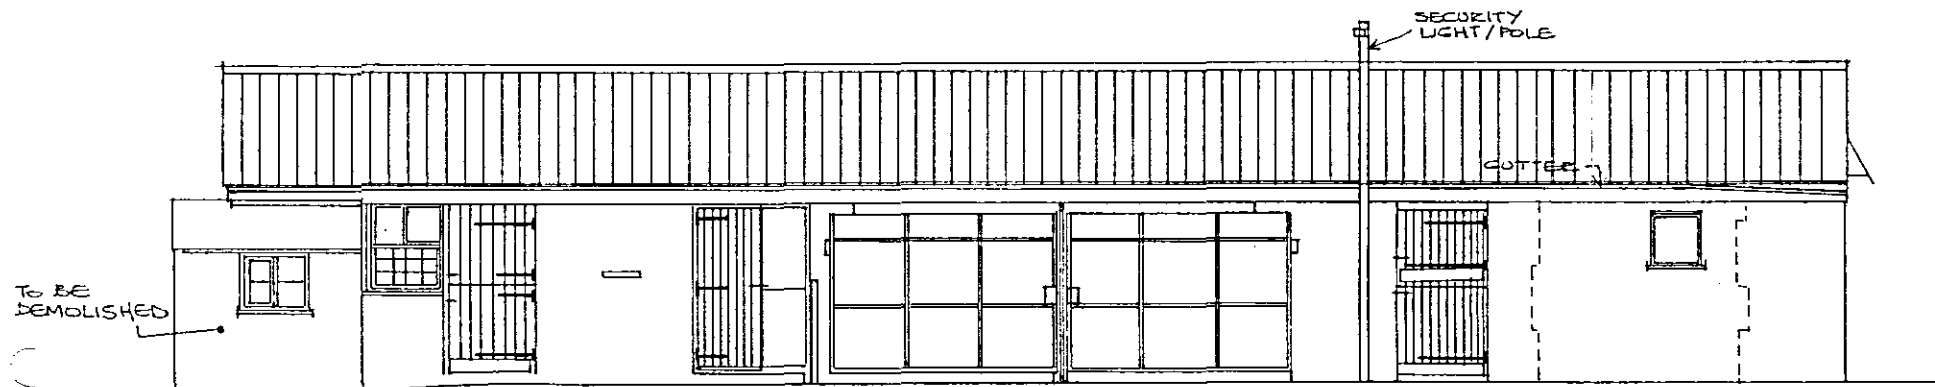


FRONT ELEVATION 1:100

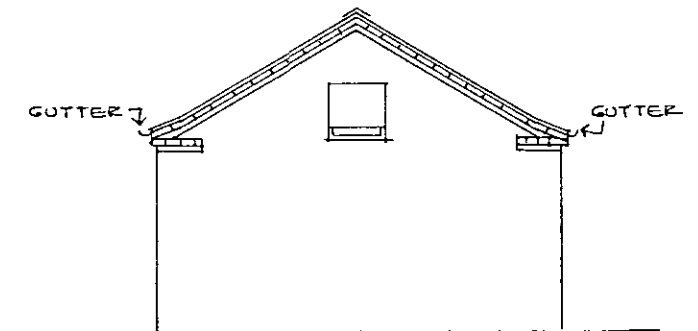


SIDE ELEVATION 1:100

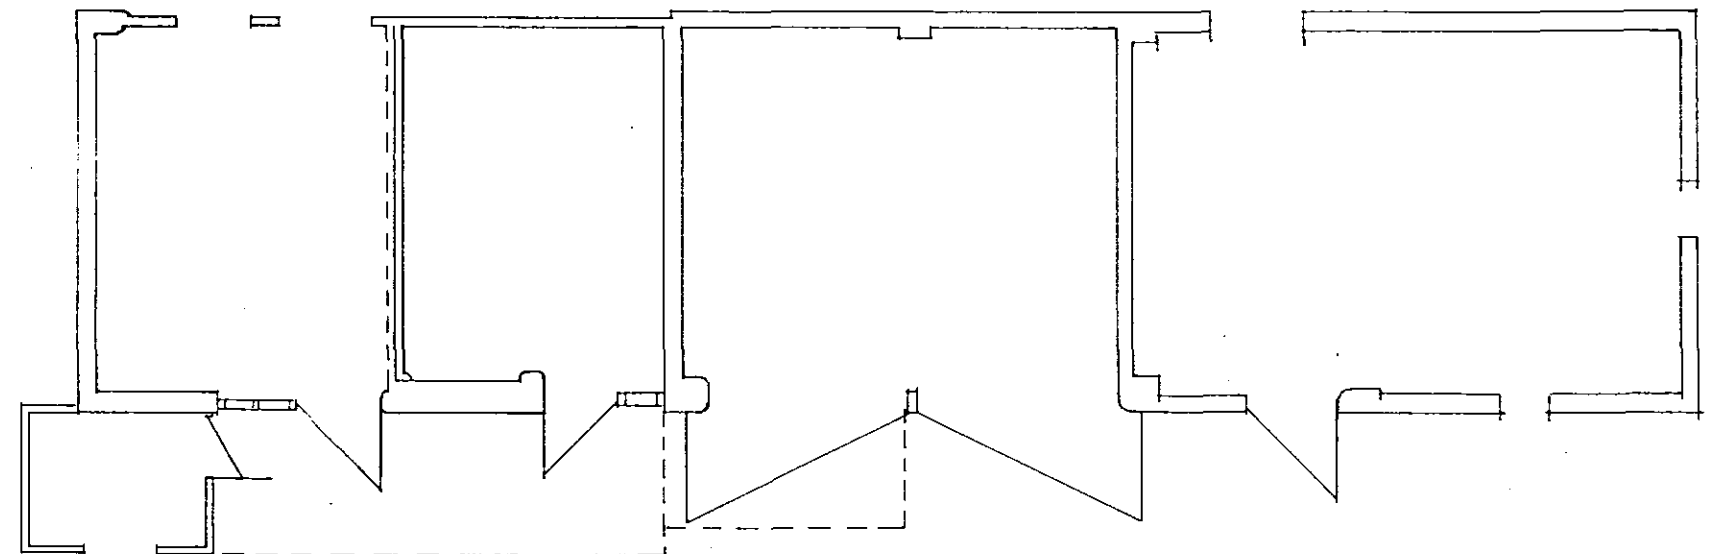

FLOOR LAYOUT 1:100

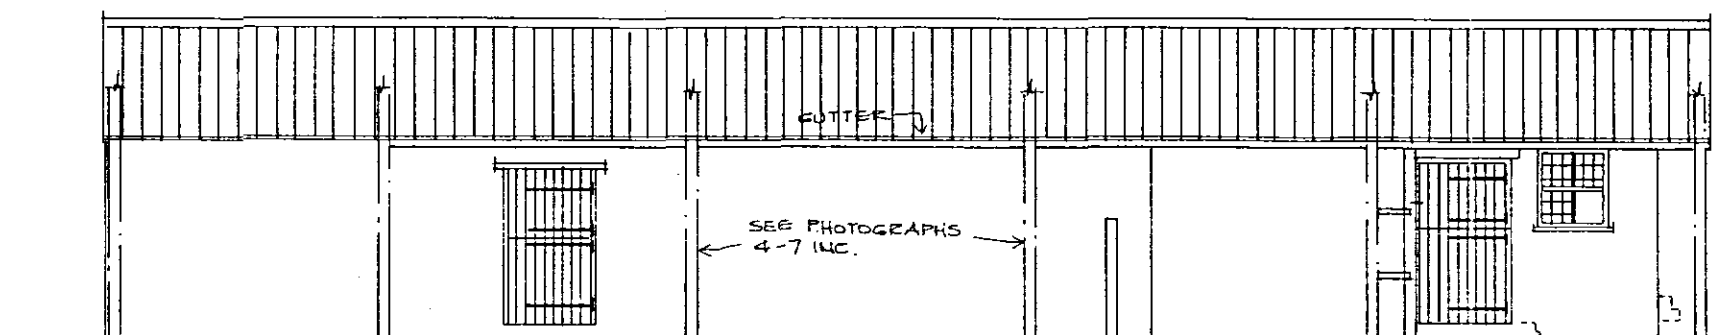

REAR ELEVATION 1:100

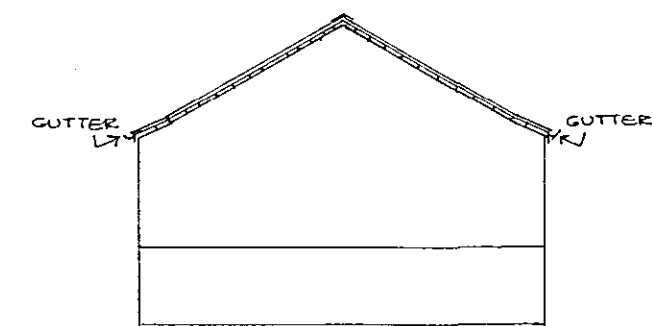

SIDE ELEVATION 1:100

Proposed Barn Conversion to
Dwelling, at,
Shoff Farm, Shoff Road,
Donington.
for Mr & Mrs G. Palmer
Scale: as shown Date: July, 04

GP/D/DA/040/04