



PROPOSED.

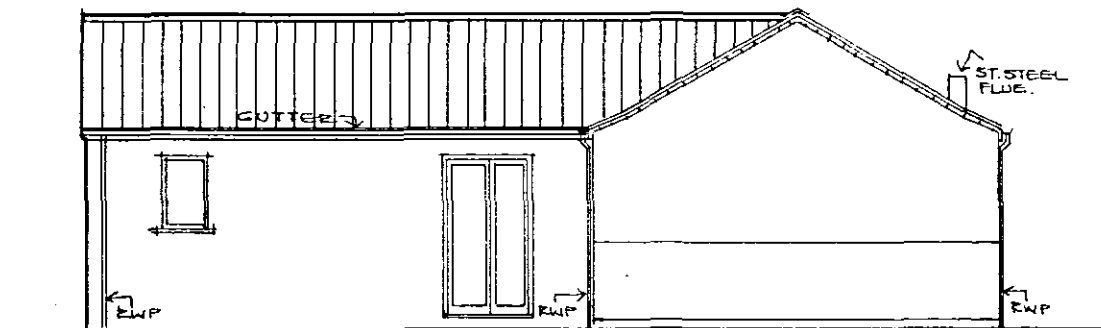


SIDE ELEVATION 1:100

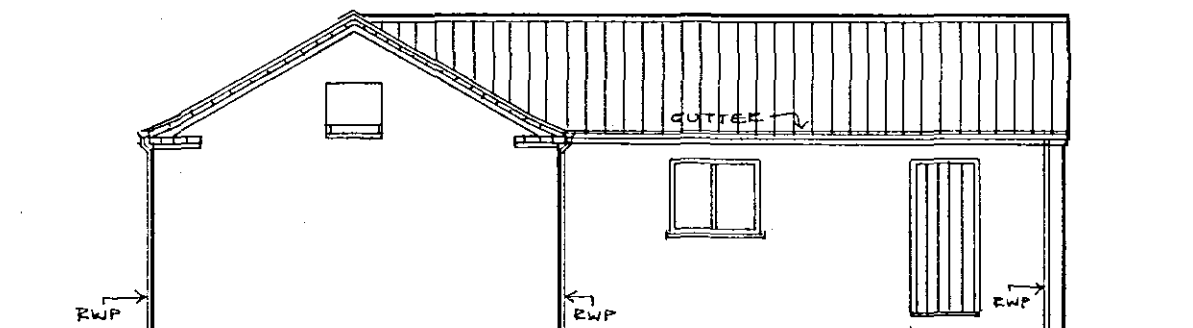


SIDE ELEVATION 1:100


Materials: Extension.
Roof: Terracotta Single Clay
Pantiles.
Walls: Red Rustic Bricks to
match existing.
Timber Doors & Windows.

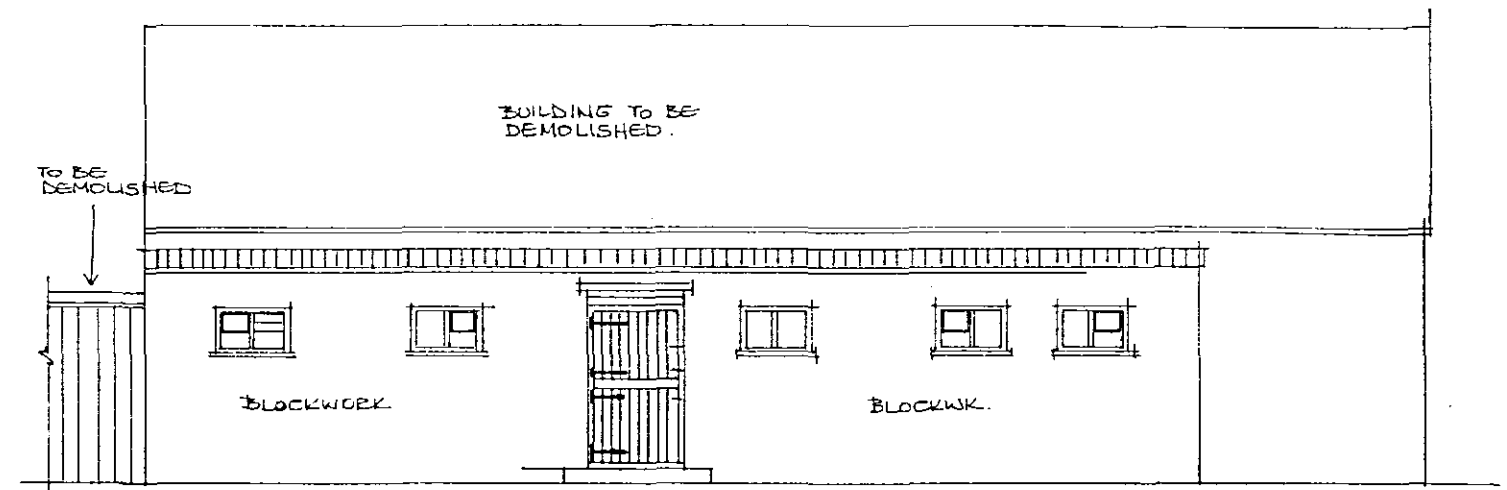

EXISTING SIDE ELEVATION 1:100

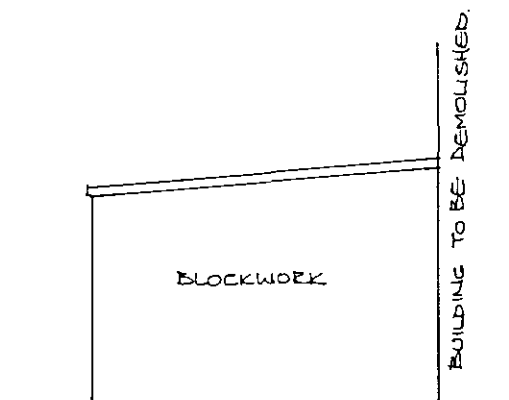

EXISTING - FRONT ELEVATION

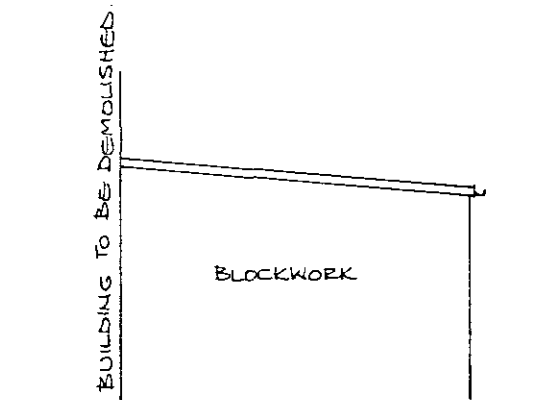

REAR ELEVATION 1:100

EXISTING OUTBUILDING - CURRENT USE WORKSHOP.

**DETERMINED
PLAN**

SHDC
Planning & Development
04 AUG 2004
Ref: 1056/04

Subject to Planning Permission
& Building Control Approval.

Proposed Barn Conversion to
Dwelling, at,
Shoff Farm, Shoff Road,
Donington.
for Mr & Mrs G. Palmer
Scale: as shown Date: July, 04

GP/D/DA/042/04