



Subject to Planning Permission
& Building Control Approval.



PROPOSED SIDE ELEVATION 1:100

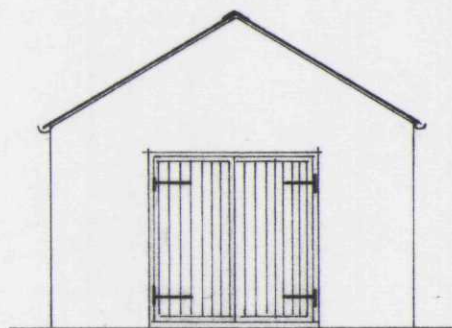


PROPOSED—FRONT ELEVATION

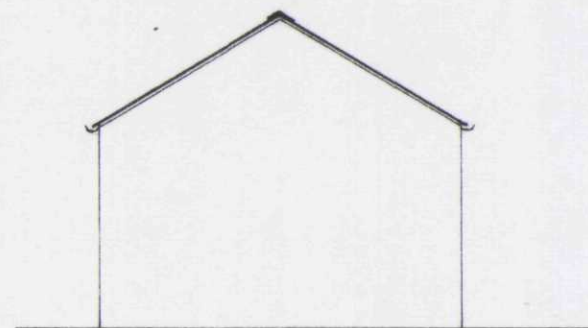


REAR ELEVATION 1:100

PROPOSED CONVERSION OUTBUILDING TO GARAGE / WORKSHOP

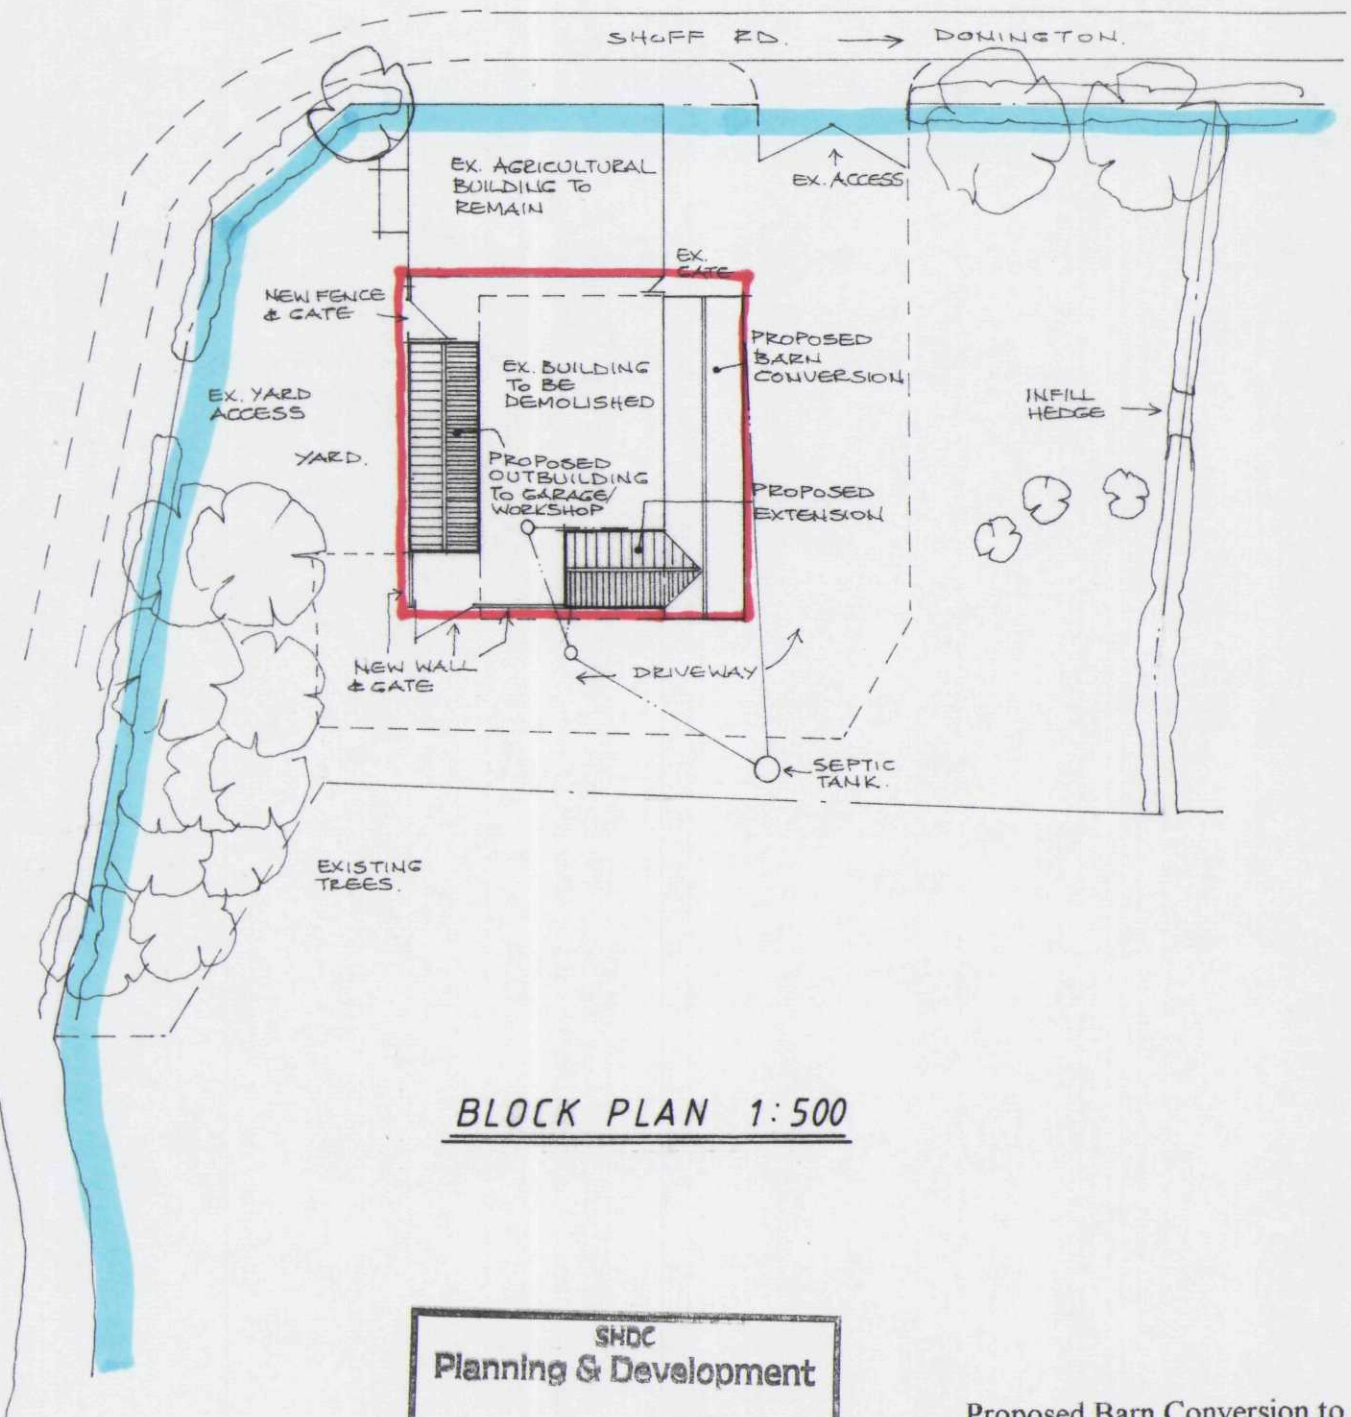

BLOCK PLAN 1:500

**DETERMINED
PLAN**

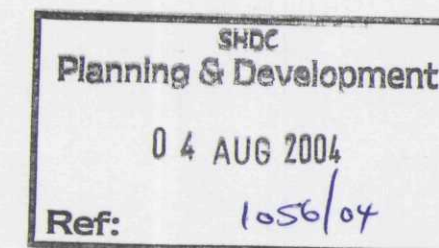

Proposed Barn Conversion to
Dwelling, at,
Shoff Farm, Shoff Road,
Donnington.
for Mr & Mrs G. Palmer
Scale: as shown Date: July, 04.

GP/D/DA/043/04