

NOTES.

00.51.01.52.0


SCALE METERS 1:50

1. ALL DISCREPANCIES TO BE REFERRED TO THE ARCHITECT BEFORE COMMENCING.

2. THIS DRAWING IS COPYRIGHT



Front Elevation (East)

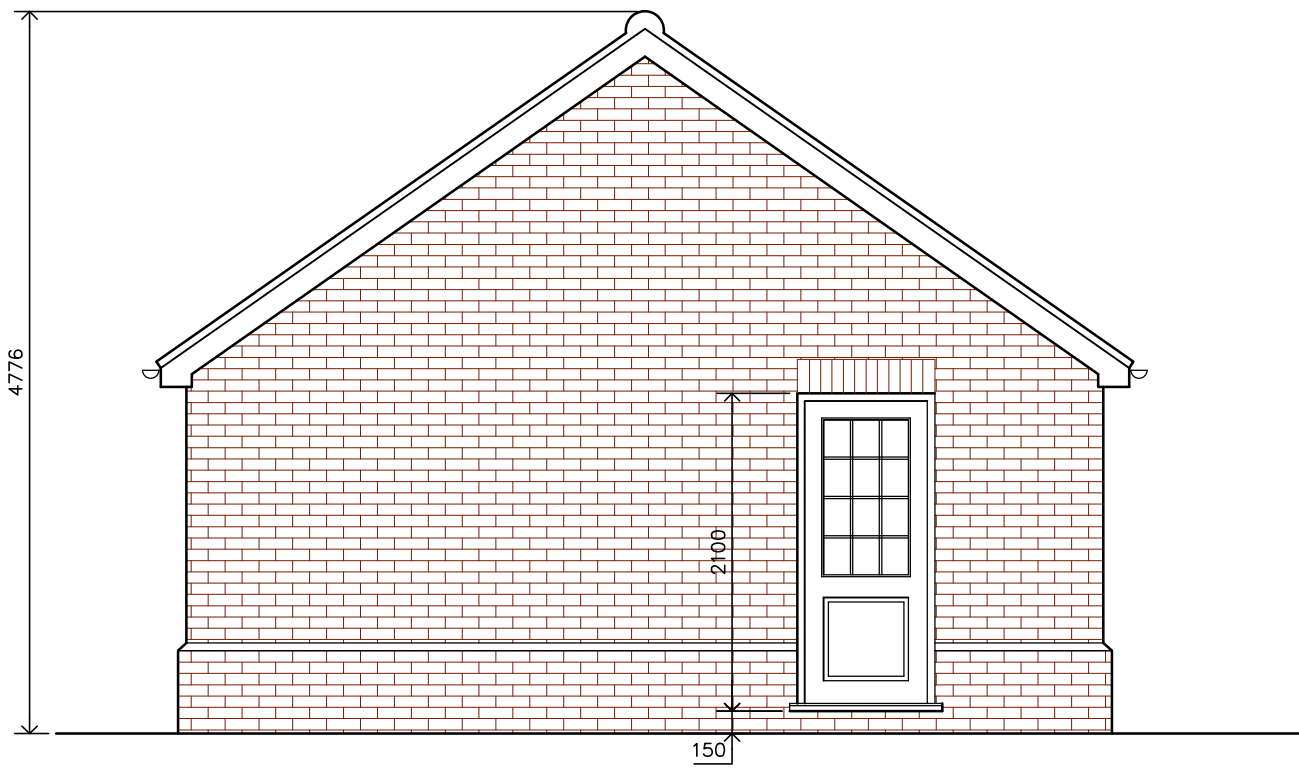


Garage Side Elevation (North)


MATERIALS.
WALLS - TRADITIONAL BRICK & STONE - 65mm OLD COTTAGE BLEND
ROOFS - MARLEY - DUO EDMERE - OLD ENGLISH DARK RED
WINDOWS - WHITE UPVC CASEMENT WINDOWS
DOORS - COMPOSITE, WOOD GRAINED - BLACK
GARAGE DOOR - PLASTISOL COATED STEEL
FASCIAS & SOFFITS - ANTHRACITE GREY UPVC
RAINWATER GOODS - BLACK HALF ROUND UPVC.




Rear Elevation (West)

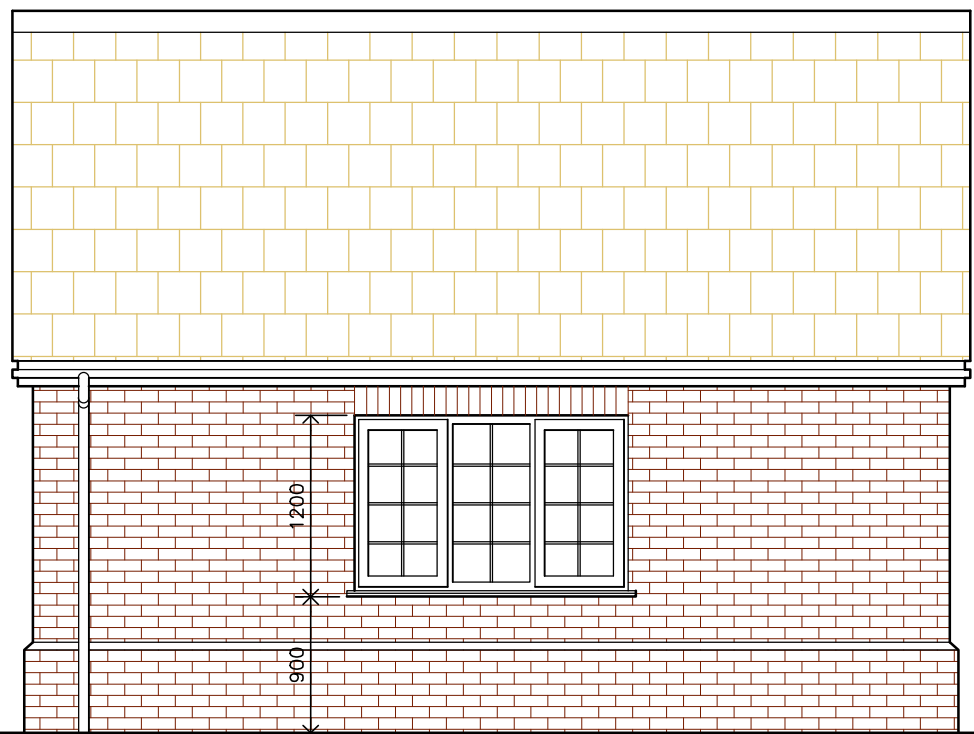

Garage Side Elevation (South)

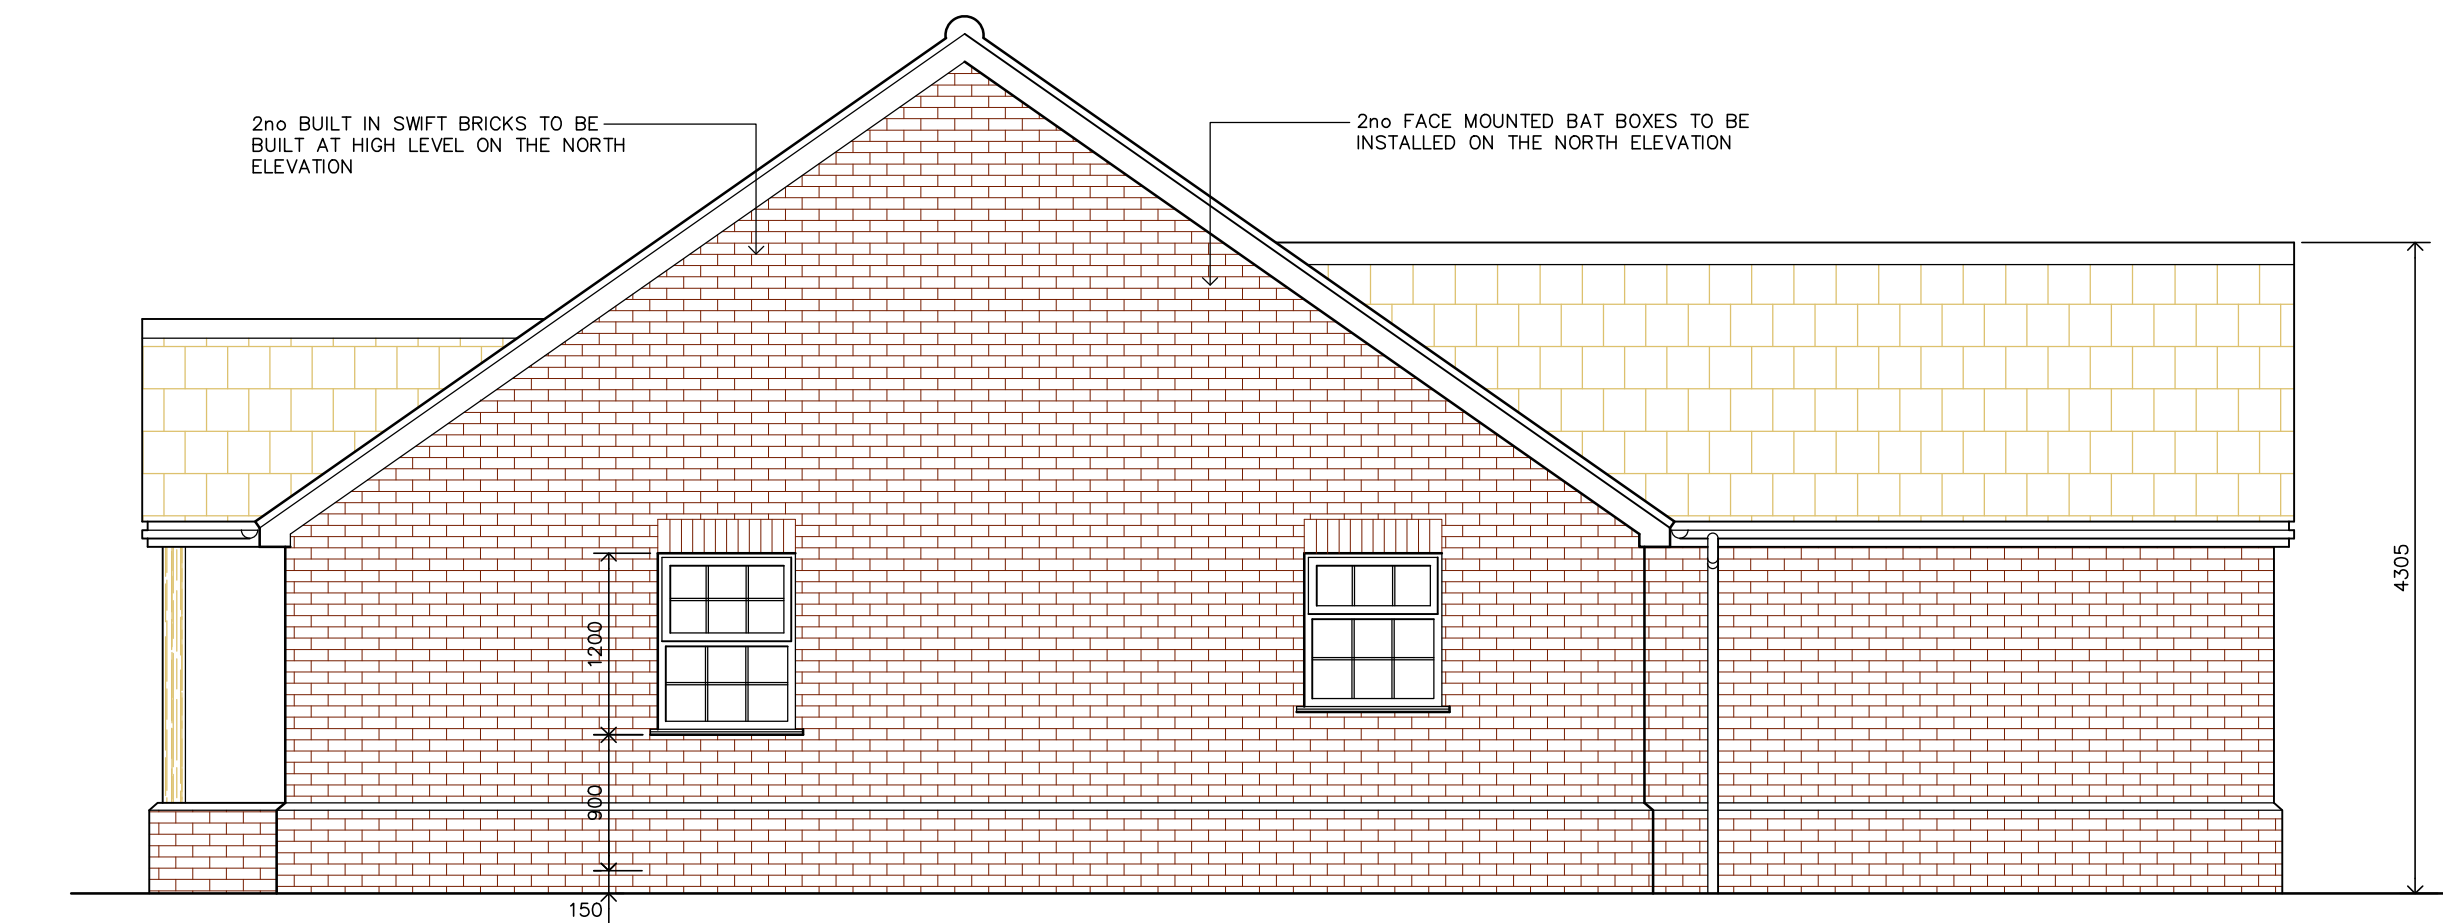

Side Elevation (North)

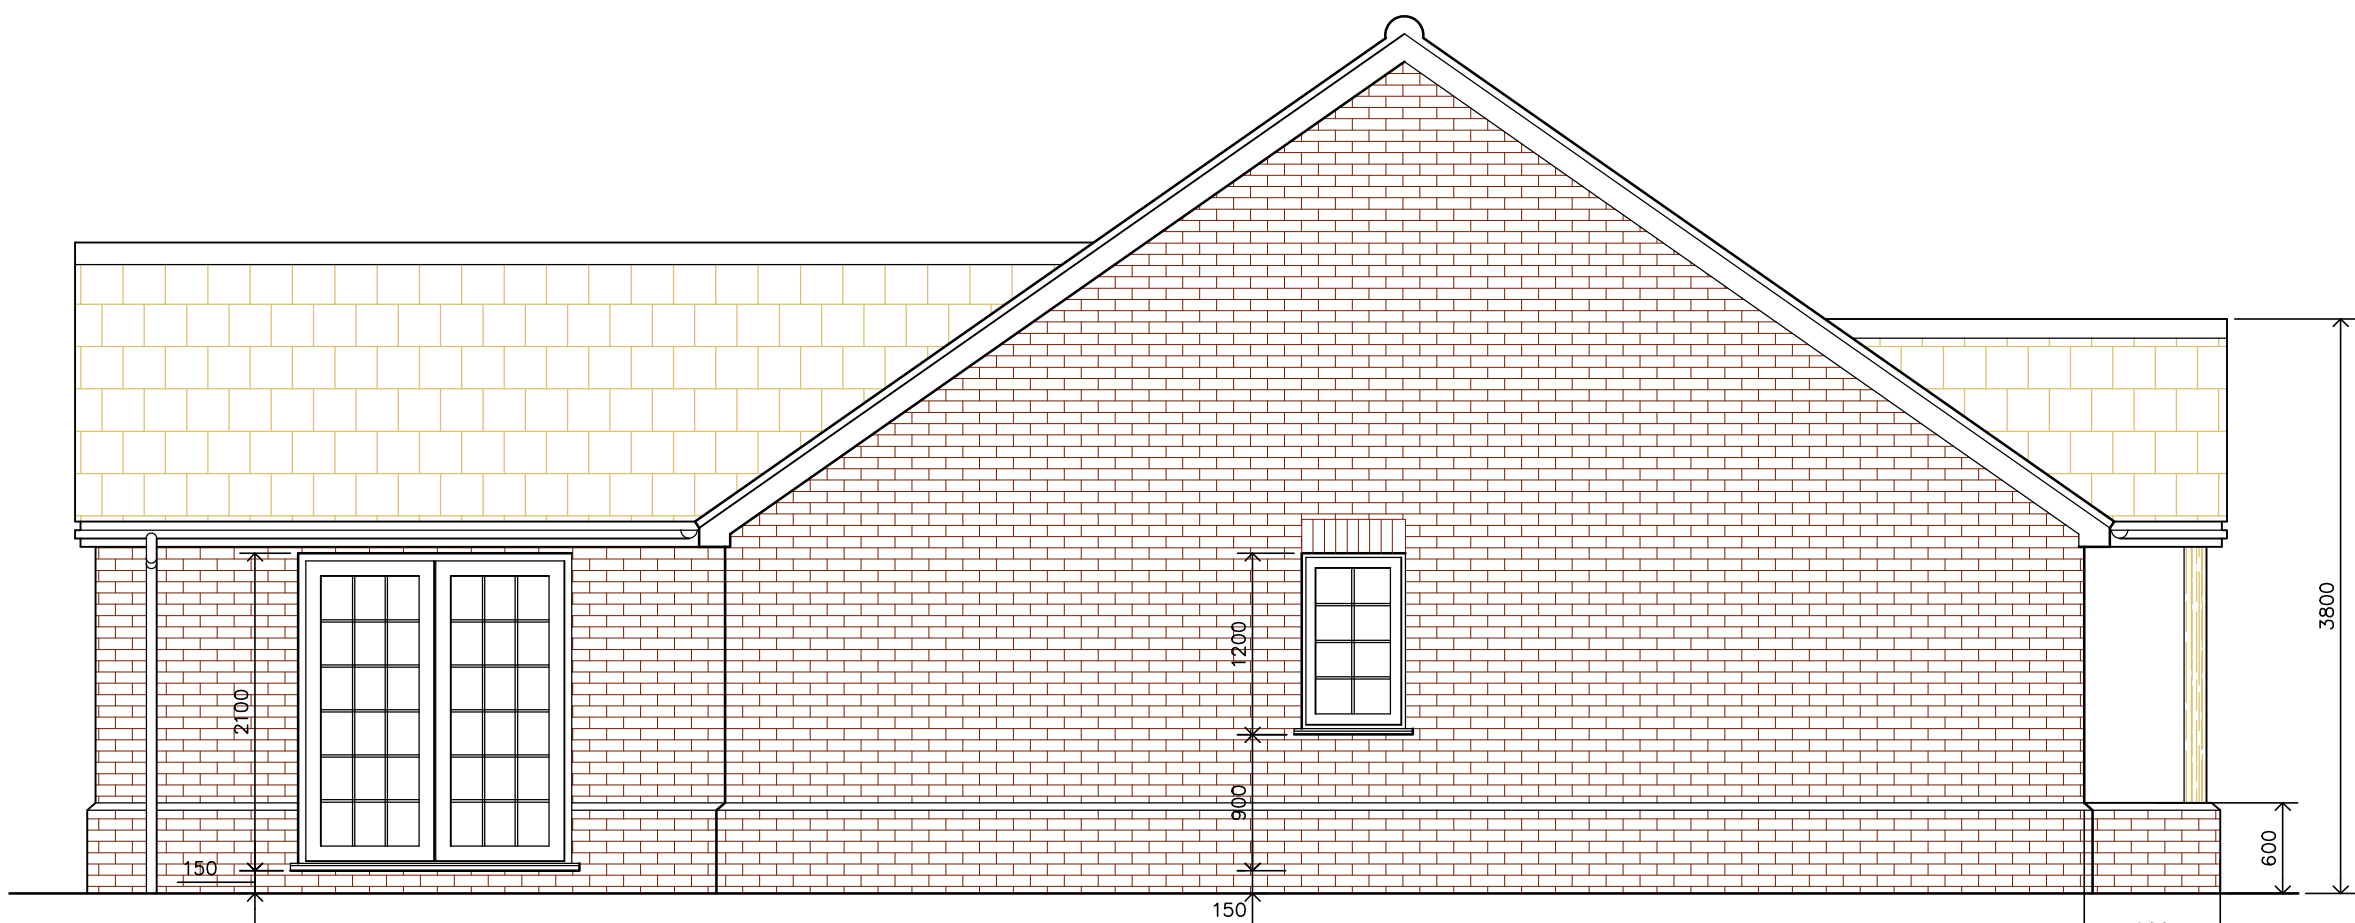

Side Elevation (South)

Rev.	Description	Date
Status PLANNING ISSUE		
PAUL LUNN Architectural PAUL LUNN Architectural Limited Registered in England and Wales no.13685377 Registered Office: 1 Brodie Place, Hampton Gardens, Peterborough, PE7 9QD 07703 163402 design@paulunn.co.uk		
Client G & L Developments		
Project Proposed Bungalow at the rear of Red Gables Town Dam Lane, Donington.		
Drawing Title PROPOSED ELEVATIONS		
Scale @ A1 1:50	Date 27-11-2023	Drawn by P.V.L.
Project # 1133	Drawing # 04	Revision .