



DO NOT SCALE THIS DRAWING. THE CONTRACTOR IS DEEMED TO HAVE CHECKED ALL DIMENSIONS ON SITE AND REPORT ANY DISCREPANCIES TO OGLESBY & LIMB LTD. THE CONTENTS OF THIS DRAWING ARE COVERED BY COPYRIGHT AND REMAIN THE PROPERTY OF OGLESBY & LIMB LTD. WRITTEN APPROVAL MUST BE OBTAINED FROM OGLESBY & LIMB LTD PRIOR TO DUPLICATION OR REPRODUCTION OF THIS DRAWING OR ITS CONTENTS. ANY DIMENSIONS NOT SHOWN ARE TO BE CHECKED AND AGREED WITH OGLESBY & LIMB LTD.

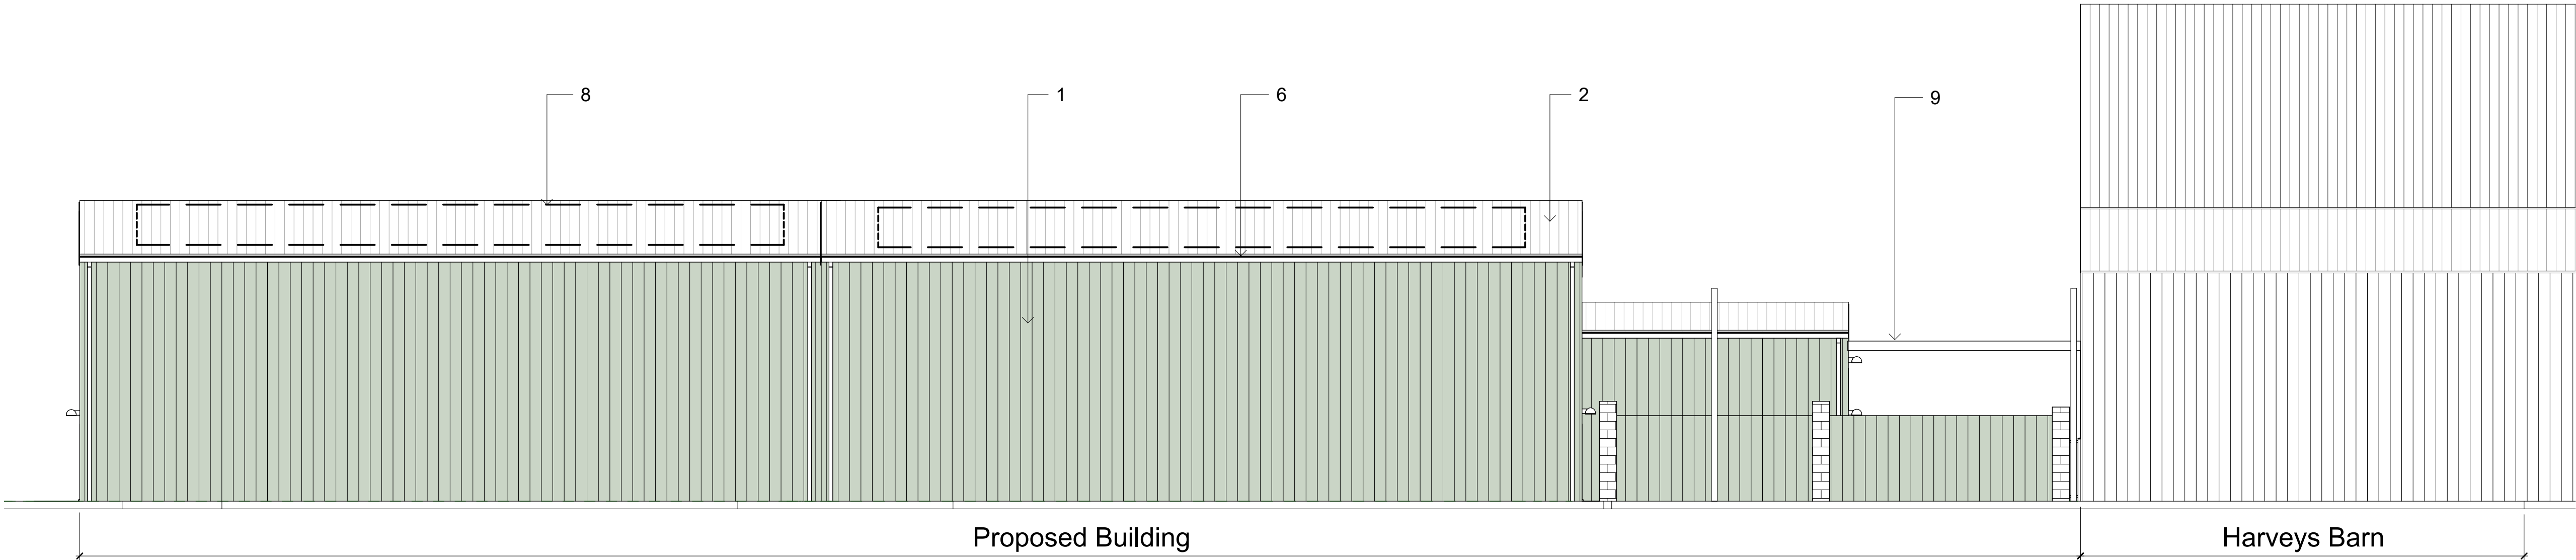


- | | | |
|---|------------------------------|--|
| 1 | Wall cladding | Moorland green |
| 2 | Roof cladding | Goosewing grey |
| 3 | Cladding trims | Goosewing grey |
| 4 | Doors | Merlin grey |
| 5 | Rooflights | Clear |
| 6 | Rainwater goods | Merlin grey |
| 7 | Bollards | Painted steel colour TBD |
| 8 | Zone for photovoltaic panels | |
| 9 | Canopy | Goosewing Grey roof with Merlin fascia |


South Elevation
1 : 100

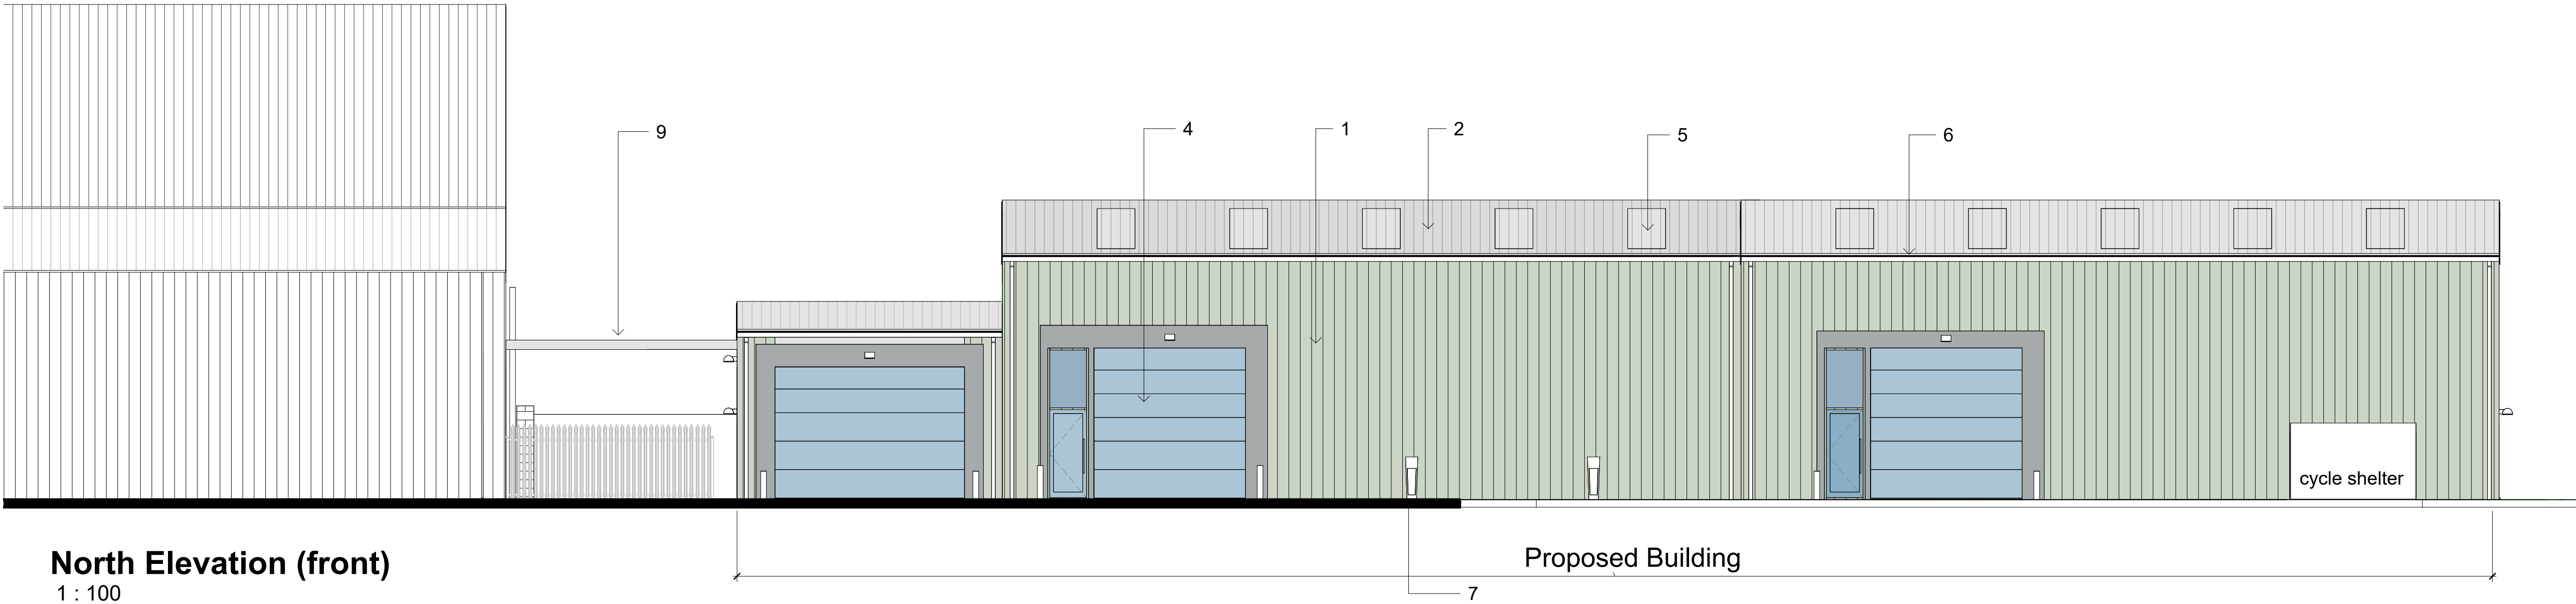


North Elevation (front)
1 : 100

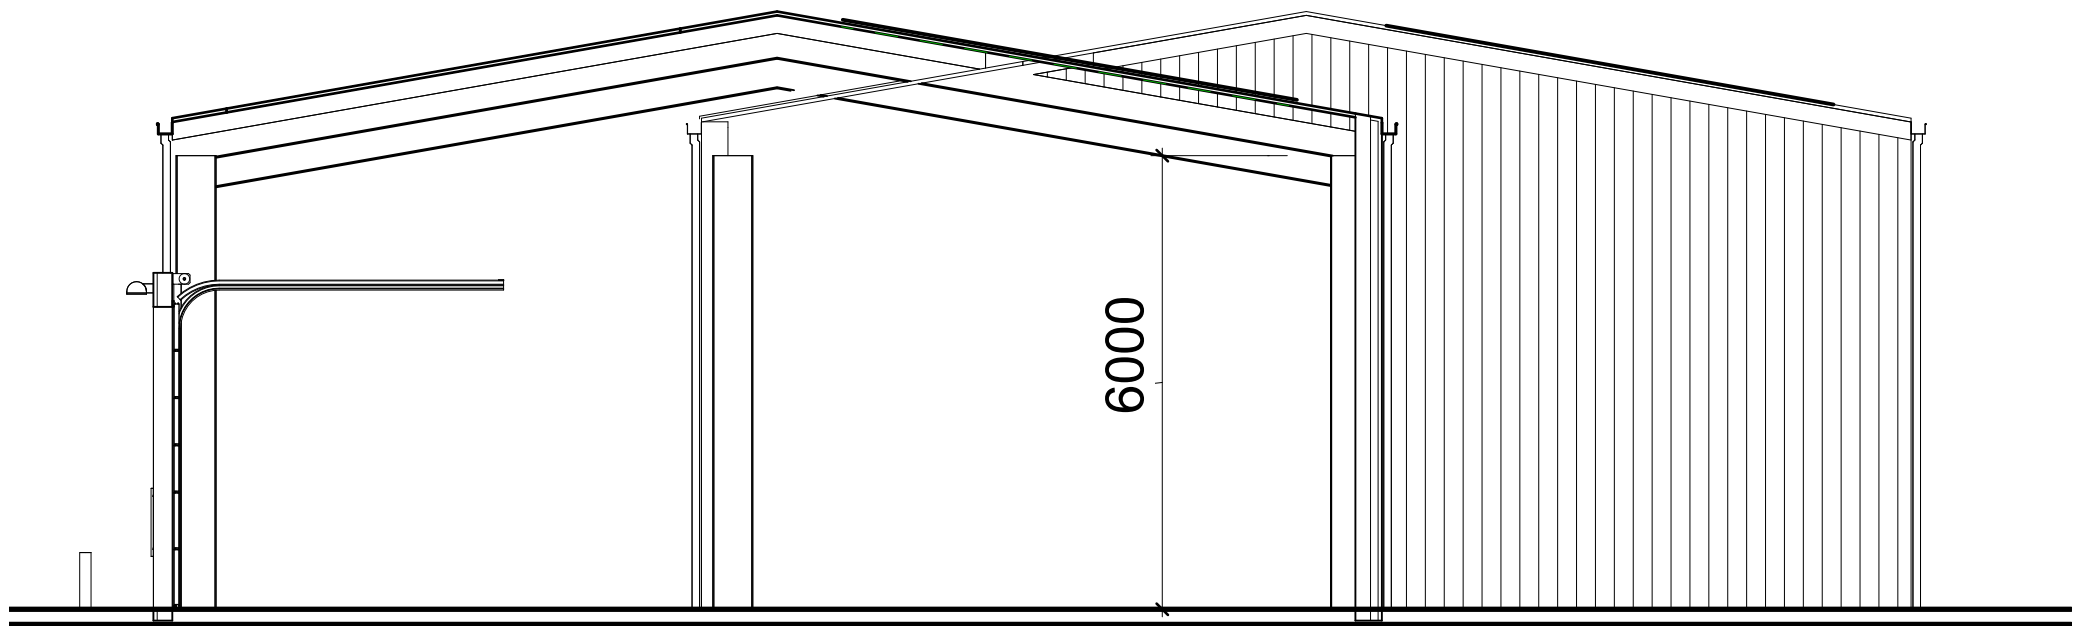

Section A
1 : 100

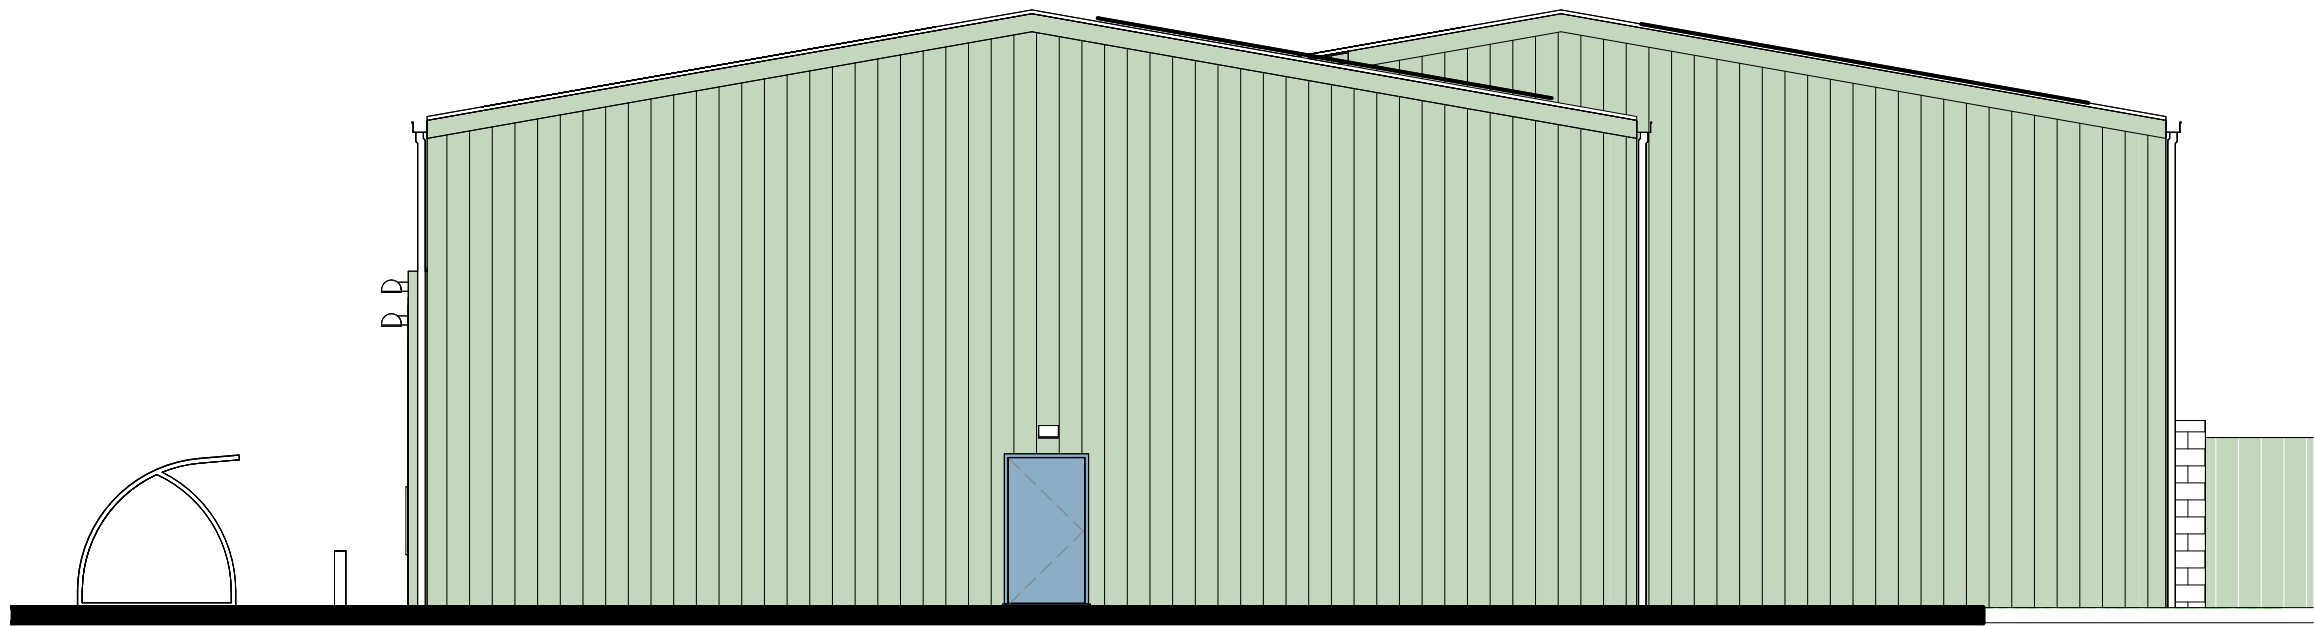

West Elevation
1 : 100

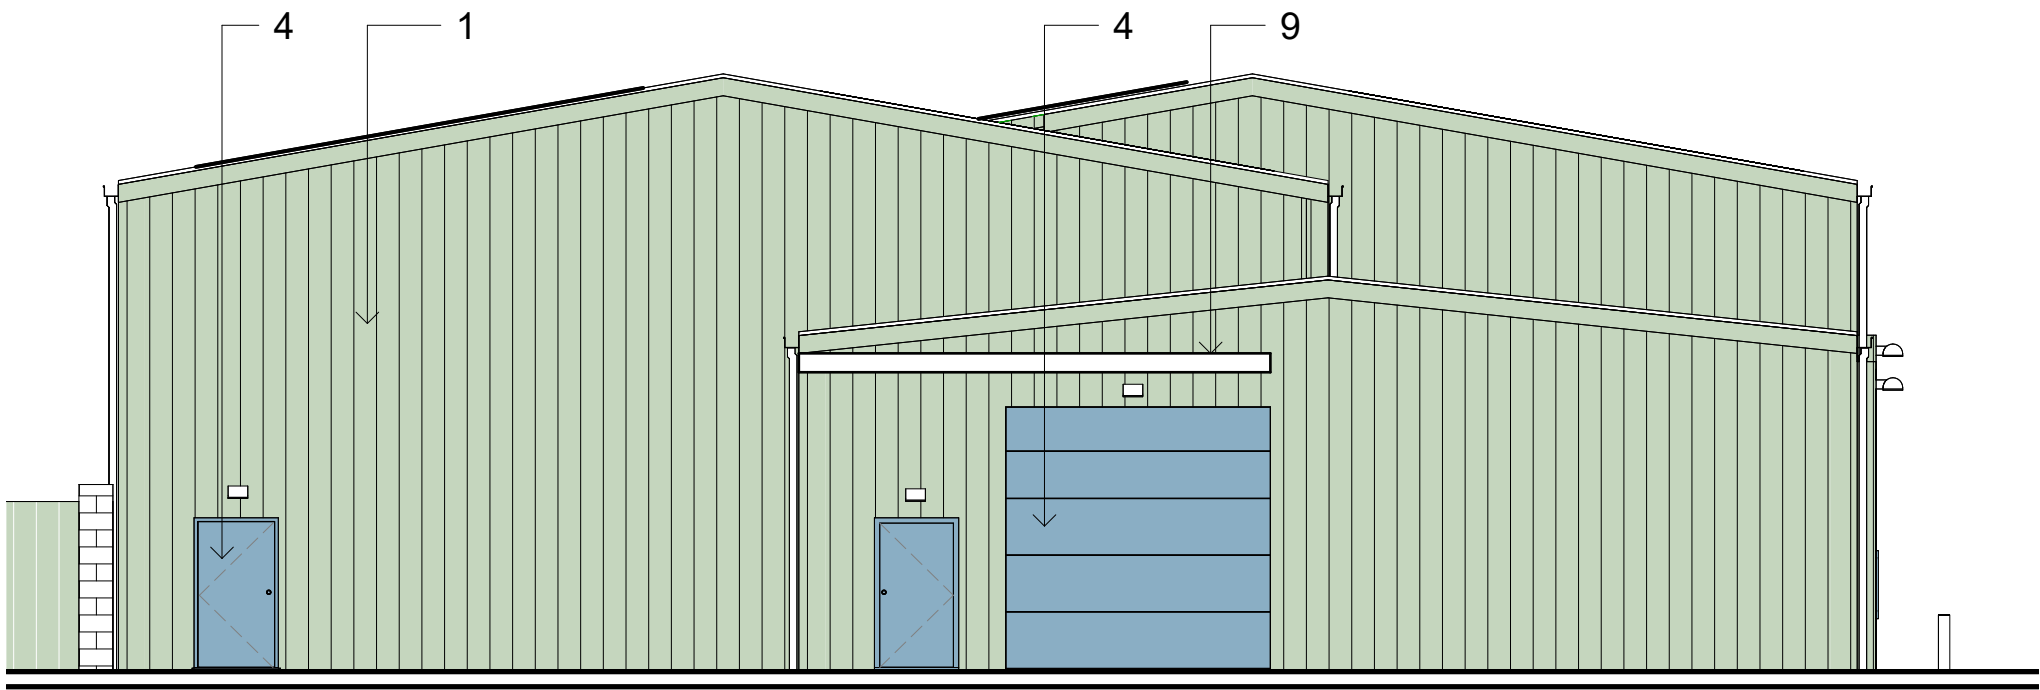

East Elevation
1 : 100

P1	Nov 24	Planning application issue	AP
Ref.	Date	Description	Initial

Oglesby & Limb Ltd Chartered Architect Suite 1, Market Chambers 12 Market Place, Spalding, Lincs PE11 1SL Tel: 01775 761 196 e-mail: design@o-l-ltd.co.uk	
---	---

Client:
The Nicholl-Smith Group SIPP

Project:
**Proposed Industrial Development,
Harveys Barn, Day's Lane,
Donington**

Drawing Title: Elevations as proposed
PLANNING APPLICATION ISSUE

Date:	Aug 2024	Scale:	as shown @ A1
Drawn by:	AP	Checked by:	AJO

Drawing Number:	Rev:
A1643 - 12	P1