


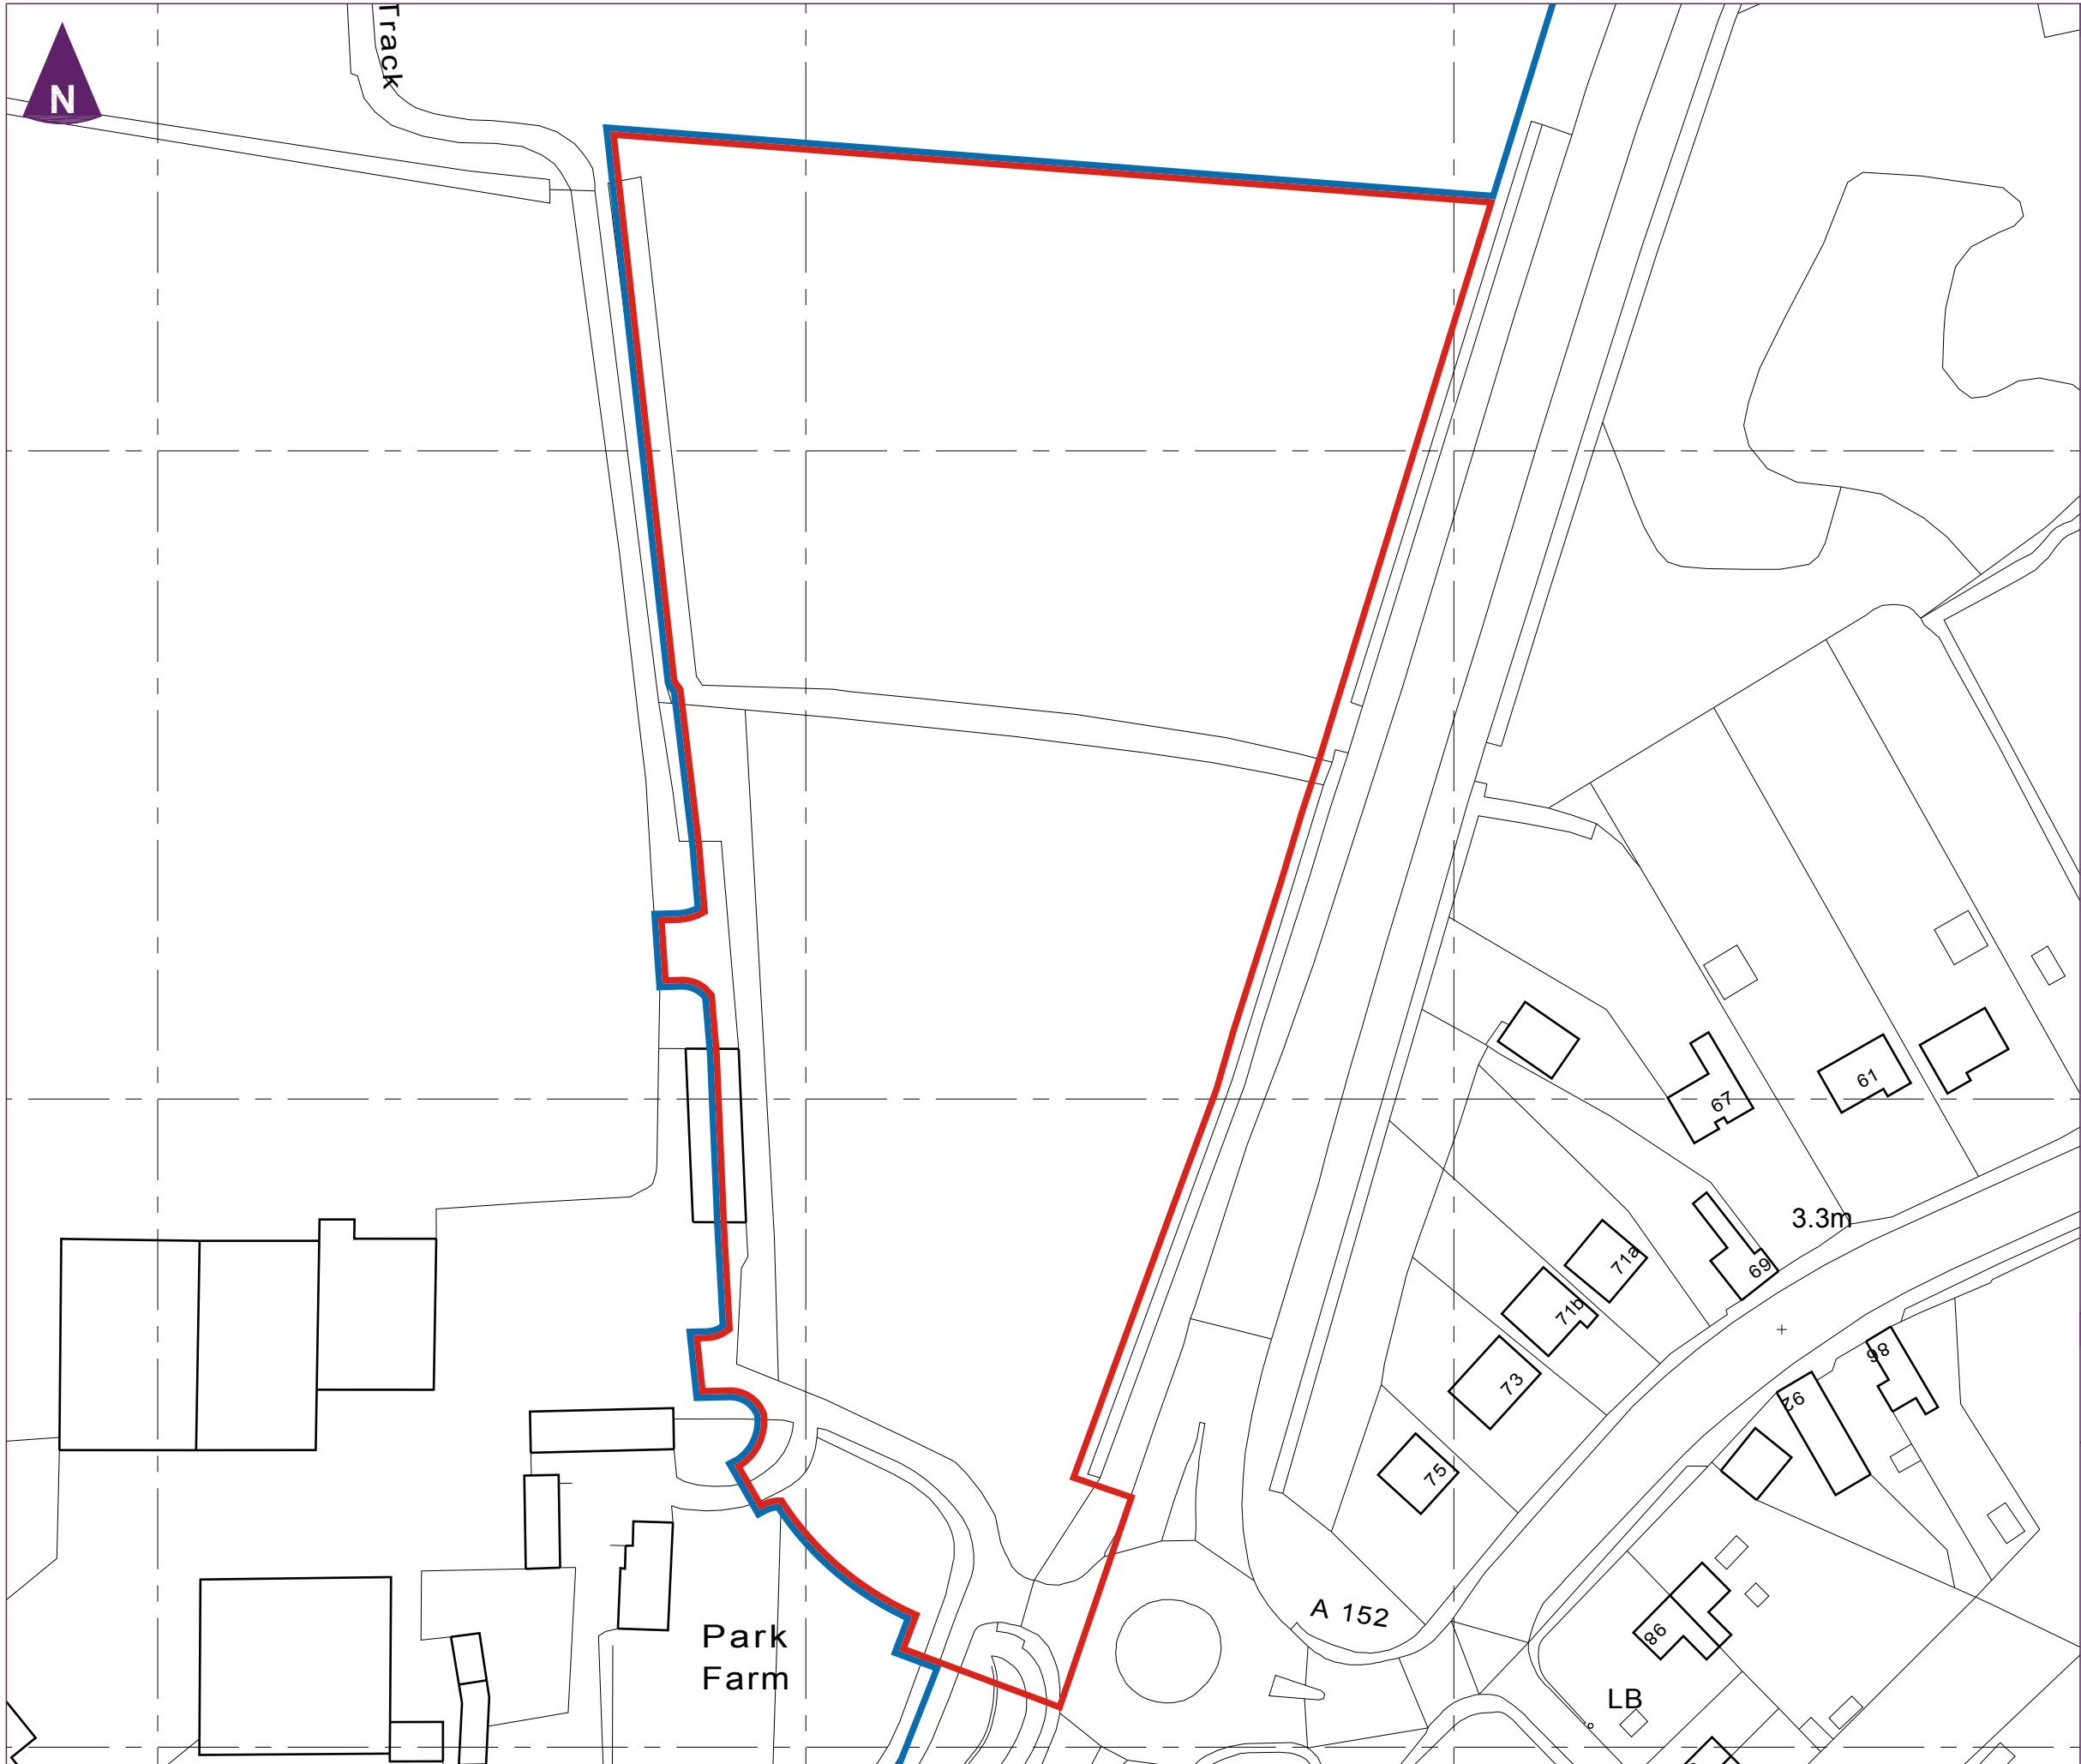

Key

- Planning application boundary (2.0 Hectares)
- Land owned by applicant

0 m 50 m

Scale 1:1000 @ A3

Client

 DUCHY of LANCASTER

38780 Park Farm,
Donington



P001
Site Plan As Existing

Oct 2016 38780-LEA-PDD-P001 Site Plan As Existing.dwg AsheS