


THIS DRAWING IS FOR THE
PURPOSE OF OBTAINING
PLANNING PERMISSION ONLY




Front Elevation

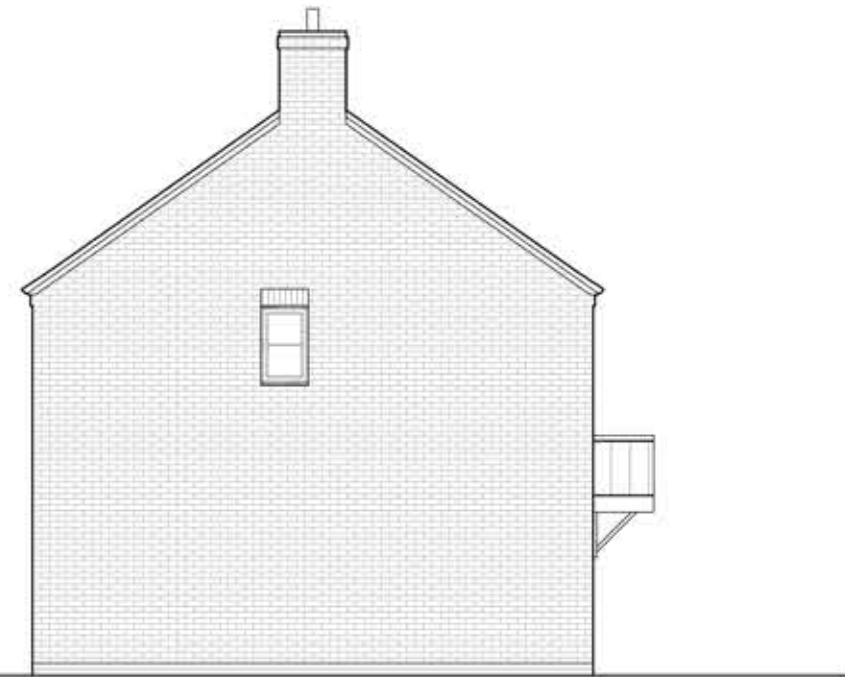

Side Elevation




Rear Elevation

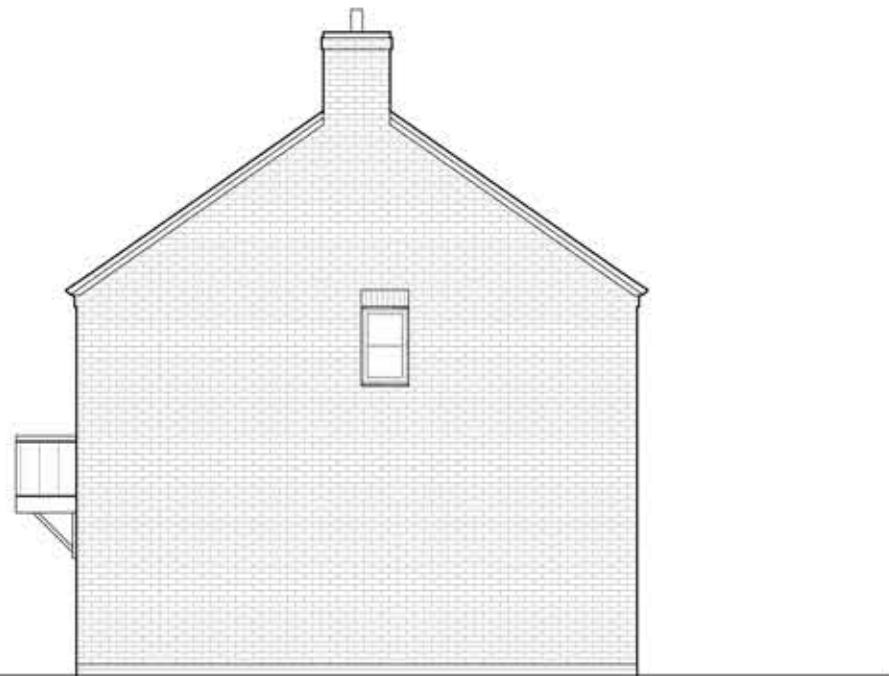

Side Elevation



Ground Floor Plan

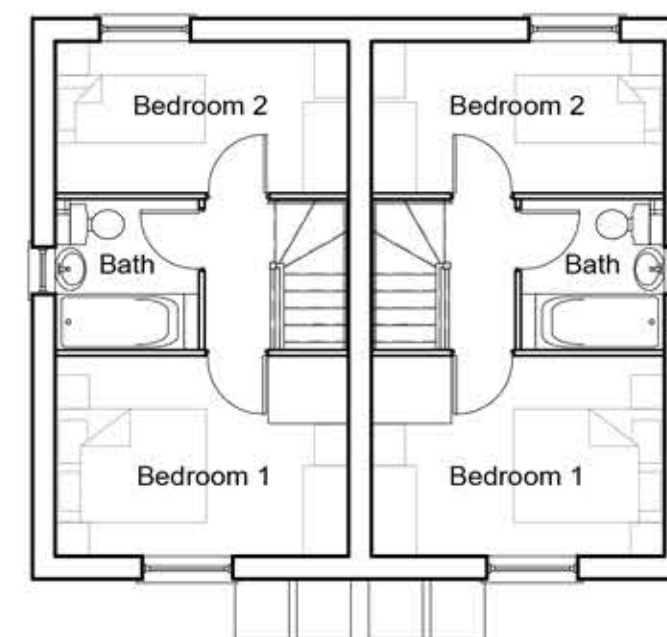

First Floor Plan

Rev.	By	Notes	Date
 32 High Street, Helpingsham Sleaford, Lincolnshire NG34 0RA Tel: 01529 421646 Fax: 01529 421358 Email: admin@rdc-landplan.co.uk Web: www.rdc-landplan.co.uk			
Client: Calderdale Homes (Eastern) Ltd			
Project: Land off Park Lane, Donington		569 sqft	
Drawing title: 2 Bedroom House - Design Details			
Drawing No. 1179-02-01-DD01		Rev.	Drawn j.r.b.
Scale 1:100 @ A2		Date 07-04-16	Checked

All measurements should be checked against on site conditions and any discrepancies should be brought to the attention of the Robert Doughty Consultancy.