


THIS DRAWING IS FOR THE
PURPOSE OF OBTAINING
PLANNING PERMISSION ONLY




Front Elevation

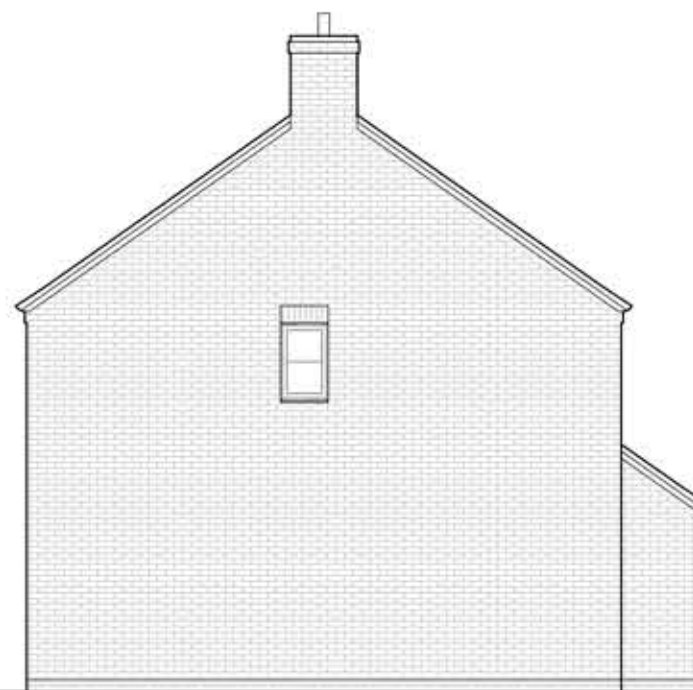


Side Elevation




Rear Elevation

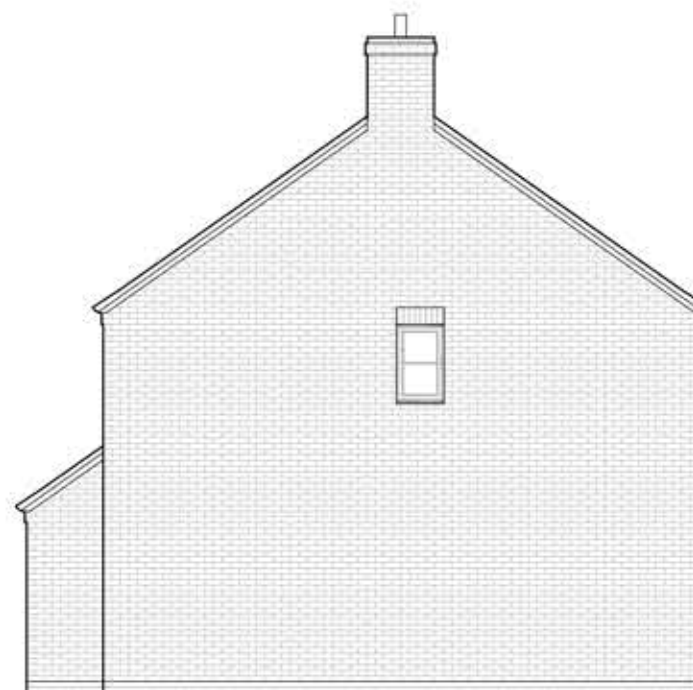

Side Elevation

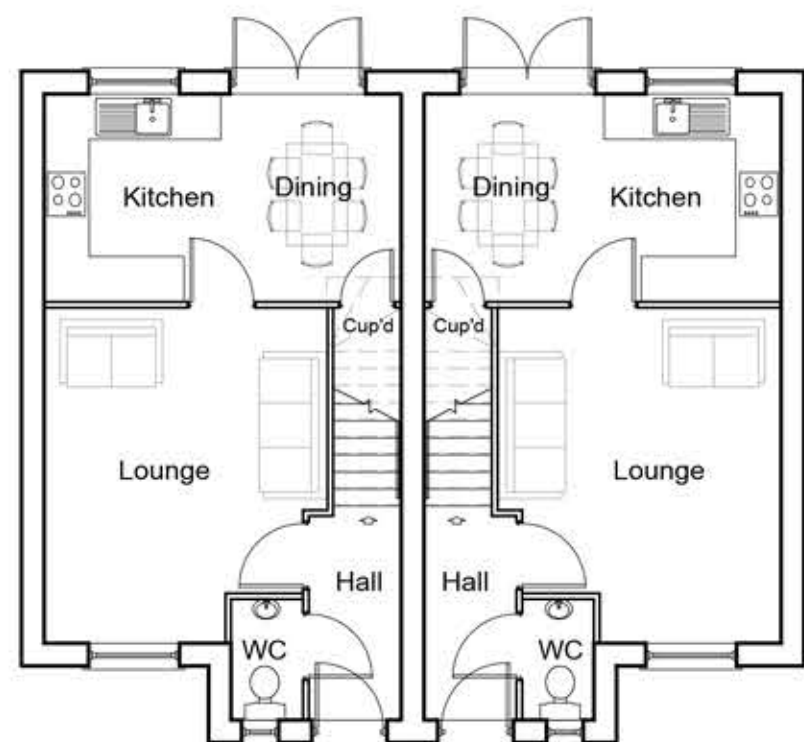

Ground Floor Plan

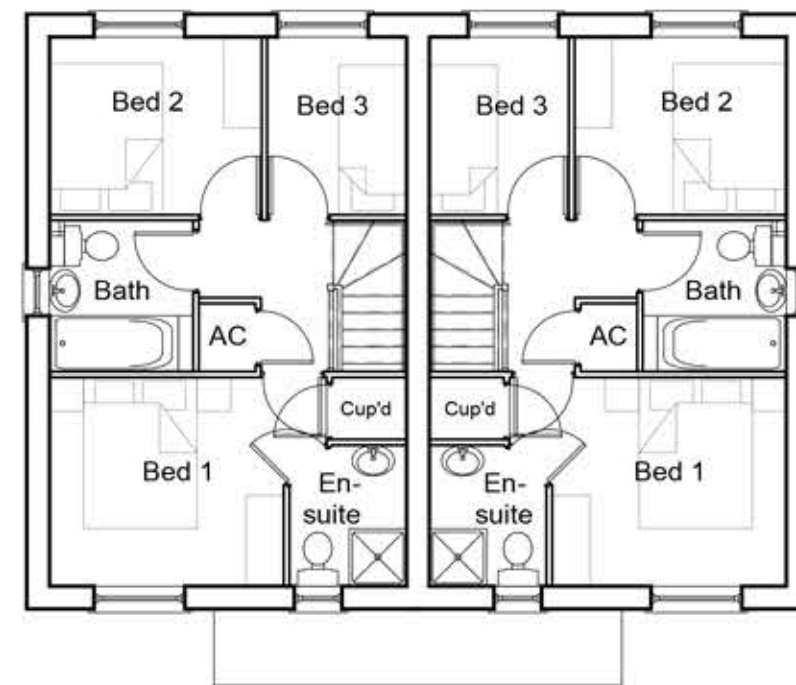

First Floor Plan

0 1 2 3 4 5m

Rev.	By	Notes	Date
rdc Robert Doughty Consultancy			
32 High Street, Helpingsham Sleaford, Lincolnshire NG34 0RA Tel: 01529 421646 Fax: 01529 421358 Email: admin@rdc-landplan.co.uk Web: www.rdc-landplan.co.uk			
Client: Calderdale Homes (Eastern) Ltd			
Project: Land off Park Lane, Donington 764 sqft			
Drawing title: 3 Bedroom House - Design Details			
Drawing No. 1179-02-01-DD03	Rev.	Drawn j.r.b.	
Scale 1:100 @ A2	Date 28-04-16	Checked	

All measurements should be checked against on site conditions and any discrepancies should be brought to the attention of the Robert Doughty Consultancy.