




THIS DRAWING IS FOR THE
PURPOSE OF OBTAINING
PLANNING PERMISSION ONLY

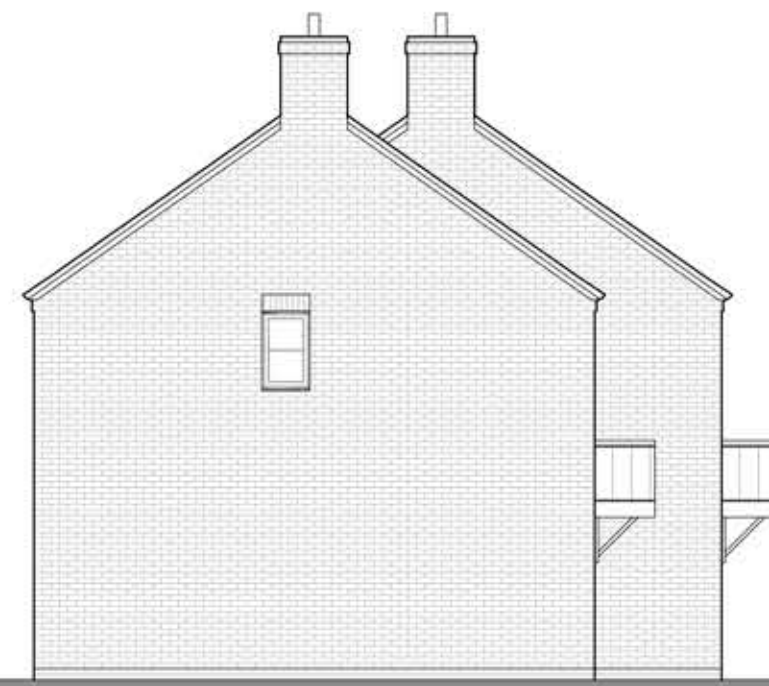


Side Elevation

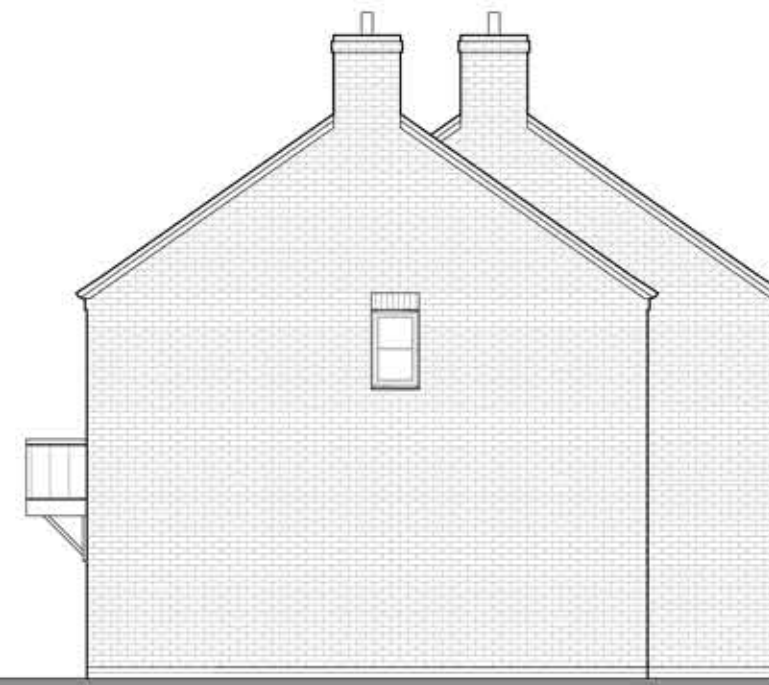

Side Elevation

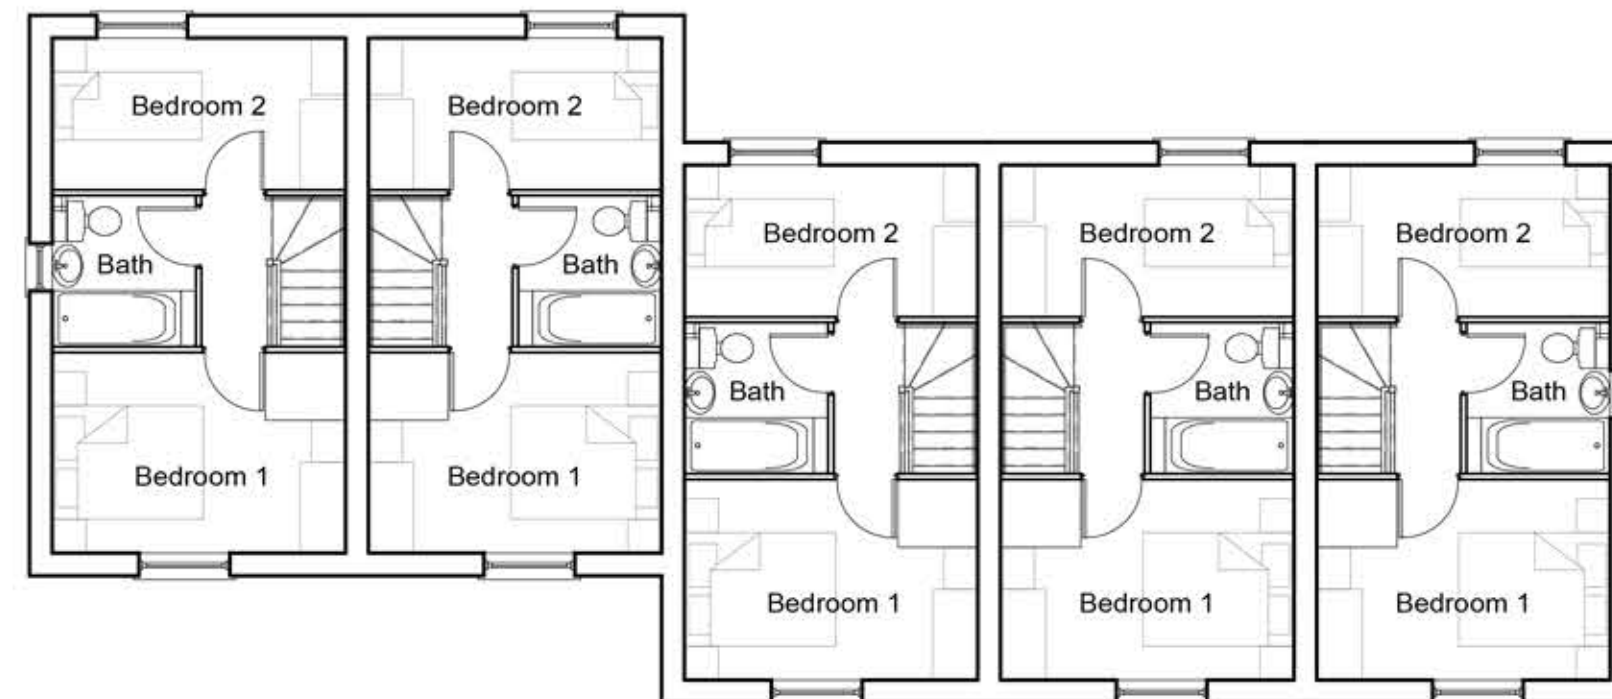

First Floor Plan

 

Rev.	By	Notes	Date
		32 High Street, Helpingsham (C) Sleaford, Lincolnshire NG34 0RA Tel: 01529 421646 Fax: 01529 421358 Email: admin@rdc-landplan.co.uk Web: www.rdc-landplan.co.uk	
Client:			
Calderdale Homes (Eastern) Ltd			
Project:			
Land off Park Lane, Donington			569 sqft
Drawing title:			
2 Bedroom House - Design Details			
Drawing No.		Rev.	Drawn
1179-02-01-DD02			j.r.b.
Scale		Date	Checked
1:100 @ A2		08-04-16	

All measurements should be checked against on site conditions and any discrepancies should be brought to the attention of the Robert Doughty Consultancy.