



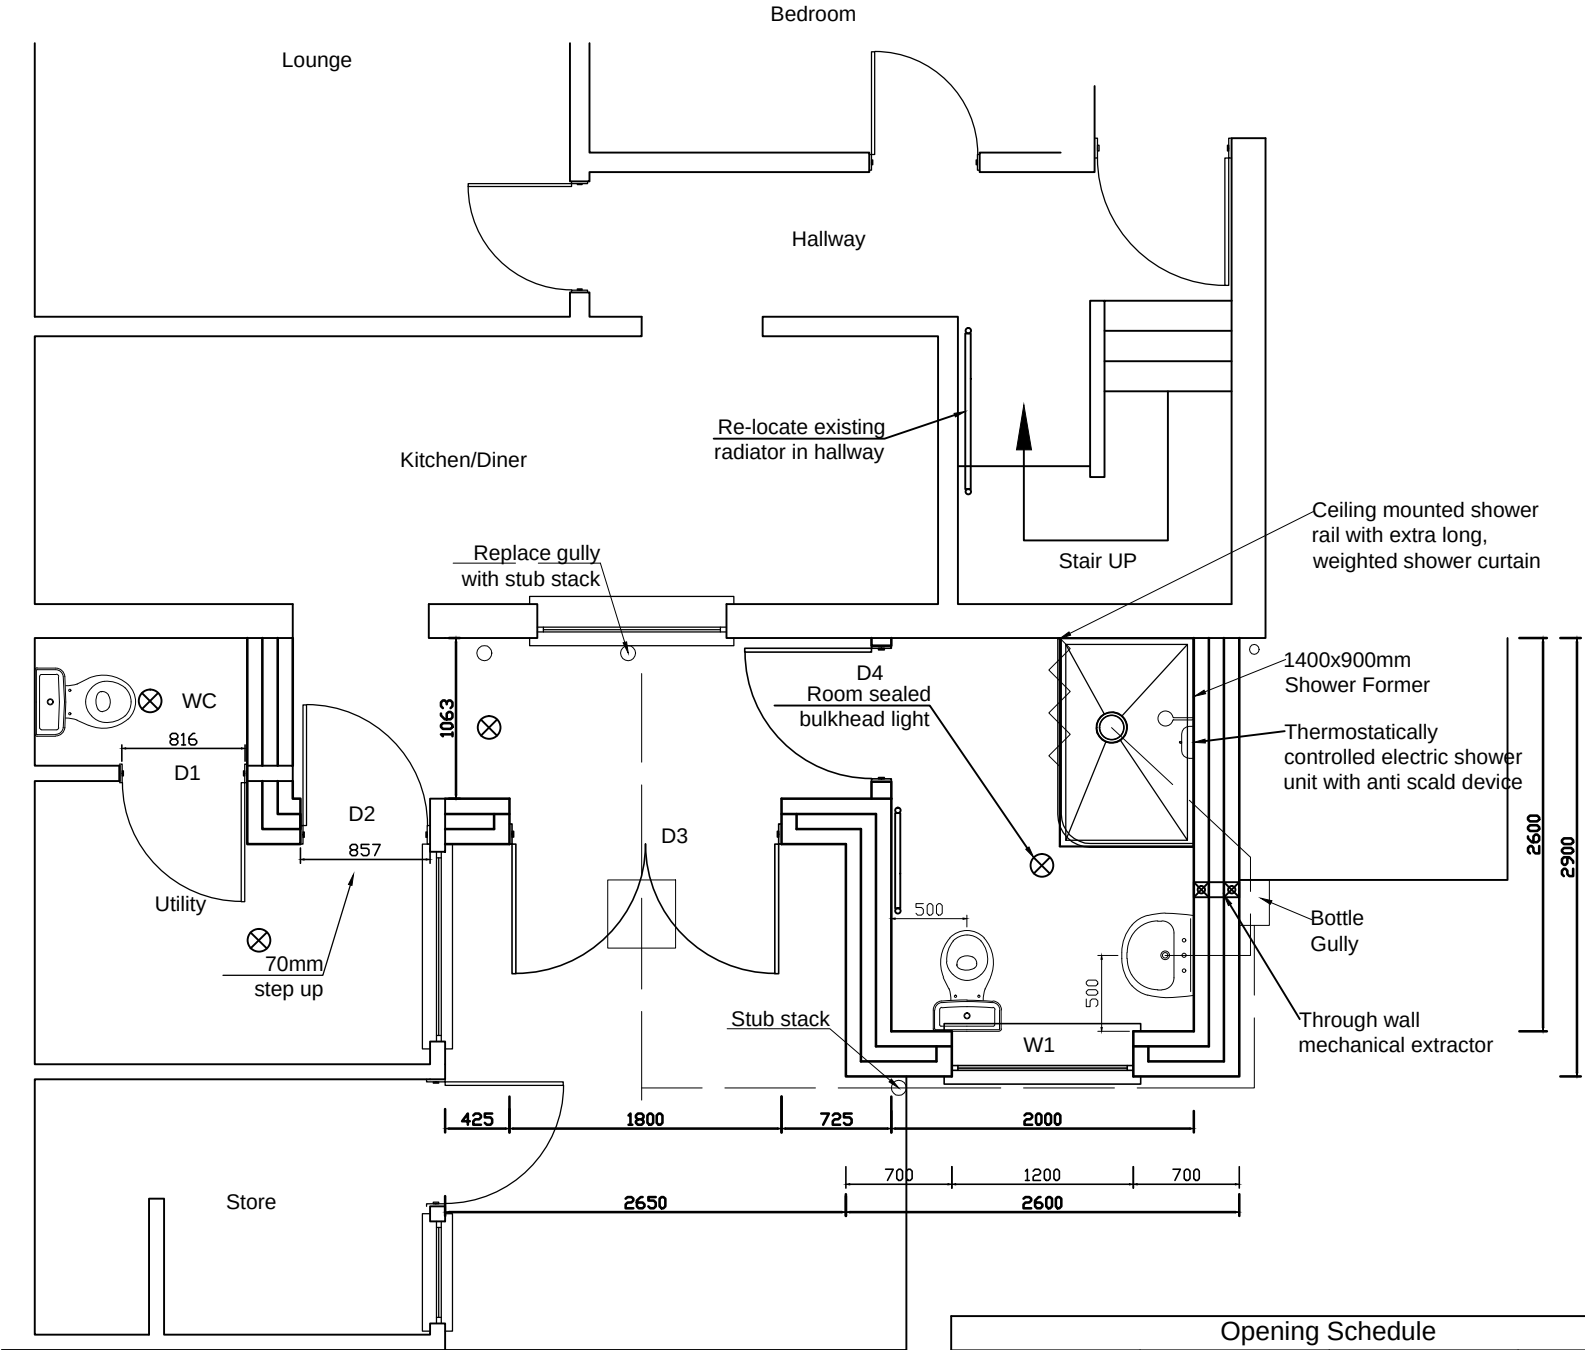

Opening Schedule			
Label	Width	Height	Lintel
W1	1200	1050	CG90/100 -1500mm
D1	existing	existing	BSD100 - 1100mm
D2	800	2100	CG90/100 - 1100mm
D3	1800	2100	CG90/100 - 2100mm
D4	826	2100	BSD100 - 1150mm

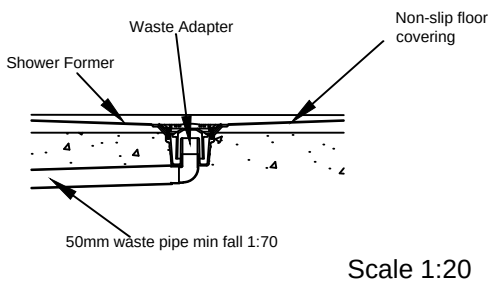

Rev A - 06.10.15 - SG - Opening schedule added; Inspection chamber position moved.

Do Not Scale From This Drawing
This drawing is copyright and may not be altered , traced, photographed or copied without prior written consent from South Holland Building Consultancy.
The contractor should check all dimensions on site prior to commencement and report any discrepancies to the Architect.



South Holland Building Consultancy
Council Offices
Priory Road
Spalding
Lincs
PE11 2XE
01775 764447

Project :	Disabled Adaptations	
Address	29 Flinders Road, Donington	
Client :	Mr A Pendry	
Scale :	1 : 50	
Date :	15th September 2015	
Title:	Proposed Ground Floor Plan	
Dwg No :	680/Grant/02 A	Drawn : SG