




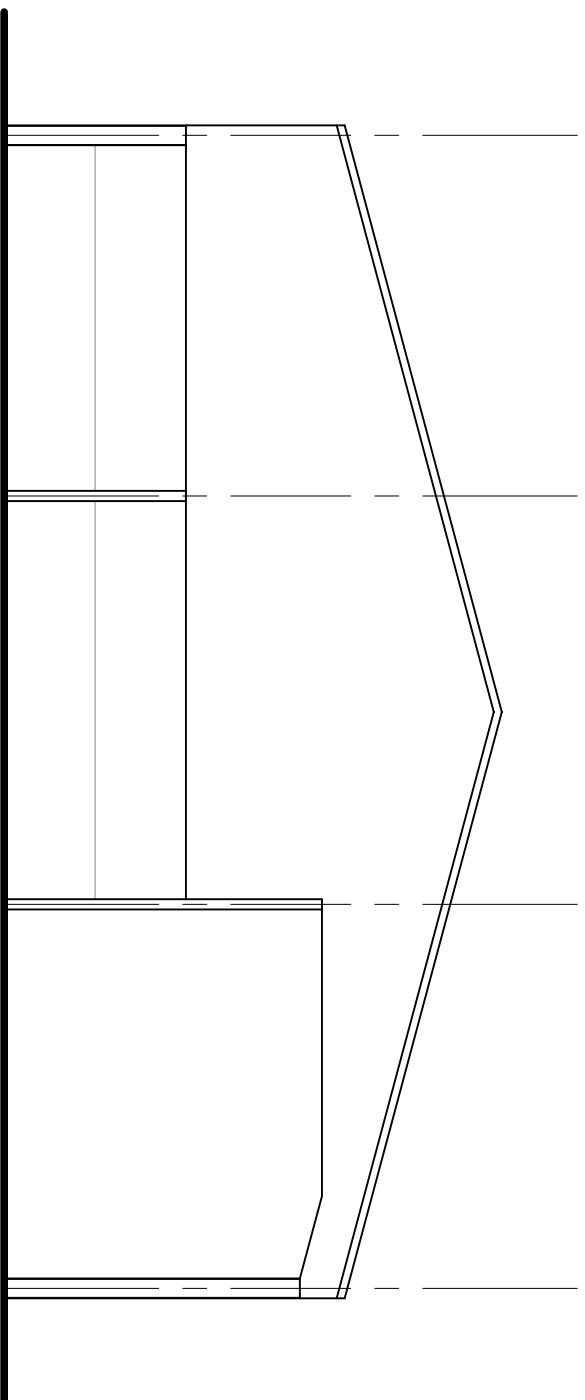


SOUTH ELEVATION

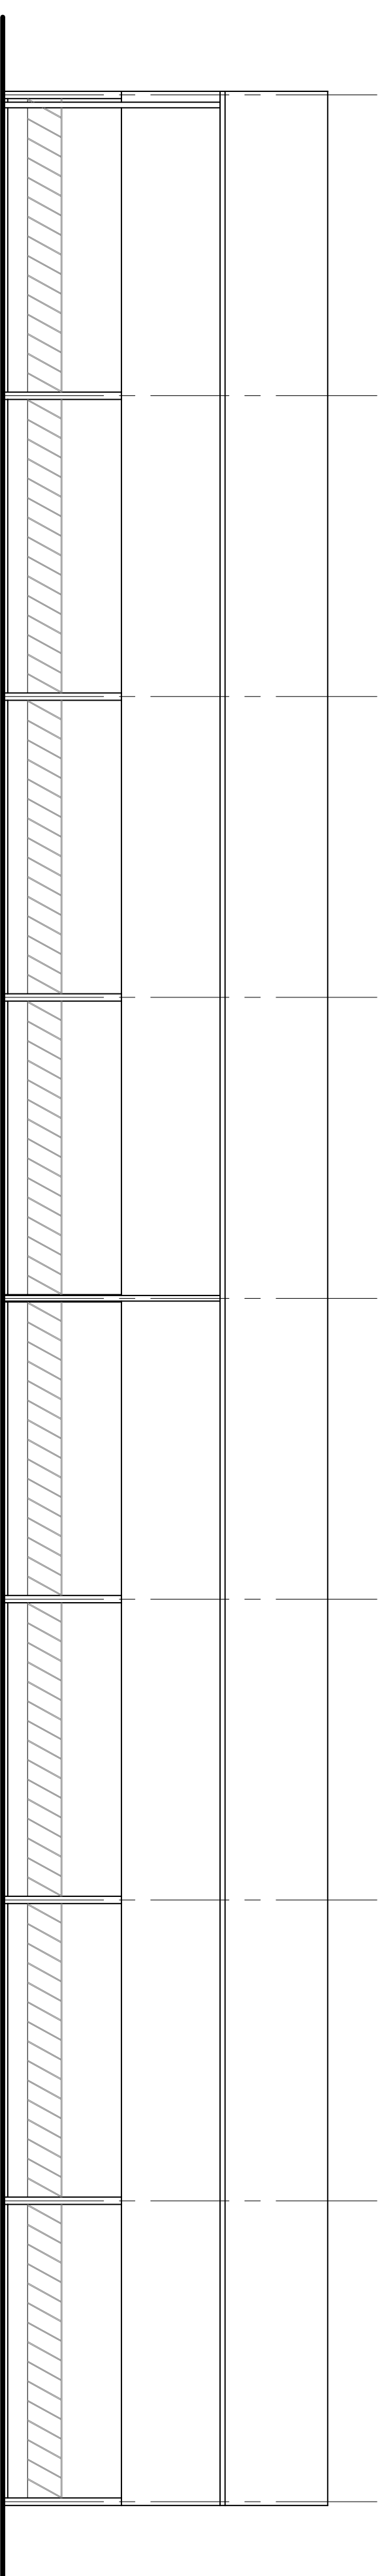

EAST ELEVATION

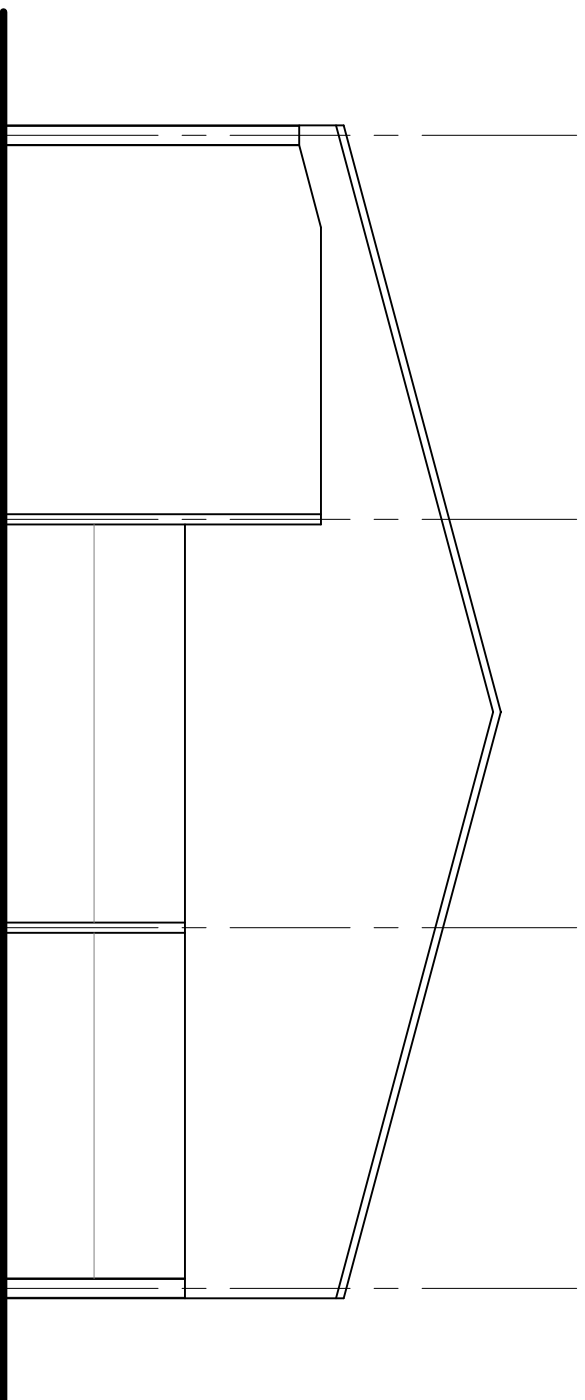

NORTH ELEVATION

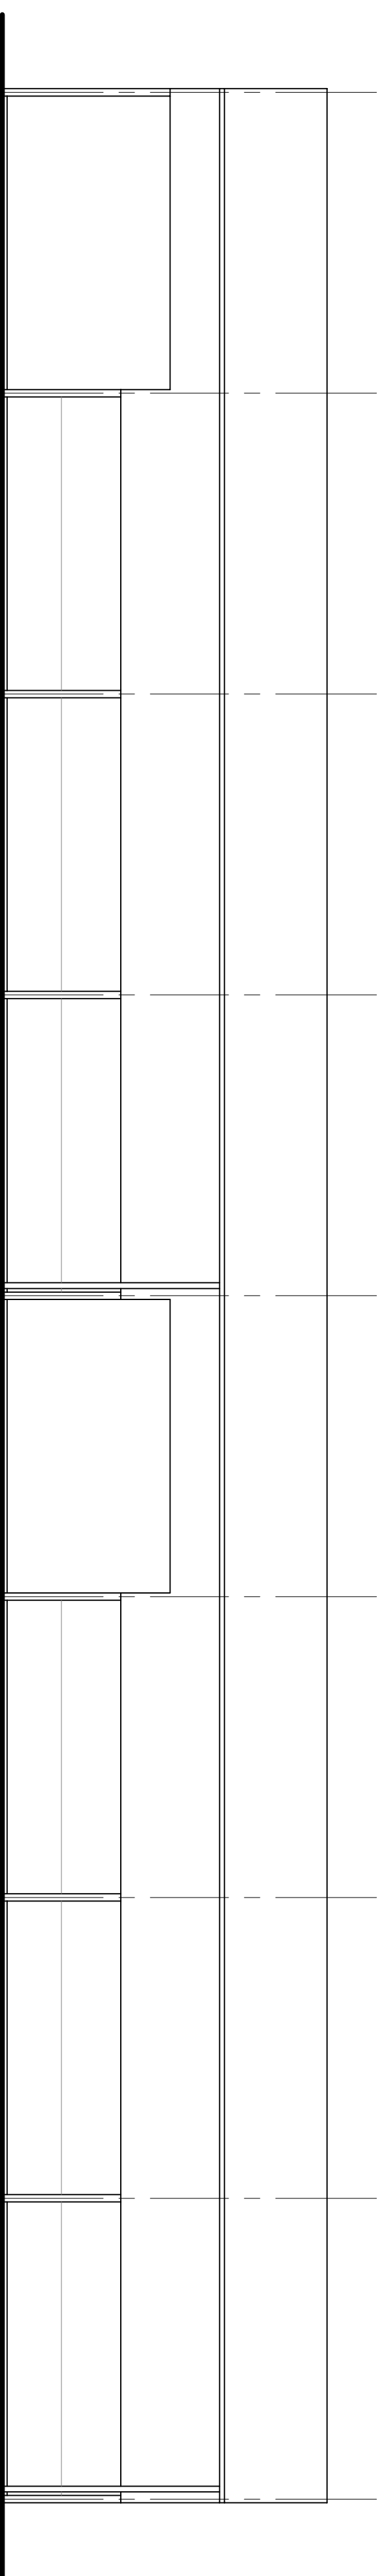

WEST ELEVATION

ref.	revision	date

G. R. MERCHANT LTD.
I. ENG AMICE FIWO

**ARCHITECTURAL, STRUCTURAL
AND LAND DRAINAGE
CONSULTANTS**

4 W-rights News
12A Park Road, Holbeach,
Spalding, Lincs., PE12 7EE
Tel: 01406 490800
Fax: 01406 425744
E-Mail: gr.merchant@btconnect.com

E-Mail: gr.merchant@btconnect.com

Project
CATTLE SHED EXTENSION
WESTDALE PROVE
DOWNINGTON
SPALDING, Lincs. PE11 3XG

Client
AC & K L TWEED LTD

Drawing	
FLOOR PLANS - EXISTING ELEVATIONS - EXISTING	
Job Ref.	Drawing No.
304-16	03
Date	Drawn
SEPT 2016	SLB

Scales

1:00 (Unless Otherwise Stated)

DO NOT SCALE FROM THIS DRAWING

From the perspective of the firm, the most important question is whether the firm can be held responsible for the actions of its employees. If the answer is yes, then the firm is responsible for the actions of its employees. If the answer is no, then the firm is not responsible for the actions of its employees. The answer to this question is crucial for the firm's liability. If the firm is responsible for the actions of its employees, then the firm is liable for the actions of its employees. If the firm is not responsible for the actions of its employees, then the firm is not liable for the actions of its employees. The answer to this question is crucial for the firm's liability.