


PROPOSED FIRST FLOOR PLAN
1 : 50

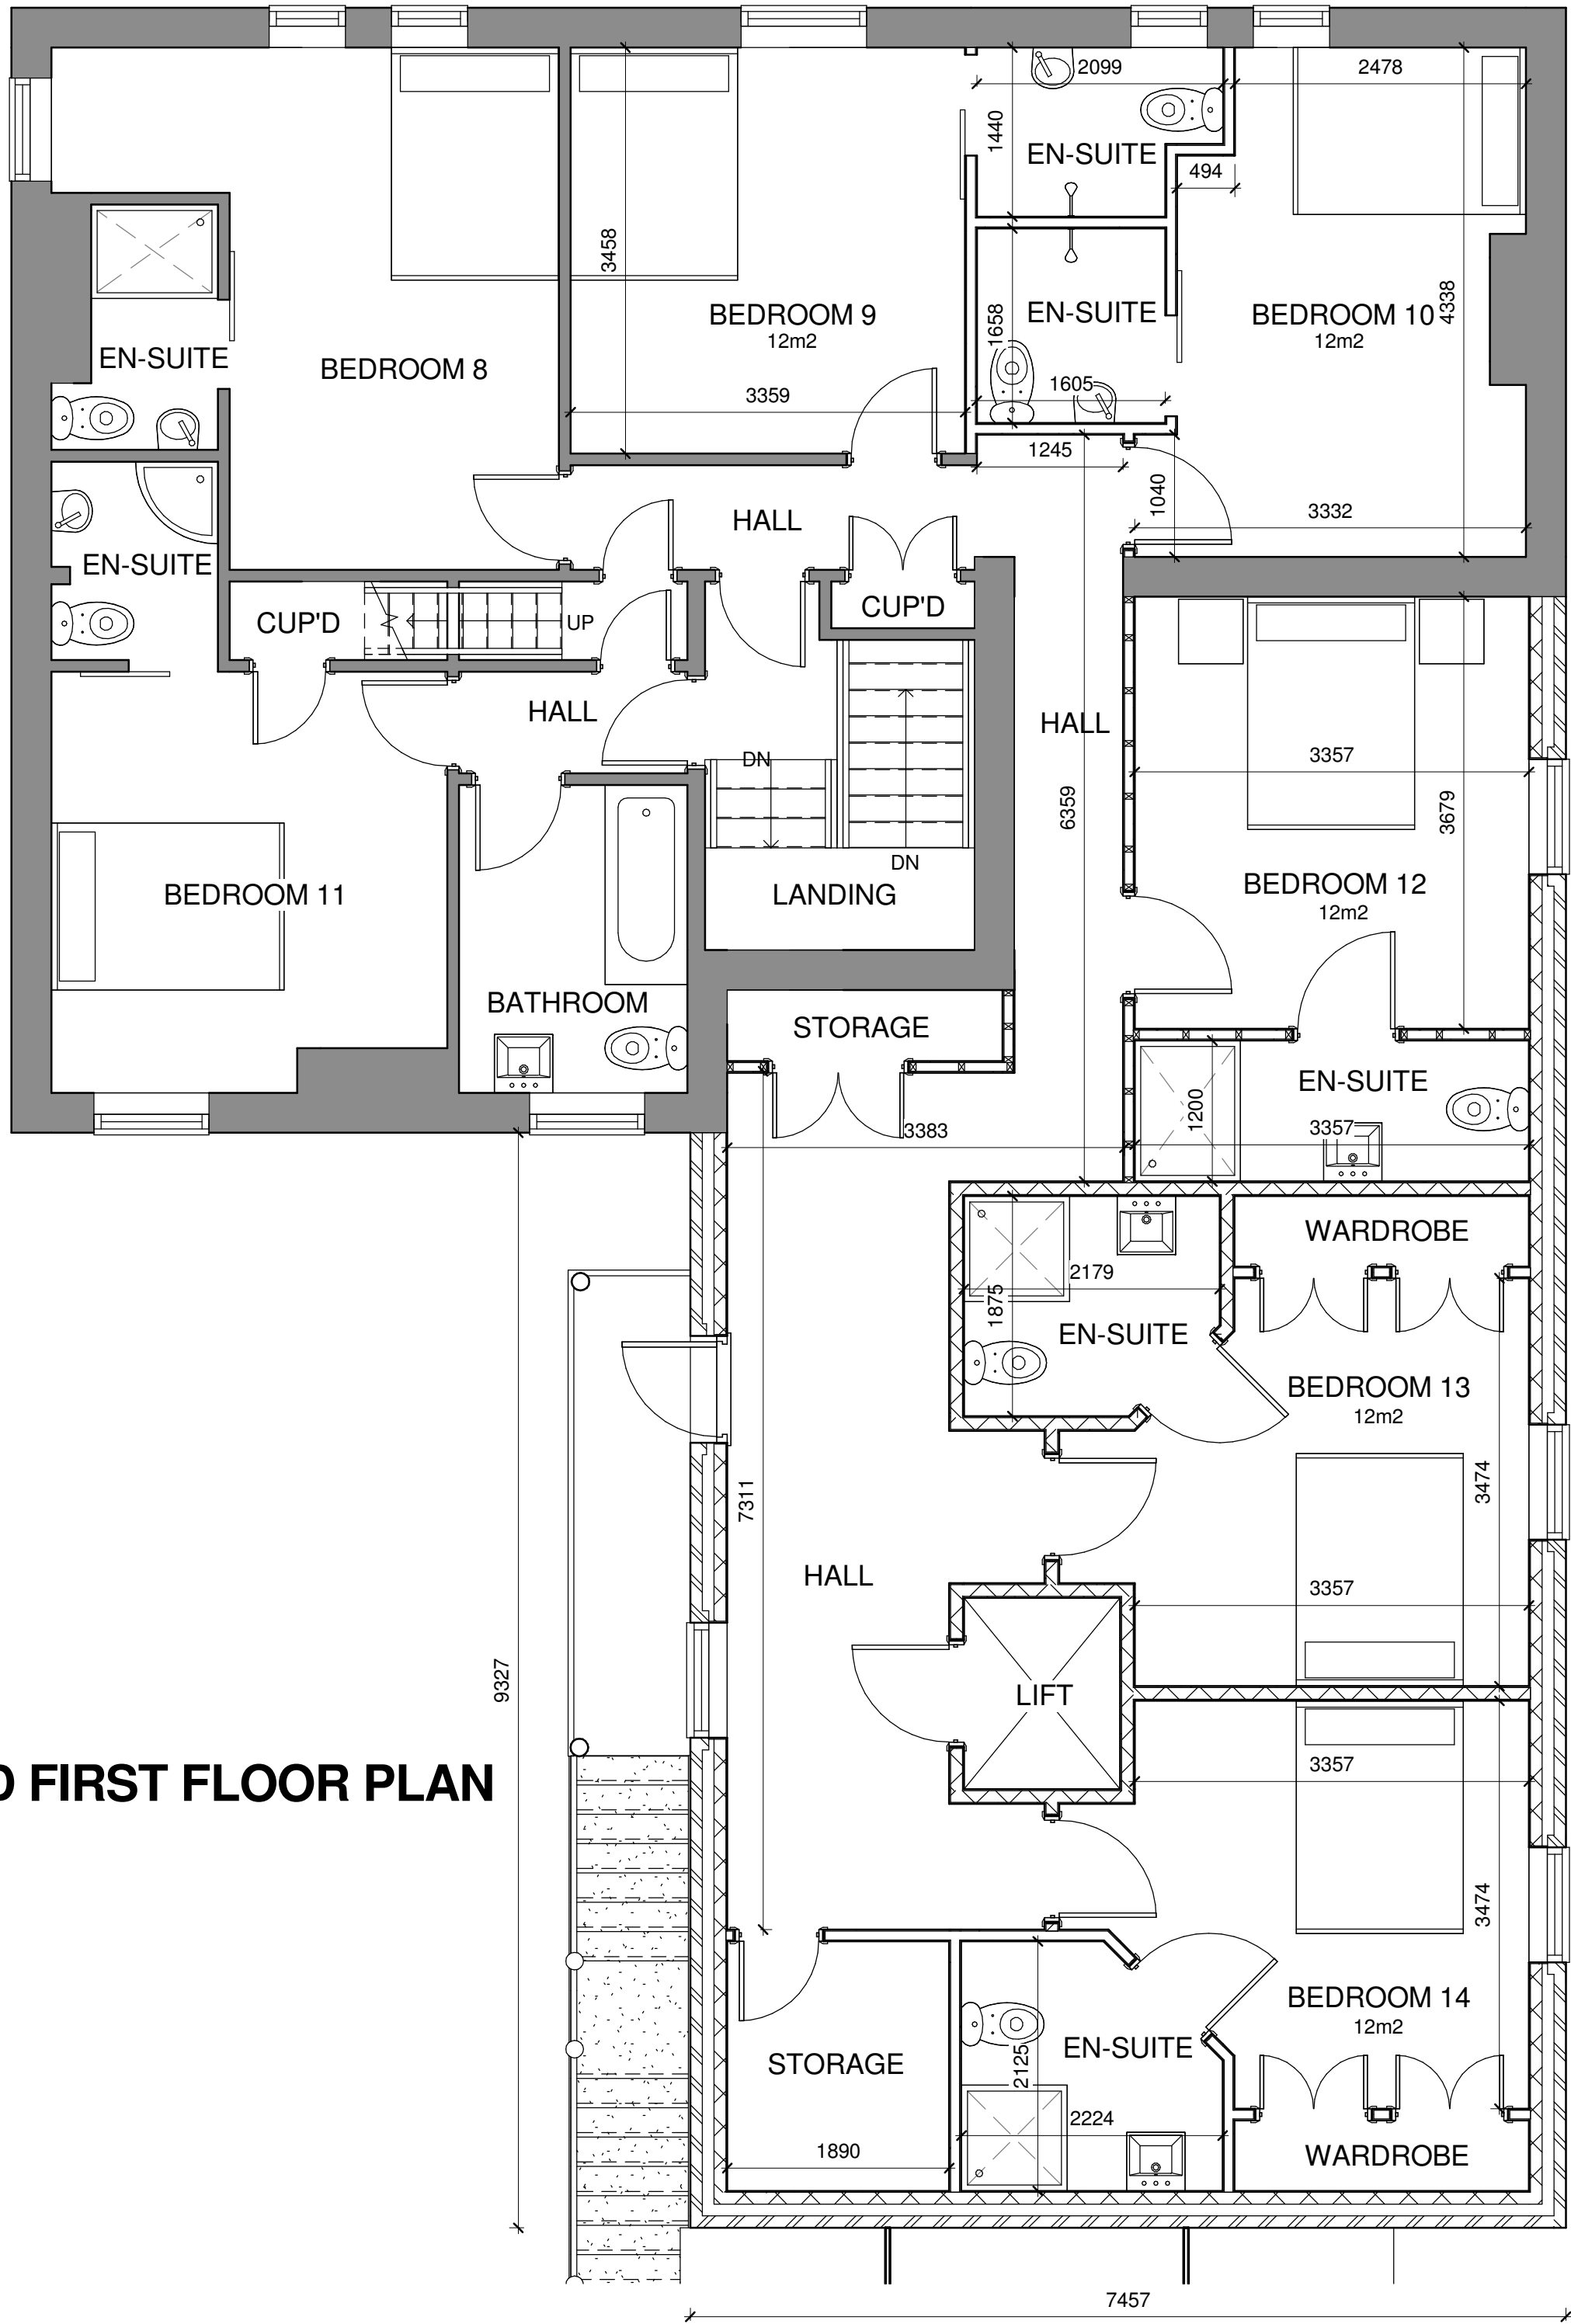


3D VIEW WEST



3D VIEW SOUTH WEST



3D VIEW SOUTH EAST

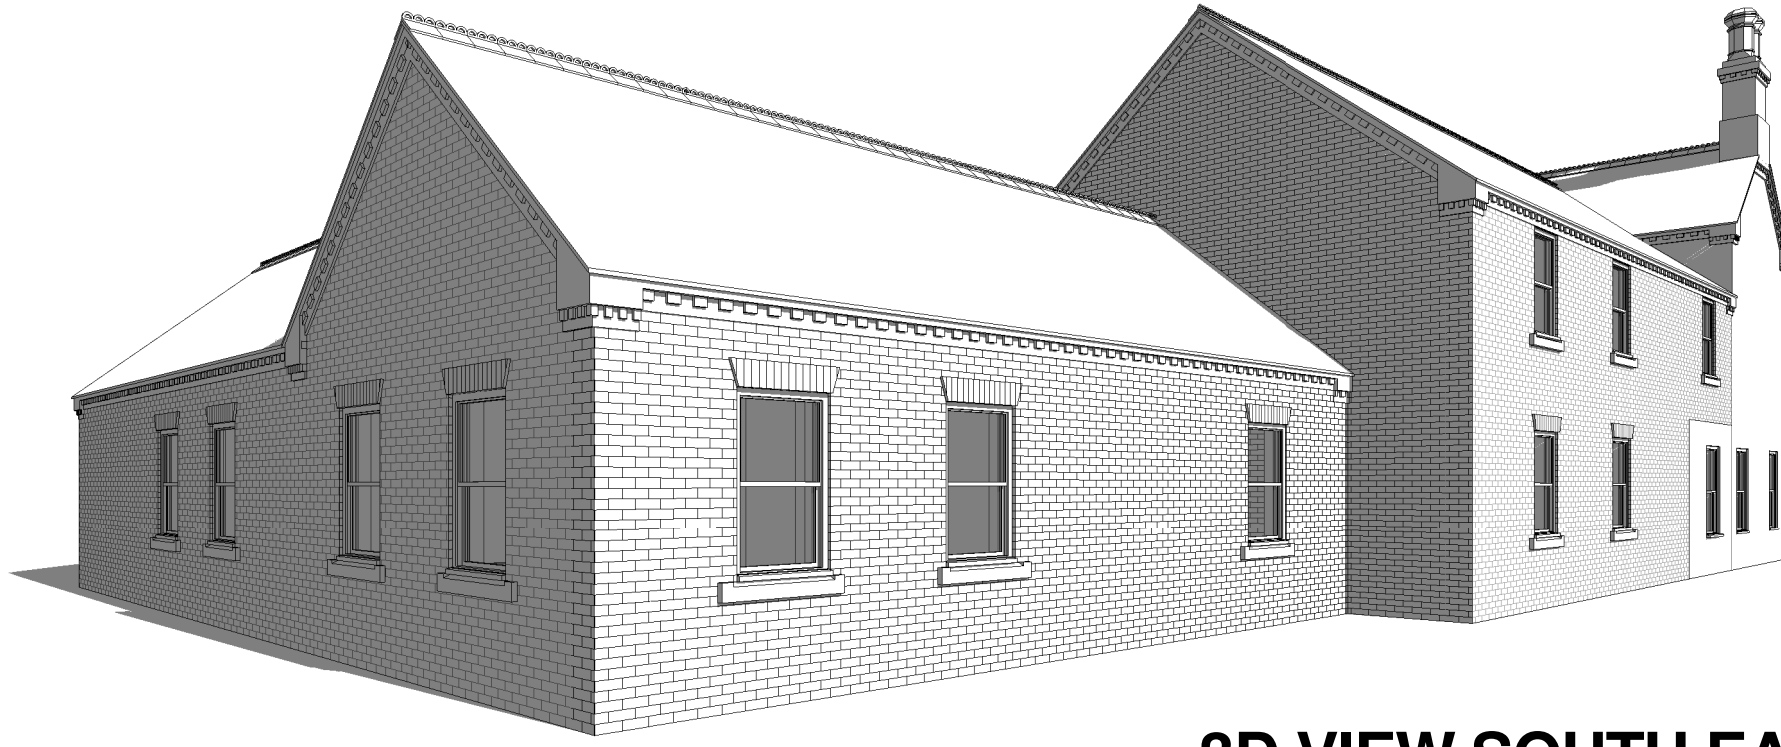

PROPOSED REAR (S) ELEVATION

1 : 100

Rev	Description	Date
B	Client amendments	10.10.16
A	Client amendments	03.10.16

w2 ARCHITECTURAL
LIMITED

UNIT 7, The Flaxmill, Flaxmill Lane, Pinchbeck,
Lincolnshire PE11 3YP
w2architectural@gmail.com

PROJECT
REAR TWO STOREY EXTENSION

CLIENT
MRS S. OZAGEER
GENESIS RESIDENTIAL HOME
2 STATION STREET
DONINGTON
SPALDING
PE11 4UQ

DRAWING
PROPOSED FIRST FLOOR PLAN
PROPOSED ELEVATIONS
PROPOSED 3D VIEWS

DRAWING NUMBER: W2/011/16/03B	DATE: 19/09/16
DRAWN BY: JC/MC	SCALE (@ A1): As indicated

COPIES OF THESE DRAWINGS MUST NOT BE TAKEN, TRACED OR ALTERED FOR ANY PURPOSE OTHER THAN THAT FOR WHICH THEY WERE DESIGNED WITHOUT WRITTEN PERMISSION OF W2 ARCHITECTURAL LIMITED. THESE SERVICES ARE PRODUCED ONLY FOR THE PURPOSE OF OBTAINING PLANNING OR BUILDING REGULATIONS APPROVAL, AND DO NOT CONSTITUTE A FULL SPECIFICATION FOR THE PROPOSED WORK AND MUST NOT BE USED AS A CONTRACT DOCUMENT.

THE PROPOSED WORK WILL NOT BE SUPERVISED OR INSPECTED BY W2 ARCHITECTURAL LIMITED UNLESS AGREED OTHERWISE WITH THE CLIENT. THEREFORE IT IS THE CLIENT OR THEIR APPOINTED BUILDING CONTRACTOR'S RESPONSIBILITY TO CONTROL WORKMANSHIP, MATERIALS AND SPECIFICATION AND ANY VARIATIONS TO THE CONTRACT. IT IS A NECESSARY PART OF THE CLIENT'S RESPONSIBILITY TO ENSURE ALL THE REQUIRED MATTERS ON THE DRAWINGS, THE FACT THAT MATTERS ARE NOT MENTIONED DOES NOT ALIENATE THE BUILDING CONTRACTOR FROM RESPONSIBILITY FOR THE WORKMANSHIP, MATERIALS AND SPECIFICATION AND ANY VARIATIONS TO THE CONTRACT. THE CLIENT SHALL BE RESPONSIBLE FOR THE WORKMANSHIP, MATERIALS AND SPECIFICATION AND ANY VARIATIONS TO THE CONTRACT.

HEALTH & SAFETY
The client is to ensure that the appointed contractor is familiar with and complies with Health & Safety for Building Sites and Work Places.