

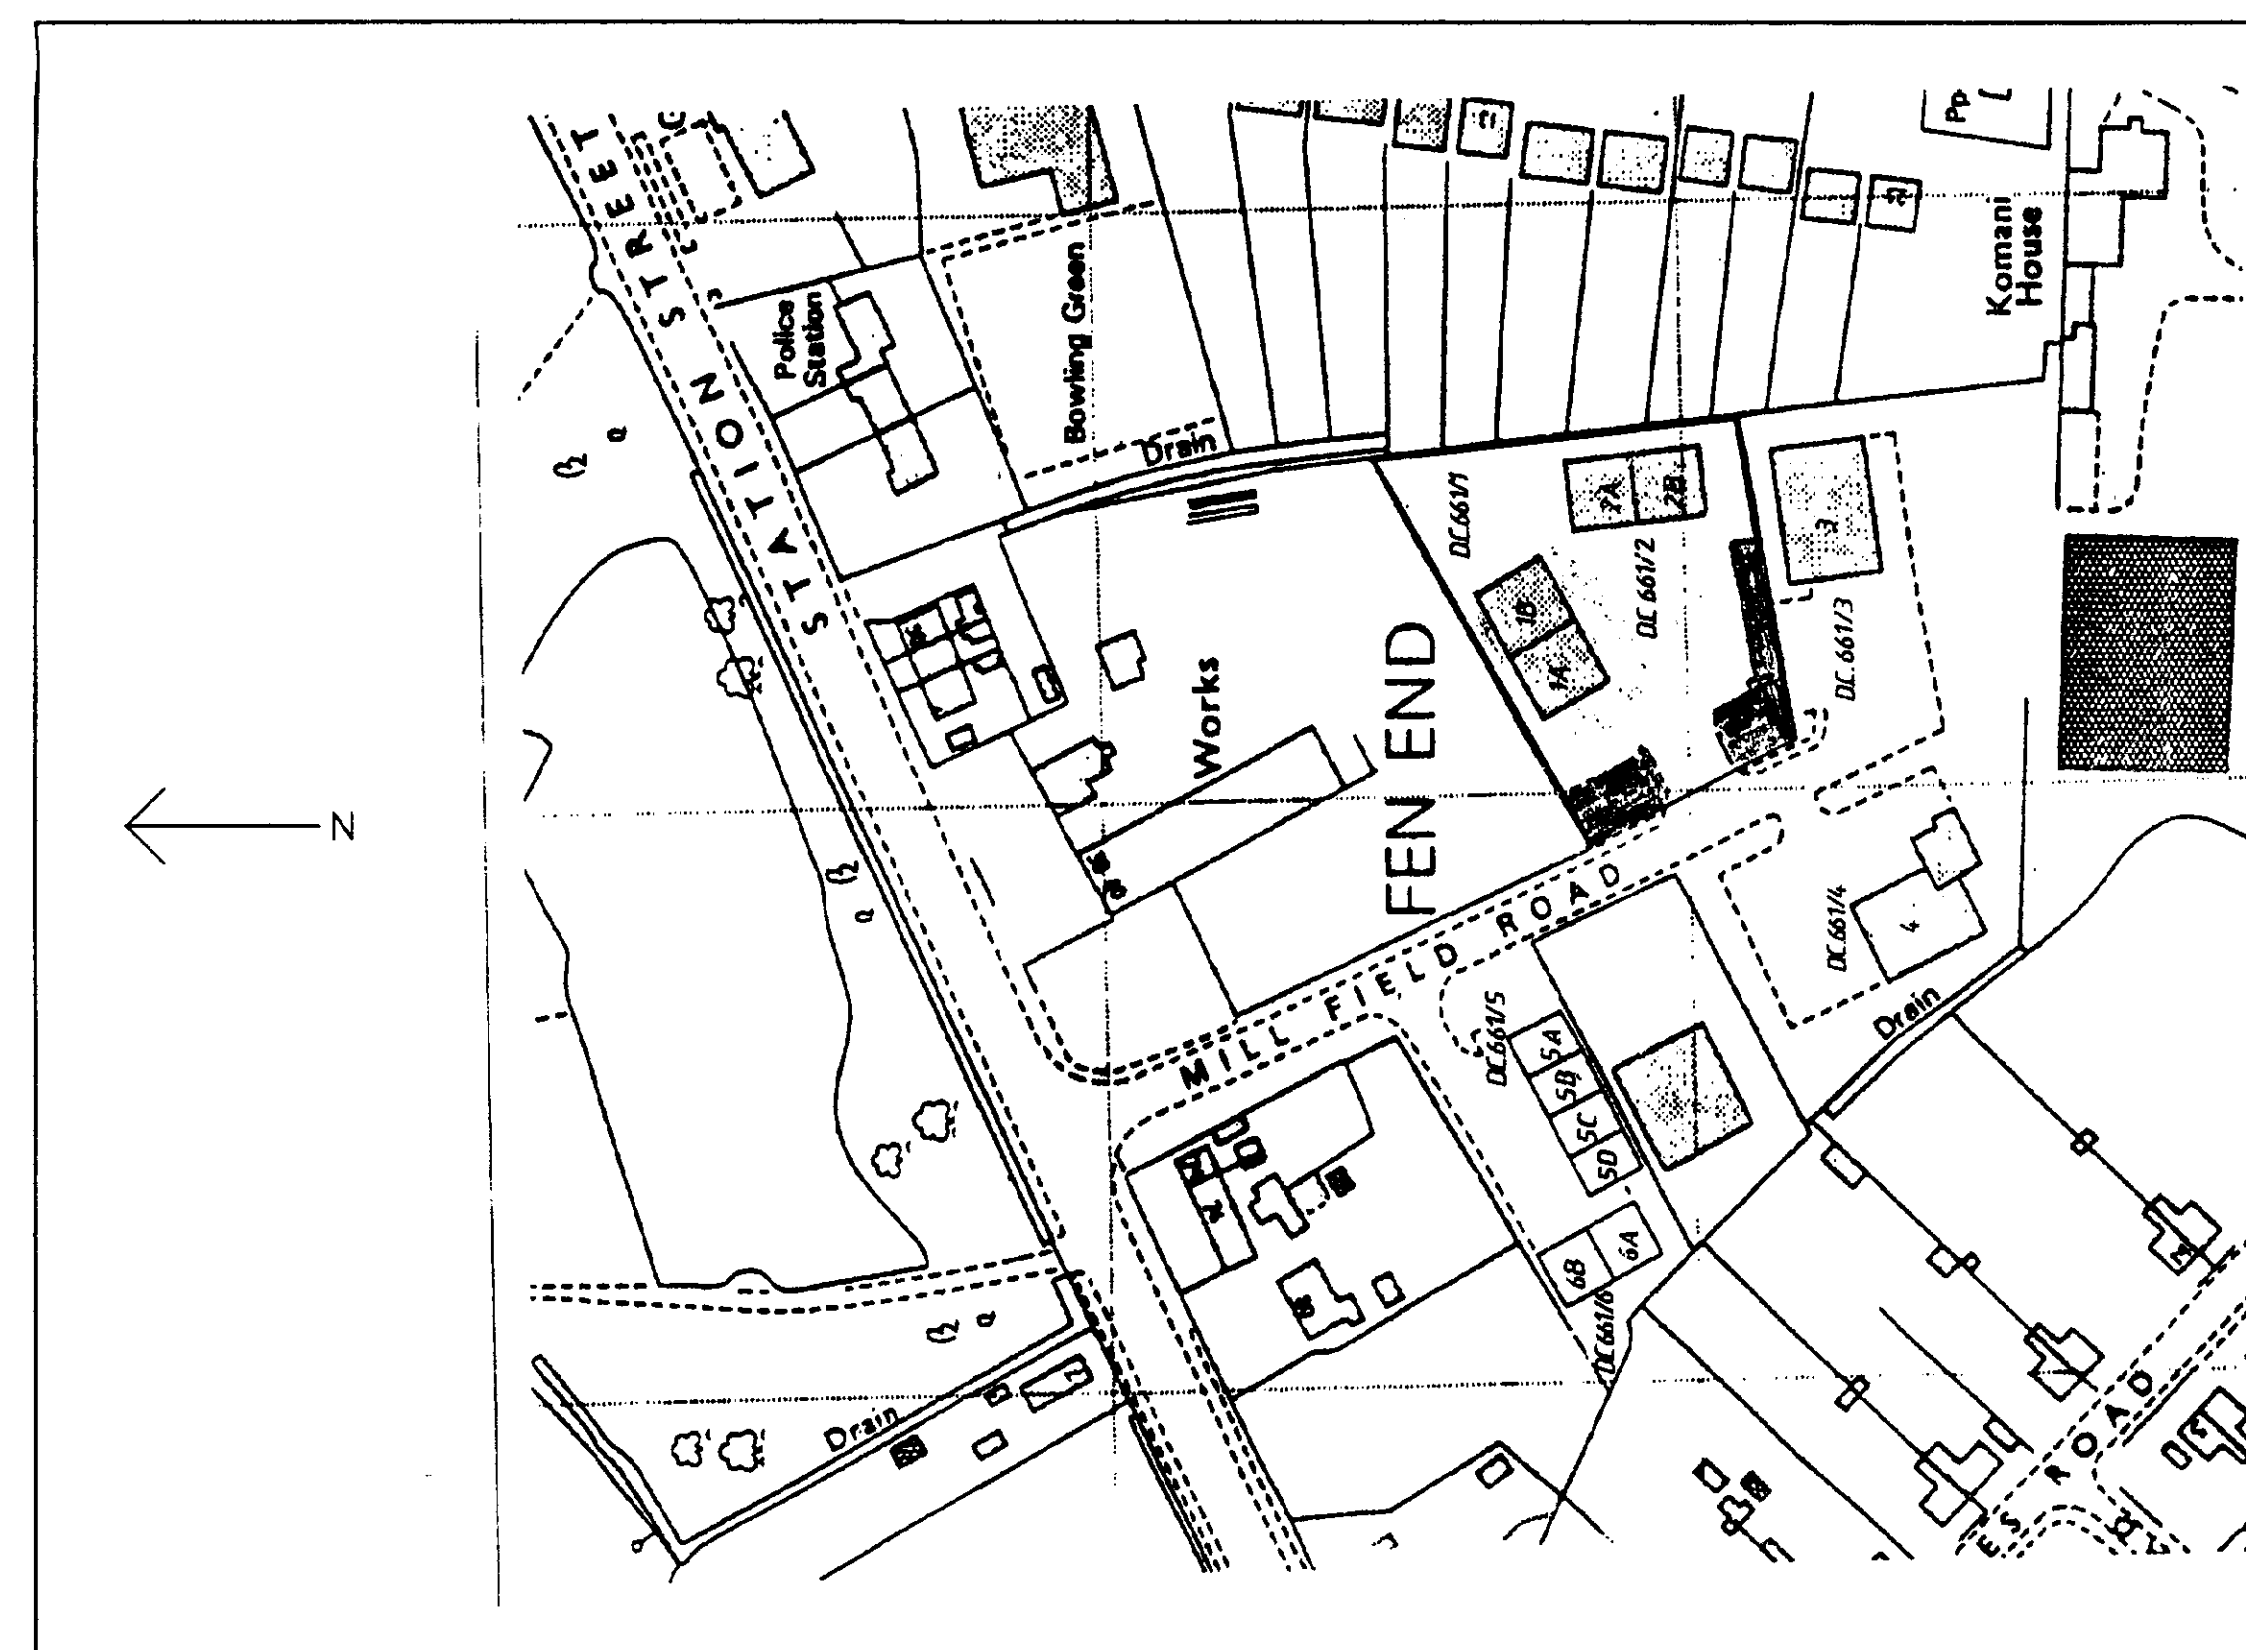
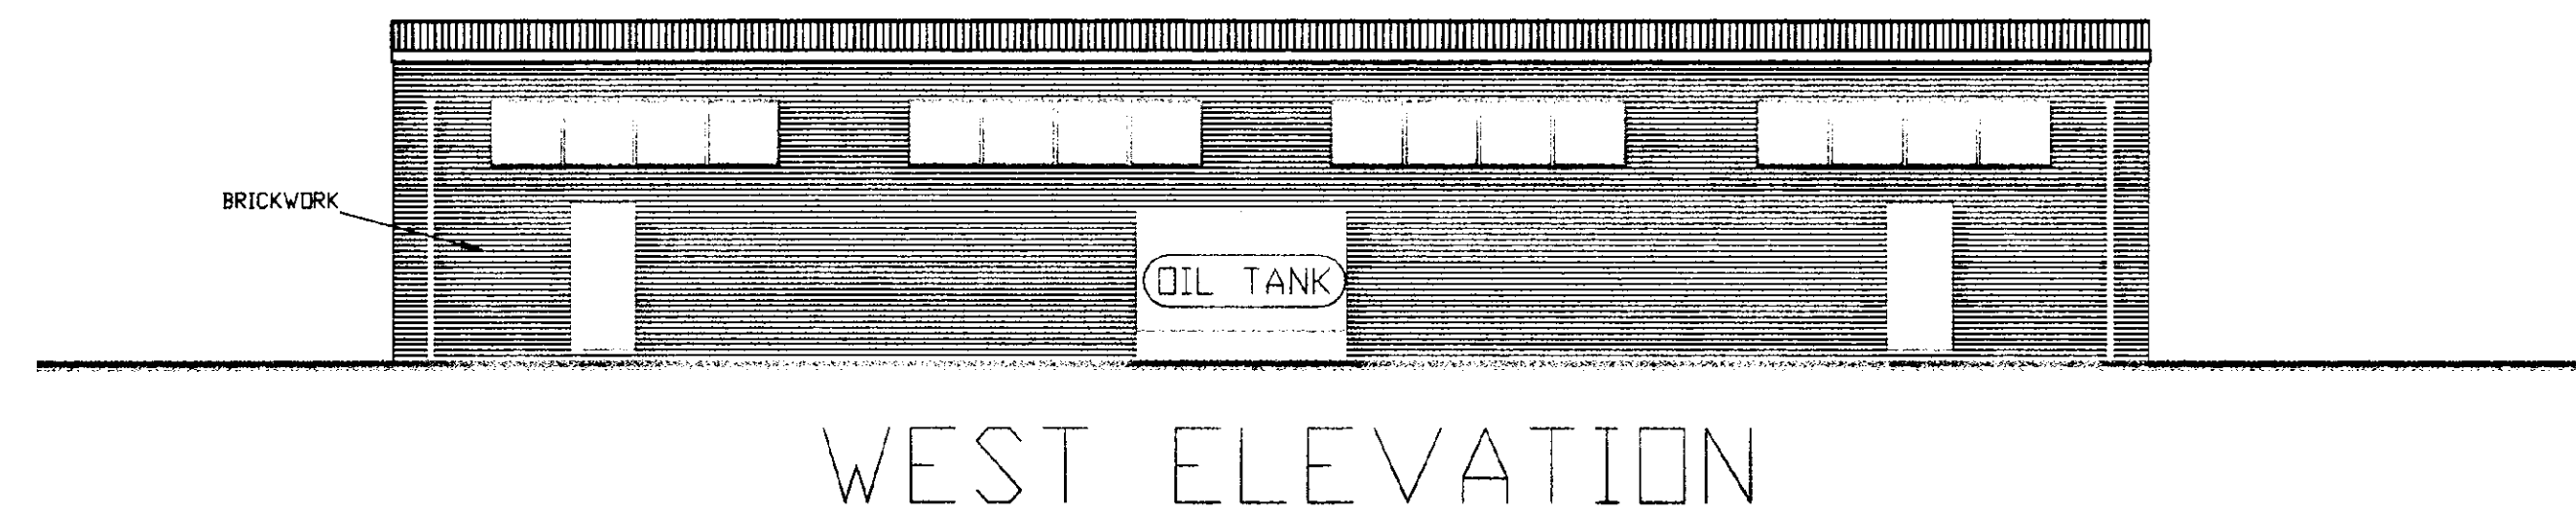
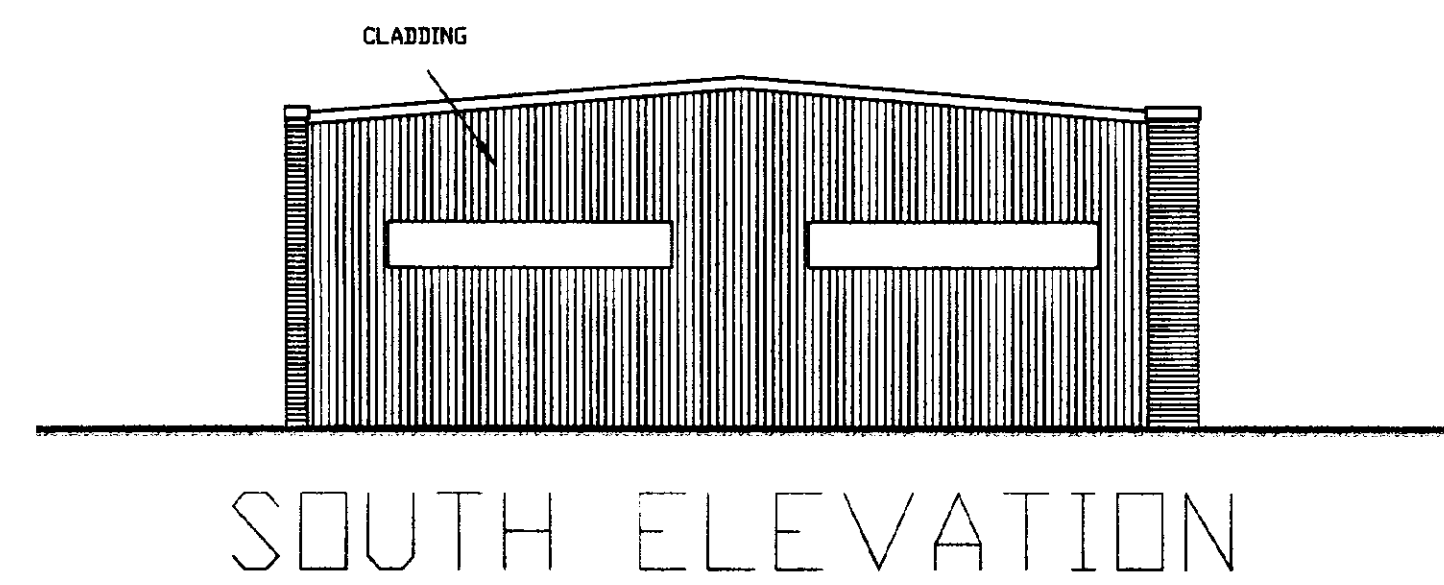


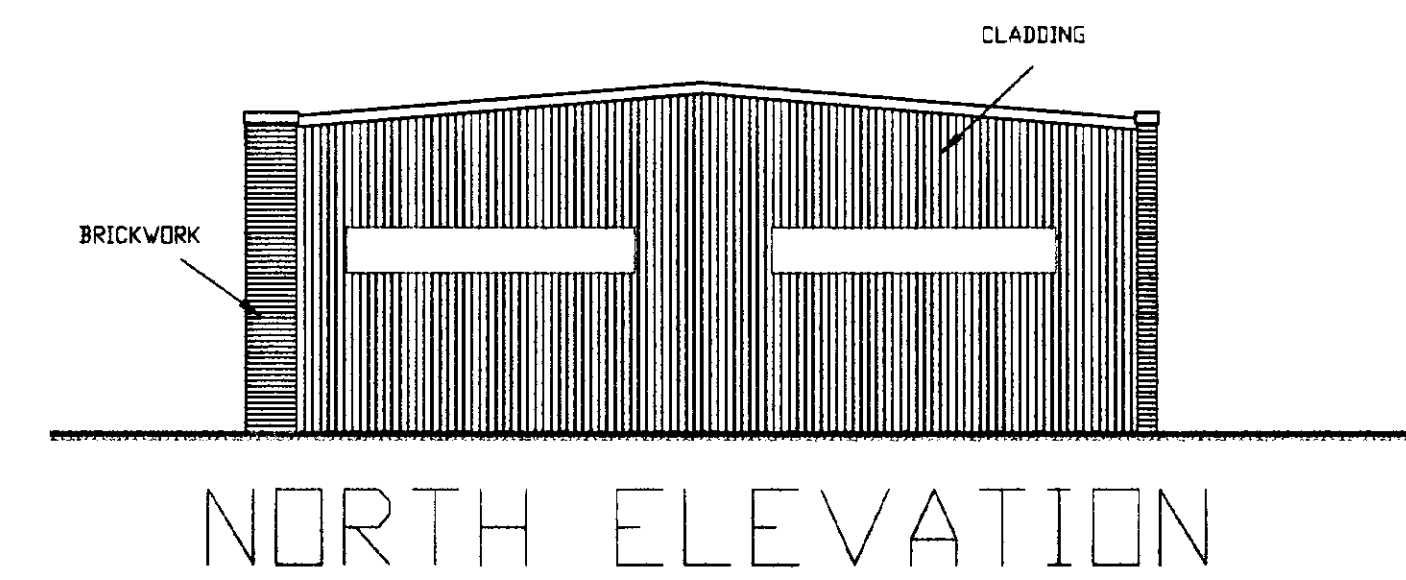

Site Plan
Scale 1:1250

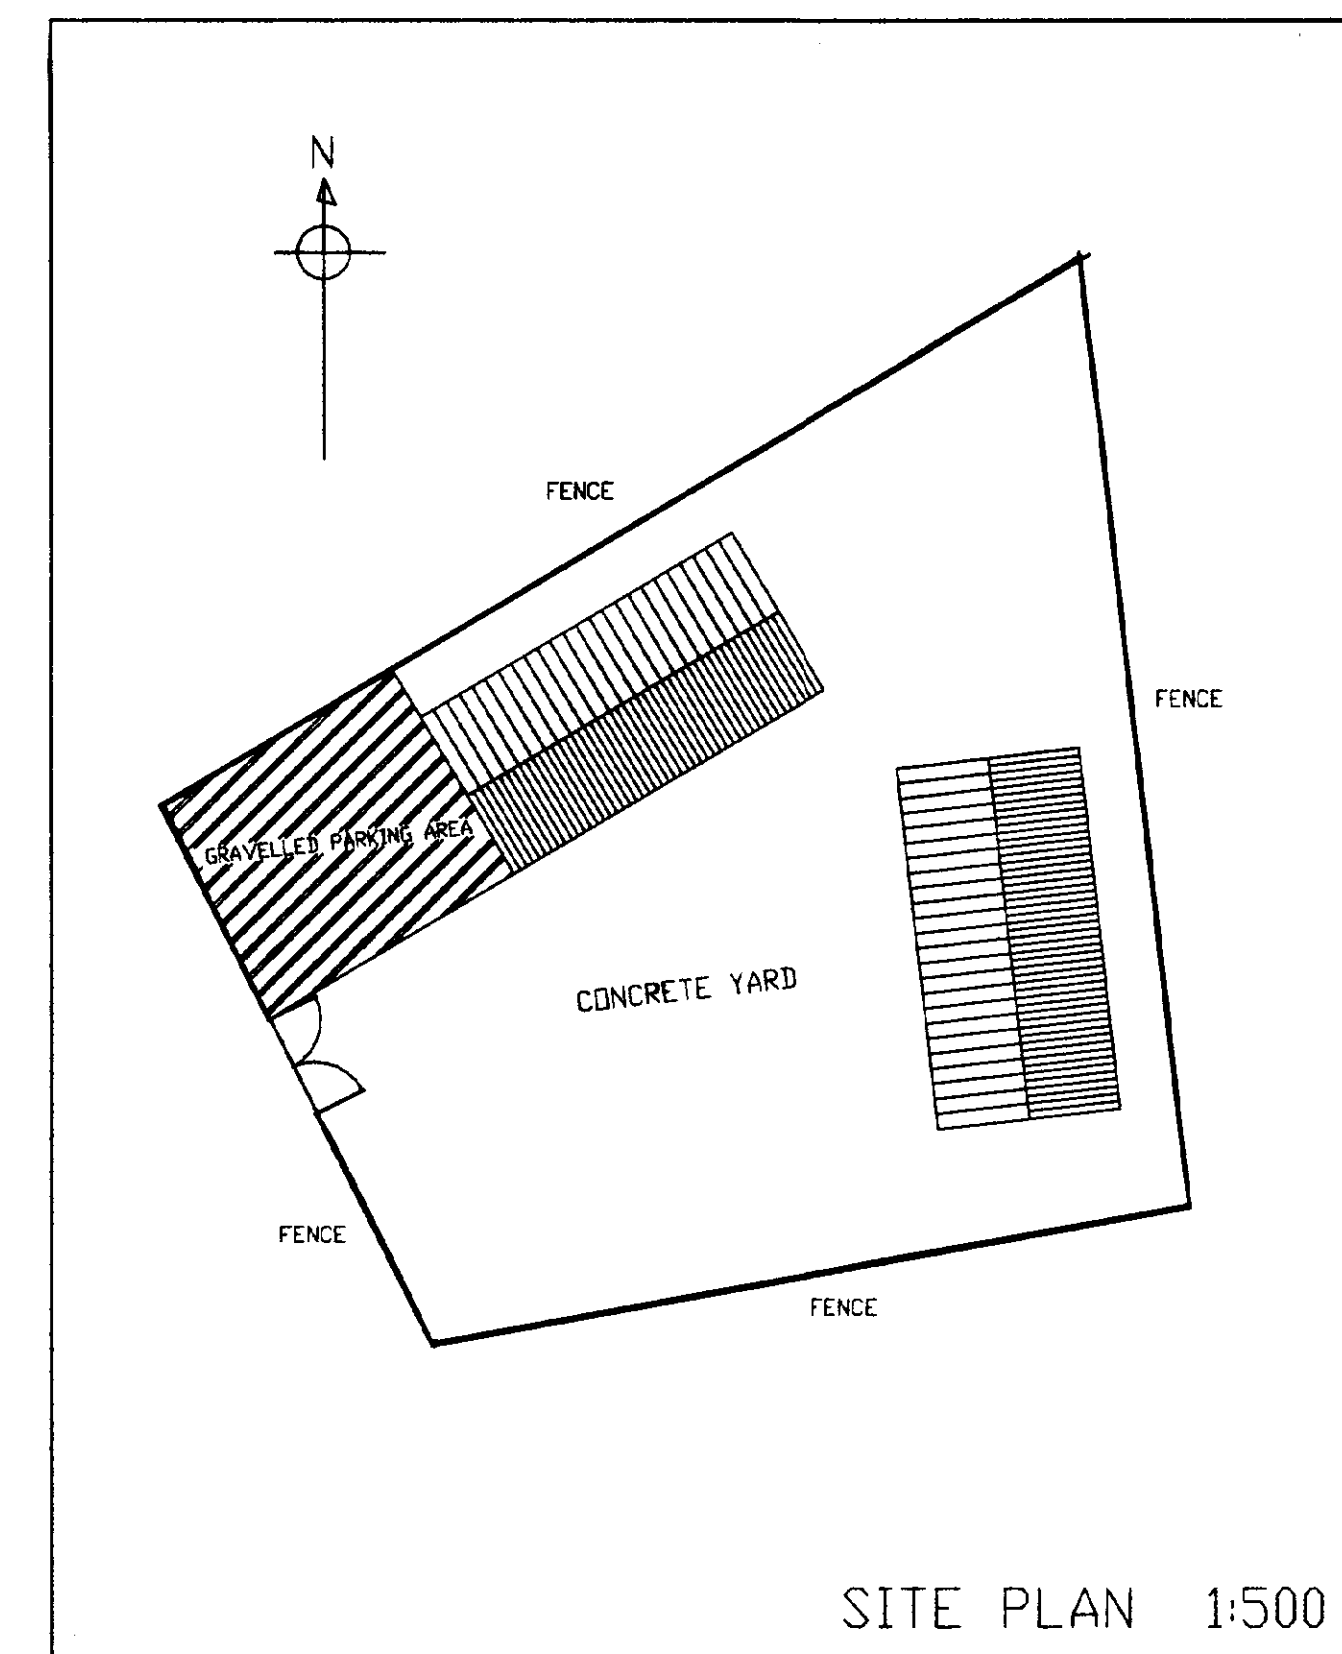

SITE PLAN 1:500

DETERMINED
PLAN

SHDC
Planning & Development
21 OCT 2002
Ref 1152/02


No.	DESCRIPTION	CHKD BY	APPD. DATE
1	REVISIONS		

MAKESPACE MEZZANINE FLOORS LTD


UNIT 1A
MILLFIELD ROAD IND. EST.
DONINGTON
SPALDING
Lincs PE11 4UR

EXISTING ELEVATIONS
AND SITE PLANS


DRAWN	TRACED	CHECKED	DATE	SCALE
MS			16.10.02	1:100
DRAWING No. EXI/MAKE/1				

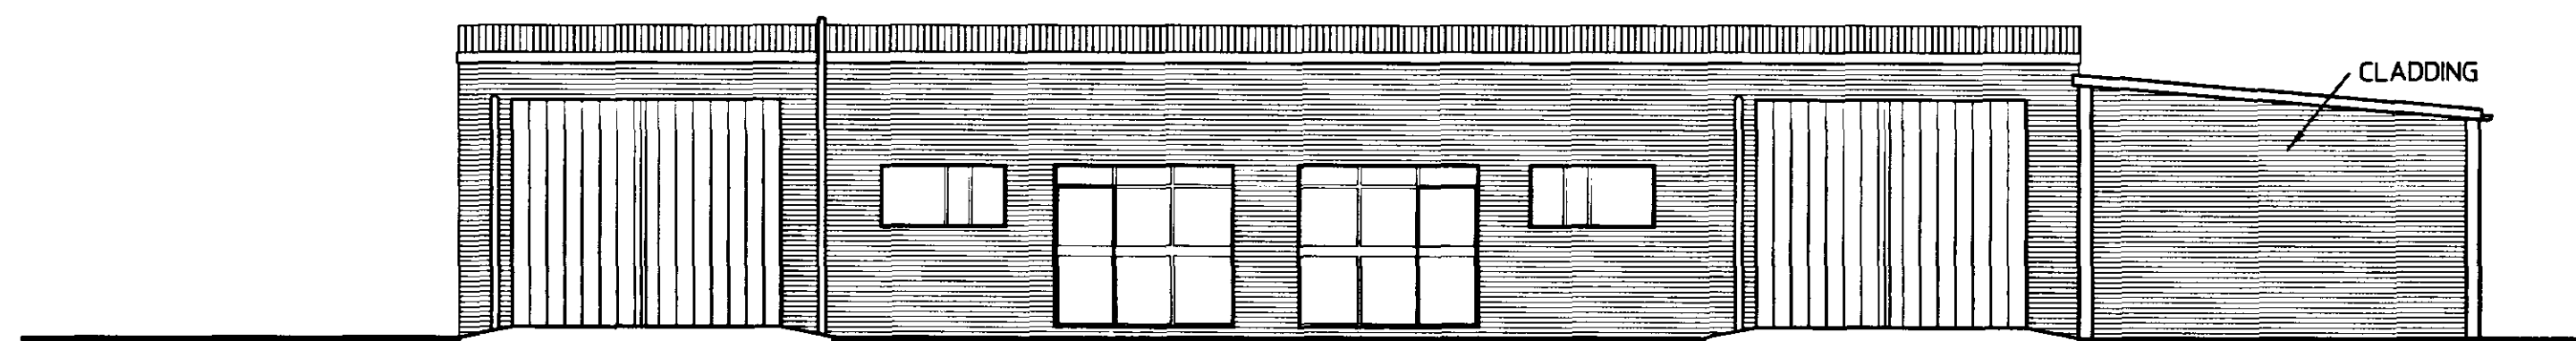


EAST ELEVATION

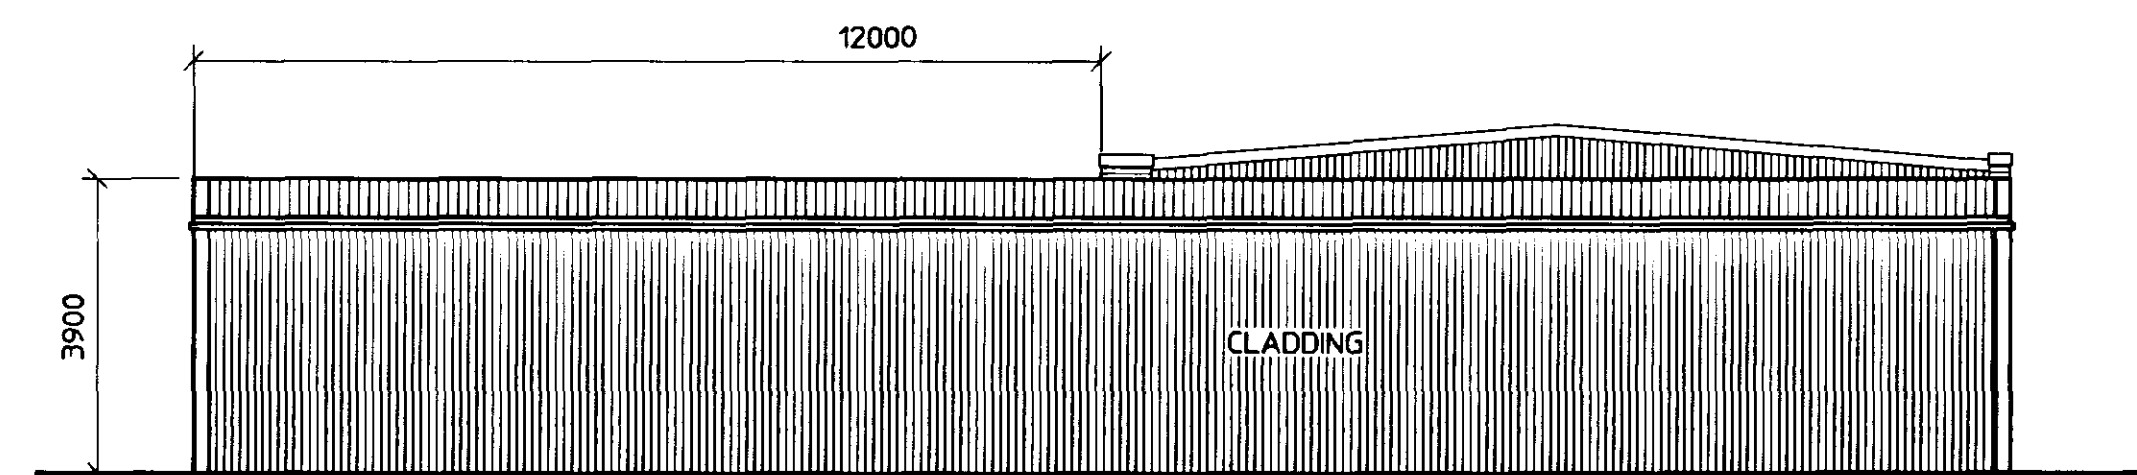


NORTH ELEVATION

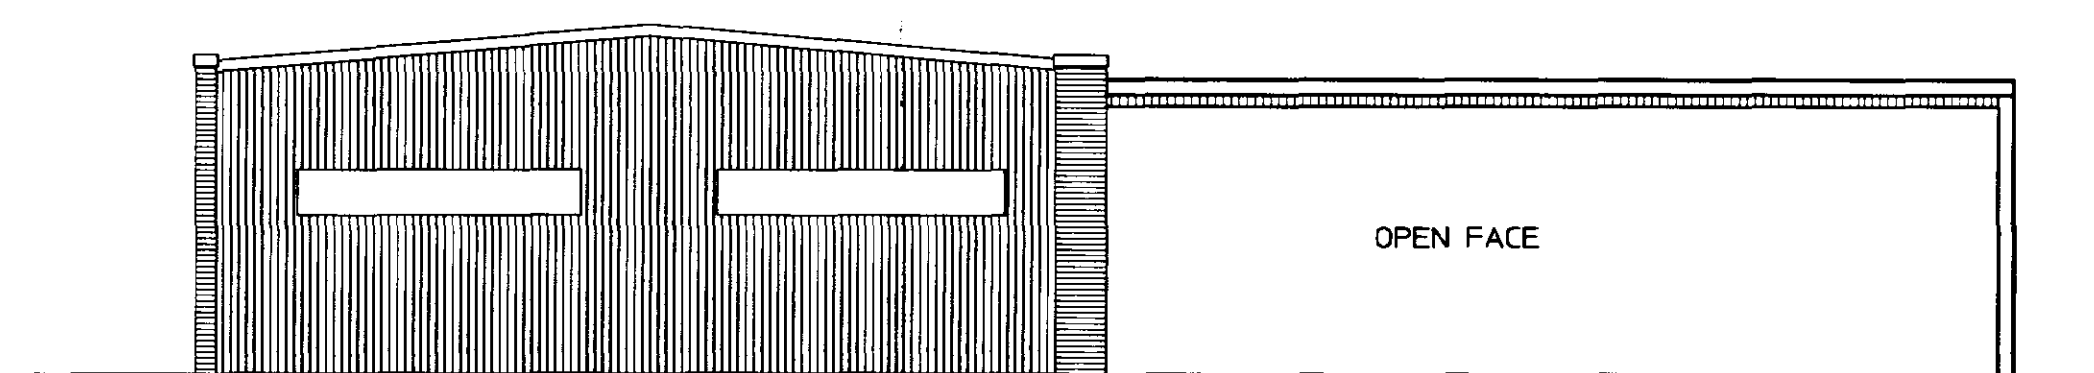

SOUTH ELEVATION

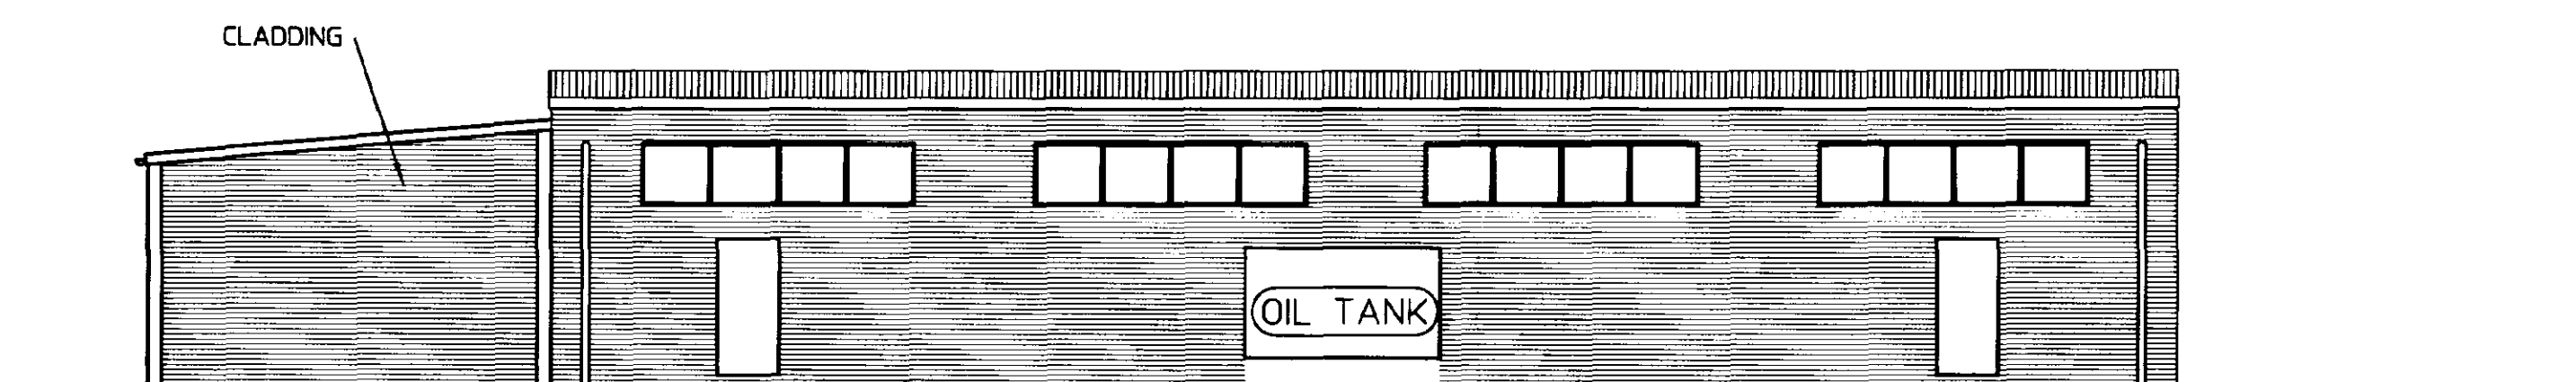

WEST ELEVATION

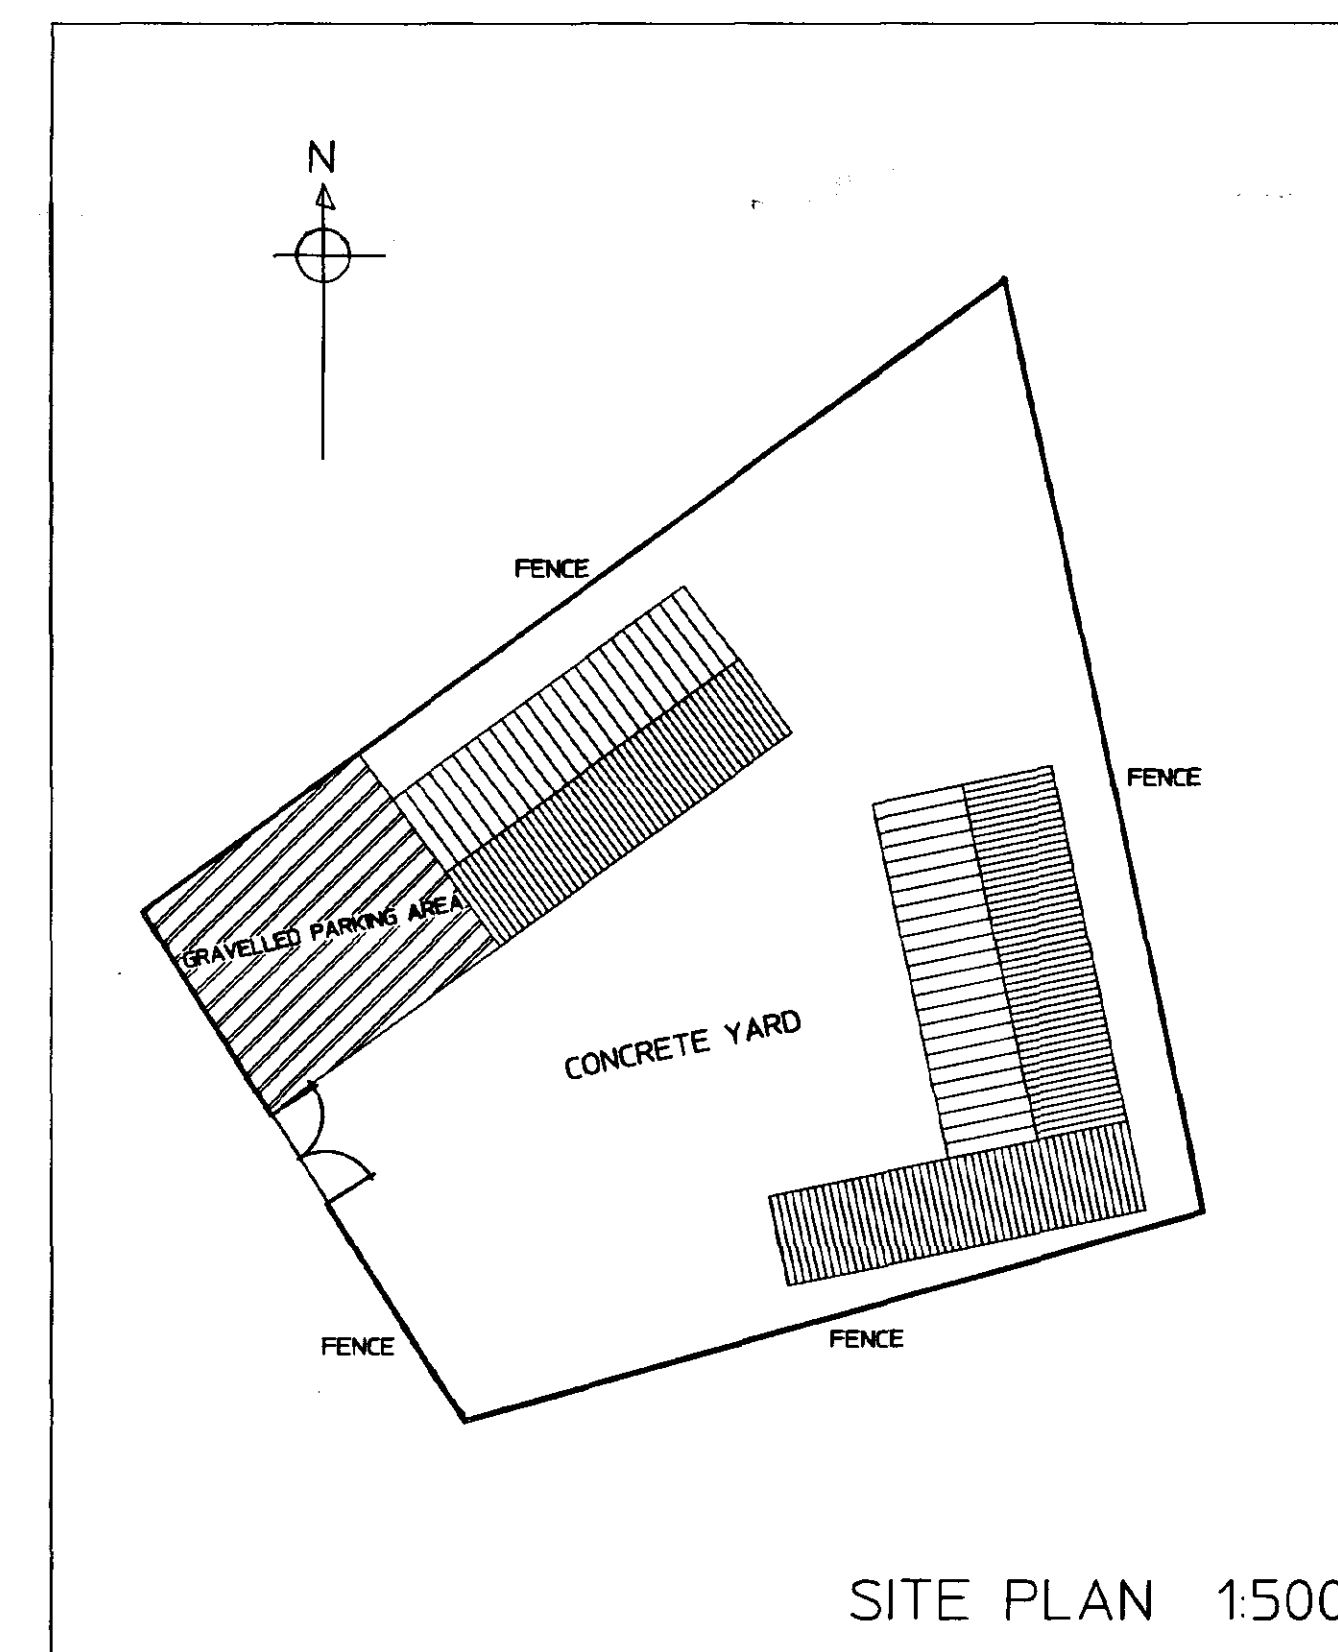

SITE PLAN 1:500

**DETERMINED
PLAN**

SHDC
Planning & Development
21 OCT 2002
Ref 1152/02

CLIENT:

JOB TITLE:

DRAWING TITLE:

NOTES:-

No.	DESCRIPTION	CHK D	APPD	DATE
REVISIONS				


MAKESPACE MEZZANINE FLOORS LTD

UNIT 1A
MILLFIELD ROAD IND. EST.
DONINGTON
SPALDING
Lincs PE11 4UR

PROPOSED ELEVATIONS
AND SITE PLANS

DRAWN	TRACED	CHECKED	APPROVED	DATE	SCALE
MS				16.10.02	1:100

DRAWING No. PRO/MAKE/1

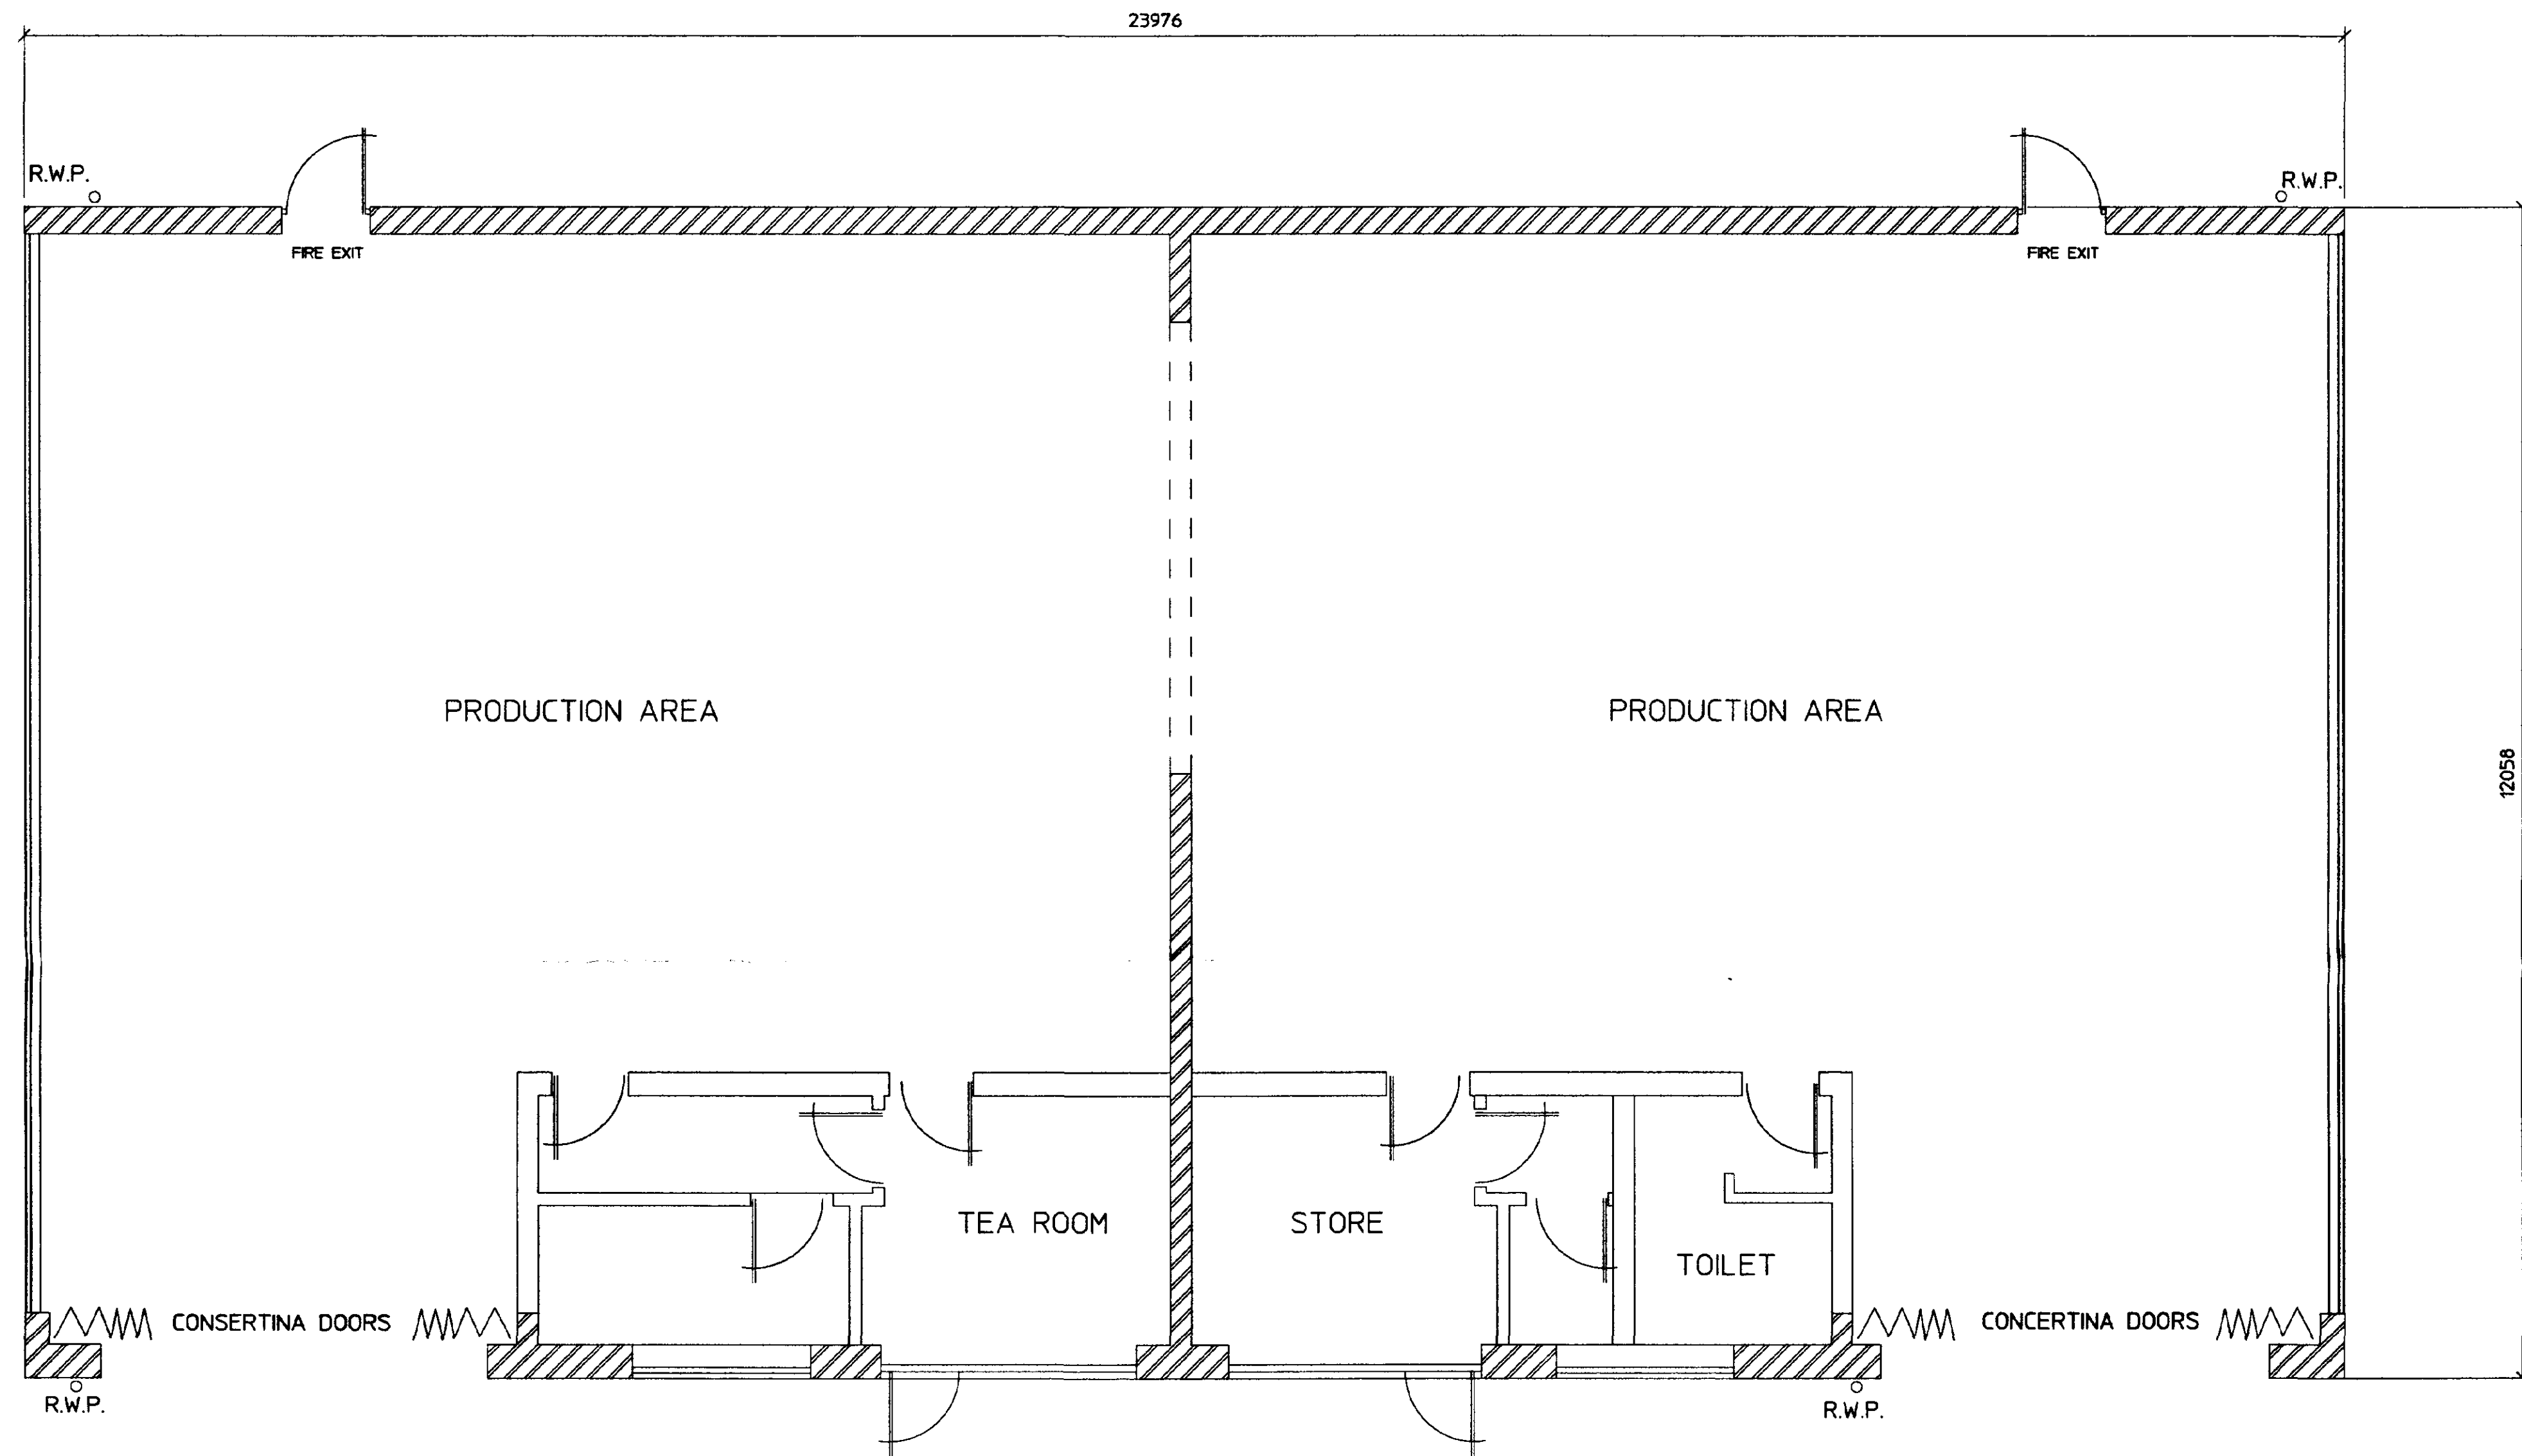

DETERMINED
PLAN

SHDC
Planning & Development
21 OCT 2002
Ref: 1152/02

CLIENT:				JOB TITLE:				DRAWING TITLE:				NOTES:-				A1									
				MAKESPACE MEZZANINE FLOORS LTD				UNIT 1A MILLFIELD ROAD IND. EST. DONINGTON SPALDING Lincs PE11 4UR				EXISTING FLOOR PLANS				DRAWING No. EX1/MAKE/2									
No. DESCRIPTION CHK D APPD DATE												DRAWN 				TRACED		CHECKED		APPROVED		DATE 16.10.02		SCALE 1:50	

