

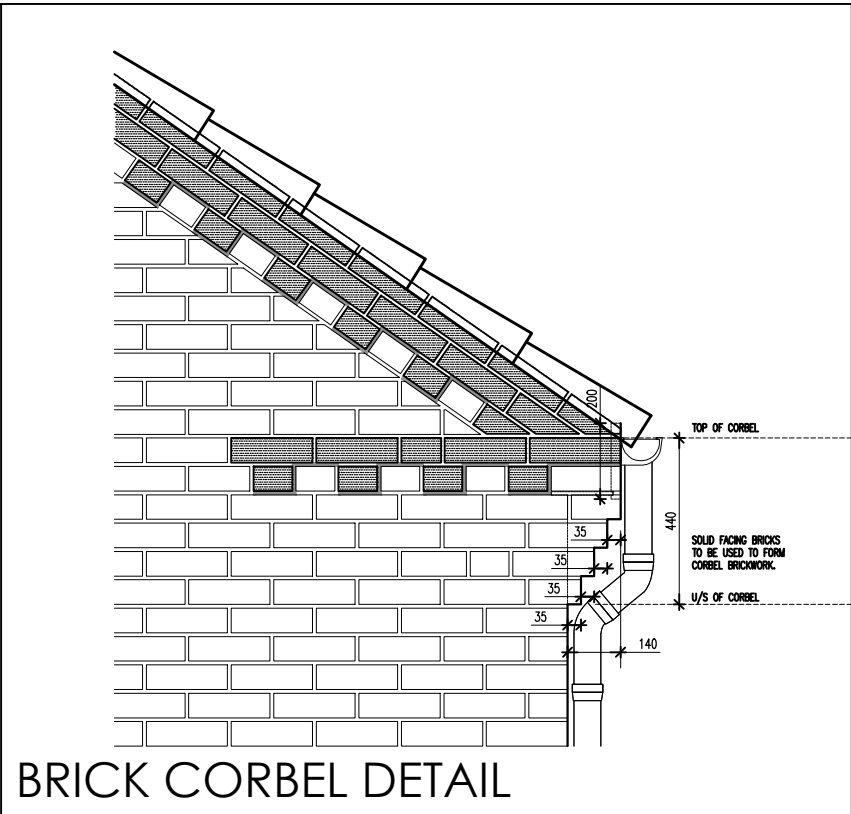
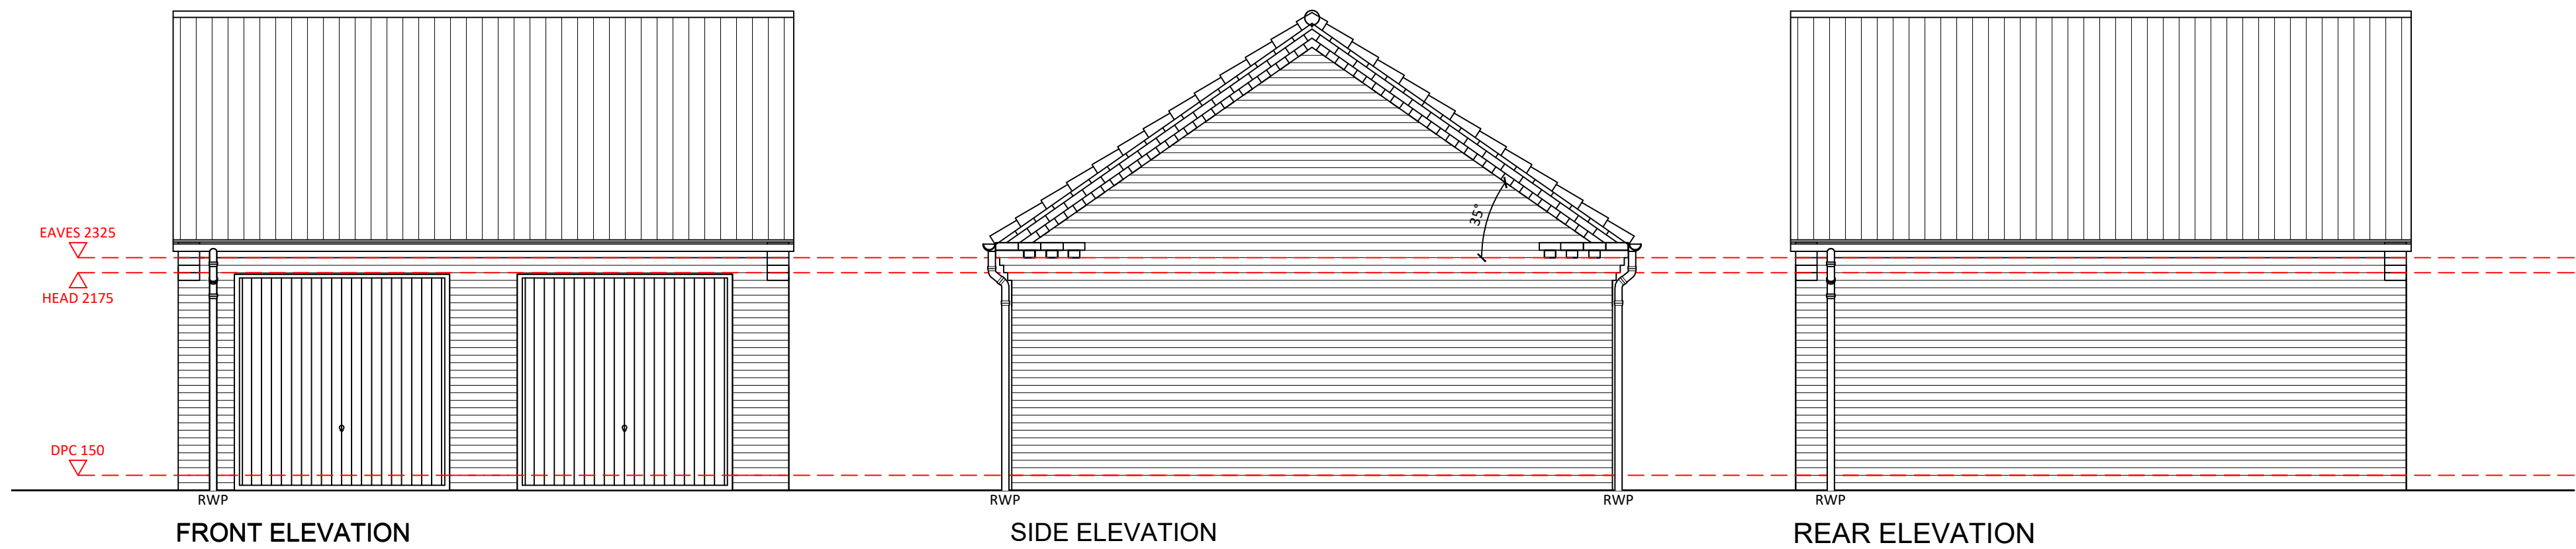


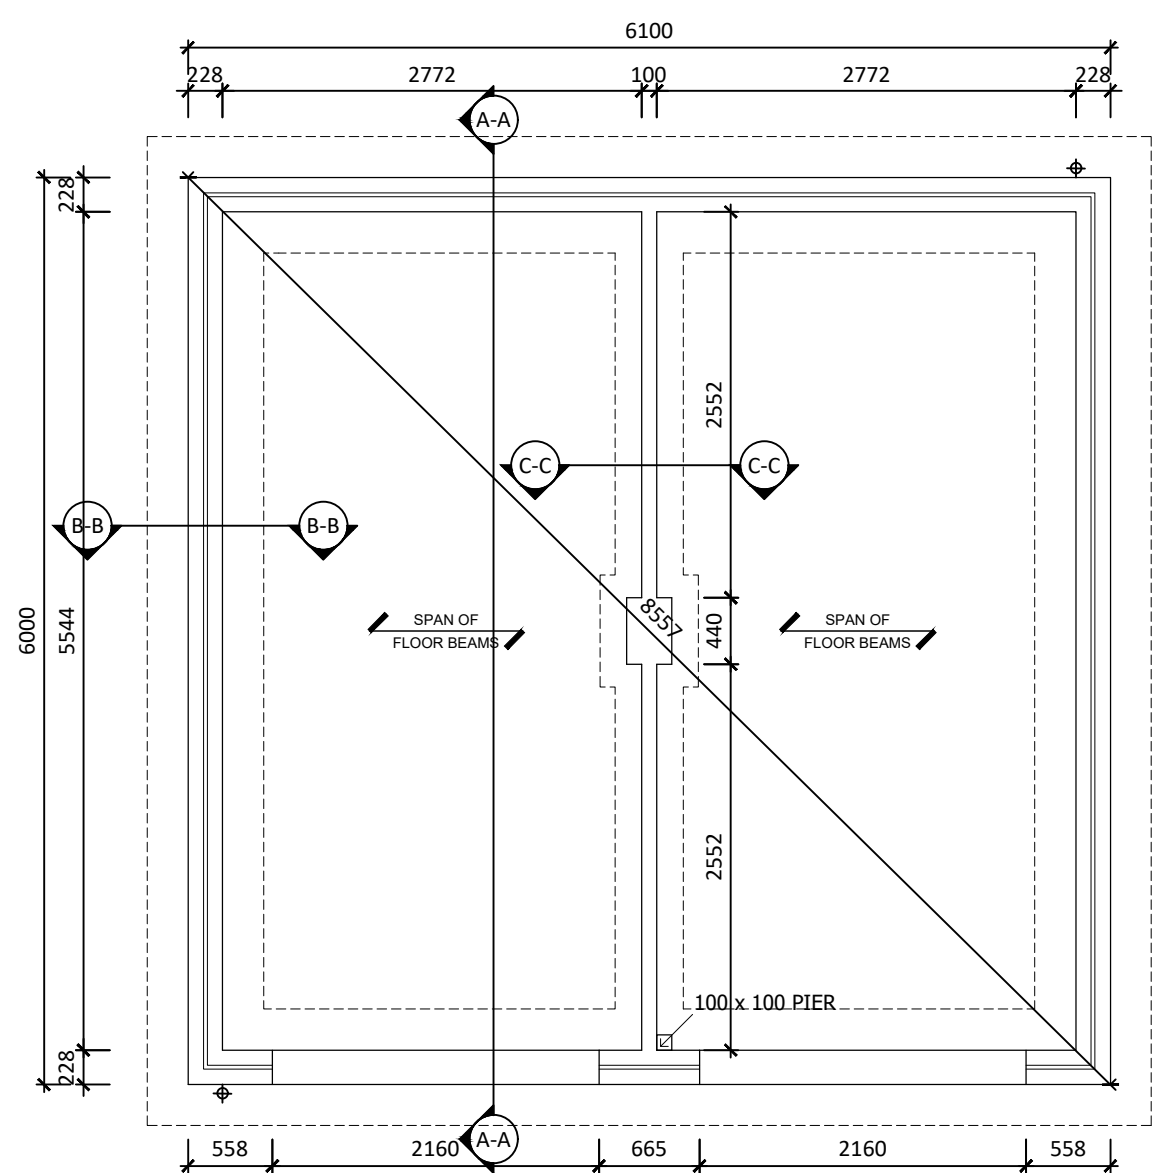


WALL LEGEND

EXTERNAL CAVITY

 


SUBSTRUCTURE PLAN

RWP positions dependant on roof span. See Elevations

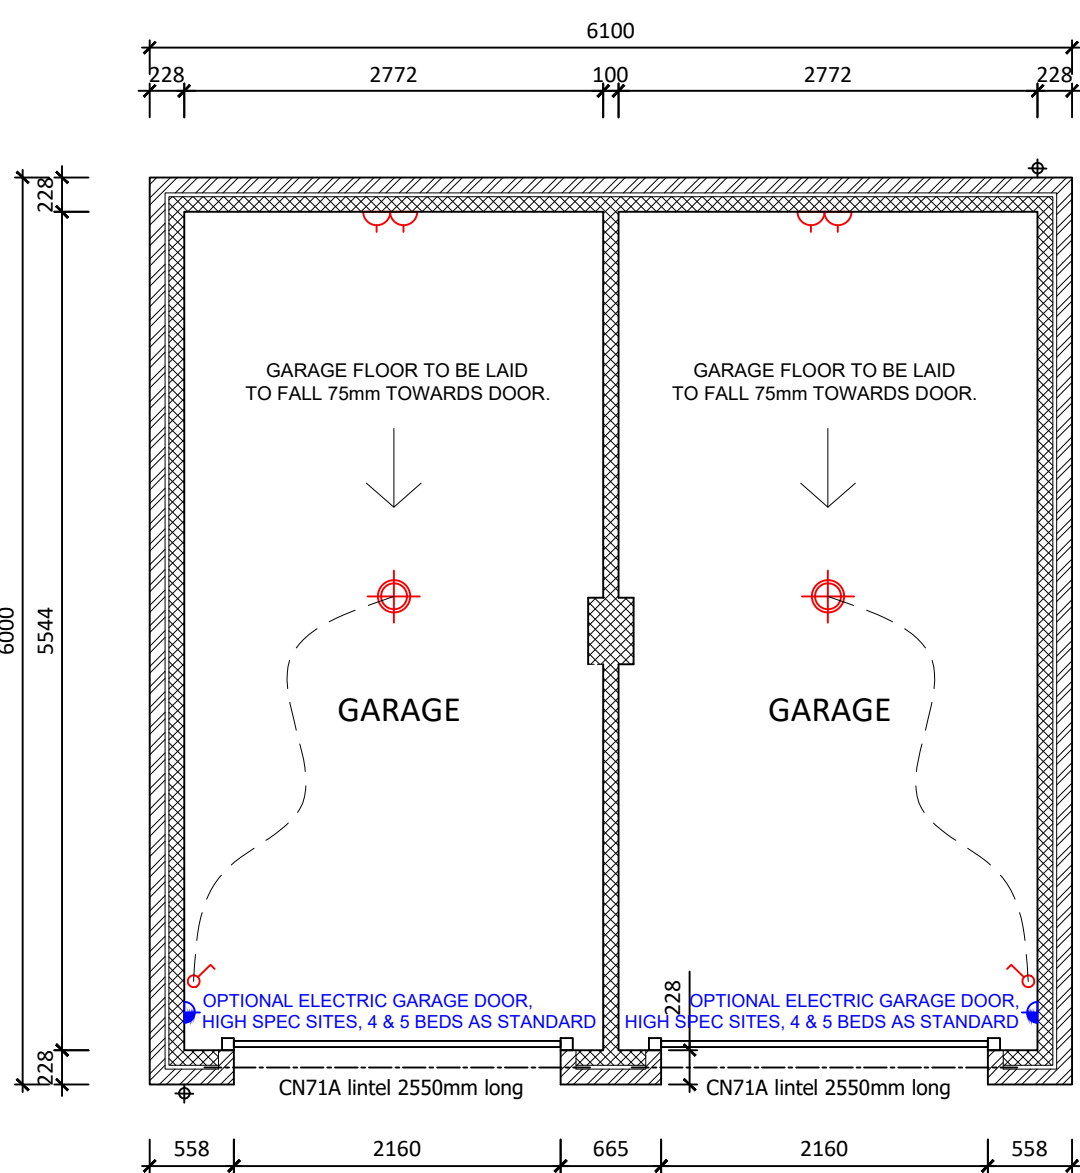

GARAGE PLAN

RWP positions dependant on roof span. See Elevations

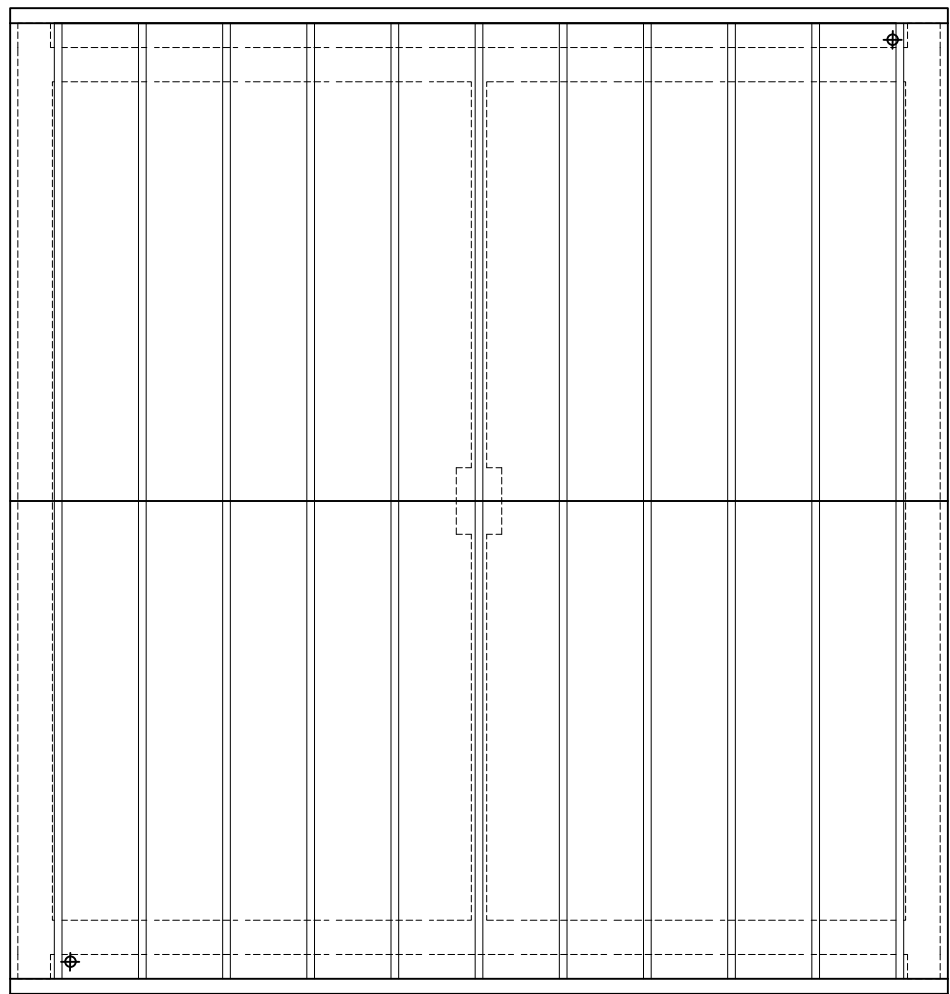

ROOF PLAN PITCH 35°

Design of roof trusses to be subject to confirmation by truss specialist.

REV	DATE	DESCRIPTION



1 Goodison Road, Lincs Gateway Business Park,
Spalding, Lincs, PE12 6FY T: 01406 490590

PROJECT:
PROPOSED RESIDENTIAL DEVELOPMENT AT
TOWN DAM LANE
DONNINGTON (PH 2)

DRAWING TITLE:
DOUBLE SHARED GARAGE

SCALE: 1:50 @ A1	DATE: 15.11.2021
DRAWN: AR	REV: /
DRAWING No: 104 - DSG - 002	

ASSOCIATED PLOTS :
16/17, 25/26,