

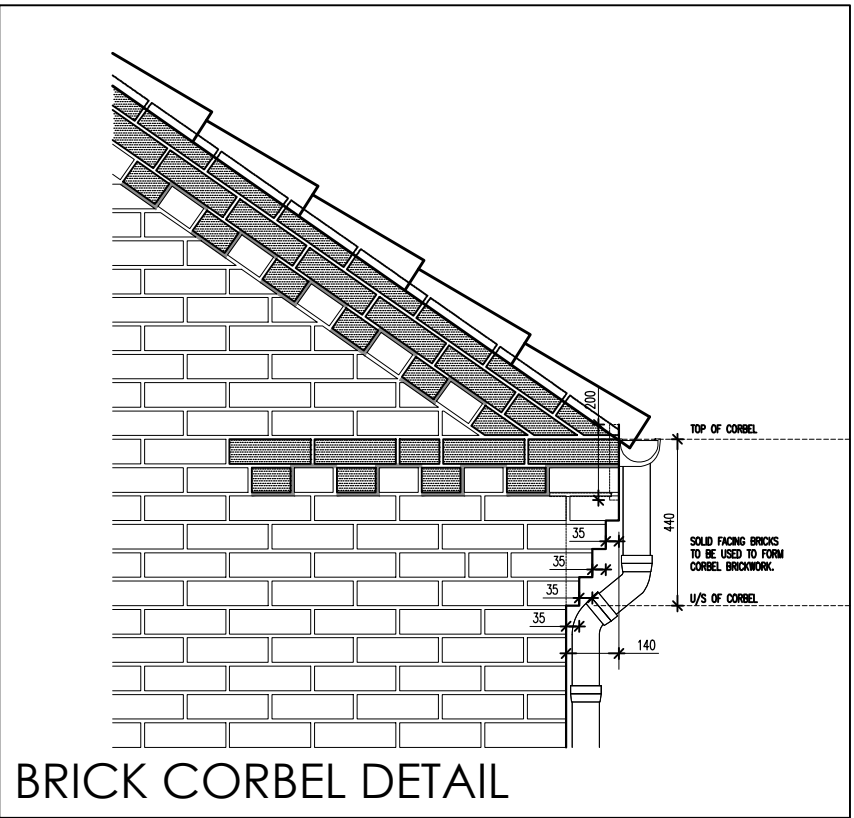
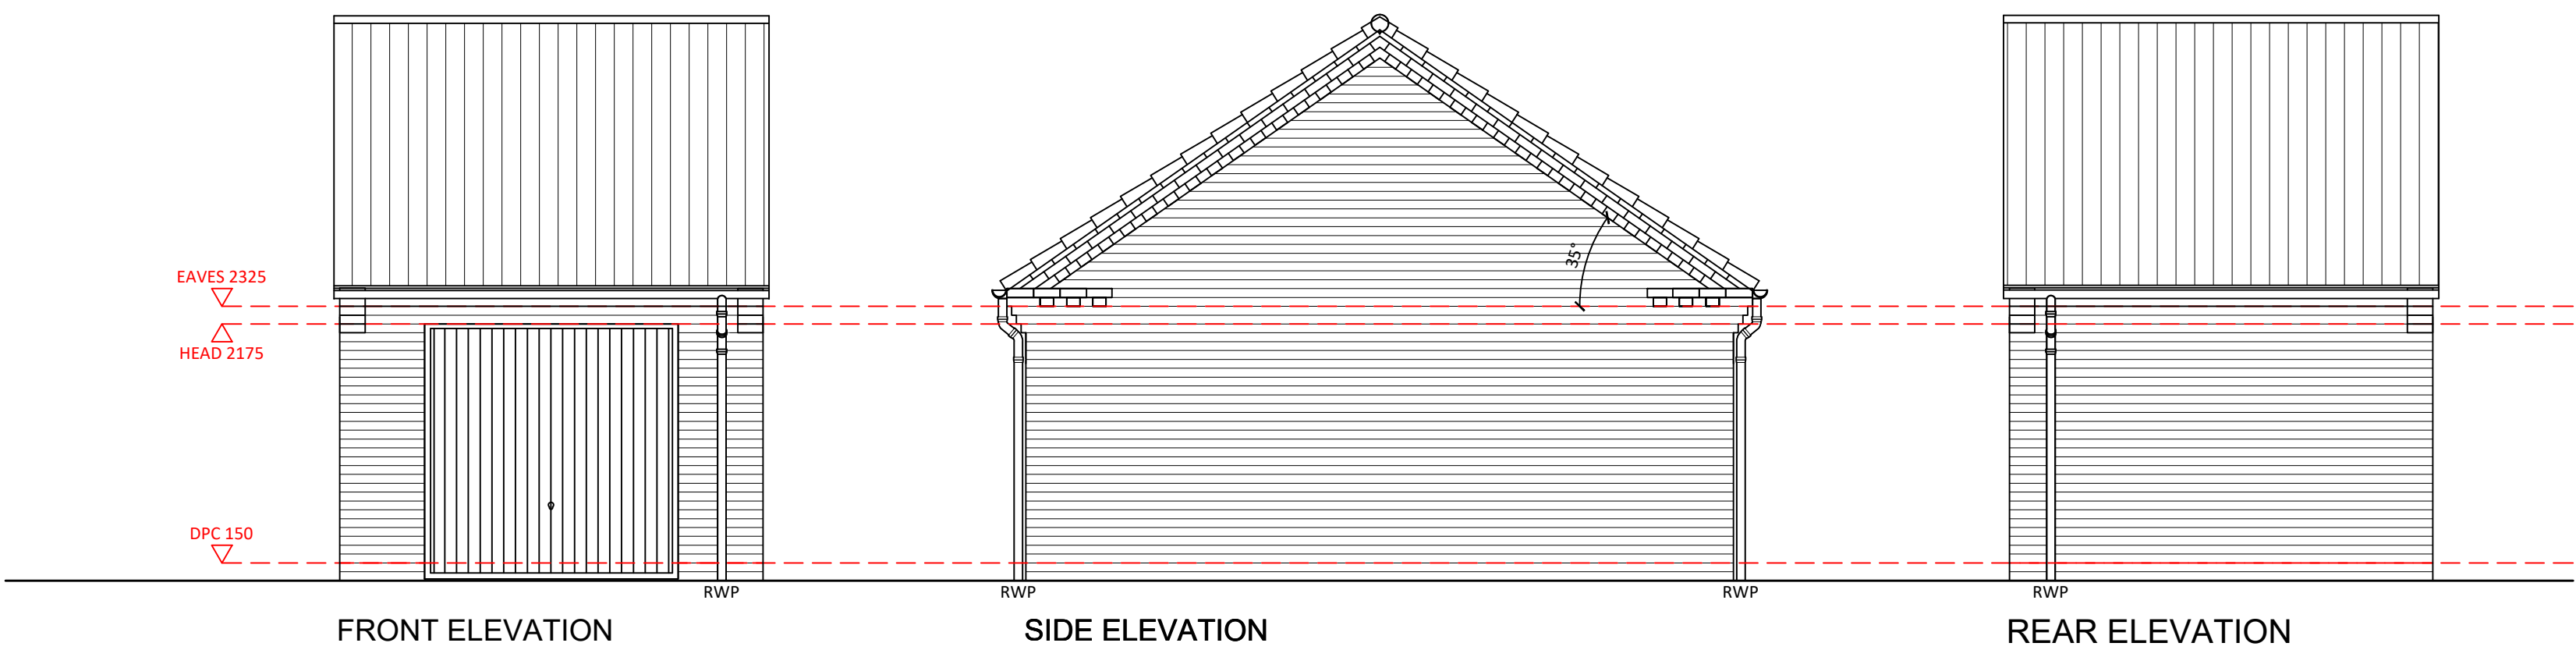
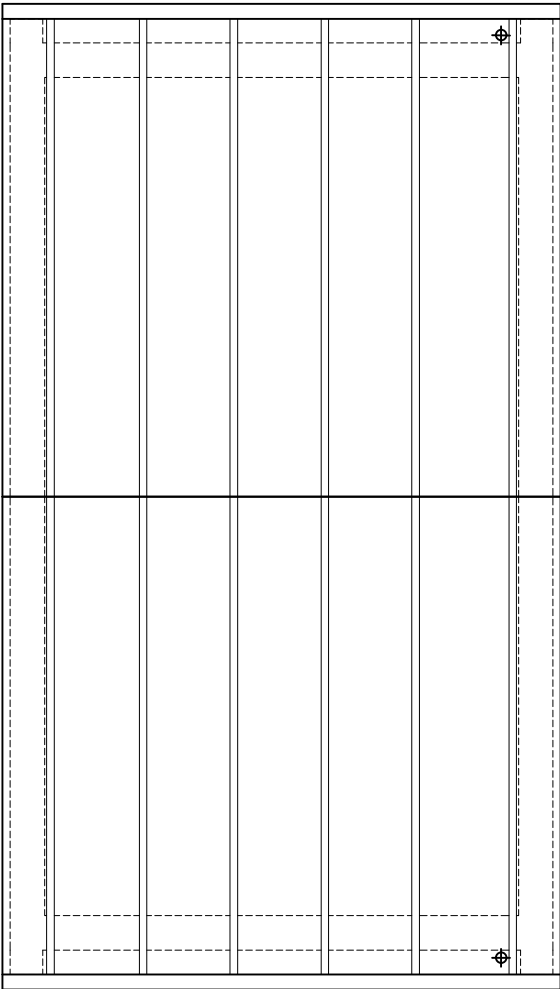


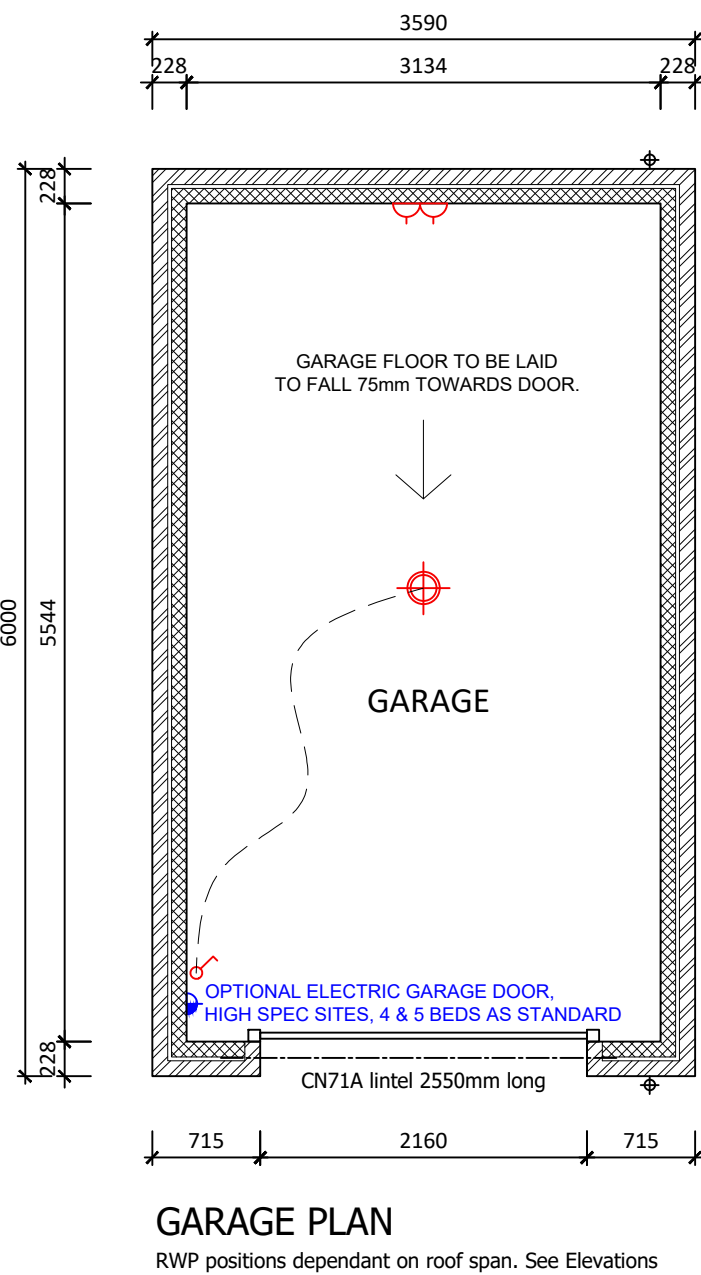

WALL LEGEND

EXTERNAL CAVITY

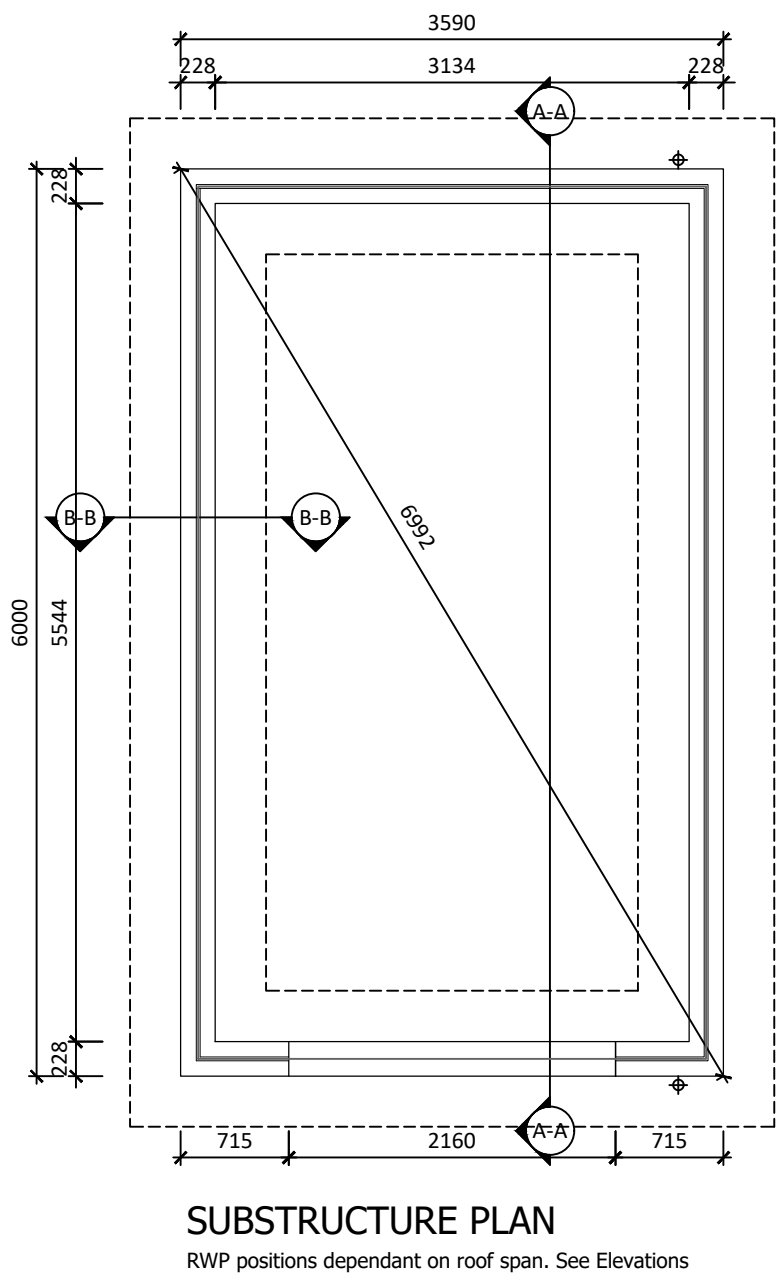

ROOF PLAN PITCH 35°
Design of roof trusses to be subject
to confirmation by truss specialist.

REV	DATE	DESCRIPTION



1 Goodison Road, Lincs Gateway Business Park,
Spalding, Lincs, PE12 6FY T: 01406 490590

PROJECT:
PROPOSED RESIDENTIAL DEVELOPMENT AT
TOWN DAM LANE
DONNINGTON (PH 2)

DRAWING TITLE:
SINGLE GARAGE

SCALE: 1:50 @ A1	DATE: 15.11.2021
DRAWN: AR	REV: /
DRAWING No: 104 - SG - 002	

ASSOCIATED PLOTS :
21, 22, 23, 27,30, 32