




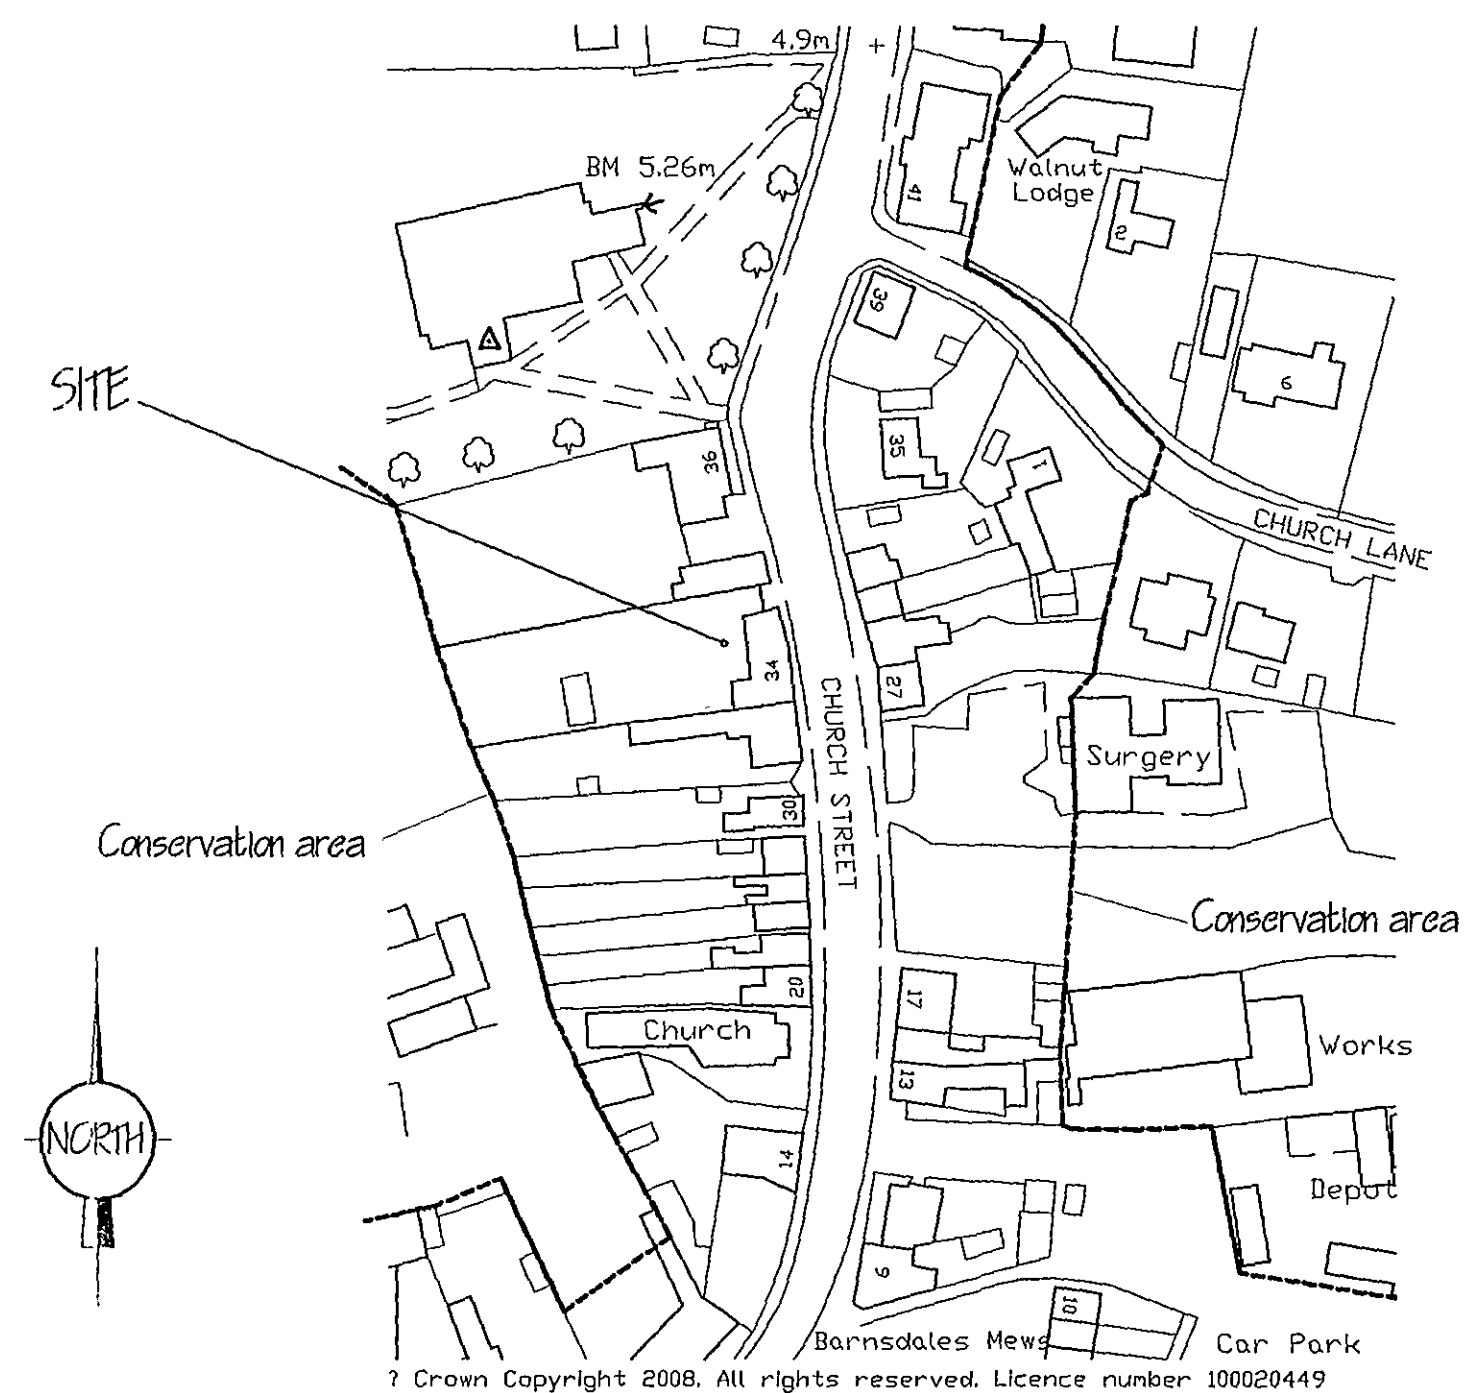

LOCATION PLAN
1/1250

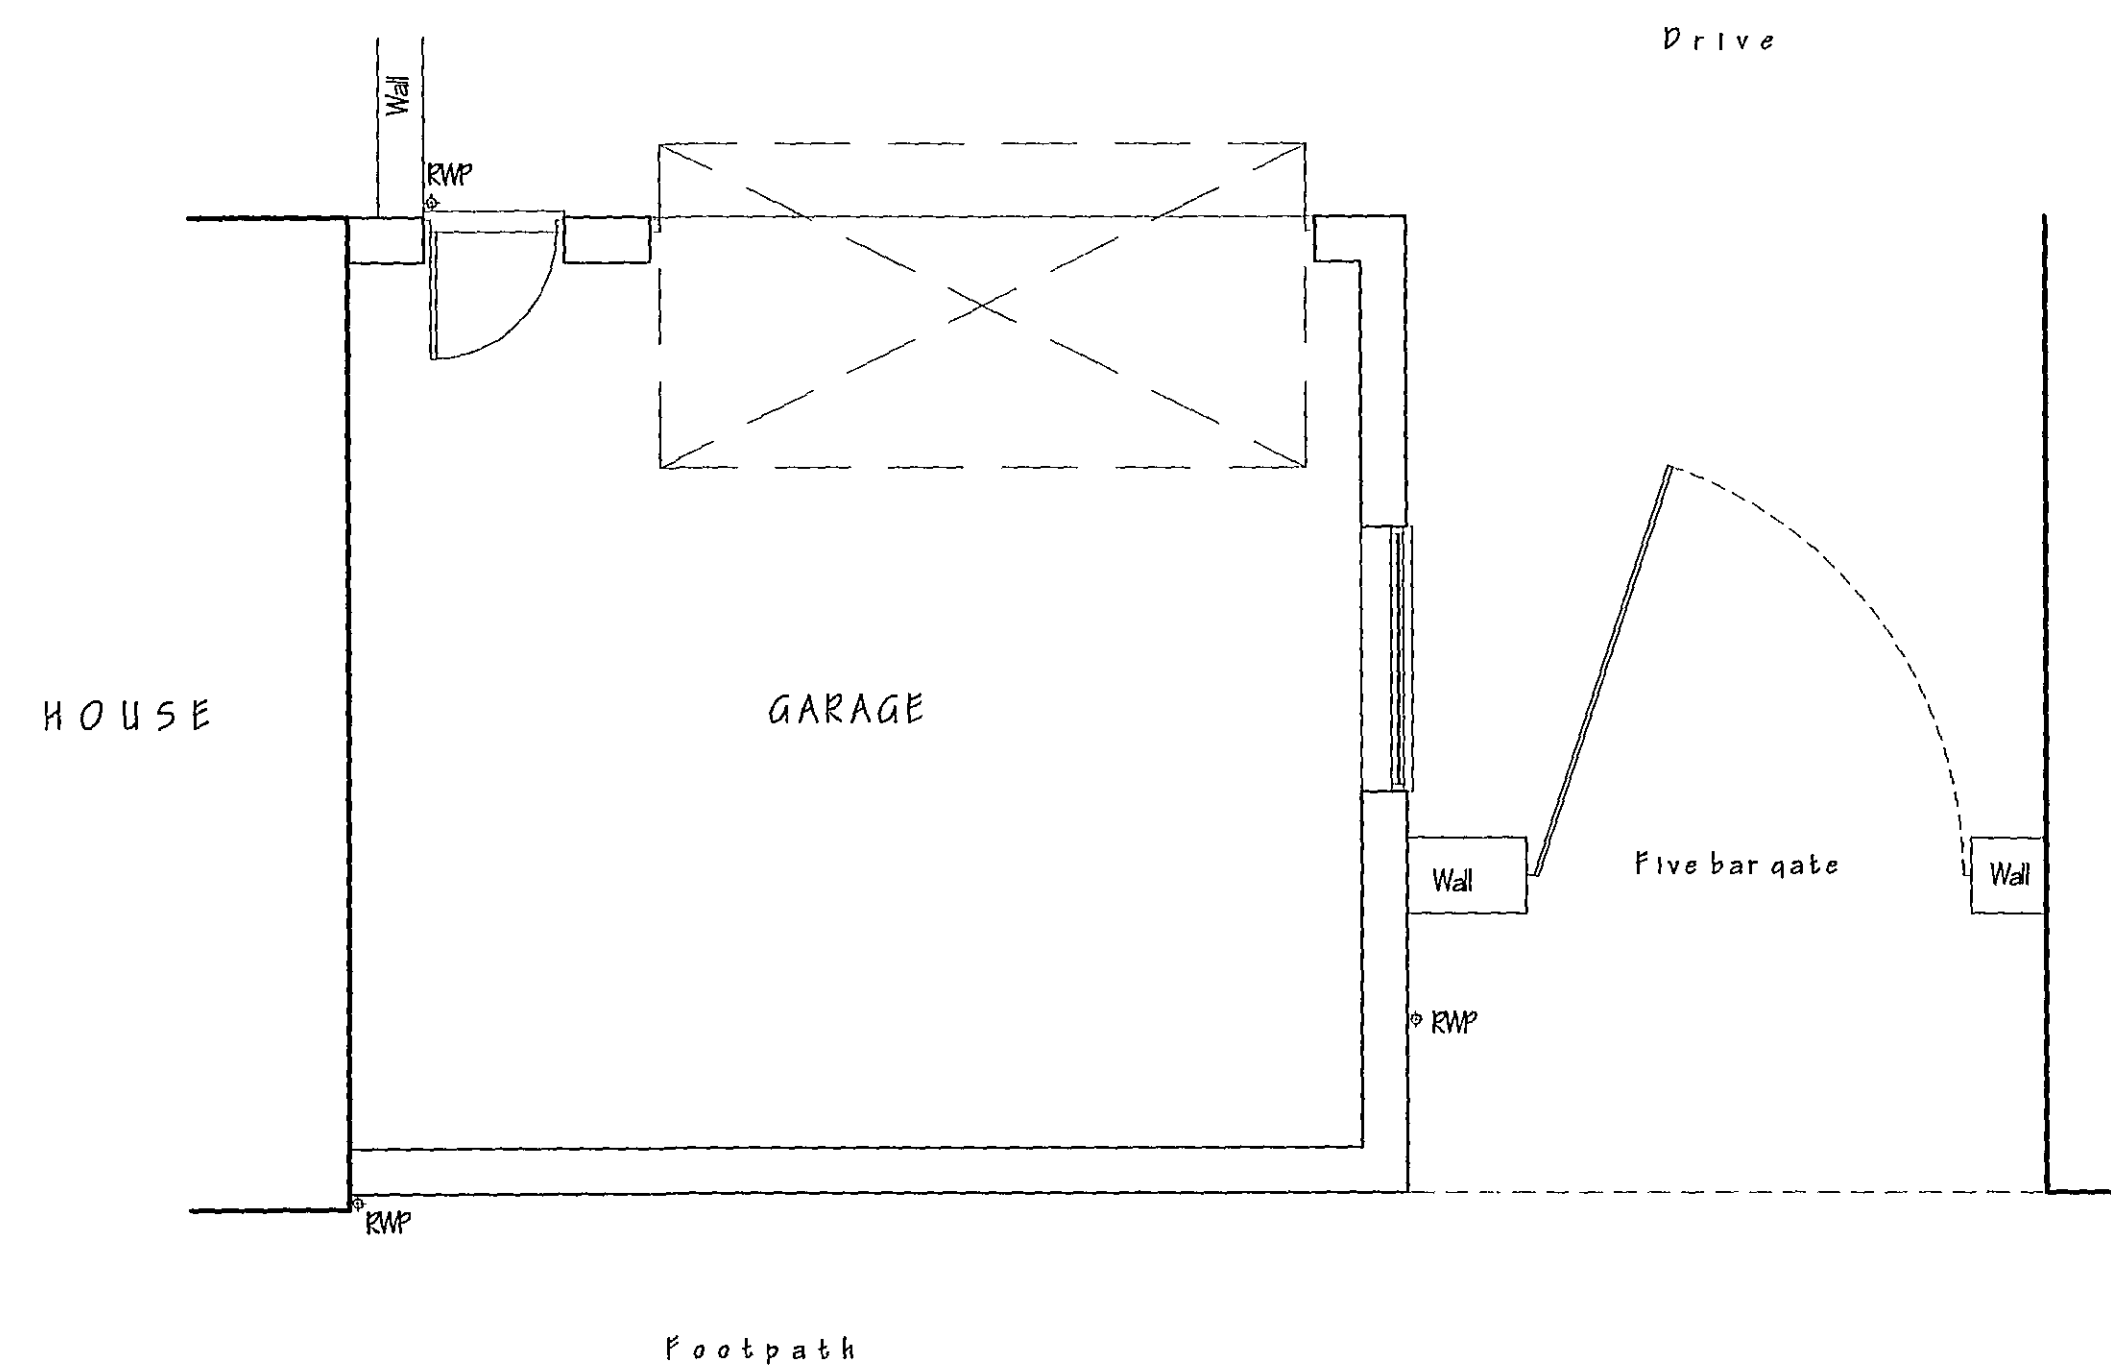

FLOOR PLAN - EXISTING

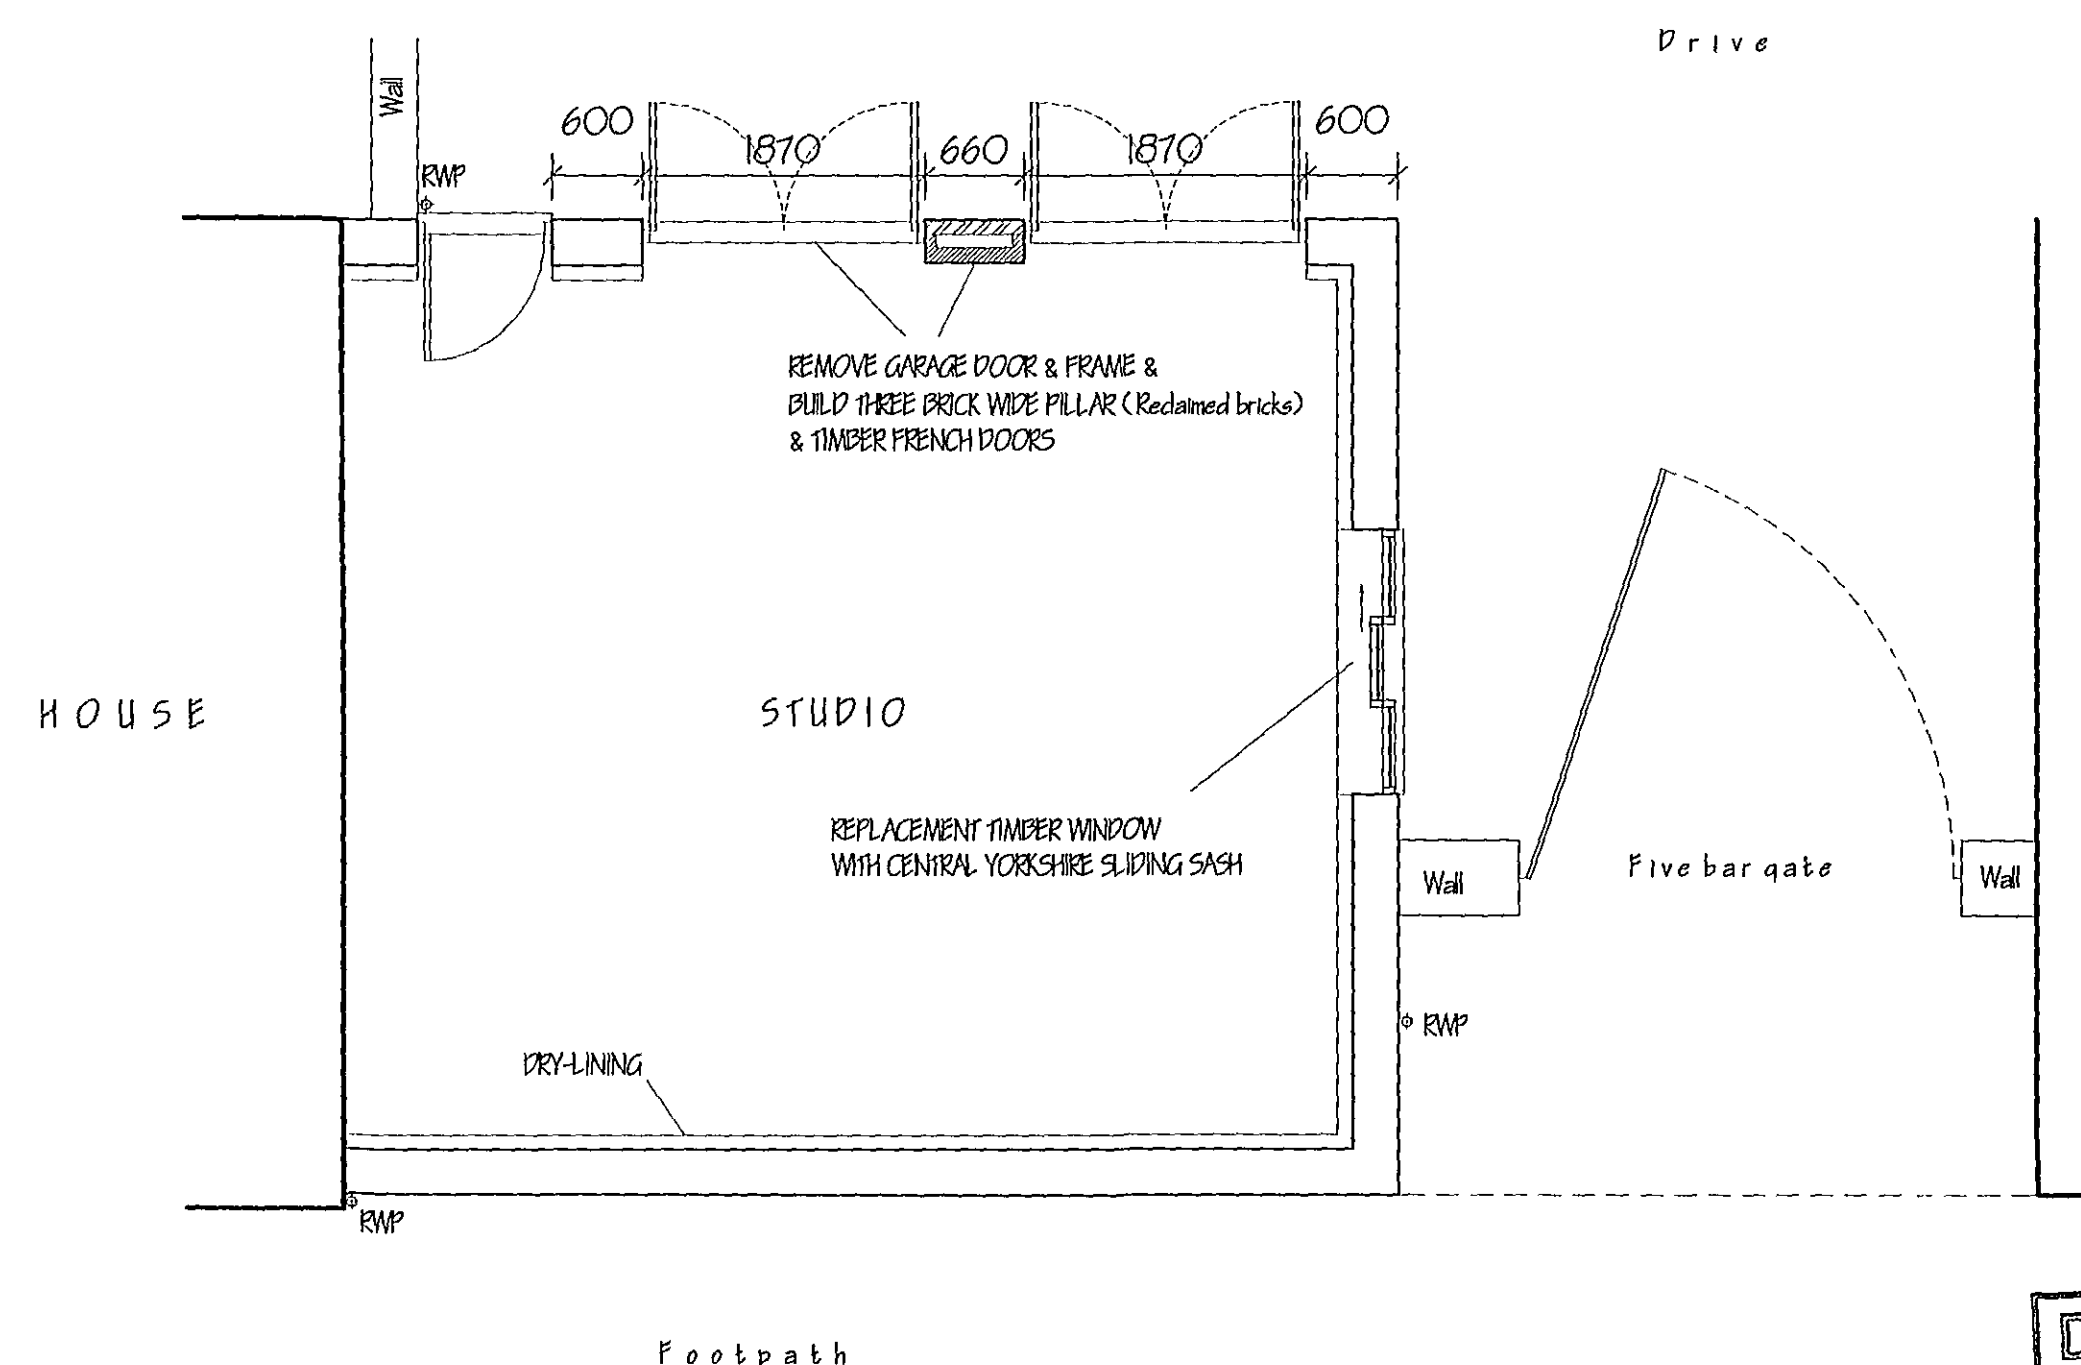

FLOOR PLAN - PROPOSED

A.	CONSERVATION AREA ON PLAN, ETC.	
----	---------------------------------	--

G. R. MERCHANT LTD.
LENG AMICE FIWO
**ARCHITECTURAL, STRUCTURAL
AND LAND DRAINAGE
CONSULTANTS**
4 Wrights Mews
12A Park Road, Holbeach,
Spalding, Lincs. PE12 7HX
Tel 01408 480800
Fax 01408 425744
E-Mail: gr.merchant@btconnect.com

Project
GARAGE ALTERATIONS,
34 CHURCH STREET,
DONINGTON,
SPALDING, LINC'S.

Client
MR. & MRS. CLIFBERT.

Drawing

FLOOR PLAN & ELEVATIONS.
LOCATION & SITE PLANS.

Job Ref.	Drawing No.
1892-08	01A

Date	Drawn
SEPT '08.	GRM.

Scales
1/50, 1/100, (unless otherwise stated)

[illegible]