

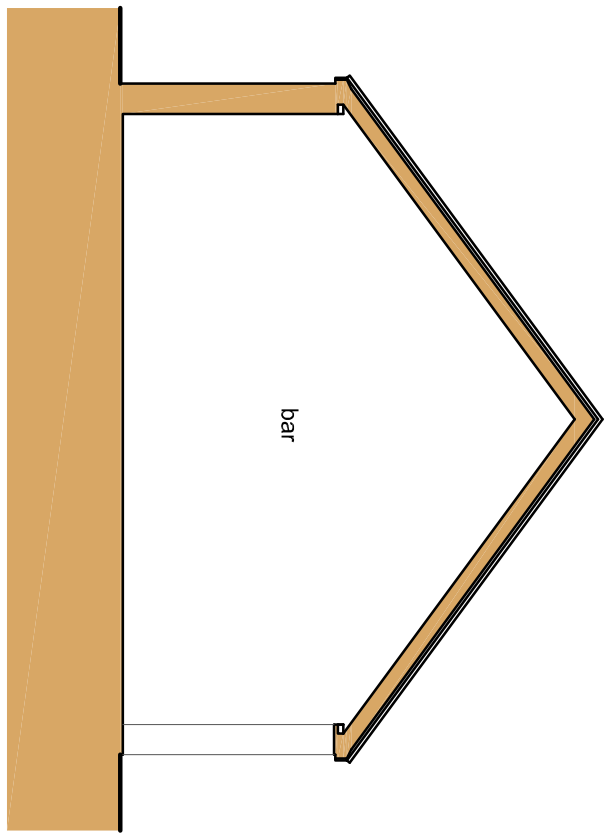


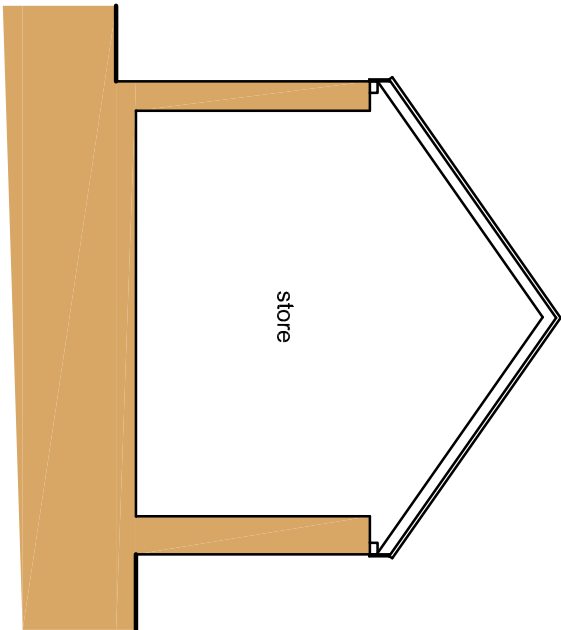



Section A-A

Scale: 1:100

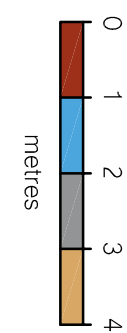


Section B-B

Scale: 1:100

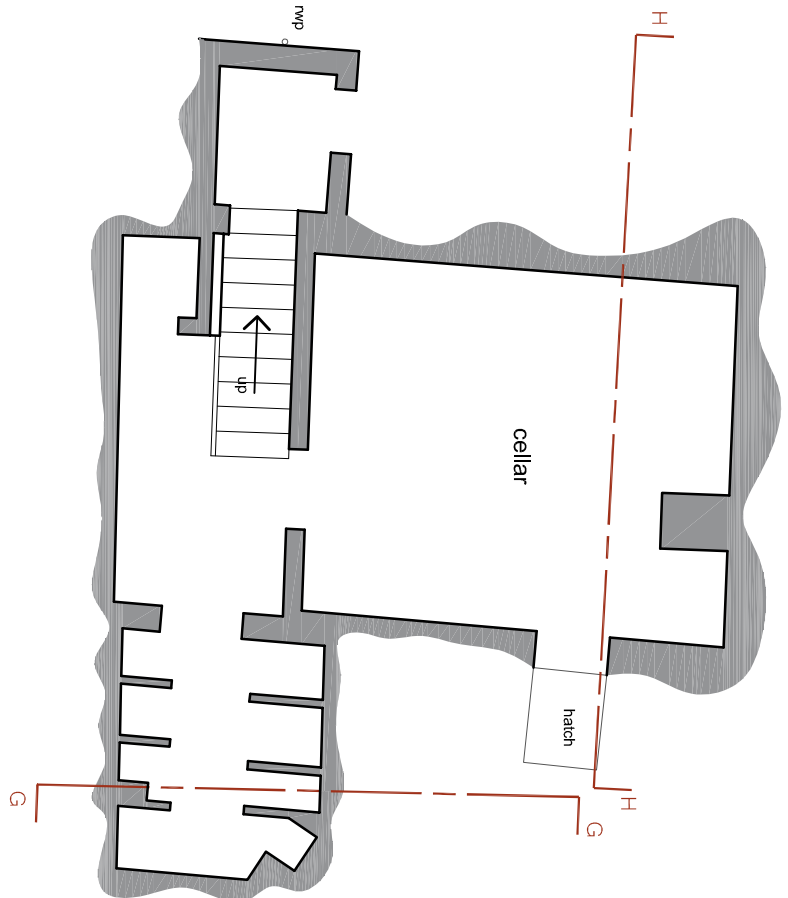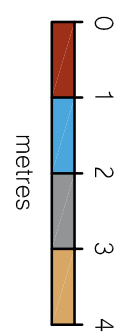


Basement Plan

Scale: 1:100

 


Ground Floor Plan

Scale: 1:100

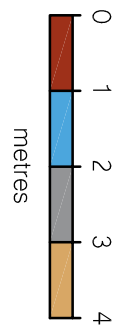

- General Notes
1. The drawing shall not be scaled, figured dimensions only to be used.
 2. The dimensions are shown in millimetres unless otherwise stated.
 3. The drawing is to be read in conjunction with all relevant engineers and specialist sub-contractors drawings and specifications.
 4. This drawing is to be read in conjunction with all relevant engineers and specialist sub-contractors drawings and specifications.
 5. Any discrepancies are to be brought to the designers attention.

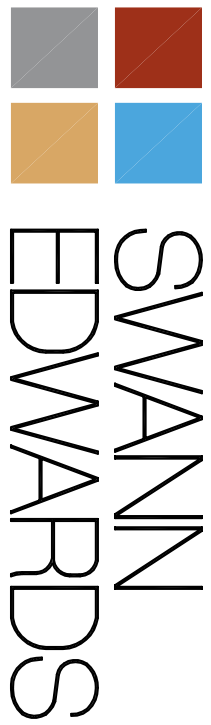

Swann Edwards Architecture Limited, Eveden House, Gull Road, Guyhirn, Wisbech, Cambs. PE13 4ER.
T 01945 450694 e info@swannedwards.co.uk w www.swannedwards.co.uk

Job Title	Scale	Drawn By
Proposed Change of Use	1:100	G.E.
The Red Cow Hotel	September 2017	Revision
High Street, Dornington		
for: Market Homes Ltd		
Survey Drawing	SE-849	
Basement and Ground Floor Plans, Section AA and Section BB	01	