



General Notes

1. This drawing shall not be scaled, figured dimensions only to be used.
2. The dimensions are shown from the inside unless stated.
3. The drawing is for information only and does not constitute a contract. All dimensions on site prior to the commencement of any work.
4. This drawing is to be read in conjunction with all relevant engineers and specialist sub-contractors drawings and specifications.
5. Any discrepancies are to be brought to the designer's attention.

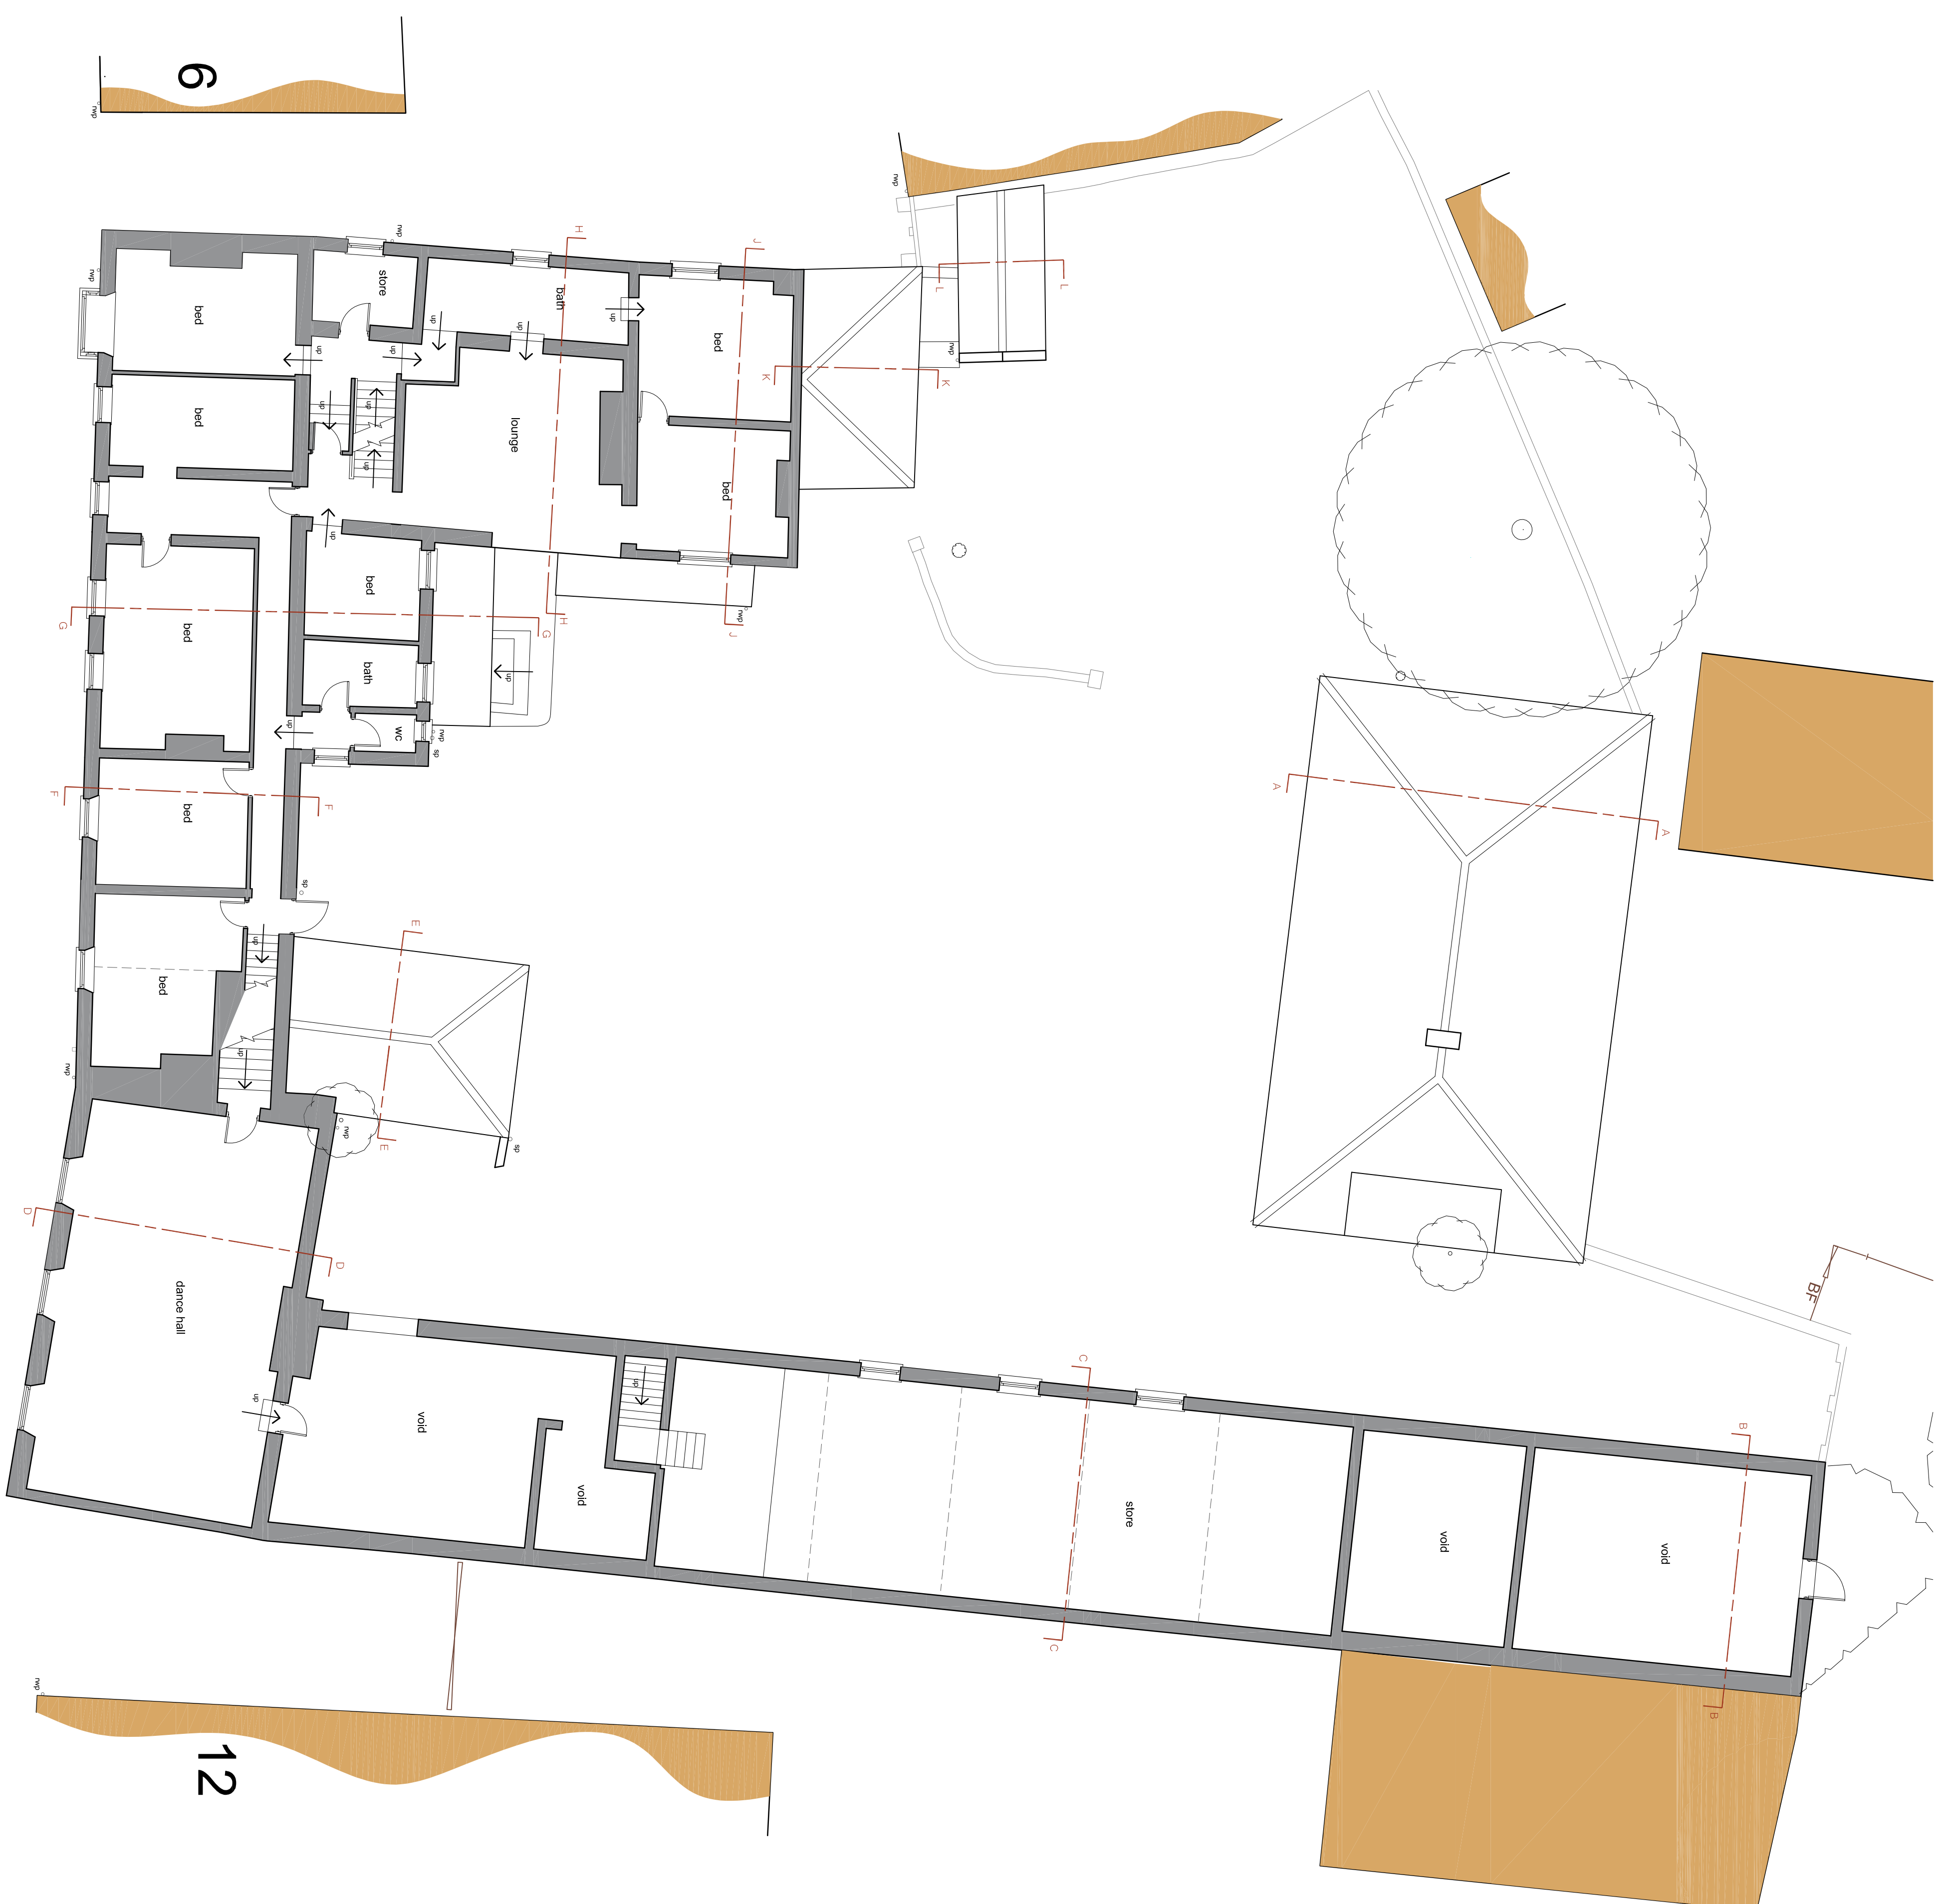


First Floor Plan

Scale: 1:100

 


Section C-C

Scale: 1:100

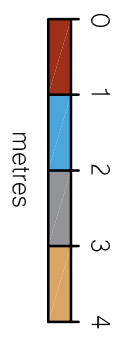


Section D-D

Scale: 1:100

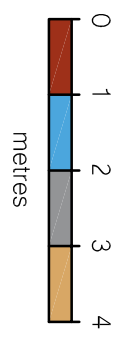


Section E-E

Scale: 1:100

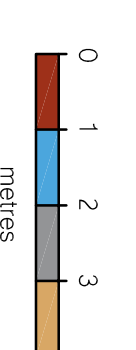

Section F-F

Scale: 1:100

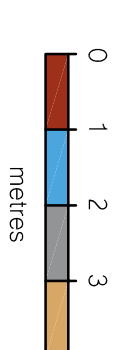

SWANN EDWARDS
ARCHITECTURE

Swann Edwards Architecture Limited, Evenden House, Gull Road,
Guyhirn, Wisbech, Cambs. PE13 4ER.
t 01945 450594 e info@swannedwards.co.uk w www.swannedwards.co.uk

Job Title	Drawn	Scale
Proposed Change of Use	September 2017	1:100
The Red Cow Hotel	2017	Sheet Size A1
High Street, Donington		
for: Market Homes Ltd		
Survey Drawing	Job No. SE-849	Drawn by G.E.
First Floor Plan	Orig No. 02	Revision
and Sections C-C-D-D		
E-E and F-F		