
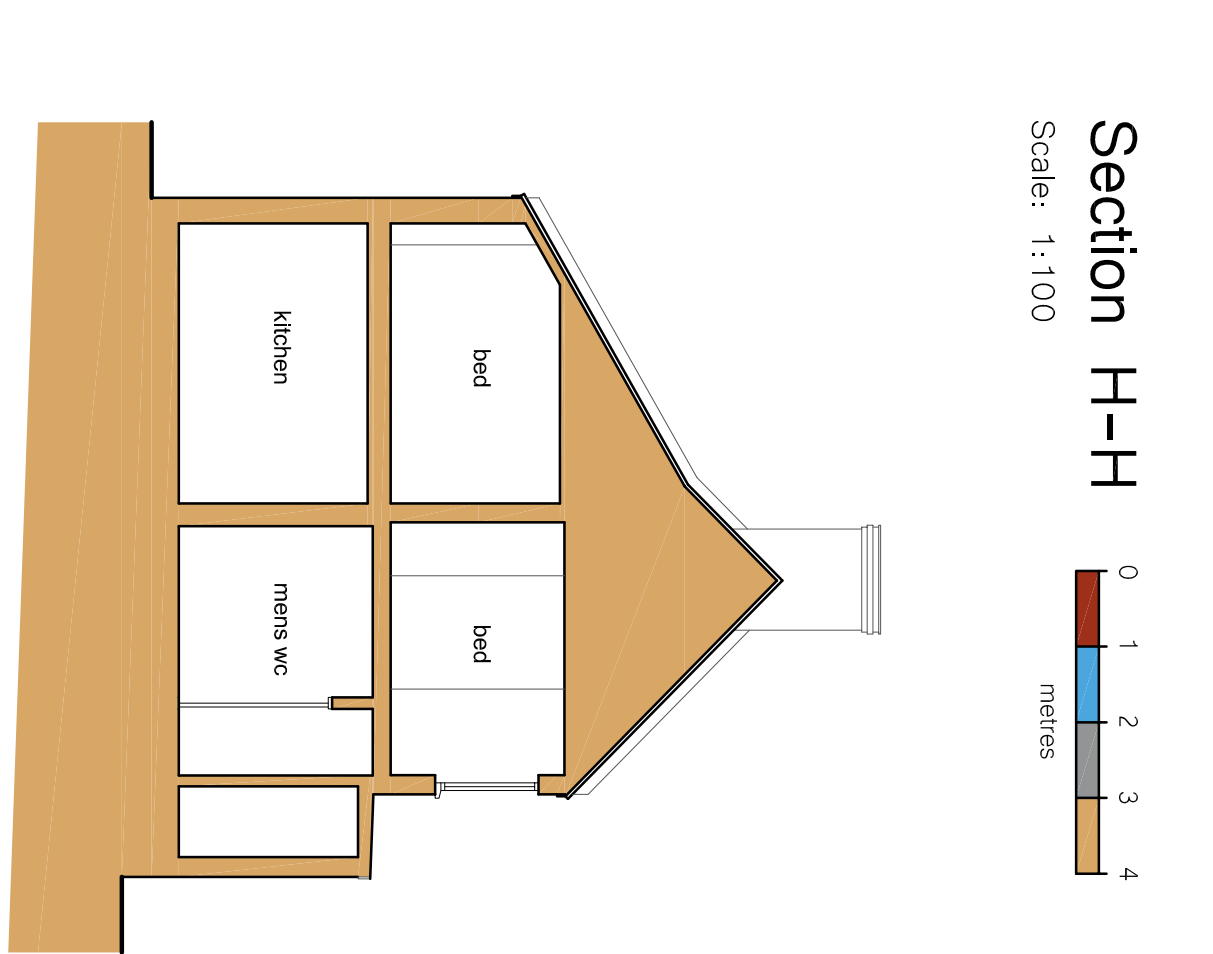
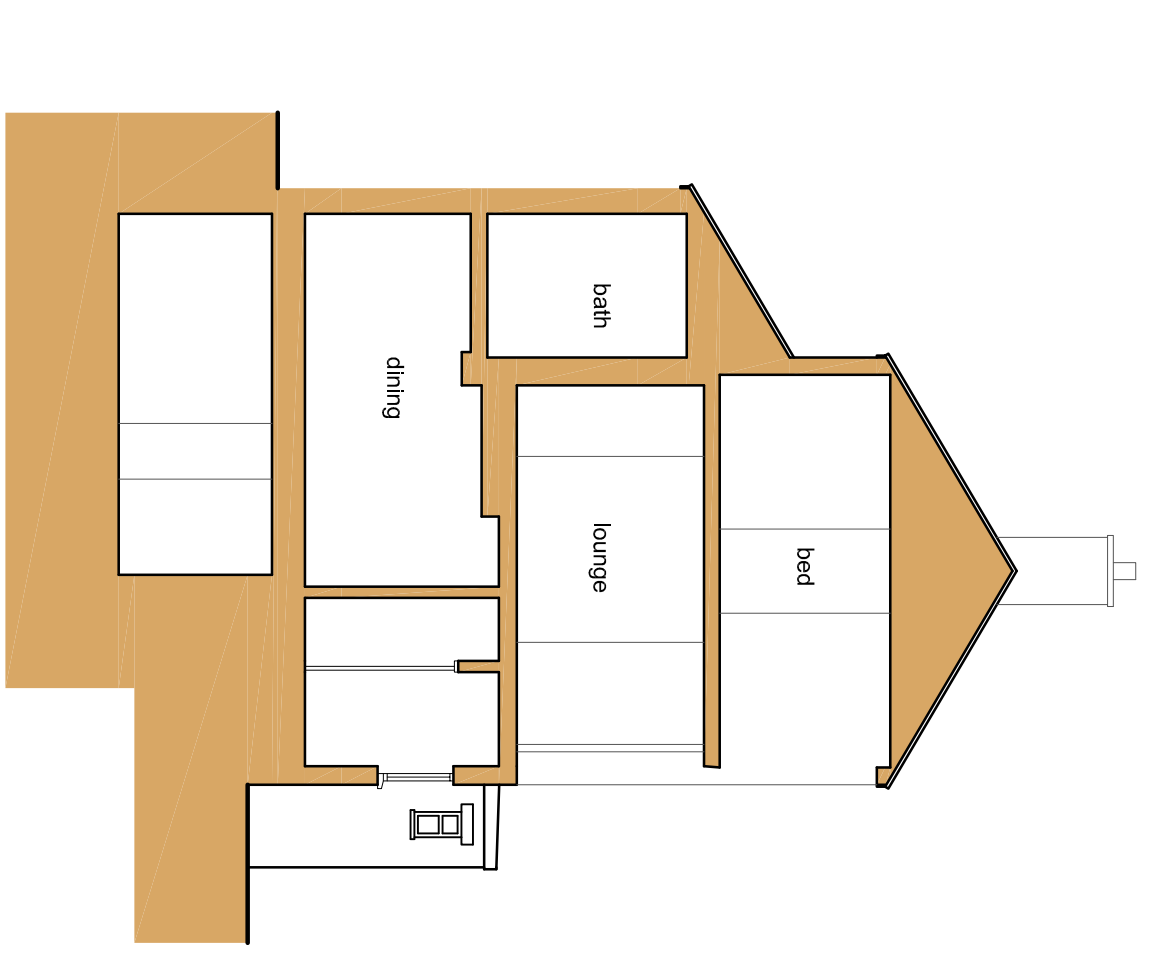
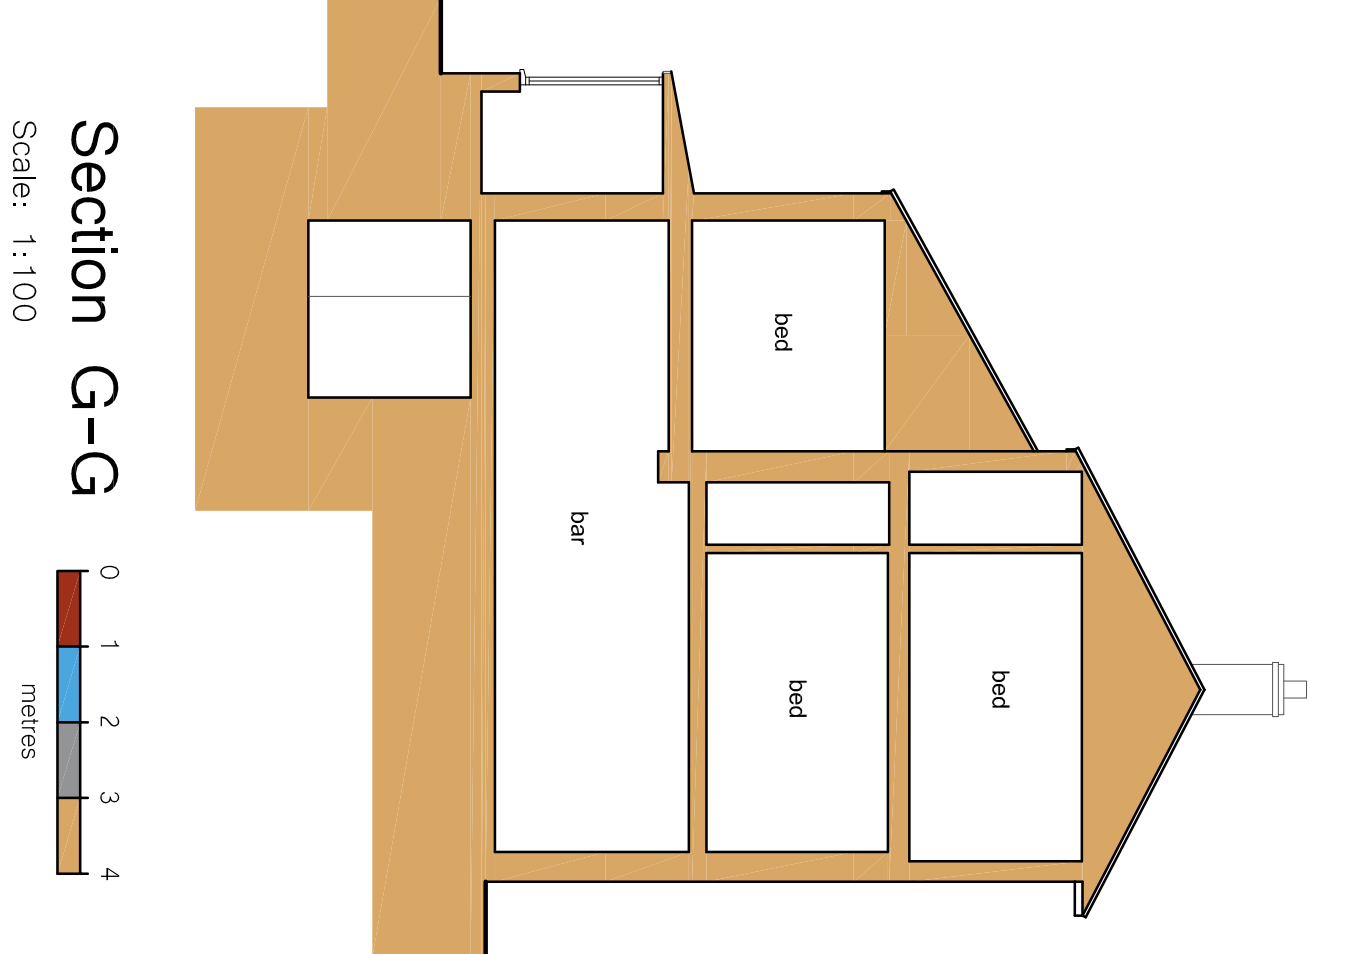



General Notes

1. This drawing shall not be scaled, figured dimensions only to be used.
2. The dimensions are shown in millimetres unless otherwise stated.
3. The dimensions are shown in millimetres unless otherwise stated.
4. This drawing is to be read in conjunction with all relevant engineers and specialist sub-contractors drawings and specifications.
5. Any discrepancies are to be brought to the designer's attention.

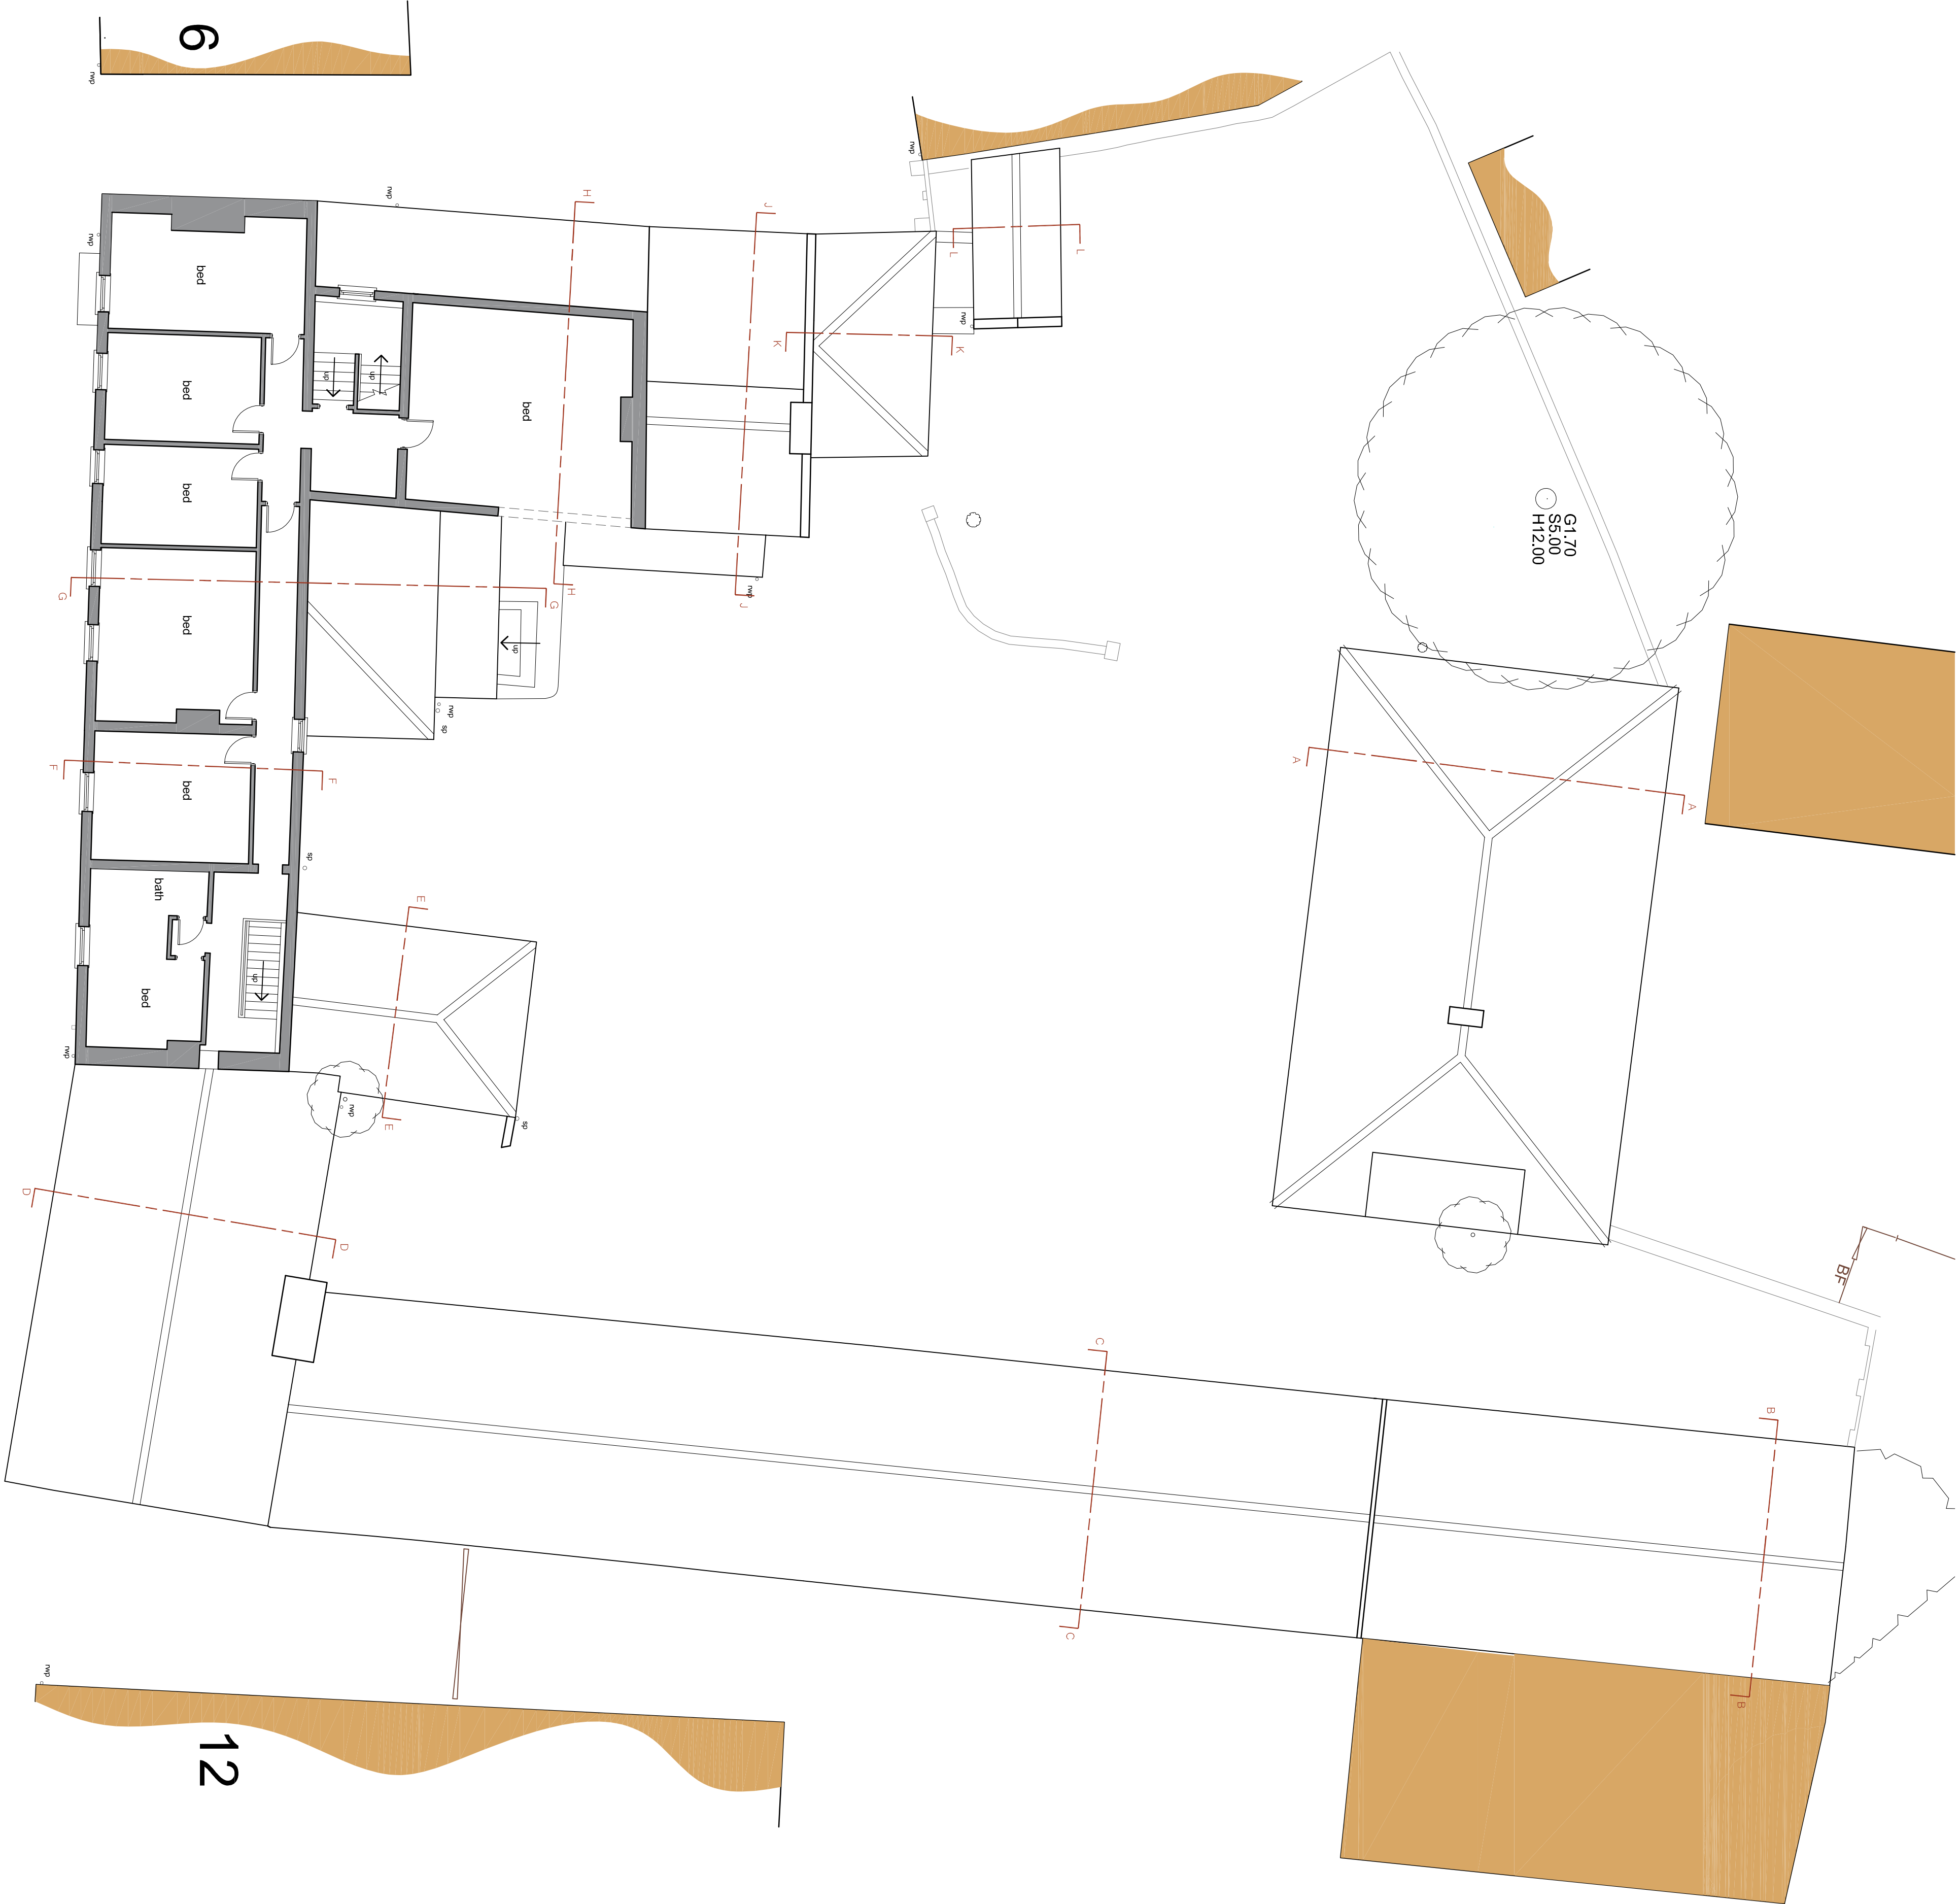


Second Floor Plan

Scale: 1:100

 


Section G-G

Scale: 1:100

 


Section H-H

Scale: 1:100

 

Section J-J

Scale: 1:100

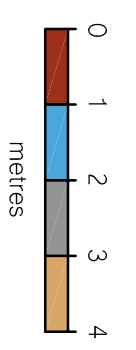

SWANN EDWARDS

ARCHITECTURE

Swann Edwards Architecture Limited, Eveden House, Gull Road,
Gulftun, Wisbech, Cambs. PE13 4ER
t 01945 450694 e info@swannedwards.co.uk w www.swannedwards.co.uk

Job Title	Date	Scale
Proposed Change of Use	September 2017	1:100
The Red Cow Hotel		Sheet Size
High Street, Donington		A1
for: Market Homes Ltd		
Drawn By	Job No.	Drawn By
Survey Drawing	SE-849	G.E.
Second Floor Plan	Orig No.	Revision
and Sections G-G		
H-H and J-J	03	