


All Dimensions and Levels to be verified on site.
Only Figured Dimensions to be used.
Do not scale this drawing.
Any discrepancies to be notified to the originator
of this drawing immediately.
If in doubt, ask.
Copyright is reserved by them and the drawing is
issued on the condition that it is not copied,
reproduced, retained, or disclosed to any
unauthorised person, either wholly or in part
without consent.

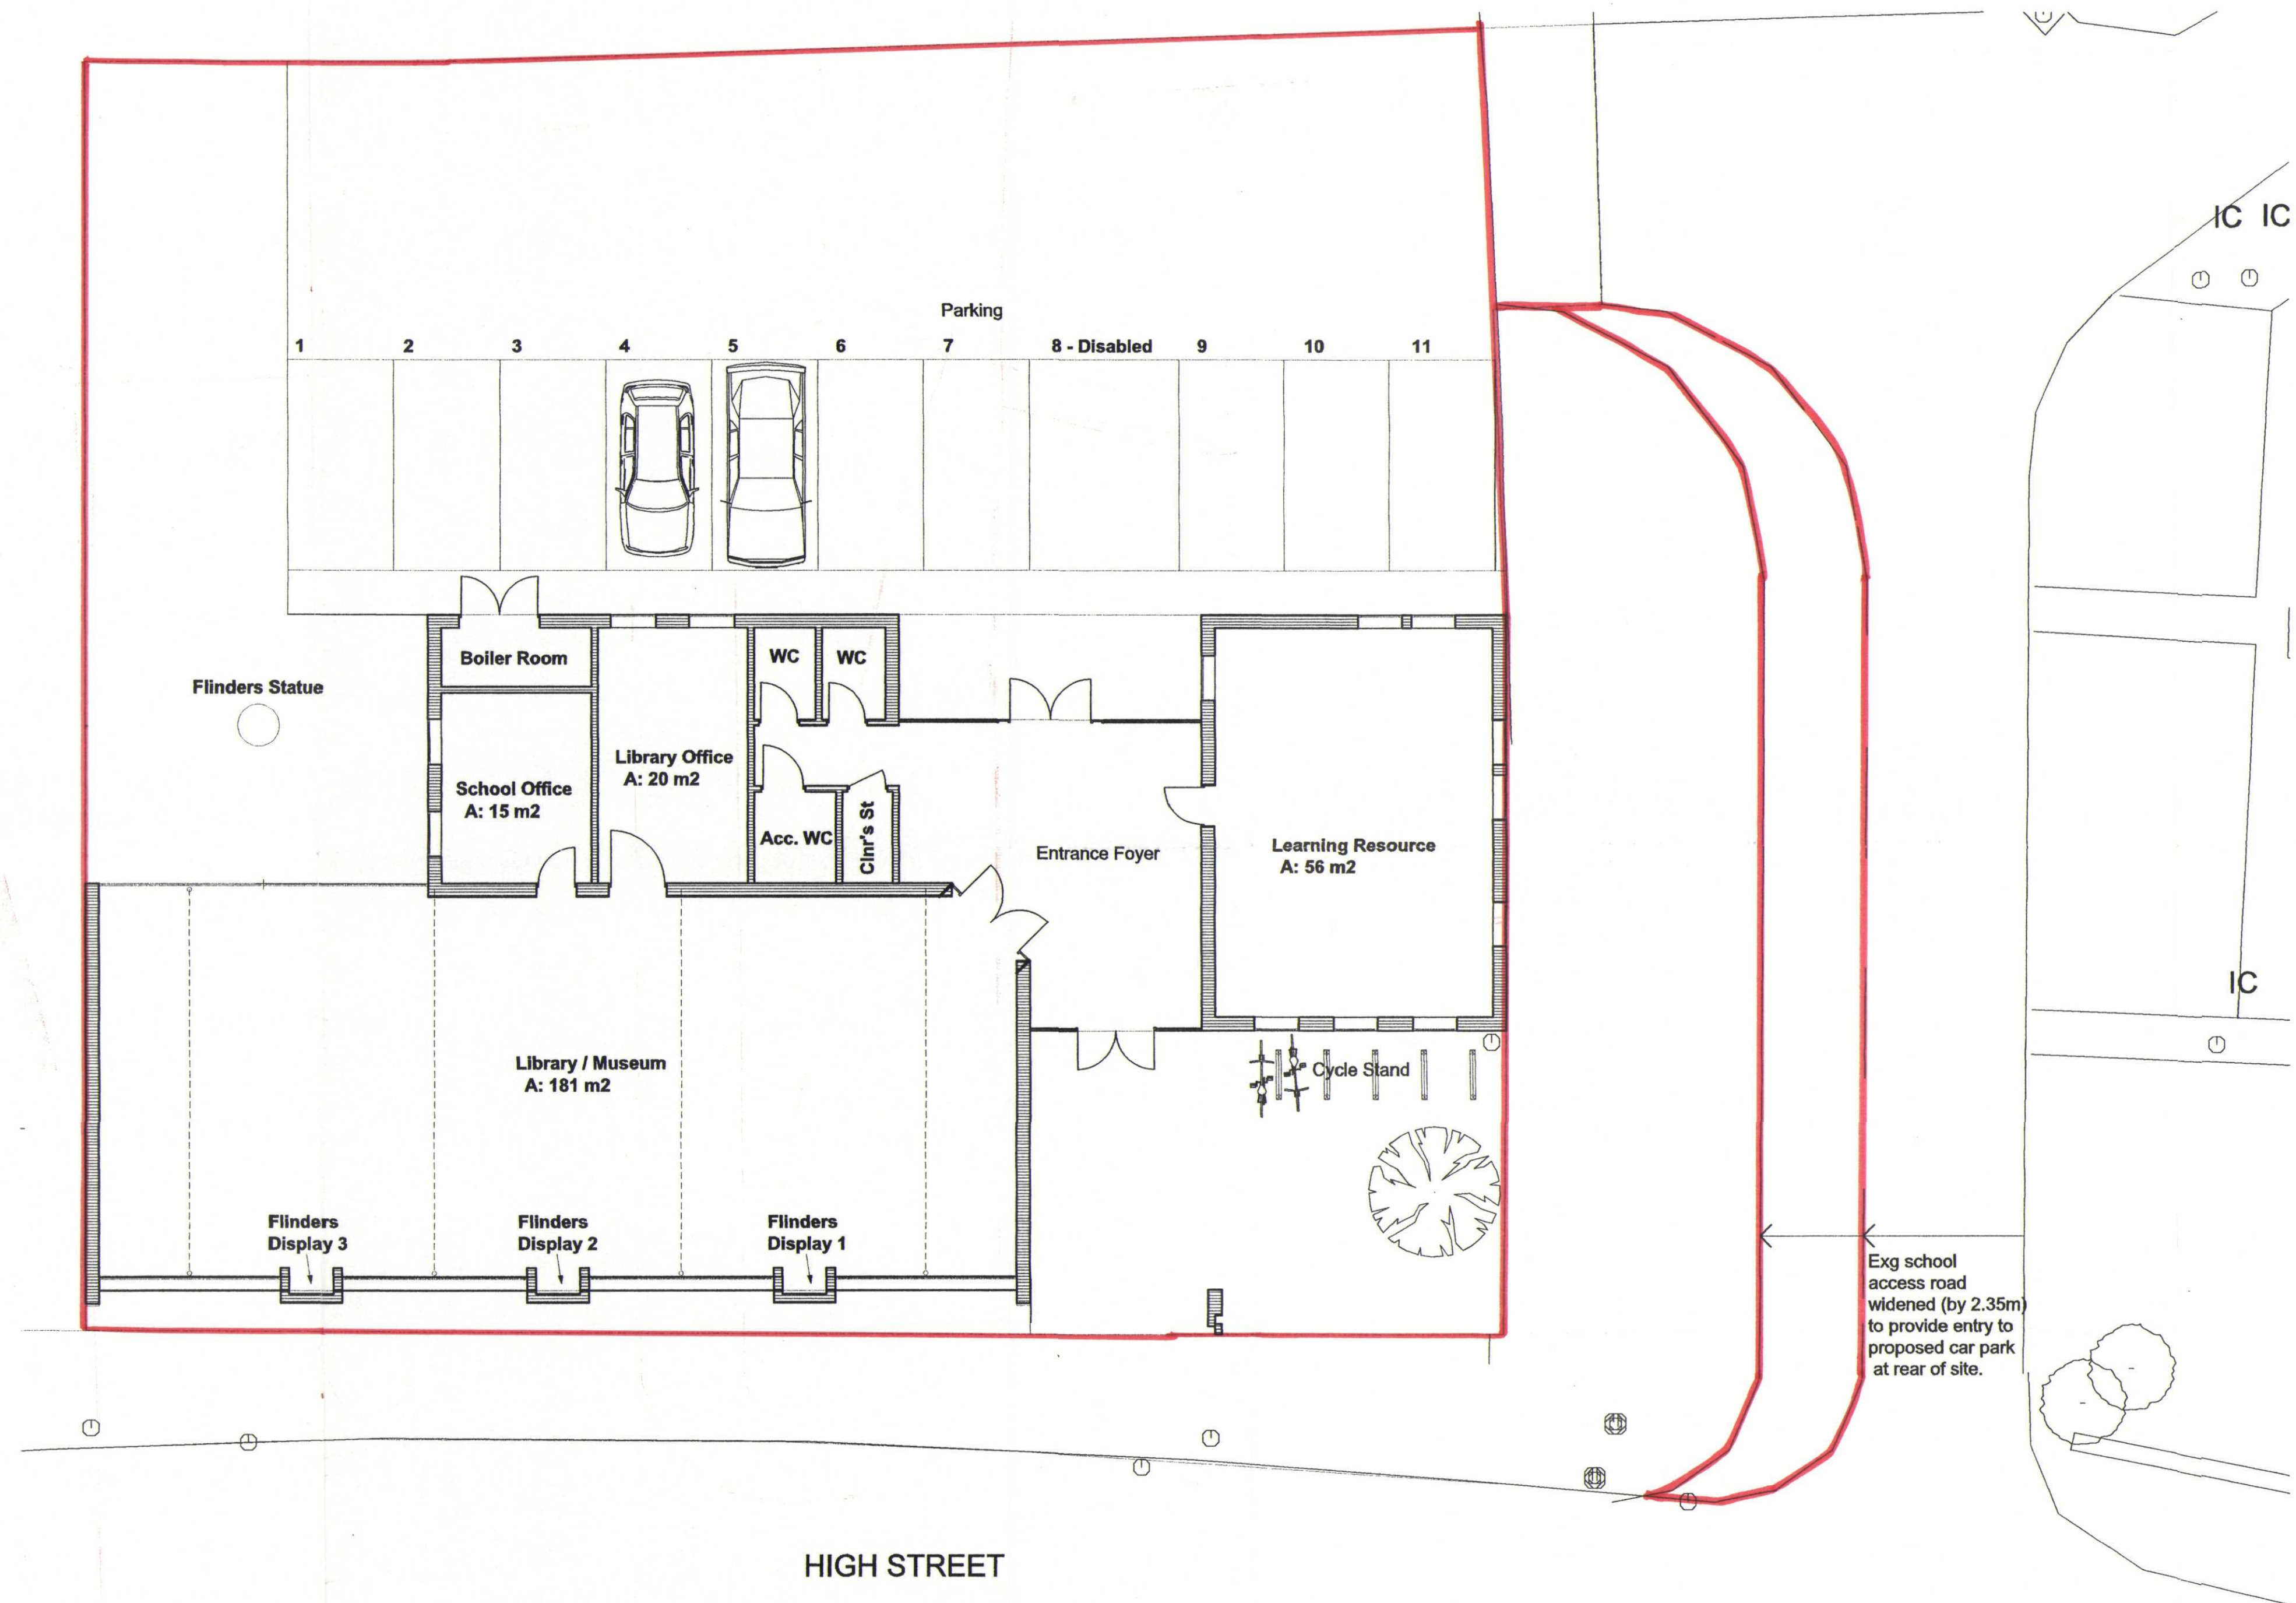

1:100

Planning & Development
30 OCT 2003
Highways & Planning
Directorate
- 7 OCT 2003
Planning & Conservation

DETERMINED PLAN

Rev.	Date	Description	By	Chk'd

HBS HBS Business Services
Mill House
Brayford Wharf North
Lincoln, LN1 1YT
Tel: 01522 836836
Fax: 01522 516050
Web: www.hbs.uk.com

Client
Lincs County Council

Project
Donington Thomas Cowley - Library

Drawing Title
Floor Plan / Site Plan

Drawn By R Loukes	Checked By S Priscott
-----------------------------	---------------------------------

Scale 1:100	Date 06 10 03
-----------------------	-------------------------

Project No. XT622001	Drawing No. PL 02	Revision
--------------------------------	-----------------------------	----------

Drawing Status