



All Dimensions and Levels to be verified on site.
Only Figured Dimensions to be used.
Do not scale this drawing.
Any discrepancies to be notified to the originator
of this drawing immediately.
If in doubt, ask.
Copyright is reserved by them and the drawing is
issued on the condition that it is not copied,
reproduced, retained, or disclosed to any
unauthorised person, either wholly or in part
without consent.

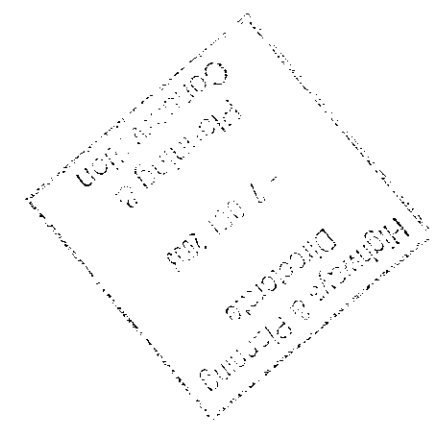


DONINGTON HIGH STREET "STREETSCAPE" - LOOKING NOTRH
1:200

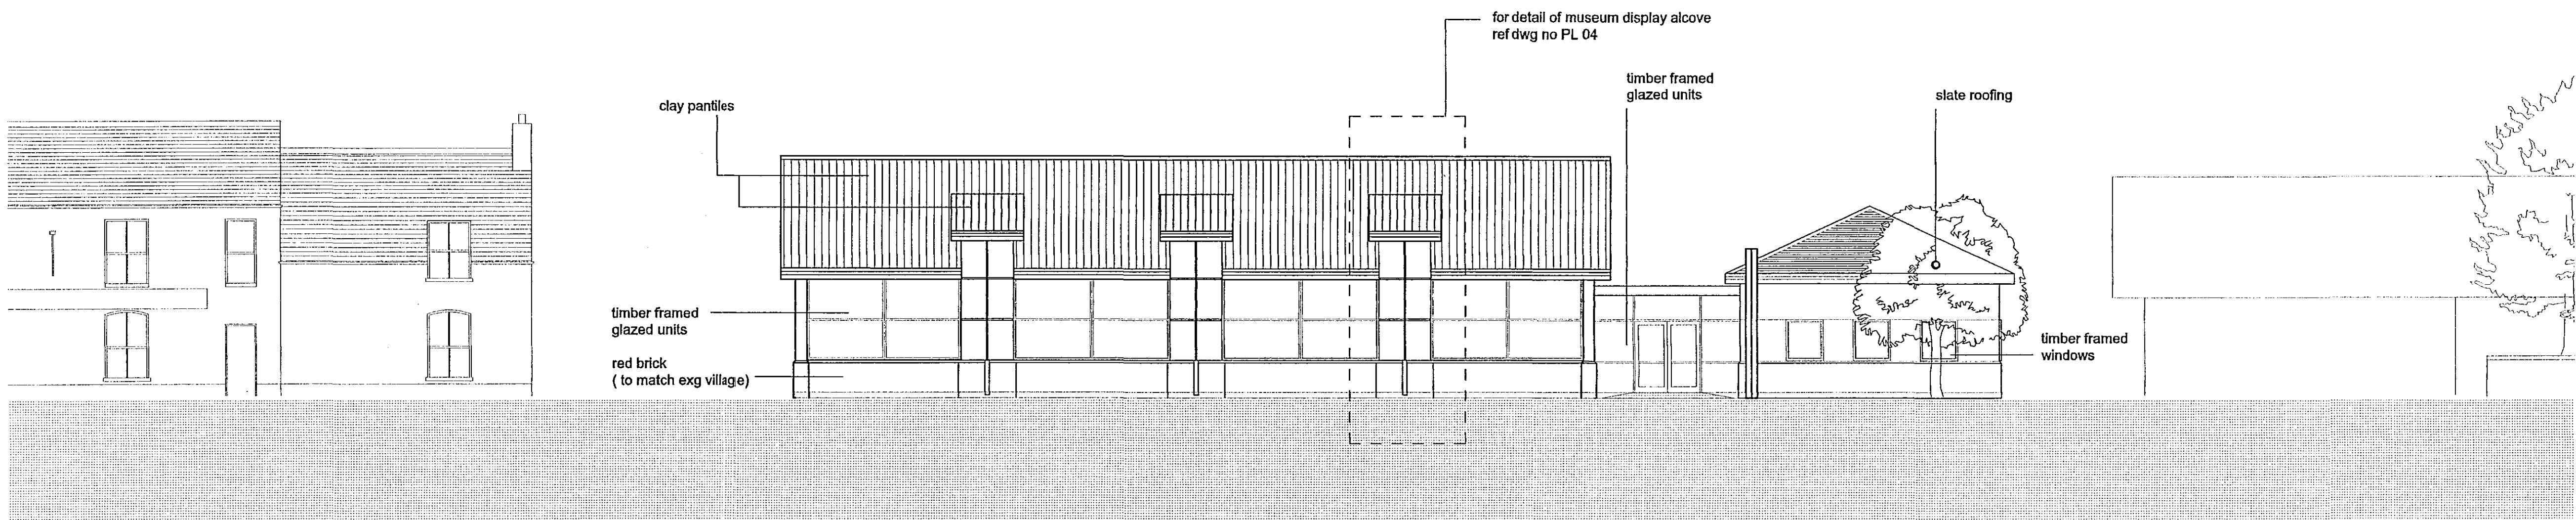

PROPOSED LIBRARY - SOUTH ELEVATION
1:100

30 OCT 03
13/10/03
DETERMINED
PLAN

Rev.	Date	Description	By	Chk'd
------	------	-------------	----	-------

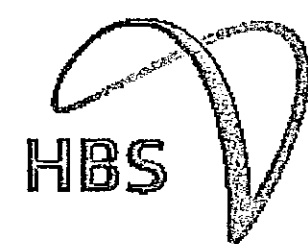

HBS Business Services
Mill House
Brayford Wharf North
Lincoln, LN1 1YT
Tel: 01522 836836
Fax: 01522 516050
Web: www.hbs.uk.com

Client
Lincs County Council

Project
Donington Thomas Cowley - Library

Drawing Title
Streetscape & South Elevation

Drawn By
R Loukes

Checked By
S Priscott

Scale
1:200 / 1:100

Date
06 10 03

Project No.
XT622001

Drawing No.
PL 03

Revision

Drawing Status
Planning