




All Dimensions and Levels to be verified on site.
Only Figured Dimensions to be used.
Do not scale this drawing.
Any discrepancies to be notified to the originator of this drawing immediately.
If in doubt, ask.
Copyright is reserved by them and the drawing is issued on the condition that it is not copied, reproduced, retained, or disclosed to any unauthorised person, either wholly or in part without consent.

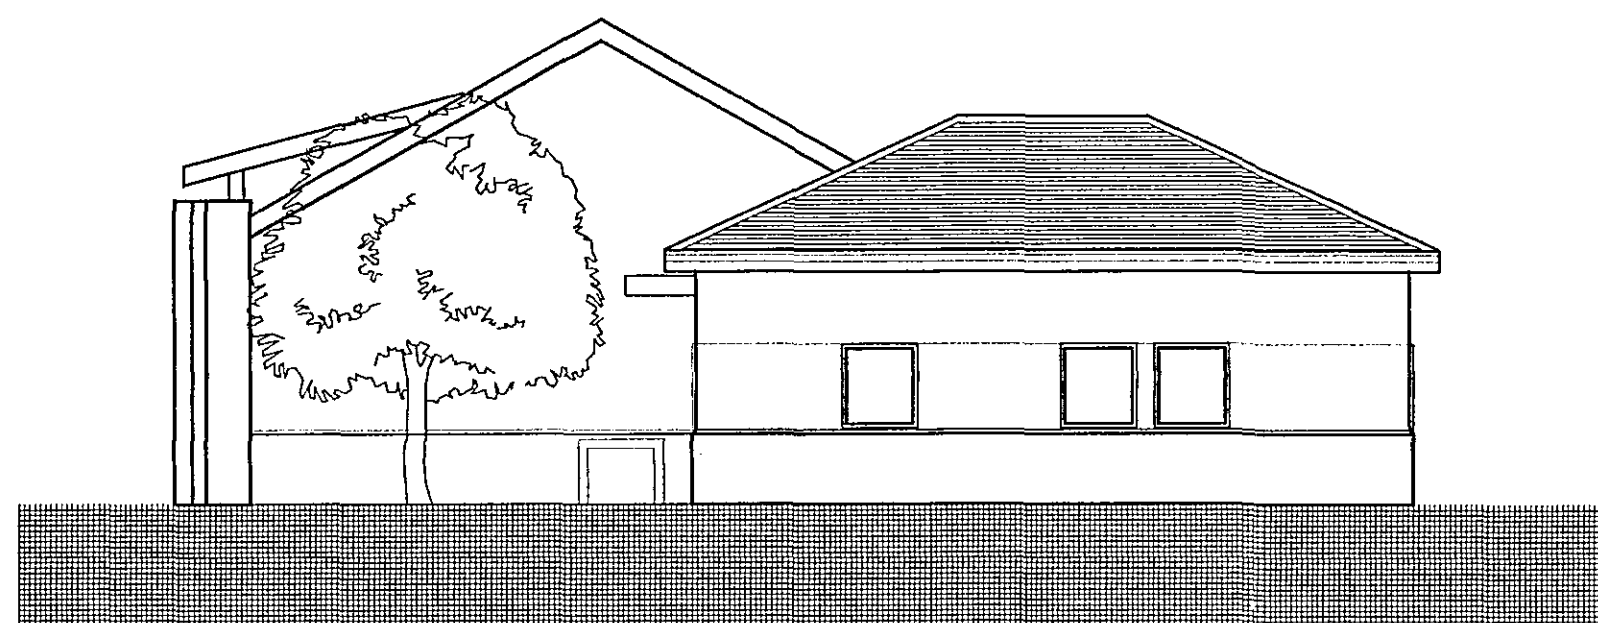


EAST ELEVATION
1:100

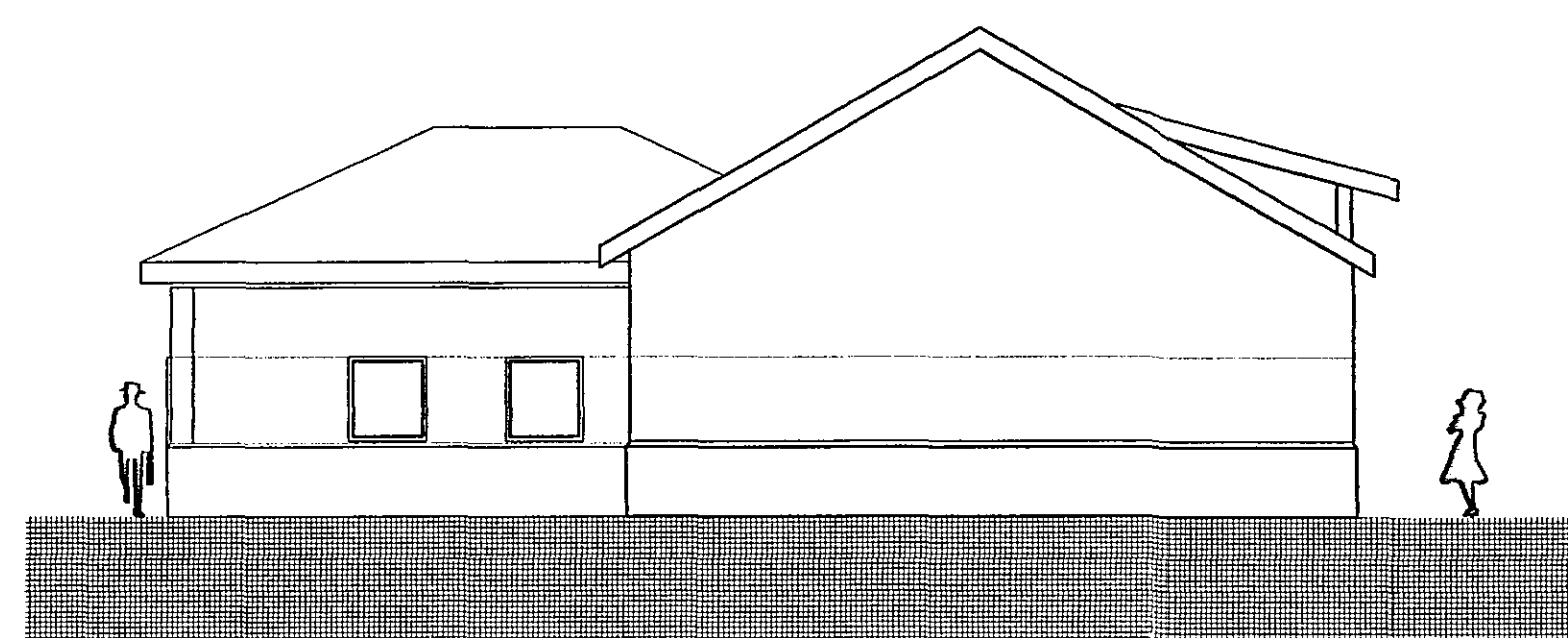


WEST ELEVATION
1:100

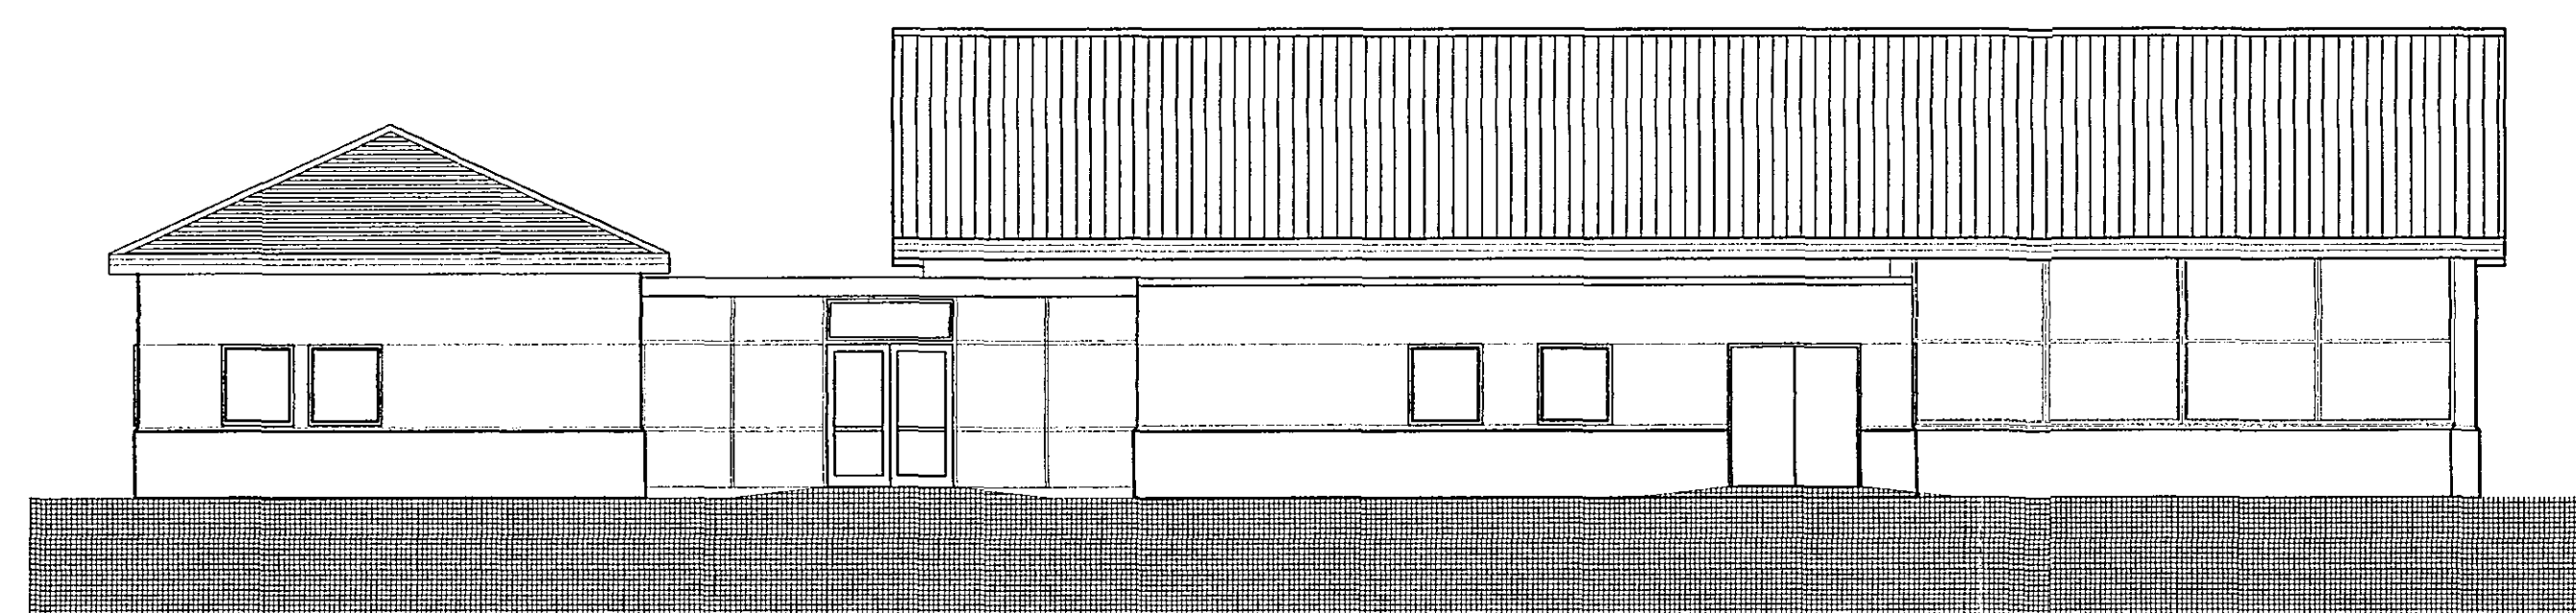


NORTH ELEVATION
1:100

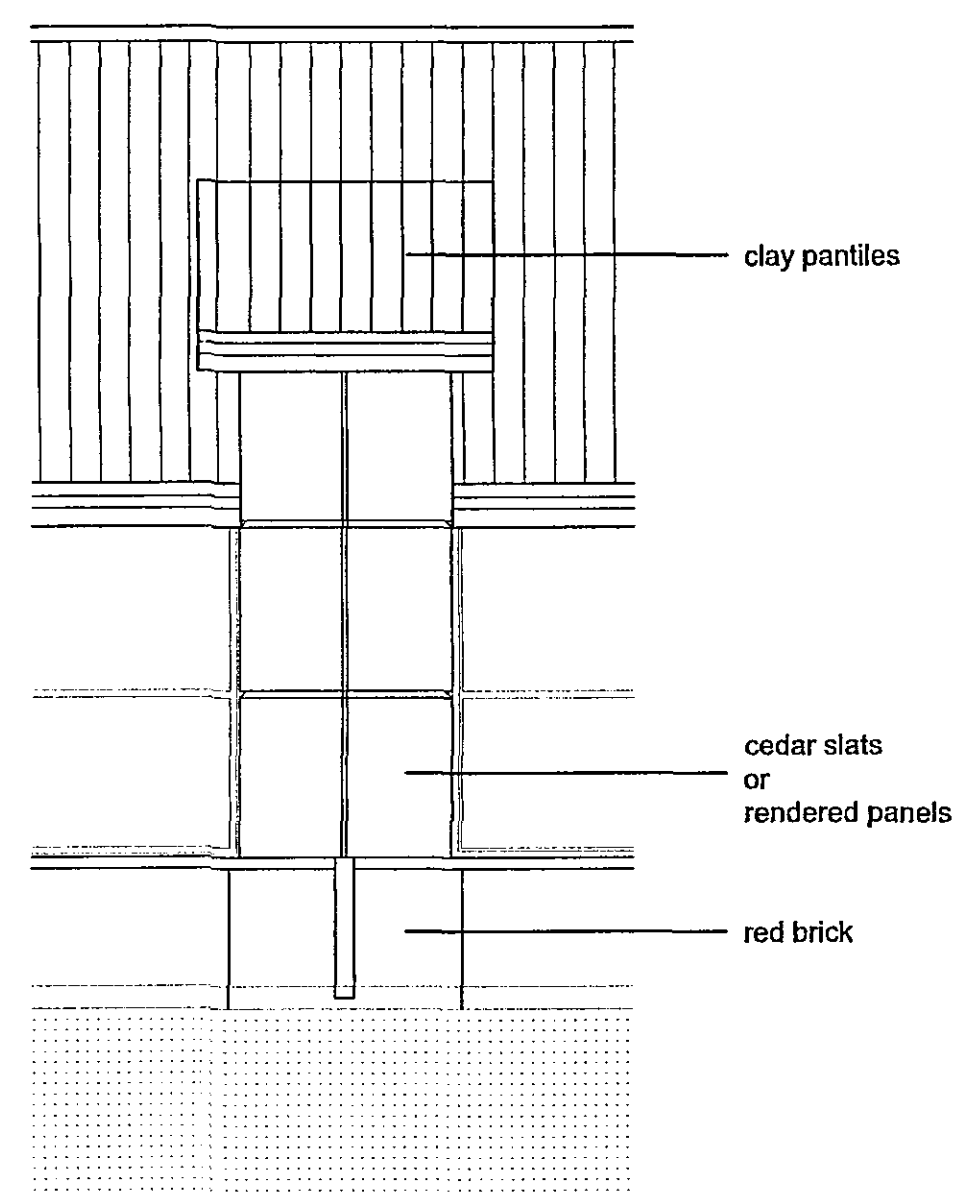

EXTERNAL ELEVATION OF
MUSEUM DISPLAY ALCOVE
1:50

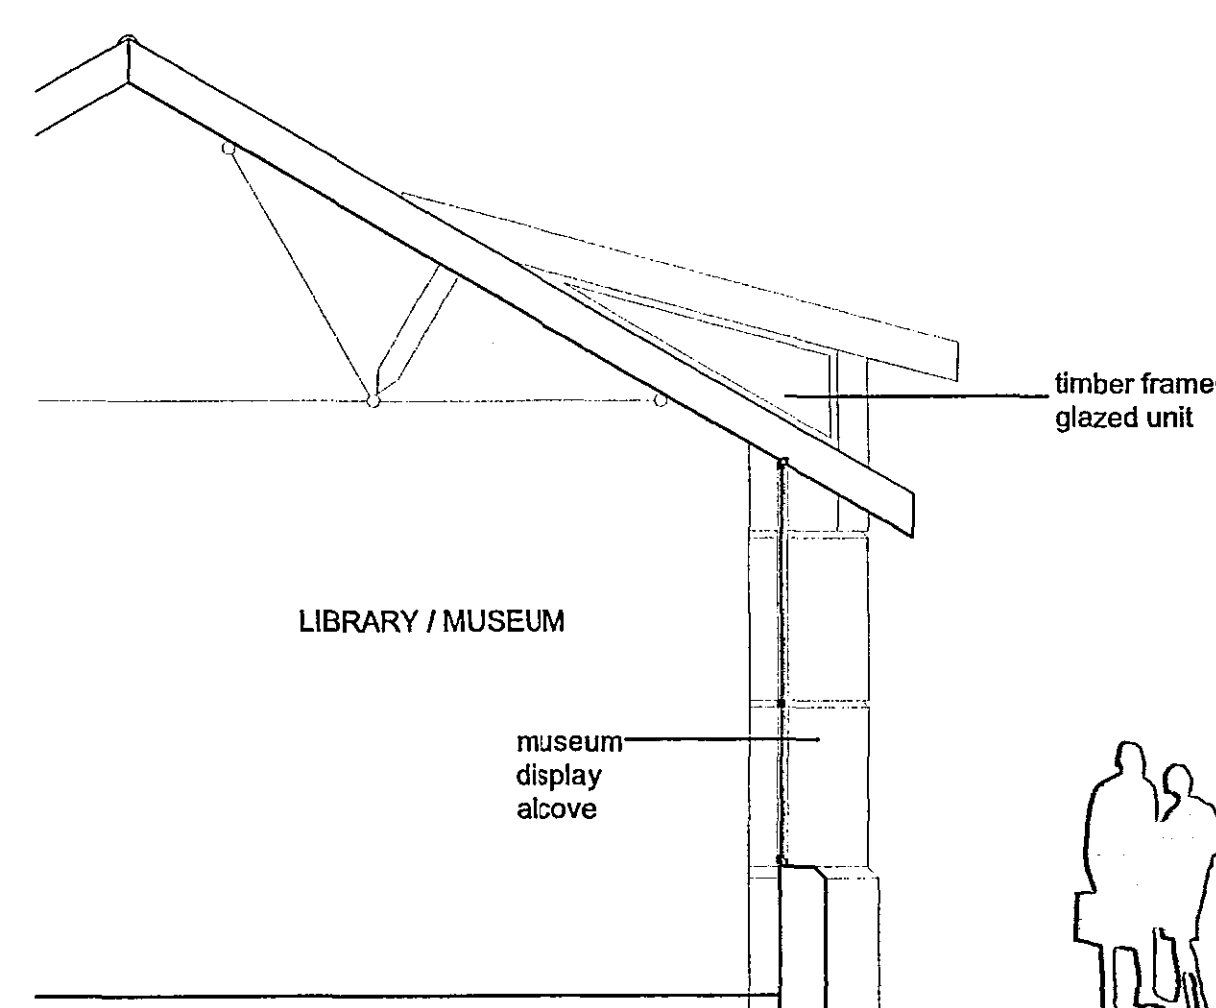

PART BUILDING SECTION
1:50

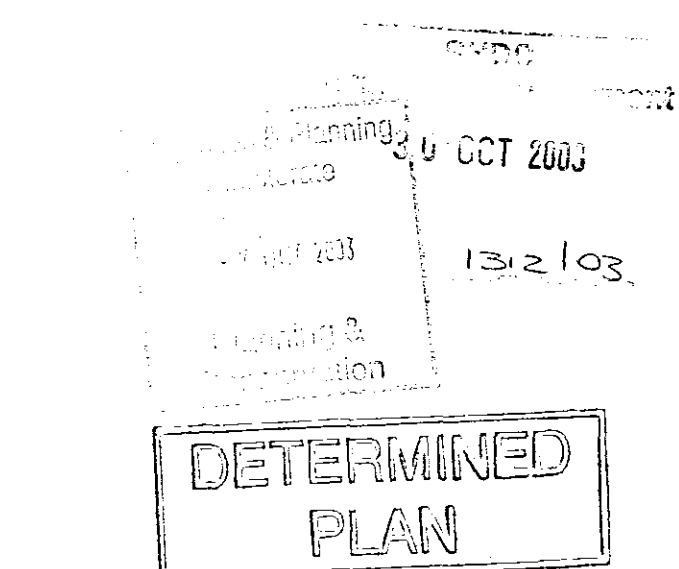

Rev.	Date	Description	By	Chkd
------	------	-------------	----	------

HBS HBS Business Services
Mill House
Brayford Wharf North
Lincoln, LN1 1YT
Tel: 01522 836836
Fax: 01522 516050
Web: www.hbs.uk.com

Client
Lincs County Council

Project
Donington Thomas Cowley - Library

Drawing Title
**North, East & West Elevations +
part Elevation + part Section**

Drawn By
R Loukes Checked By
S Priscott

Scale
1:100 / 1:50 Date
06 10 03

Project No.
XT622001 Drawing No.
PL 04 Revision

Drawing Status
Planning