



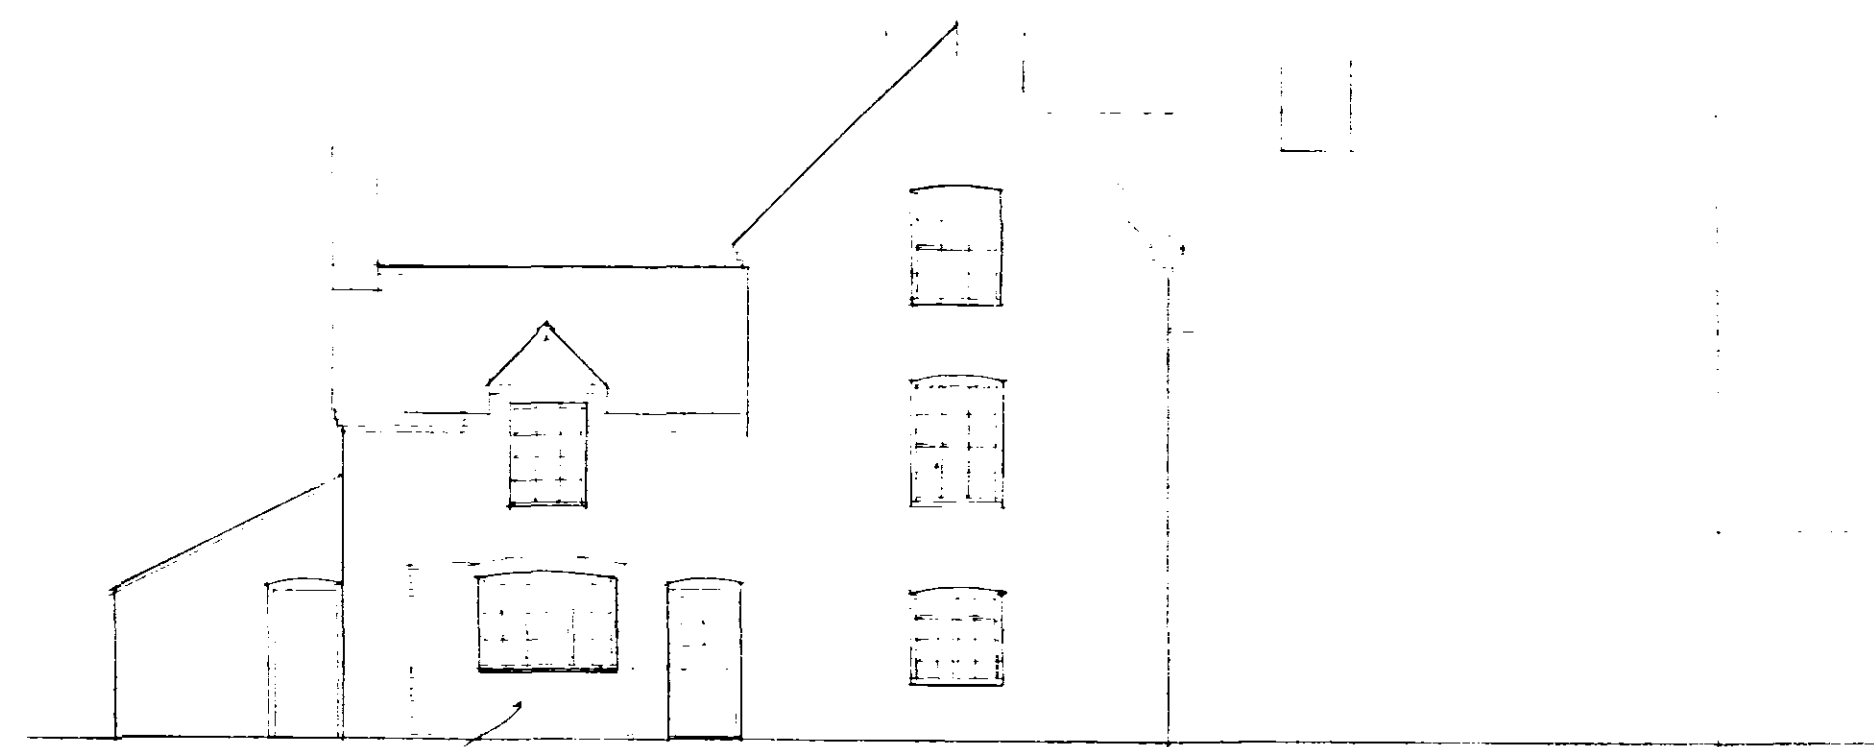


new facing brickwork to match existing;
painted timber window to match remainder
in reduced opening.

NORTH ELEVATION

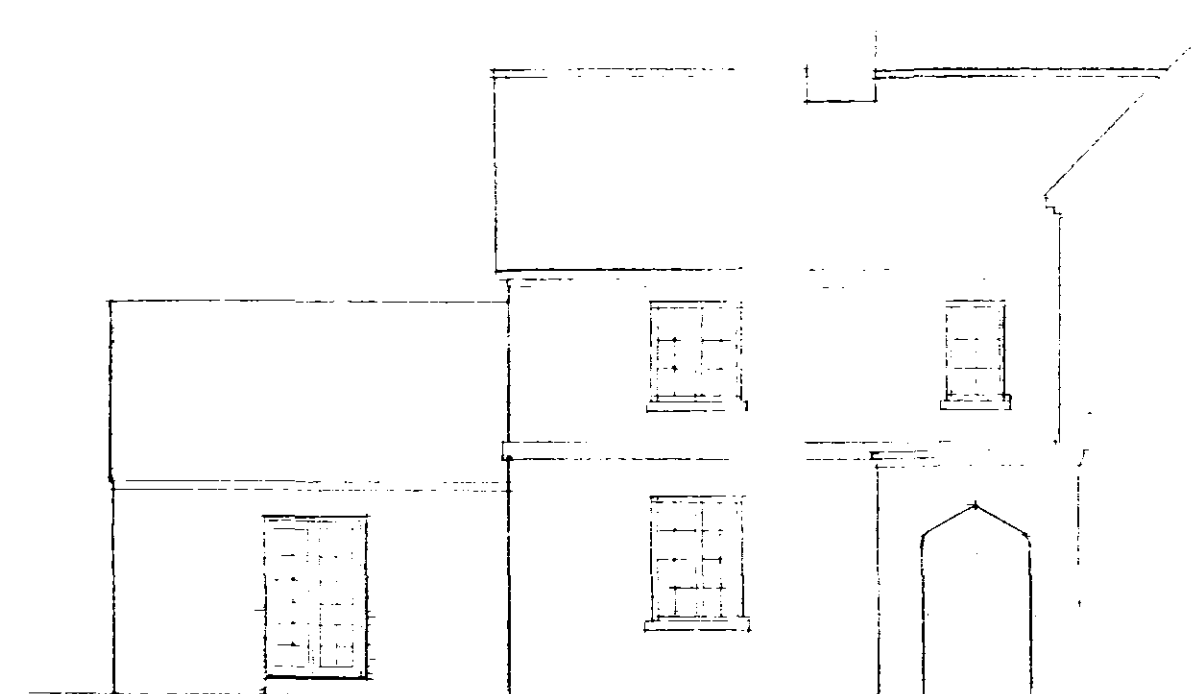


window opening enlarged for painted timber
ext. doors and frame

SOUTH ELEVATION (WEST END)

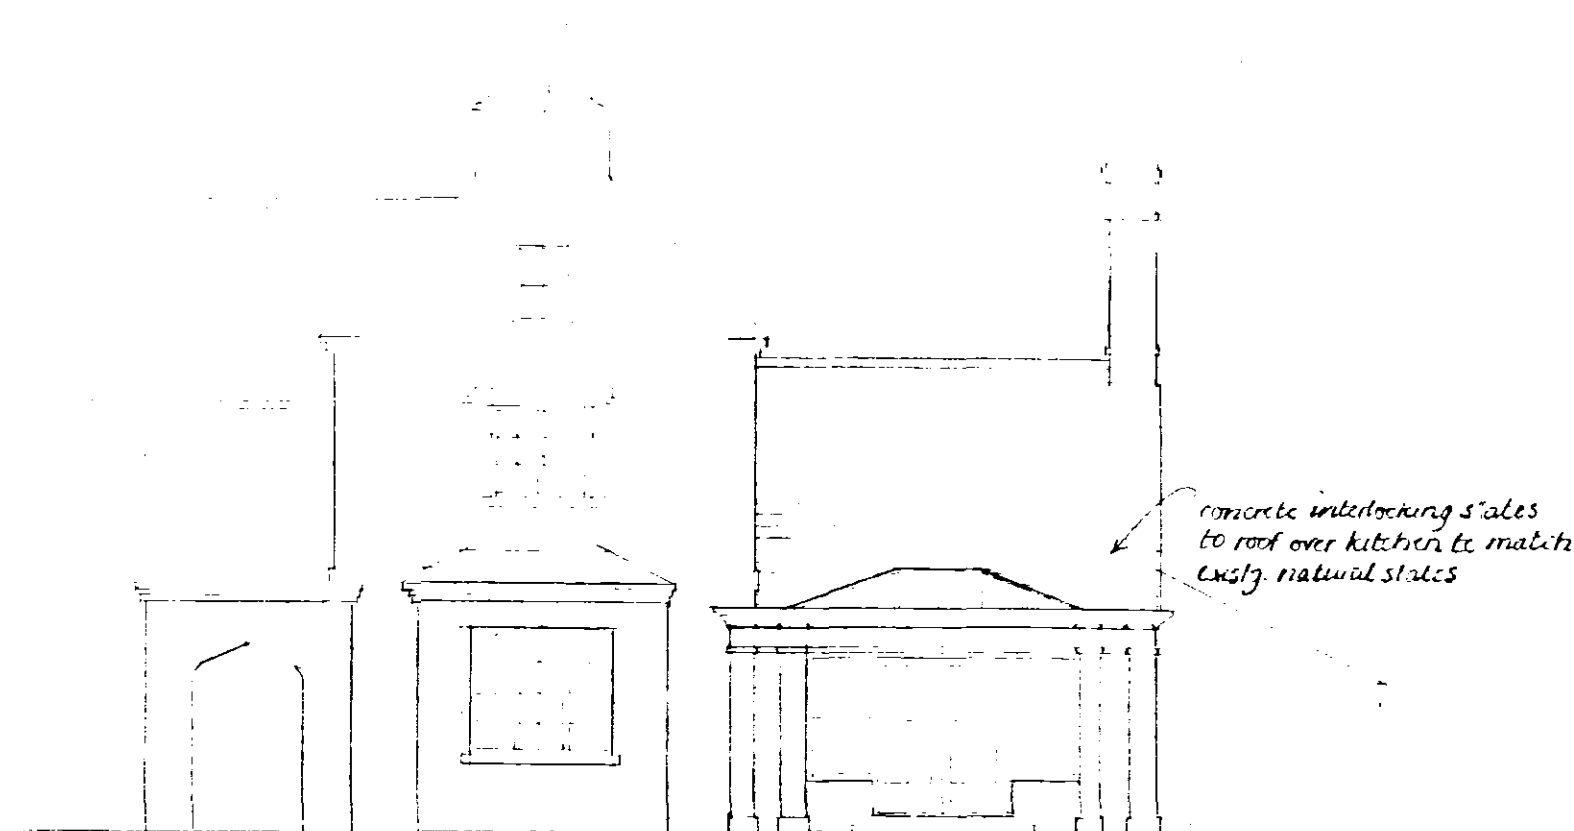


concrete interlocking slates
to roof over kitchen to match
existing natural slates

SOUTH ELEVATION (EAST END)

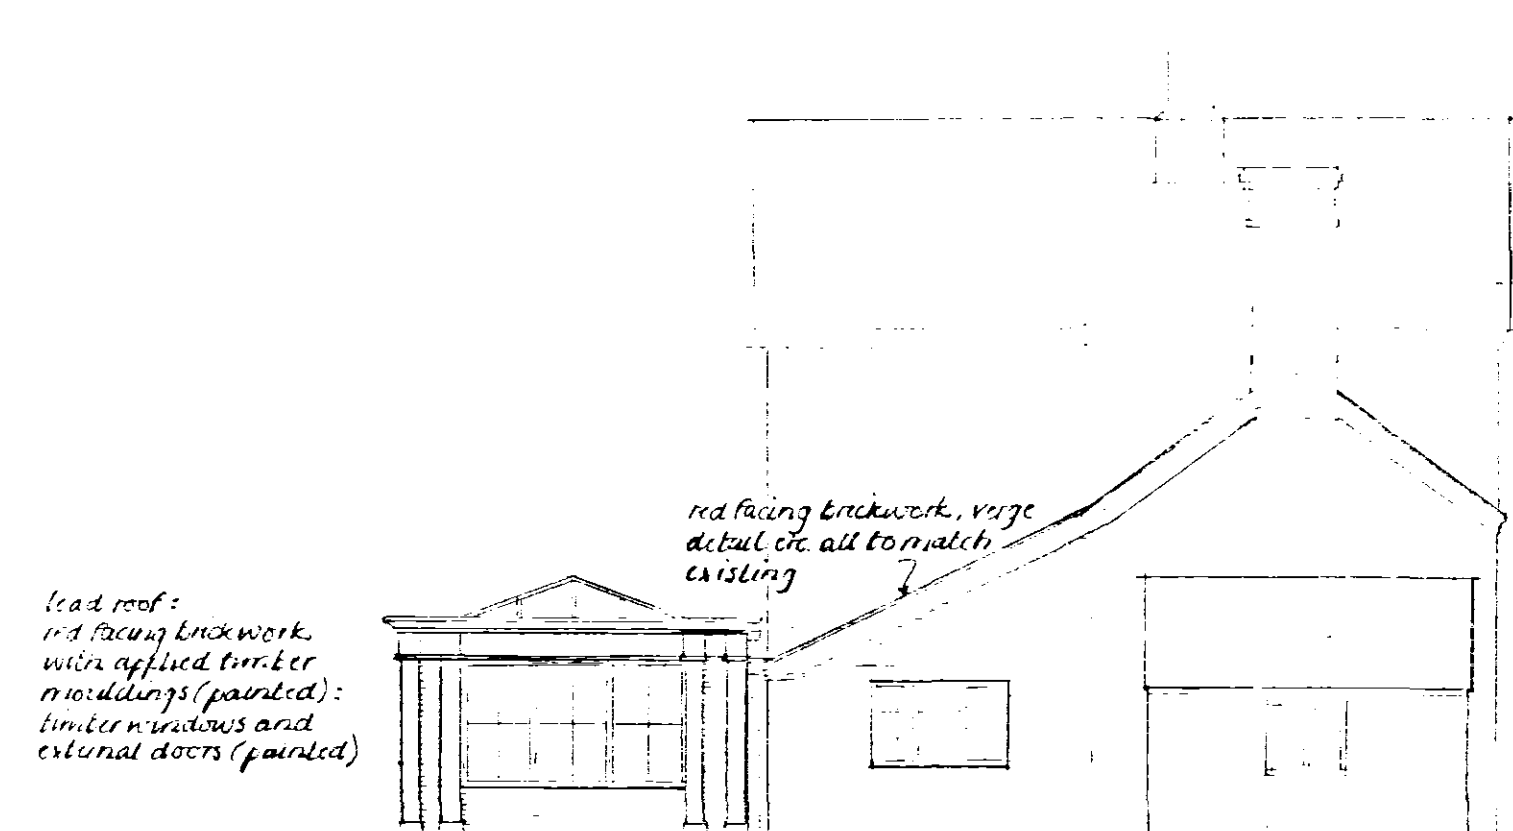


lead roof:
red facing brickwork
with applied timber
mouldings (painted);
timber windows and
external doors (painted)


EAST ELEVATION

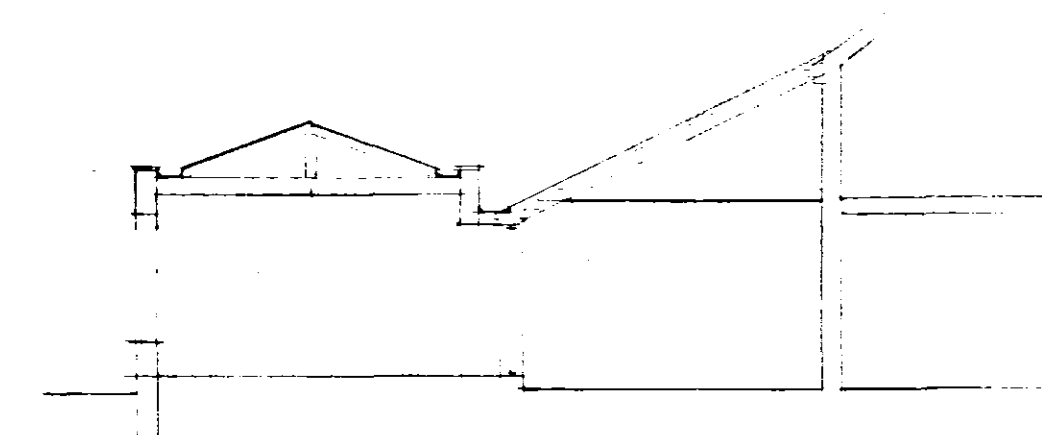

SECTION

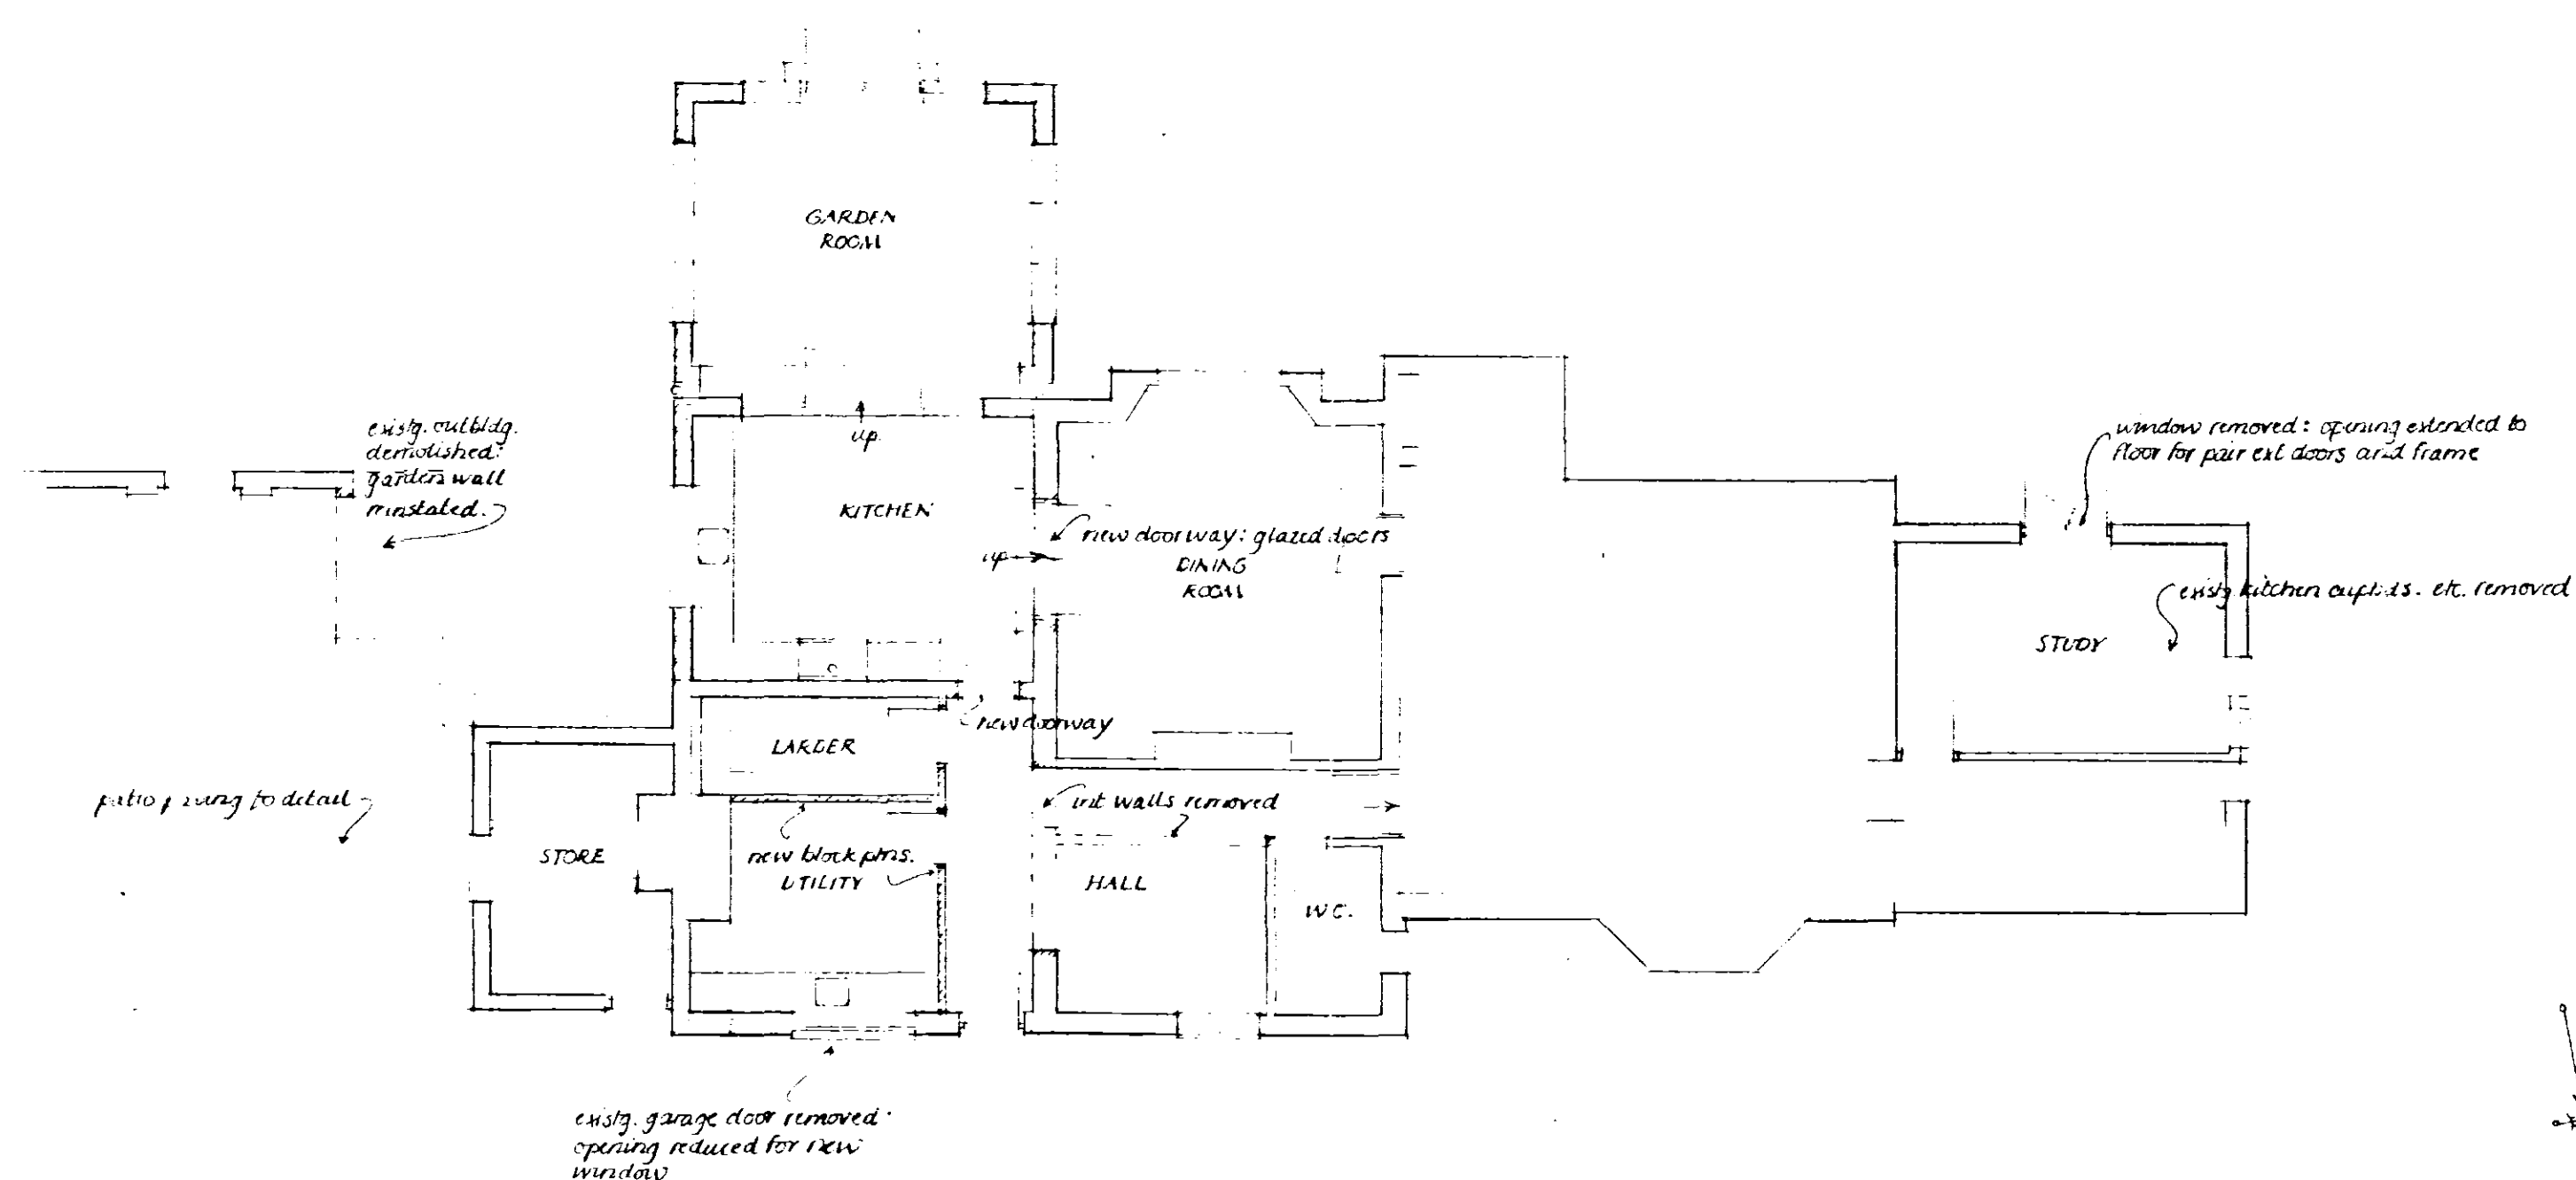

GROUND FLOOR PLAN

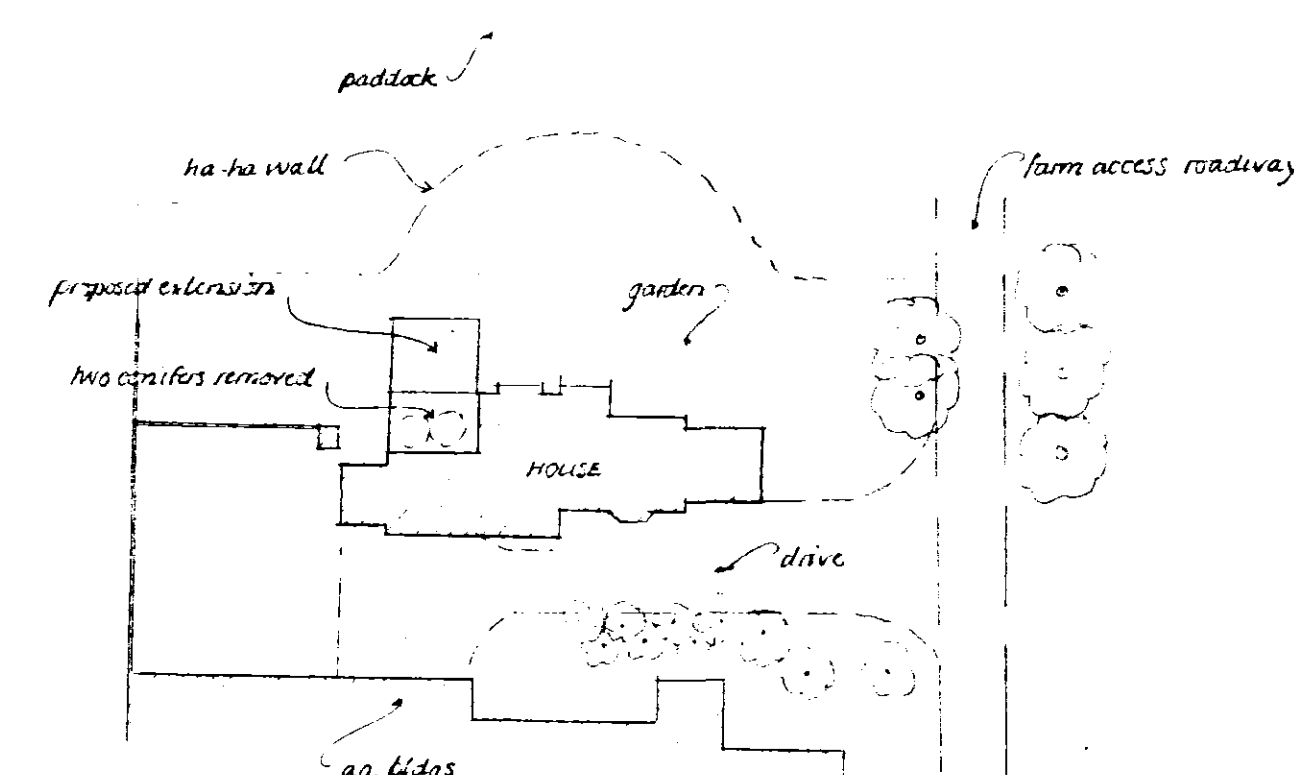

SITE PLAN
1:500

11 OCT 2005
1392/05

PROPOSED EXTENSIONS TO RED HOUSE FARM, DONINGTON.

7836/G/2.

SCALE 1:100

AIOLSOLL & PARTNERS
SURVEYORS
13, THIN RIDGE, BOSTON Lincs.