


DO NOT SCALE FROM THIS DRAWING.
IT IS THE CONTRACTORS RESPONSIBILITY
TO CHECK ALL DIMENSIONS ON SITE.


THIS DRAWING IS COPYRIGHT




Site Plan 1:1250

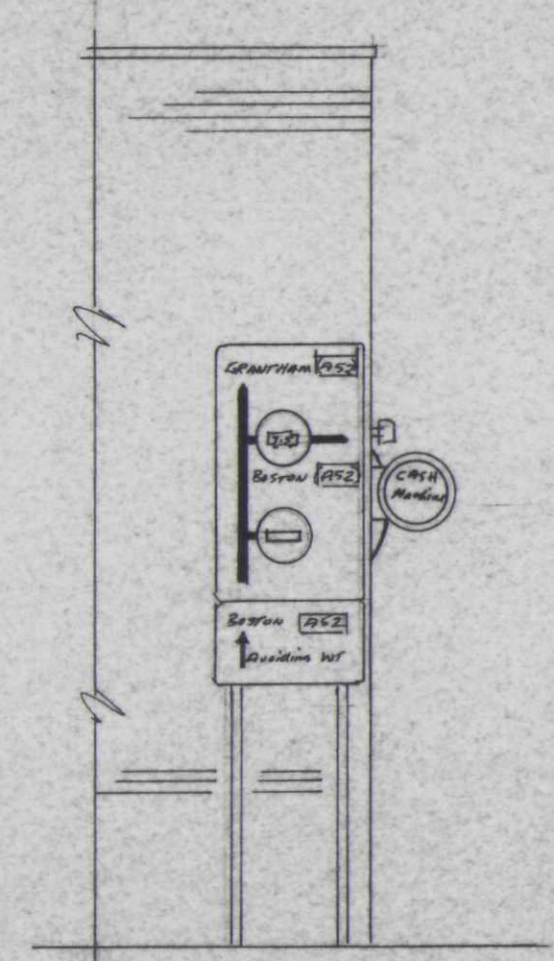


Existing East Elevation

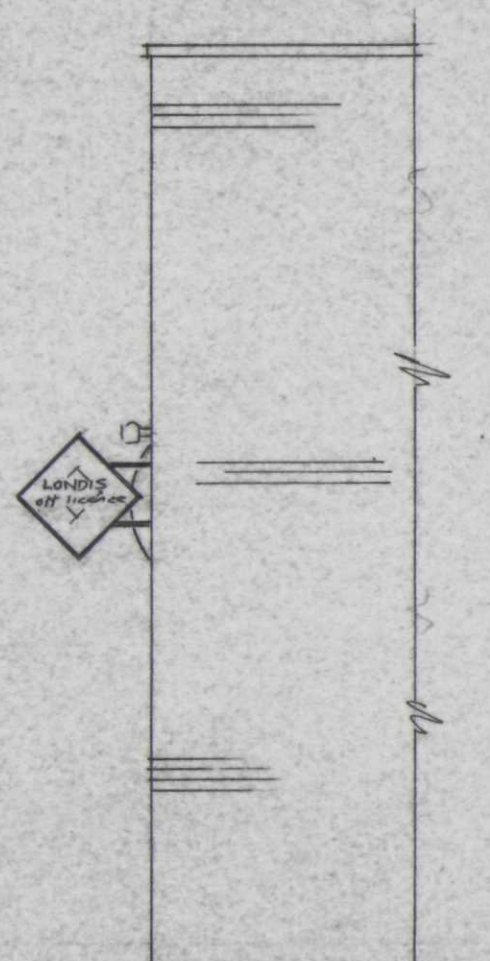

Existing West Elevation

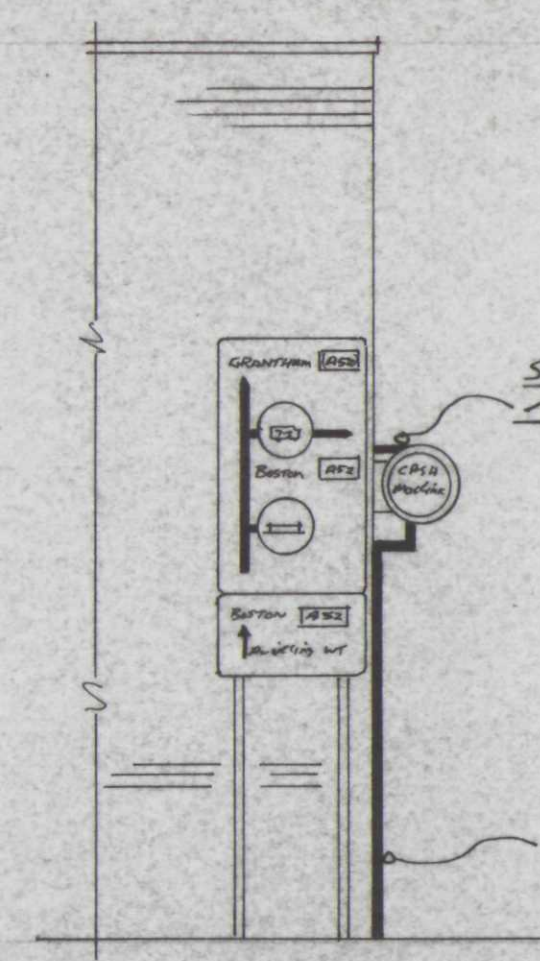

Proposed East Elevation

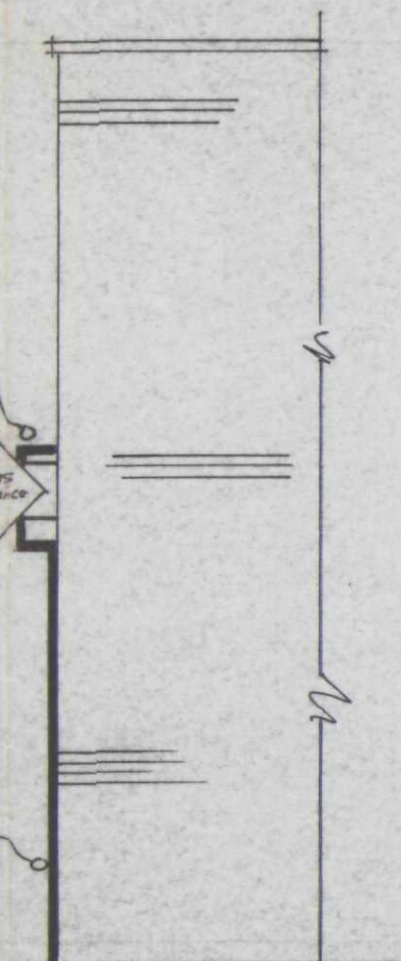

Proposed West Elevation




Existing North Elevation




Proposed North Elevation (showing security grills partially down)

3 no Security Grills


Existing timber shop front to be replaced with new UPVC framing & toughened glass to BS 6200.

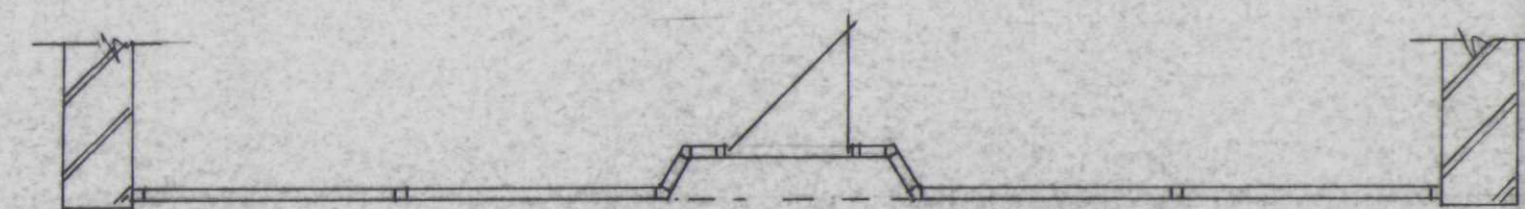

Existing Plan

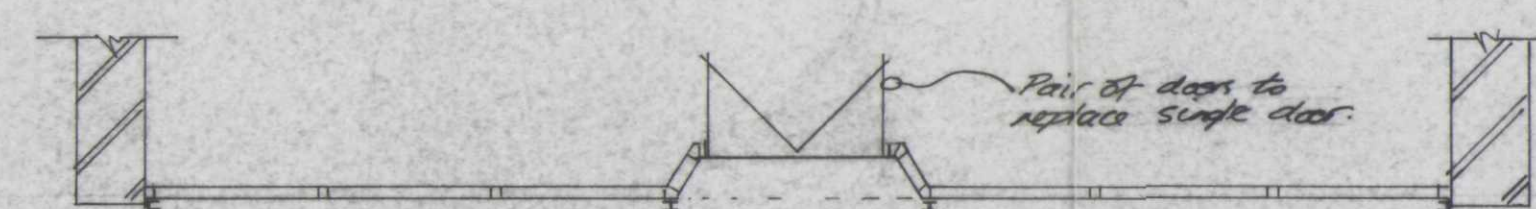

Proposed Plan

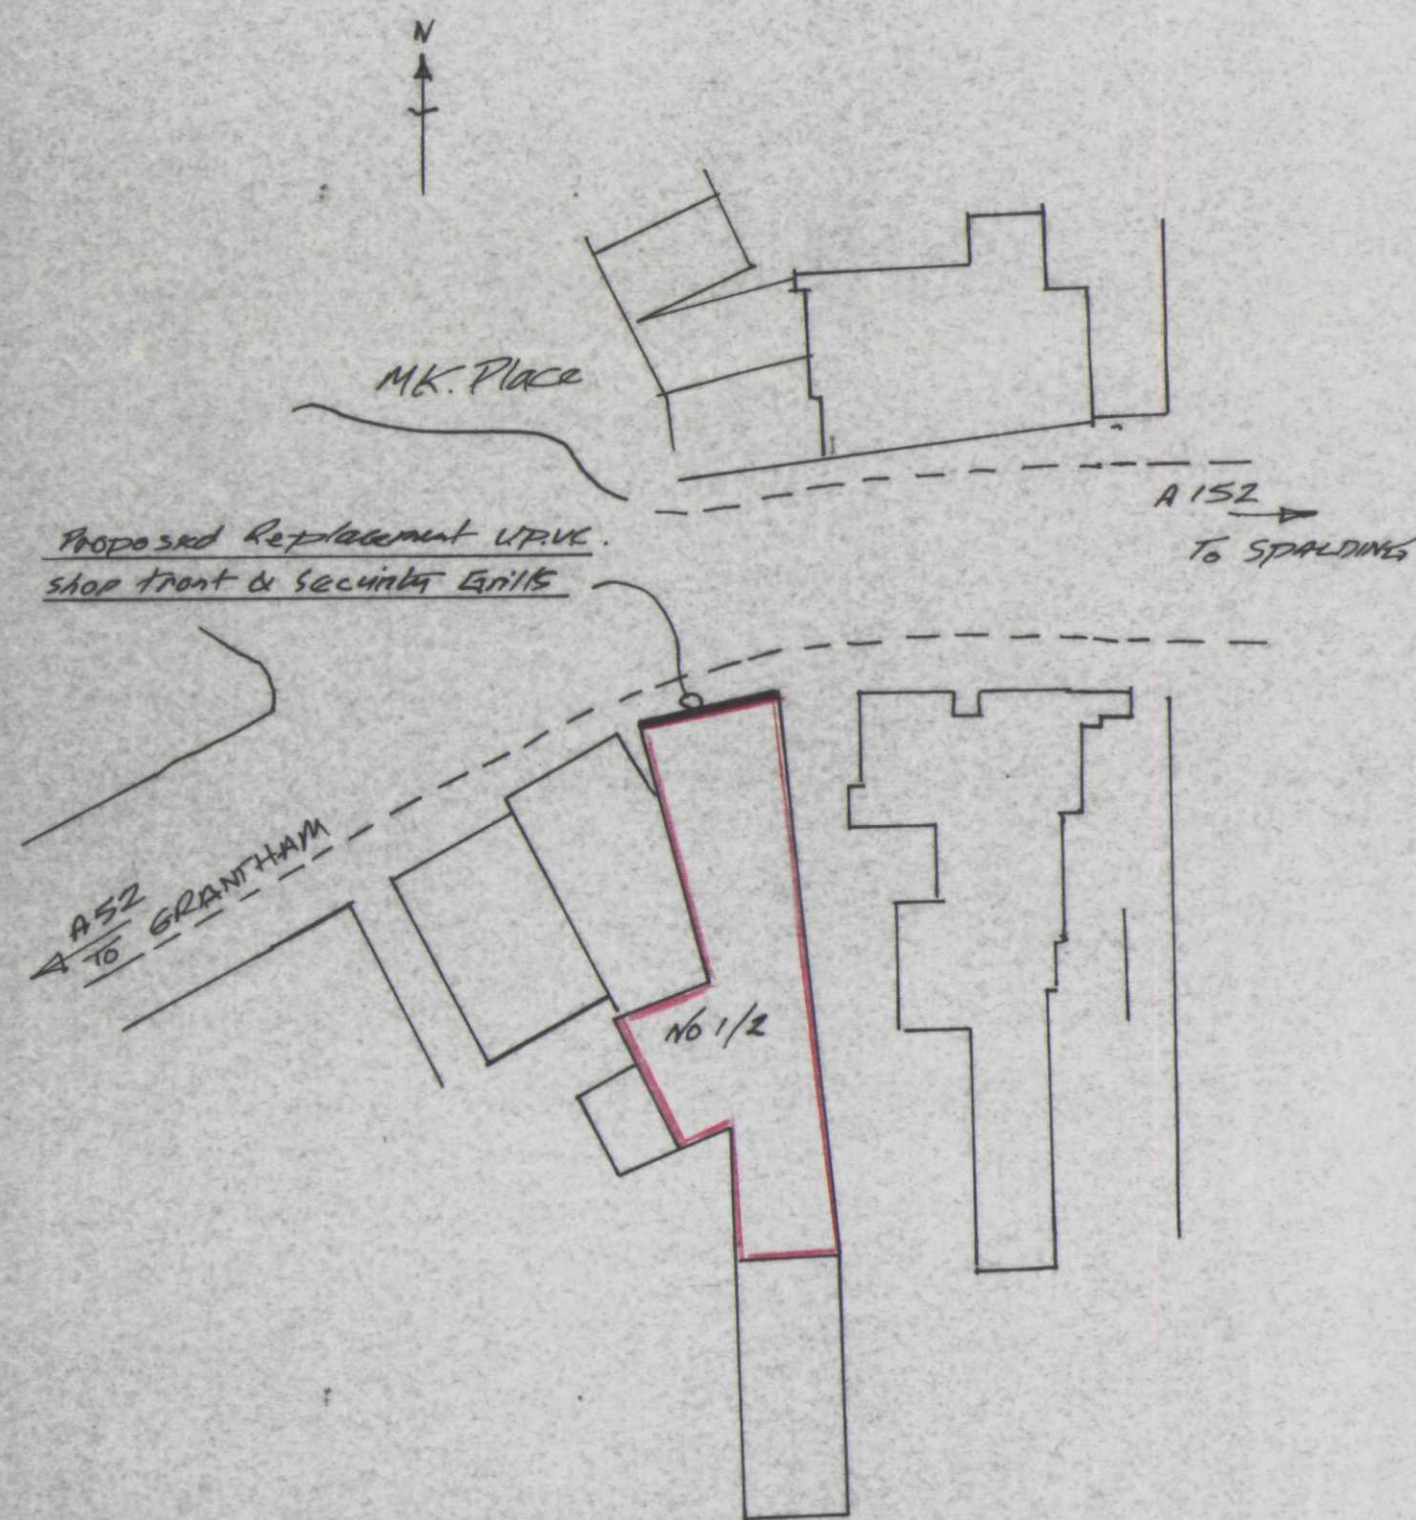

Block Plan 1:500

DRAWINGS & SURVEYS ARCHITECTURAL

UNIT 6, ORTON ENTERPRISE CENTRE,
BAKEWELL ROAD, ORTON SOUTHGATE,
PETERBOROUGH, PE2 6XU
TEL: 01733 239997 FAX: 01733 231977



CLIENT Mr Basil Londis stores
N6 1 & 2 Market Place,
Darington, Spalding, Lincs.

PROJECT PROPOSED NEW UPVC SHOP
FRONT & SECURITY GRILLS

SHDC
PLANNING & DEVELOPMENT

21 NOV 2003

Ref. 1405/03

DETERMINED PLAN

SCALE	DRAWN	DATE
1:50	J.W.	24.10.03

DRAWING No. 03-1211-01