



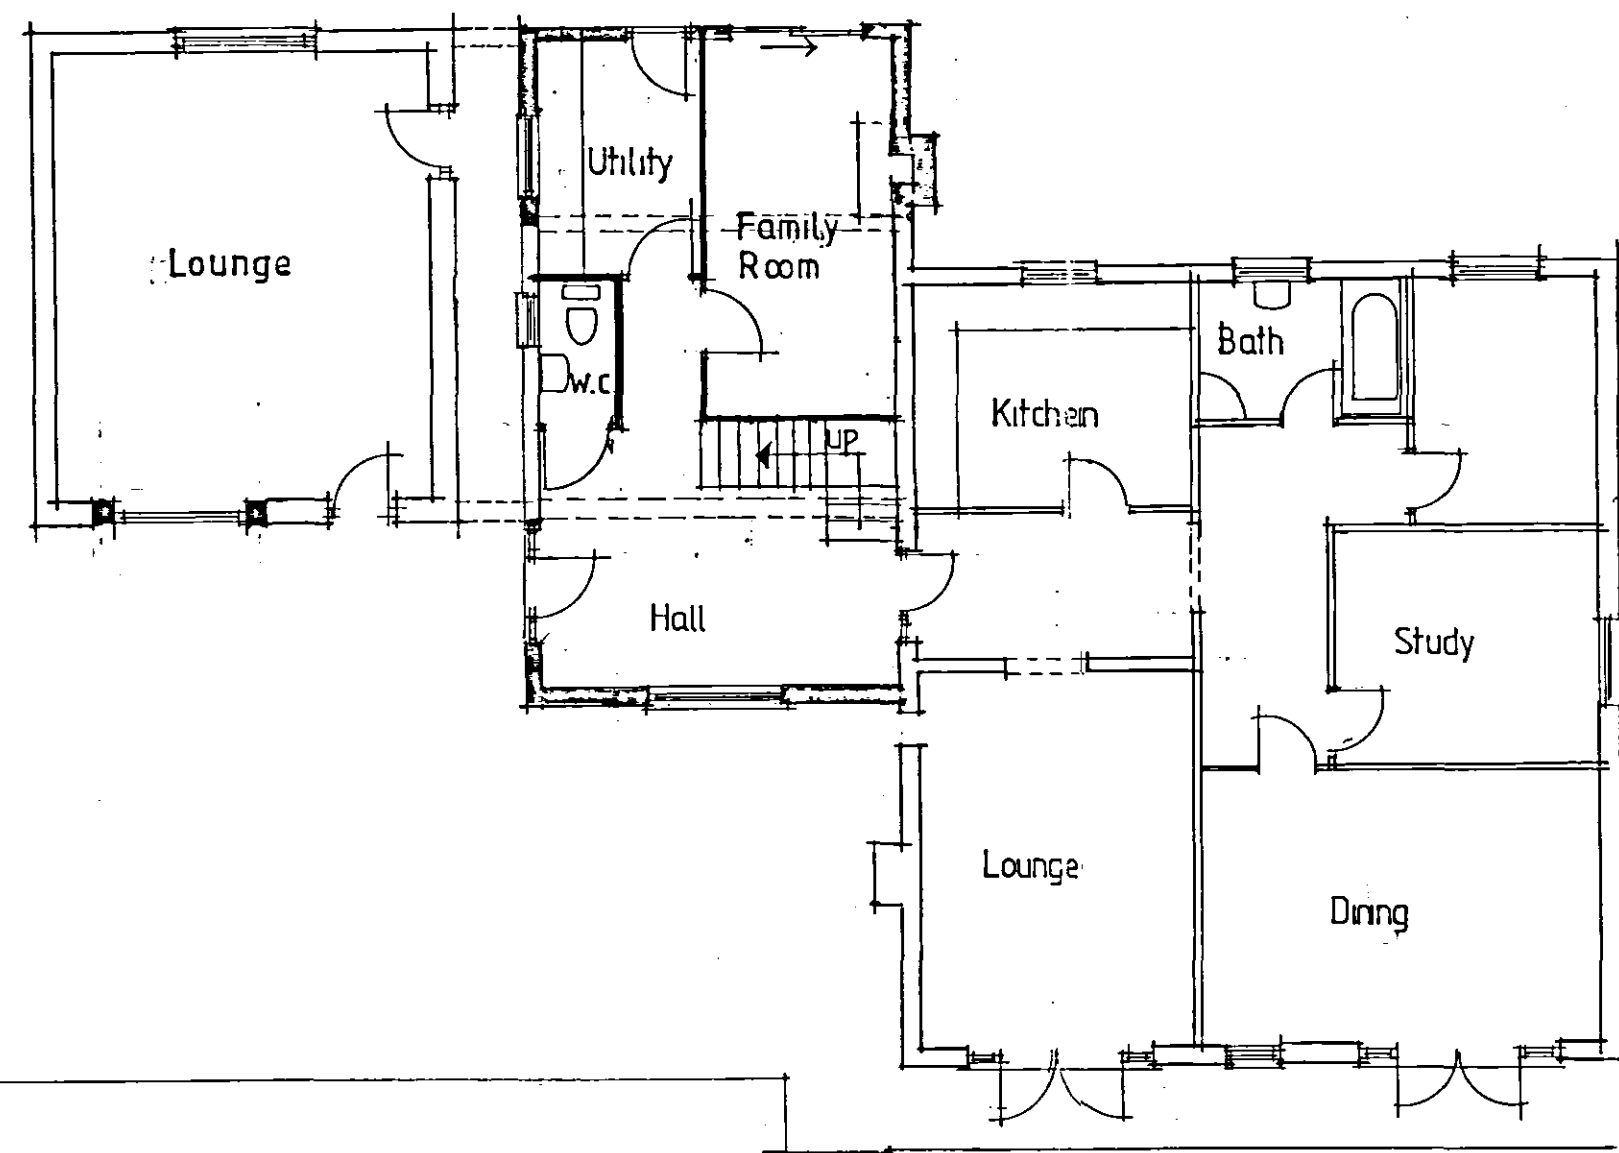

GROUND FLOOR


PLAN 1:100

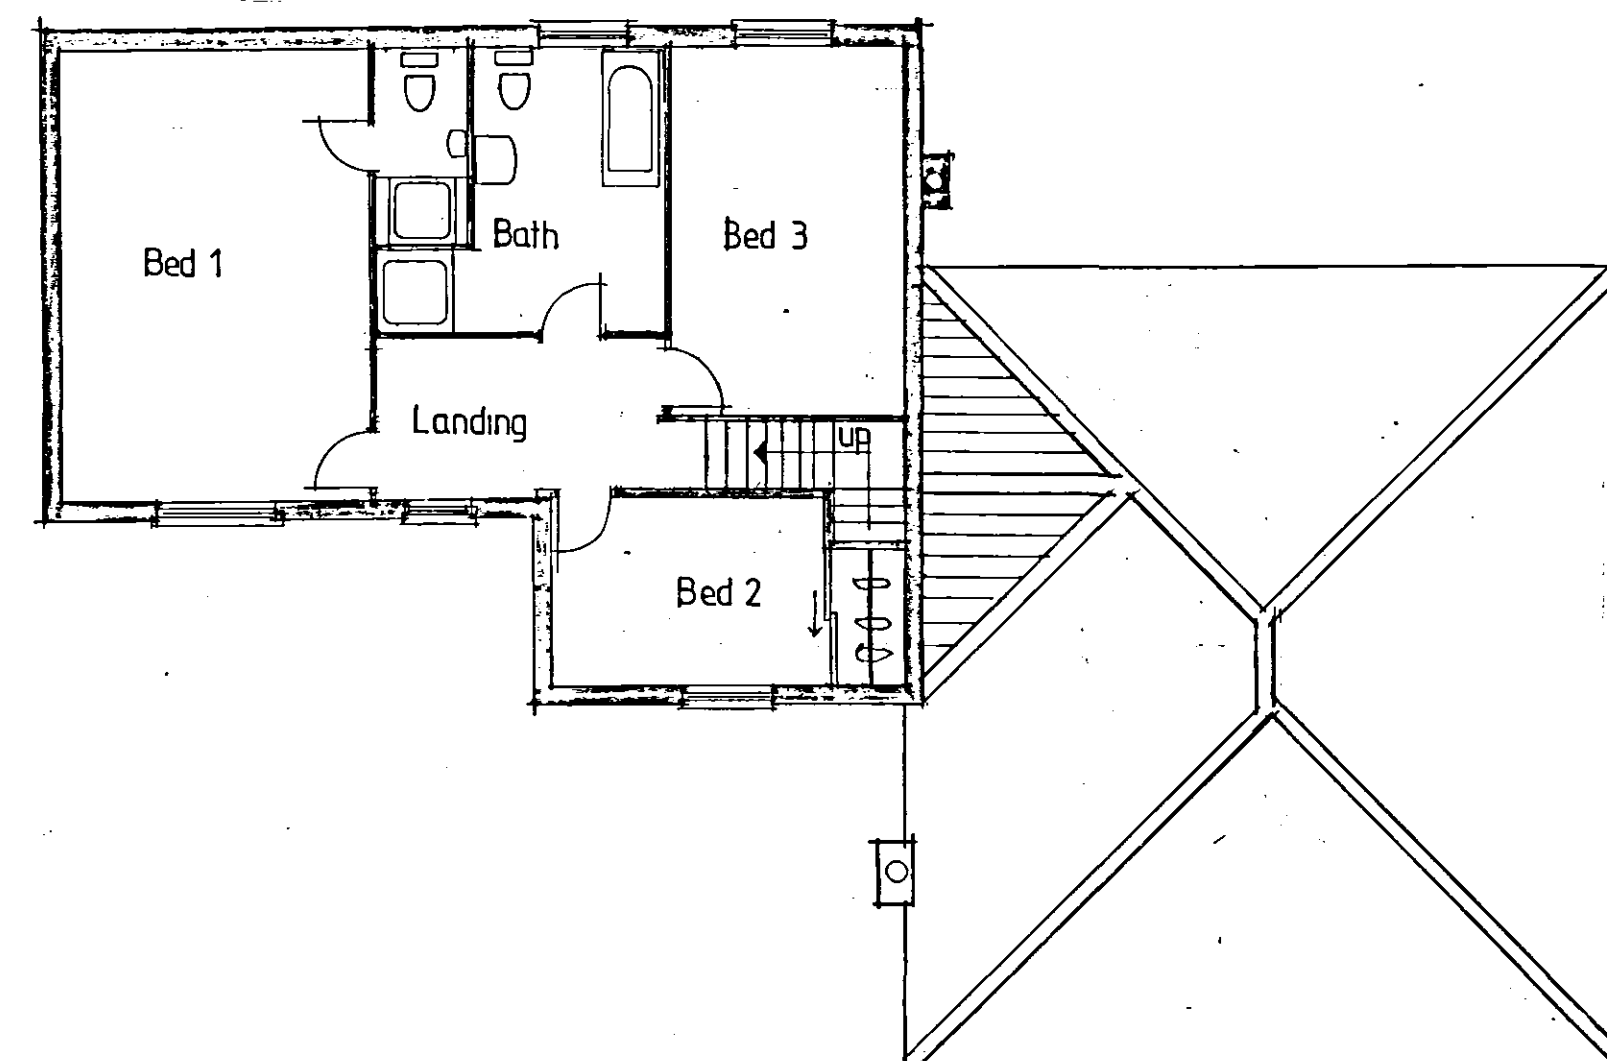


FIRST FLOOR



NORTH ELEVATION

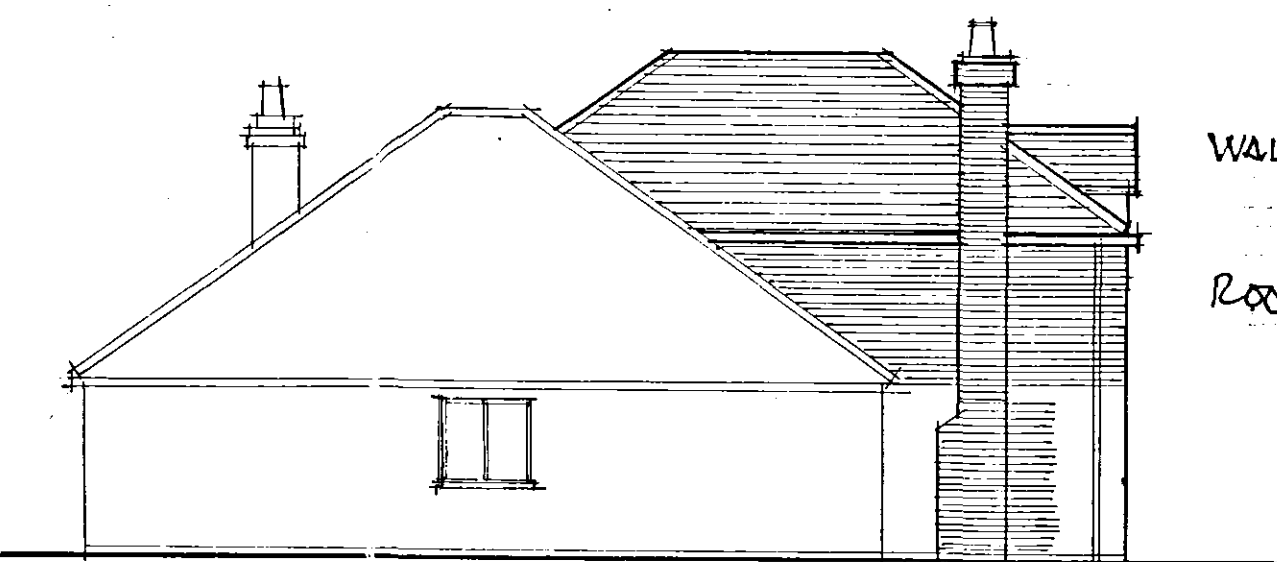

WEST ELEVATION

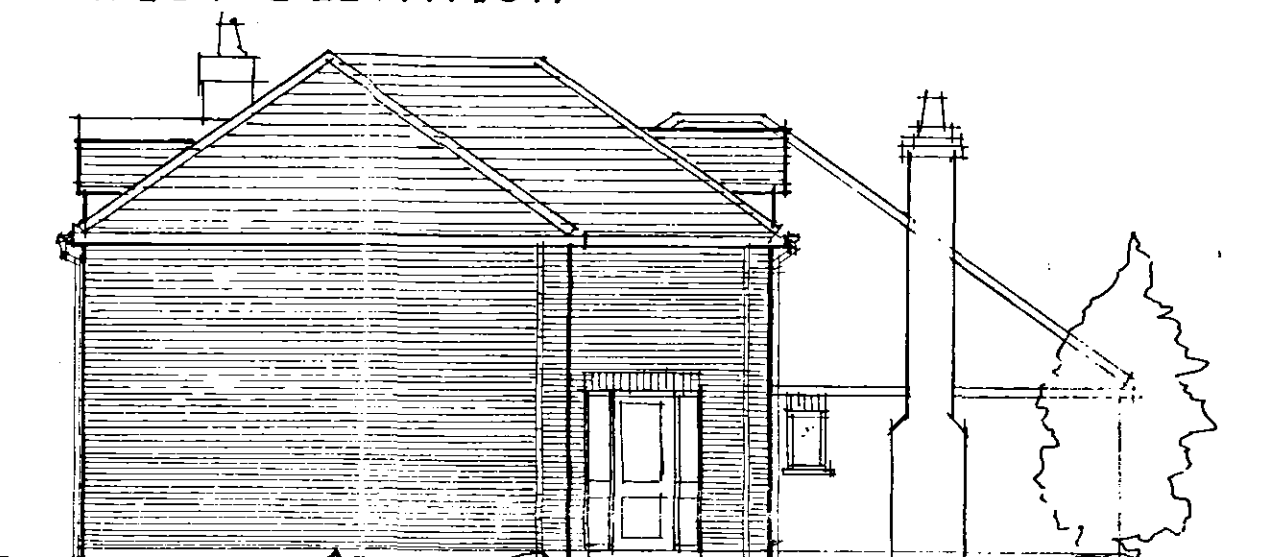

EAST ELEVATION

WALLS - RED BRICK, FACE
BRICKWORK TO MATCH
EXISTING
ROOF - CONC PLAIN TILES
BROWN AS EXISTING.



SOUTH ELEVATION 1:50

revisions
A - PREVIOUSLY SKETCH PLAN 2, 26/11/03.

The copyright of this drawing is retained by the Architects.
It is not to be reproduced without permission.
All levels and dimensions to be checked on site by
general contractor before work is put in hand.

client
MRS P. HAVARD

job
HOMEFIELD, WESTDALE DROVE,
DONNINGTON.

drawing
PROPOSED EXTENSIONS

**DETERMINED
PLAN**

**D B Lawrence & Associates
Architects**

8430
PLANNING & DEVELOPMENT
28 NOV 2003
Ref. 1438/03

30 Handley Street
Sleaford
Lincs
NG34 7TQ

Tel: 01529 302541
Fax: 01529 413960
Email: dbla@eliteuk.net

date	drawn	checked	scale
SEP 03	LAC		1:100/50
drawing no. H141-03 A			