


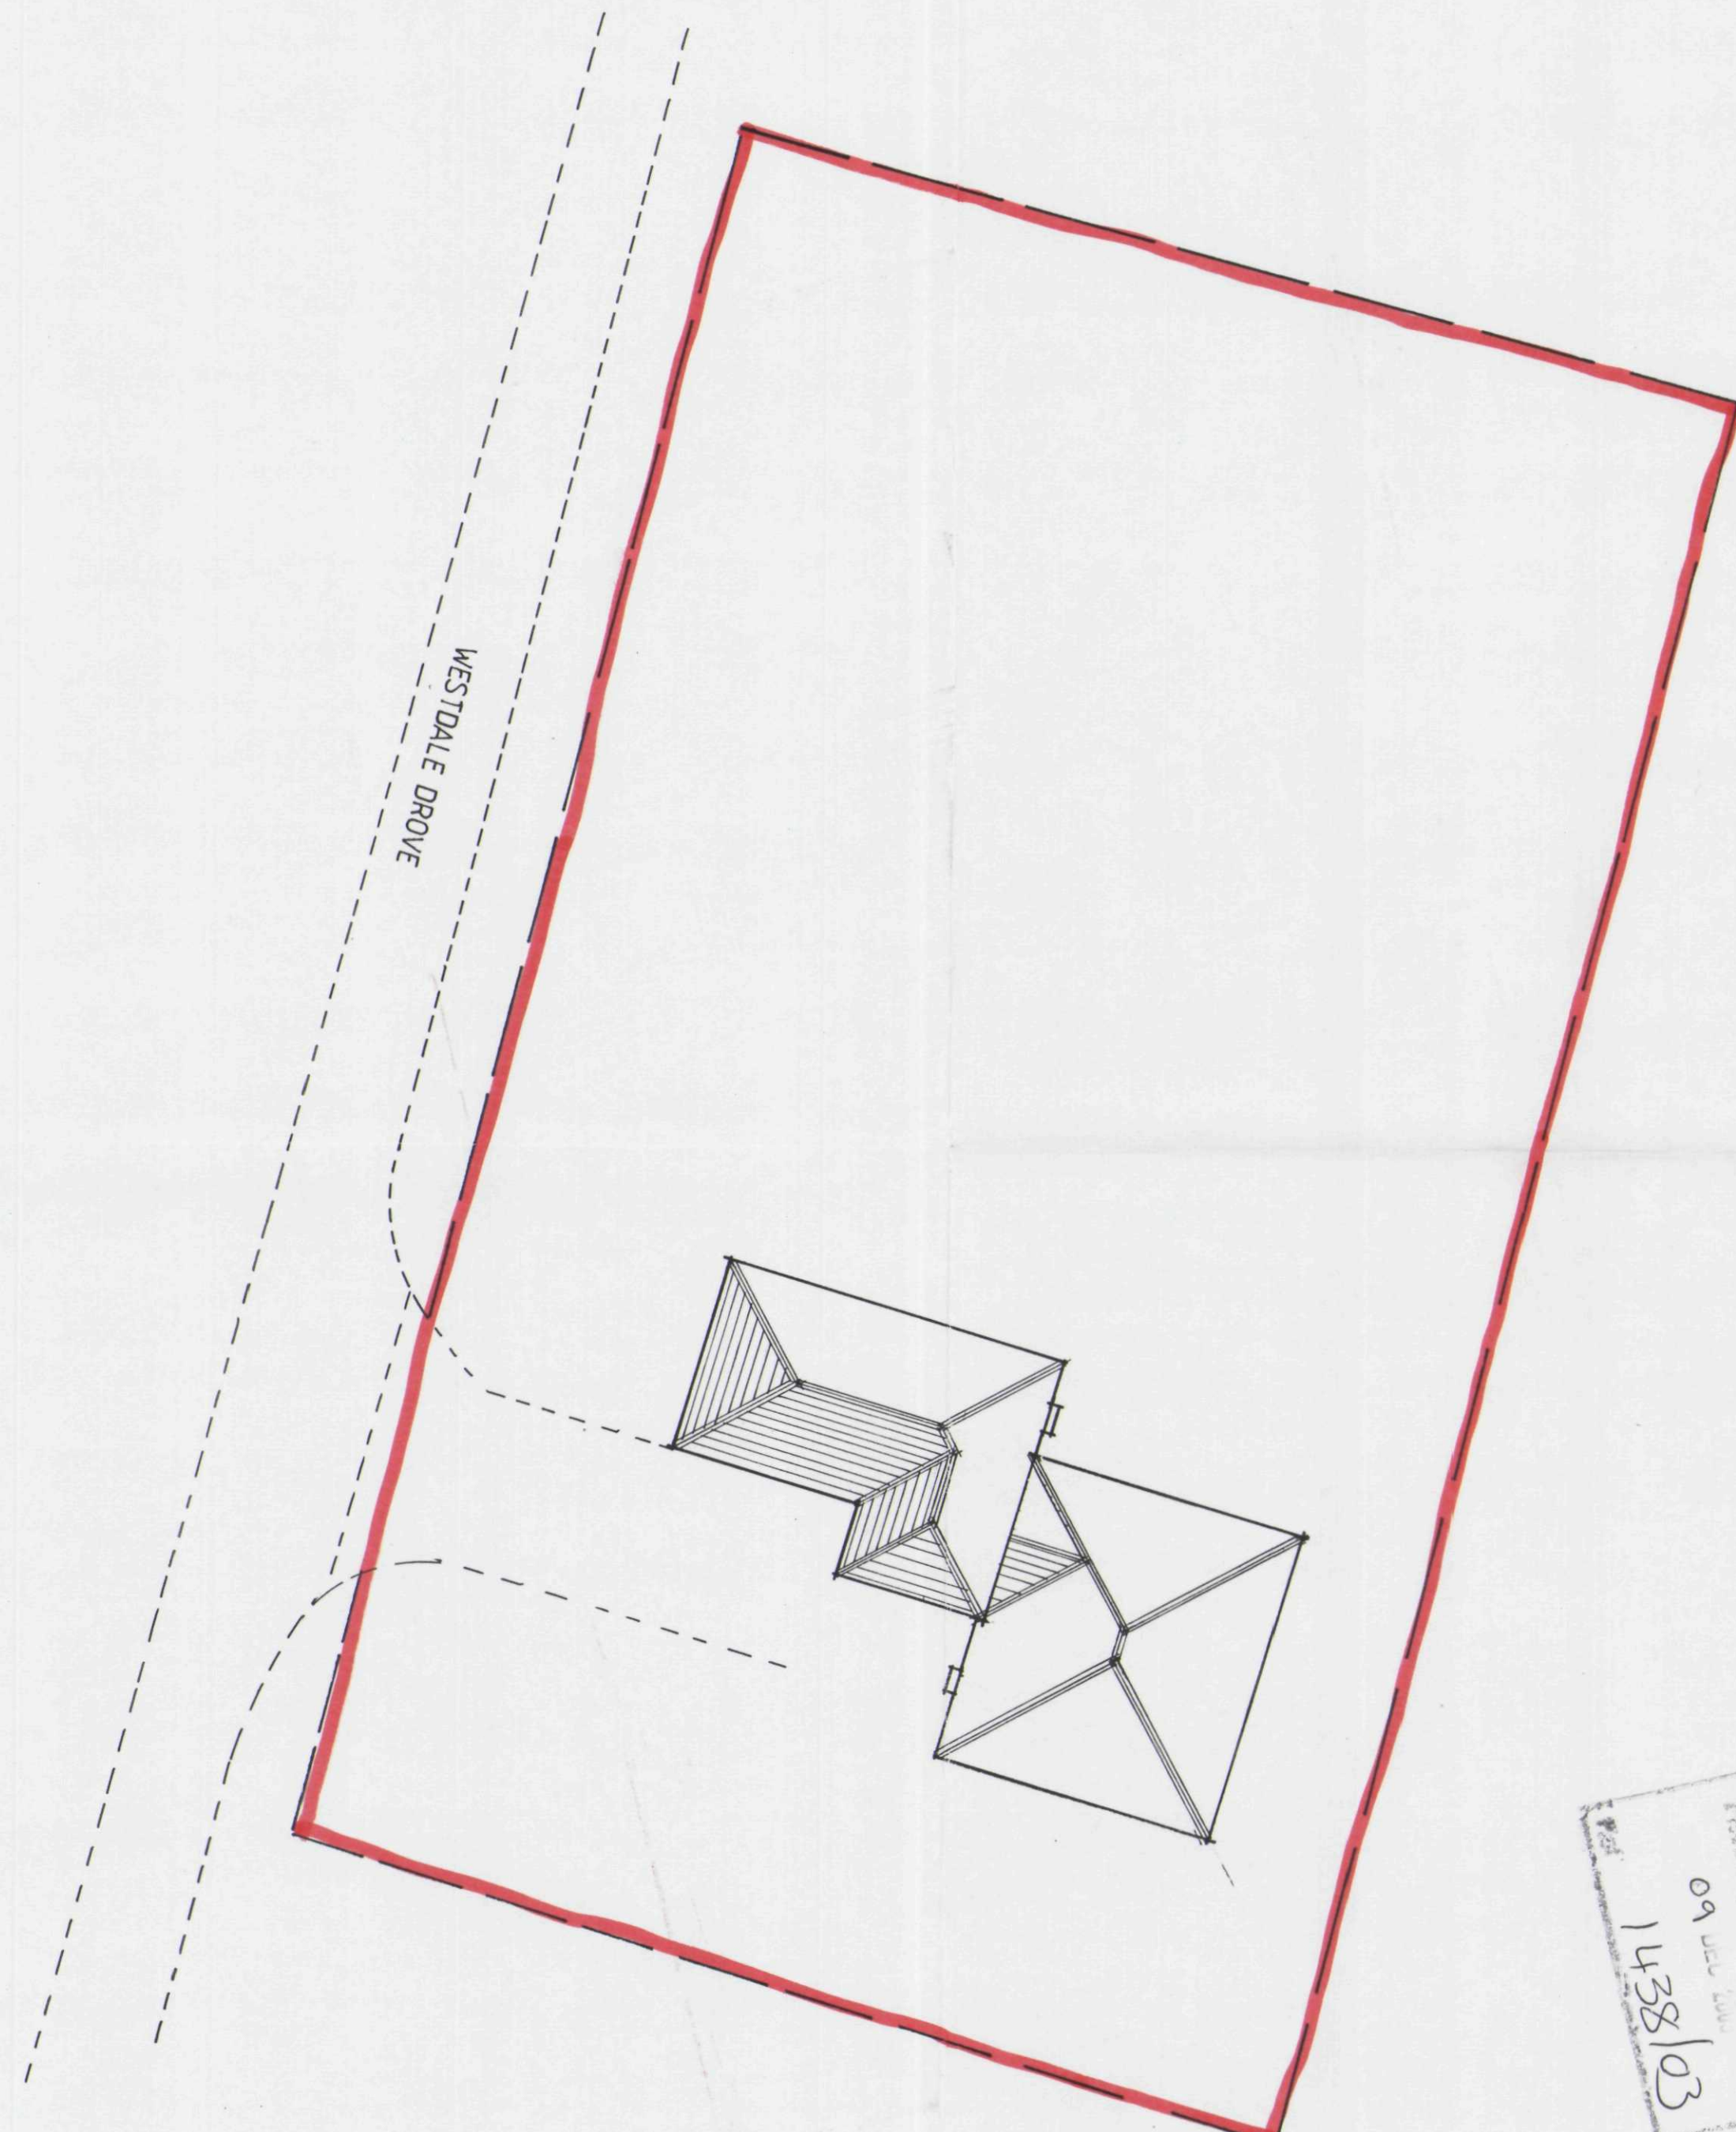


All levels and dimensions to be checked on site by general contractor before work is put in hand.

client
MRS P. HAVARD
job
HOMFIELD, WESTDALE DROVE, DONNINGTON
drawing
SITE PLAN

**D B Lawrence & Associates
Architects**

30 Handley Street
Sleaford
Lincs
NG34 7TQ

Tel: 01529 302541
Fax: 01529 413960
Email: dbla@eliteuk.net

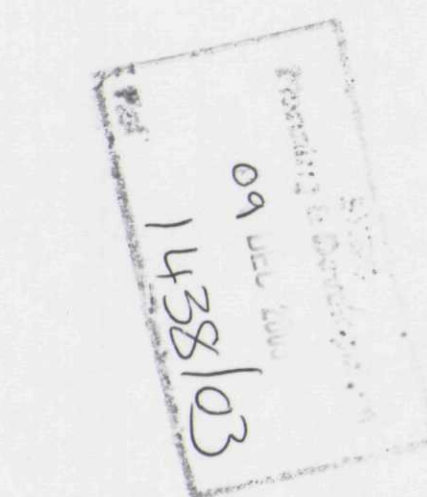

**DETERMINED
PLAN**

date	drawn	checked	scale
DEC 03	LAC		1:200
drawing no.			
H 141-04			