




Proposed conversion of existing barn & piggeries into dwelling for Mr. & Mrs. C.Wray
at Northorpe Farm North Fen Northorpe Road Donington

scale 1:100.


Position of Septic Tank Added.
H.O.E. window noted
W.C. access noted
Electric Meter Box shown
S.V.P. New Old Farm Road
TWO TILE VENT.

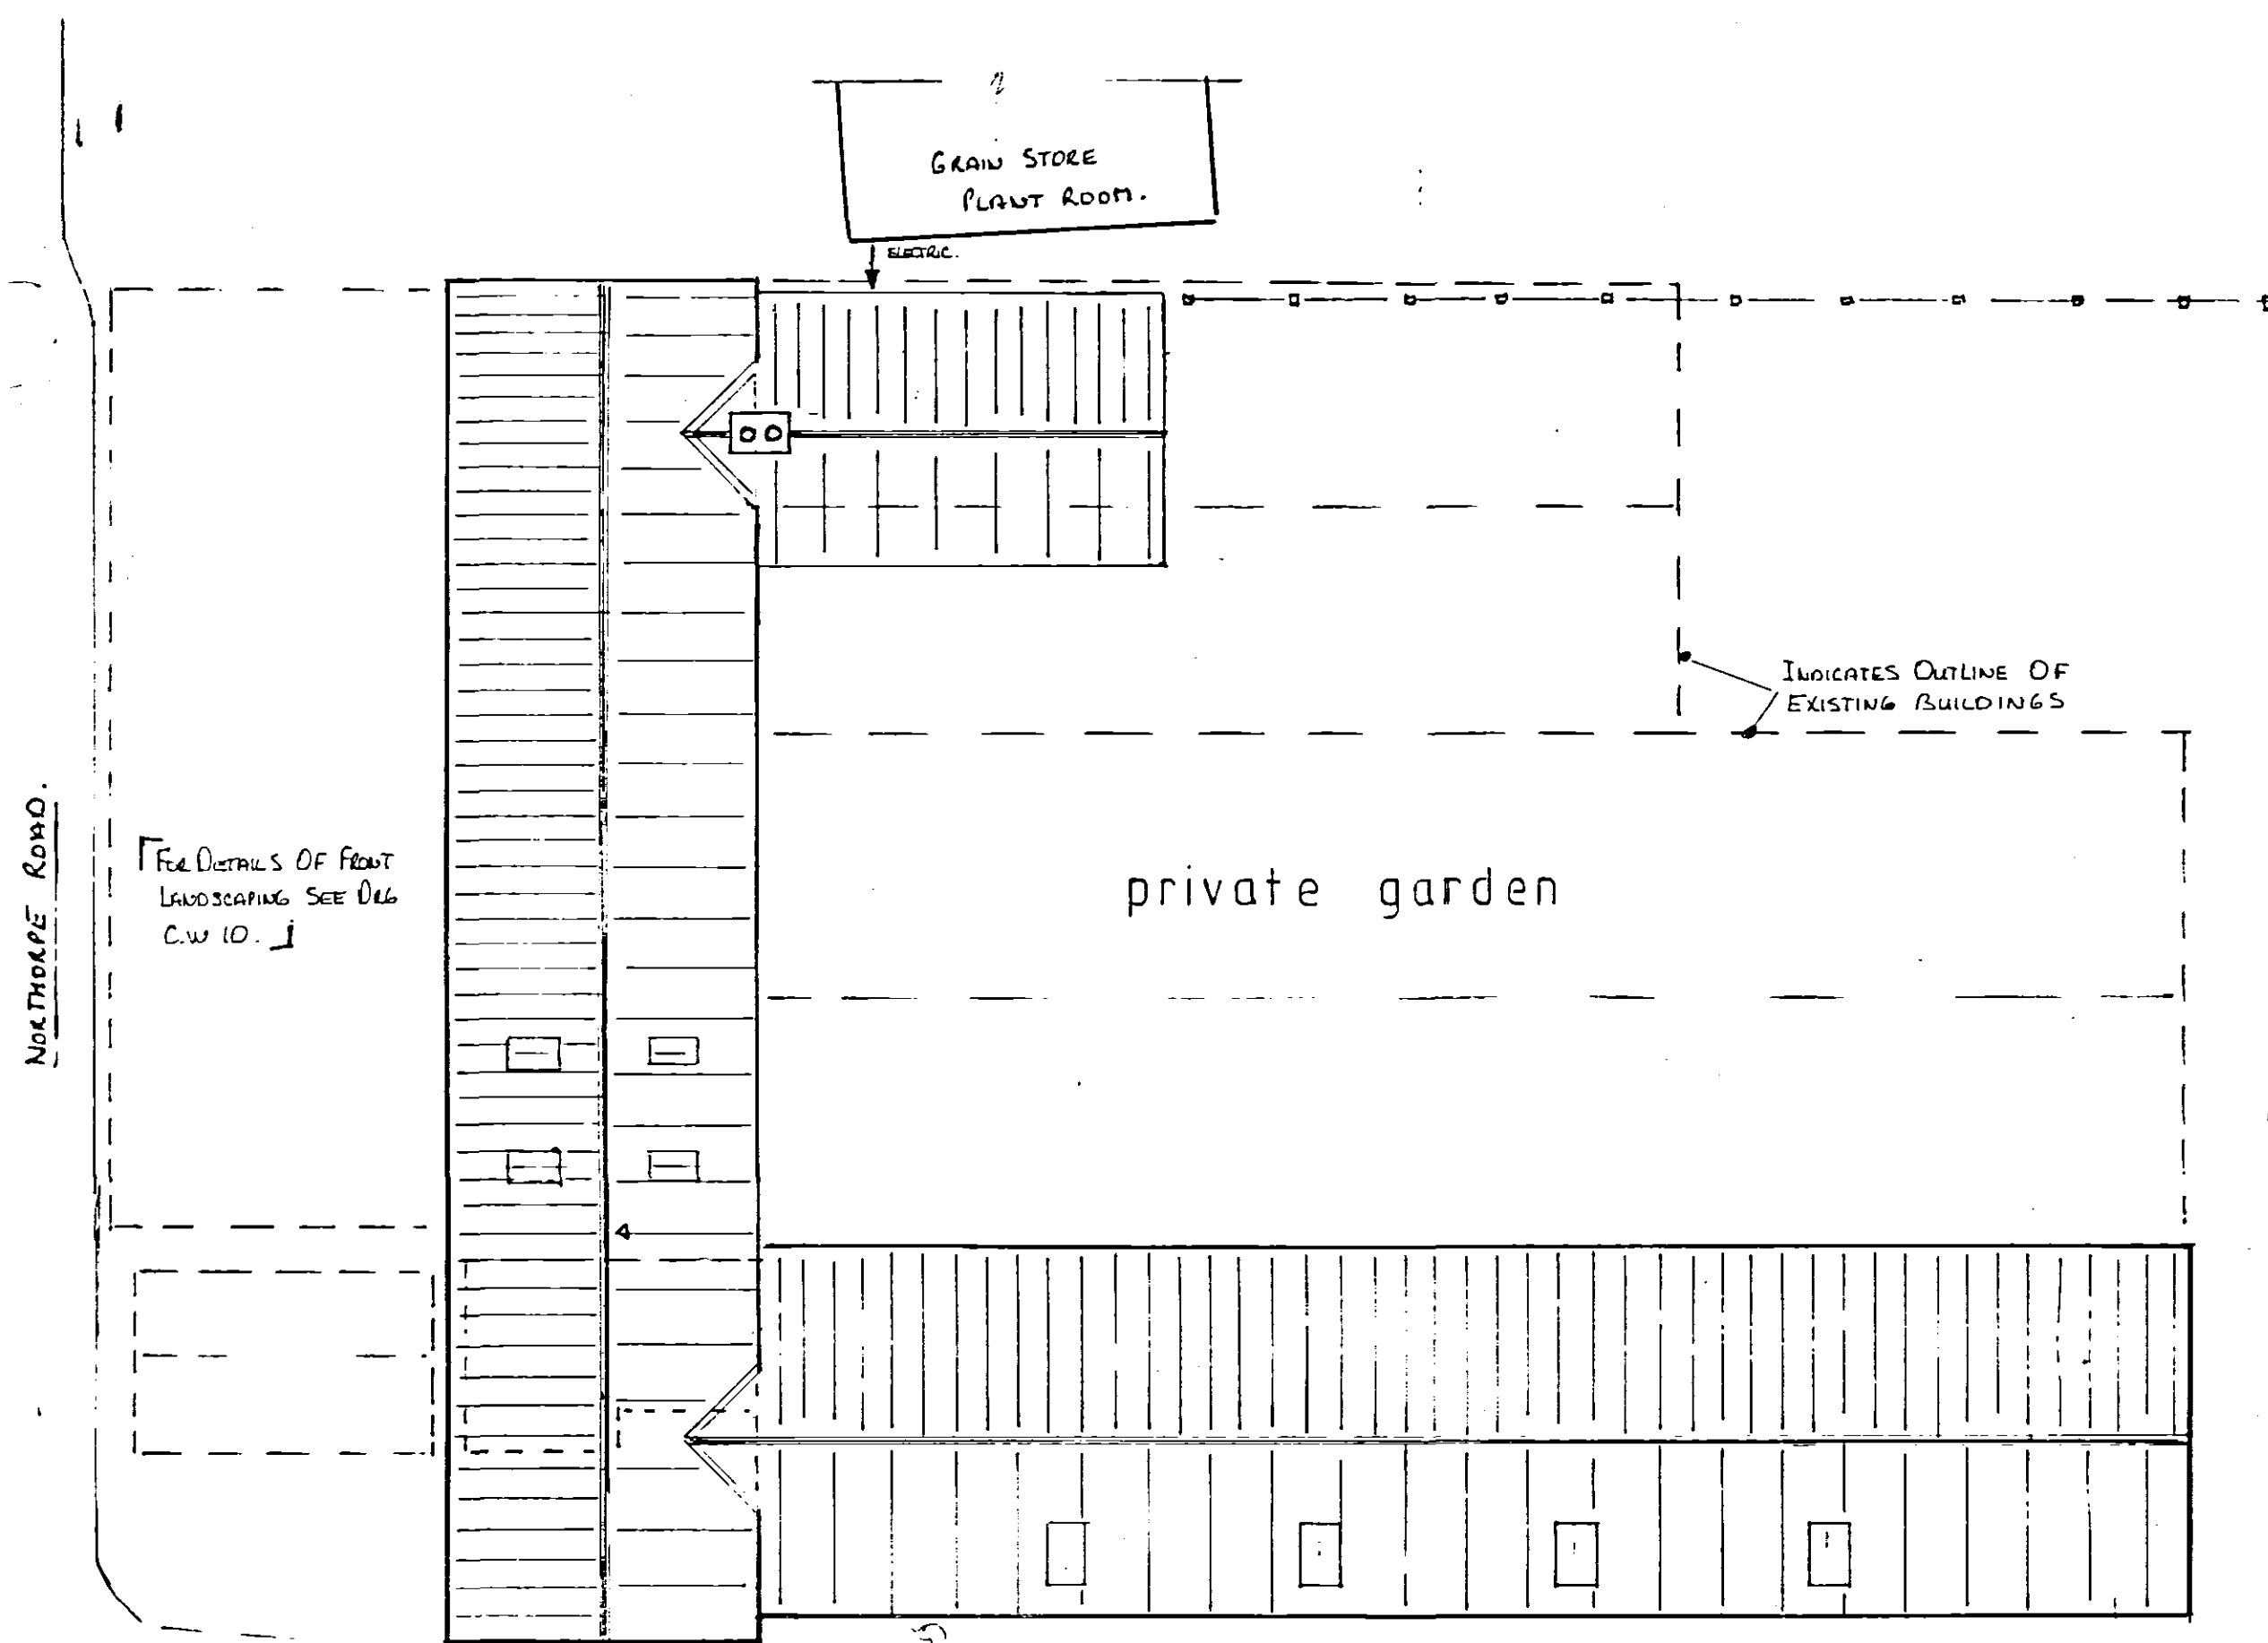


Proposed layout of dwelling

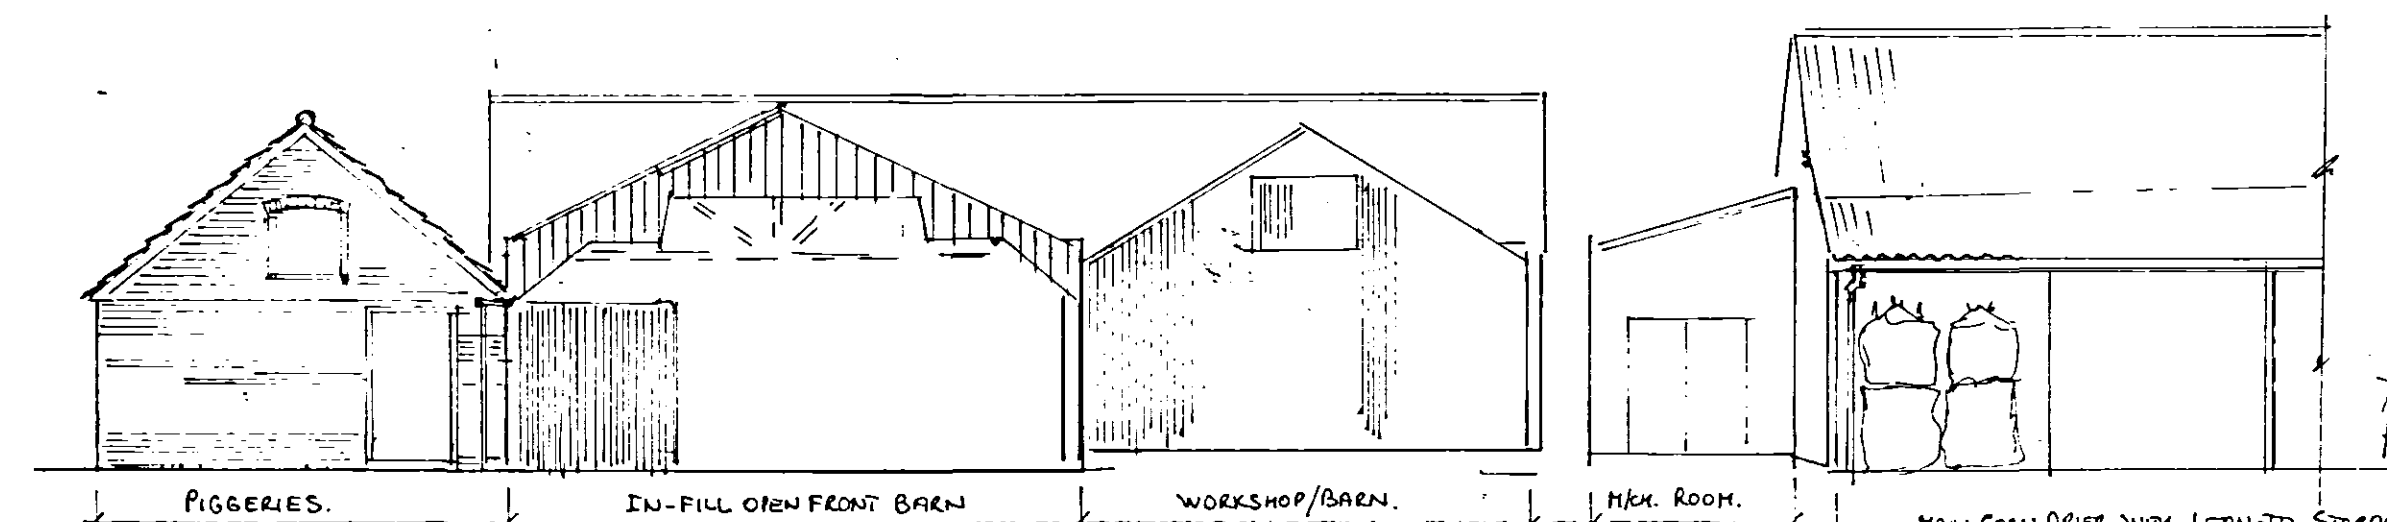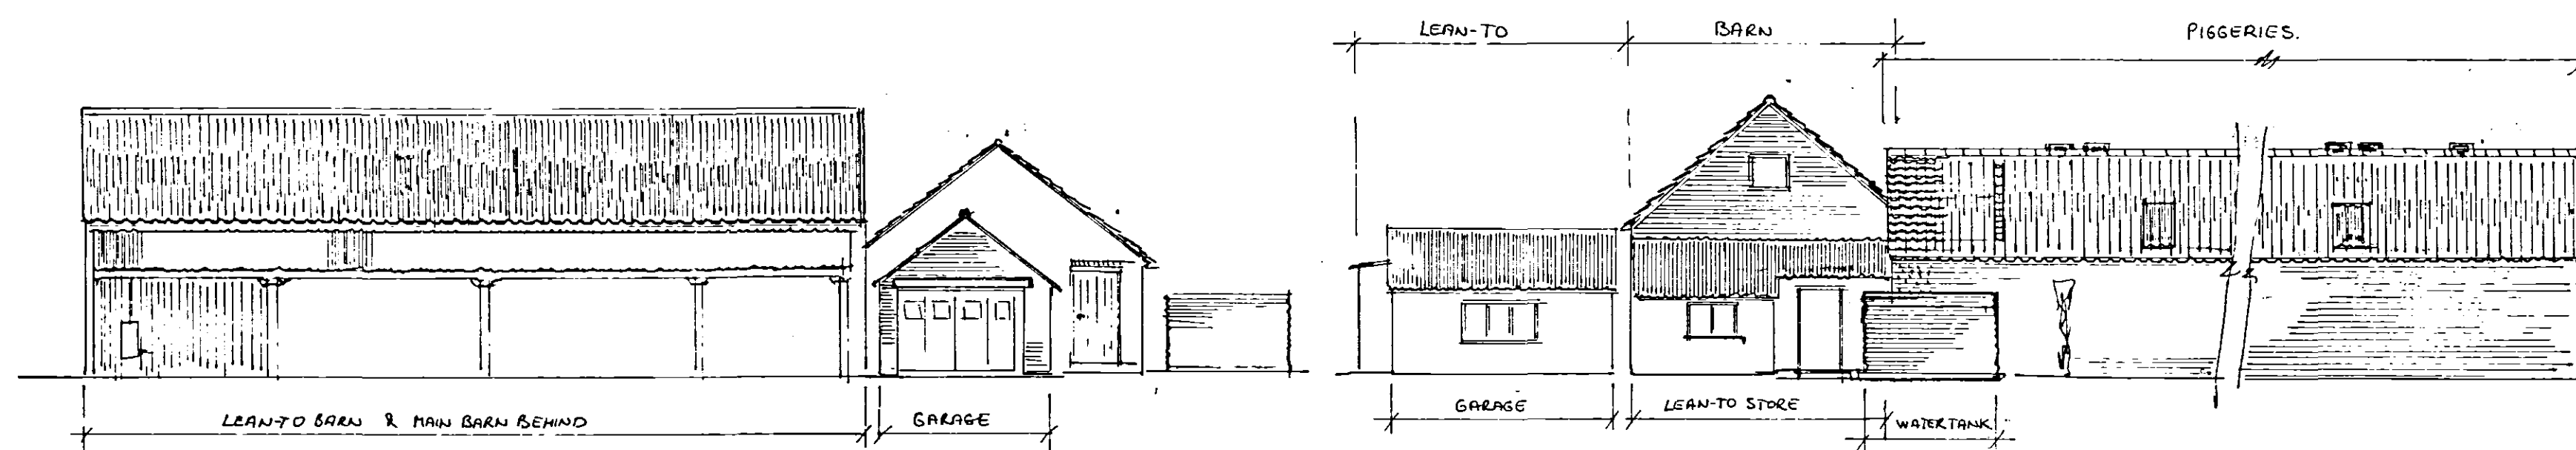


elevations on existing buildings

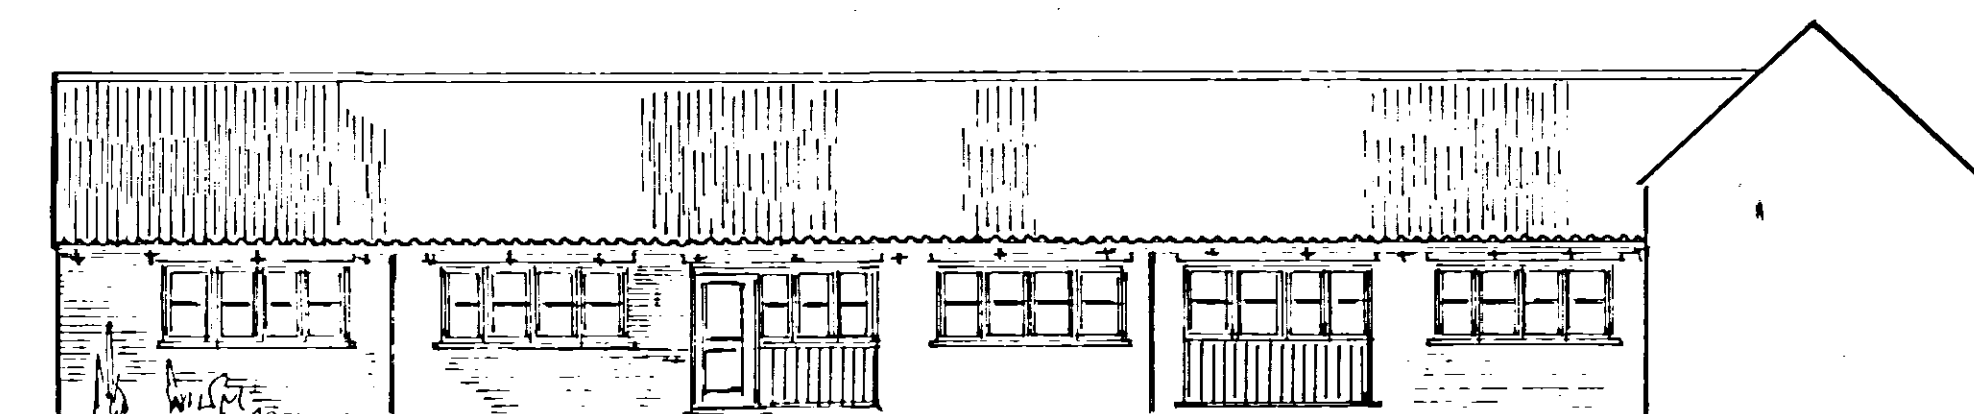


elevation facing into private courtyard.

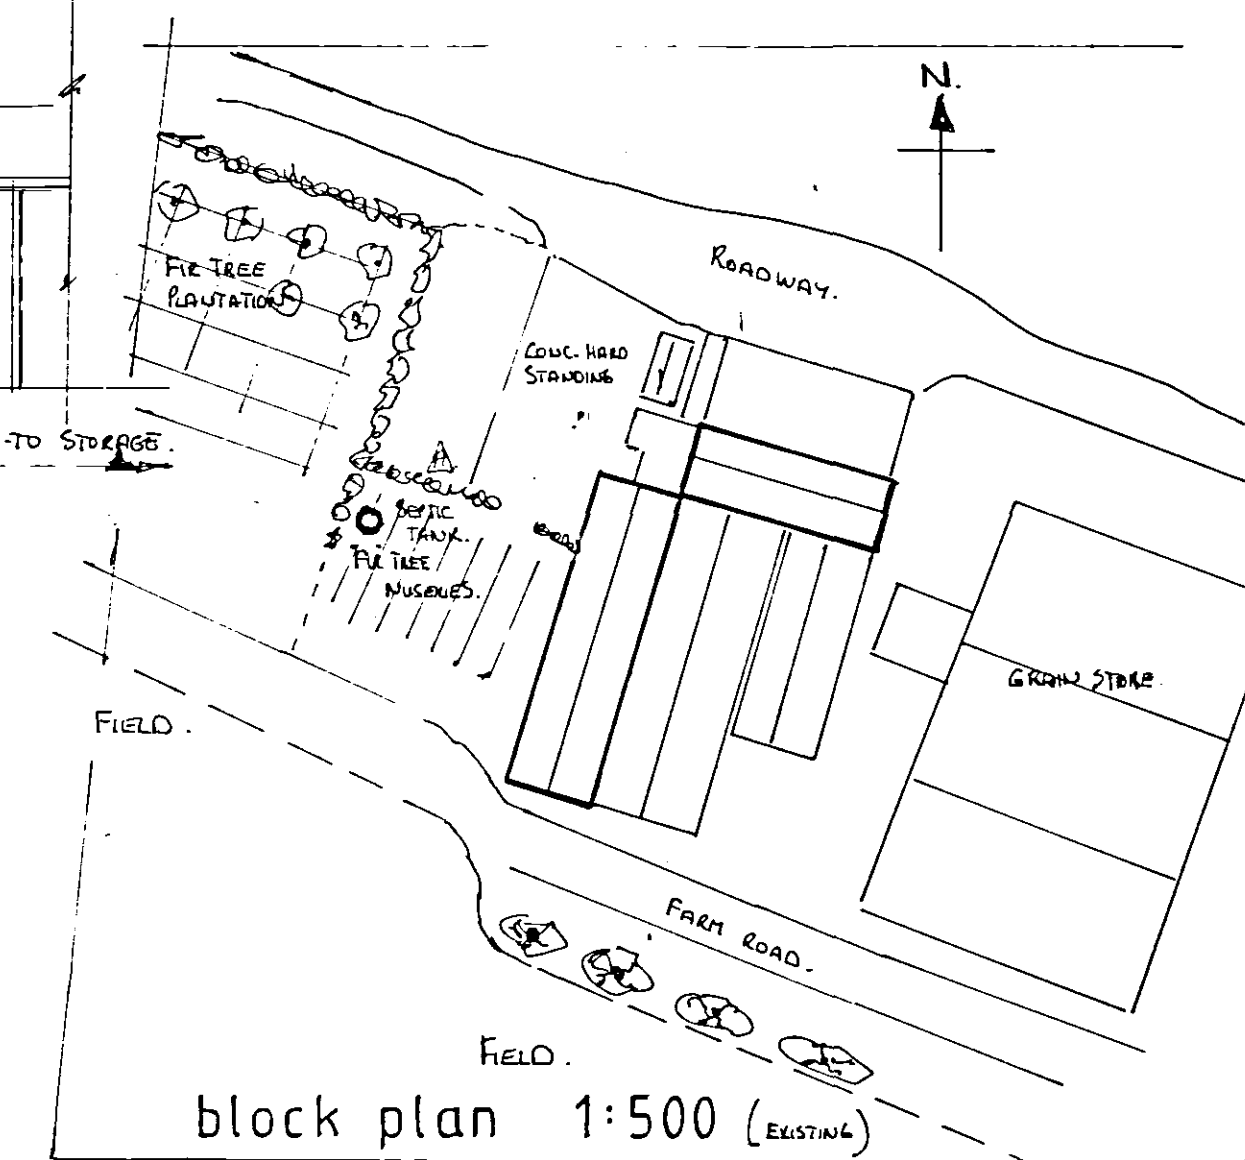


Proposed elevation to road

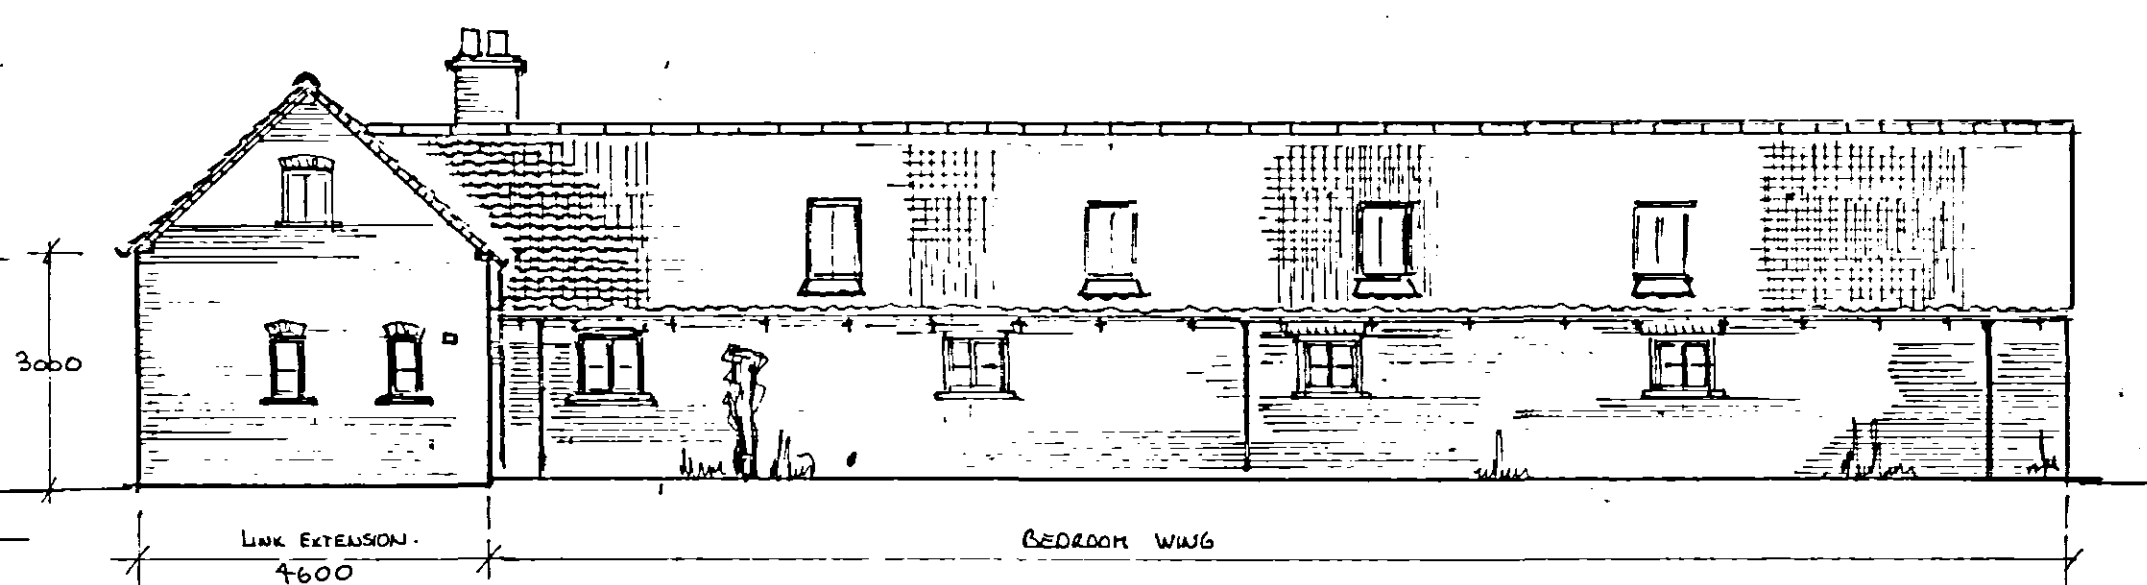


west facing elevation

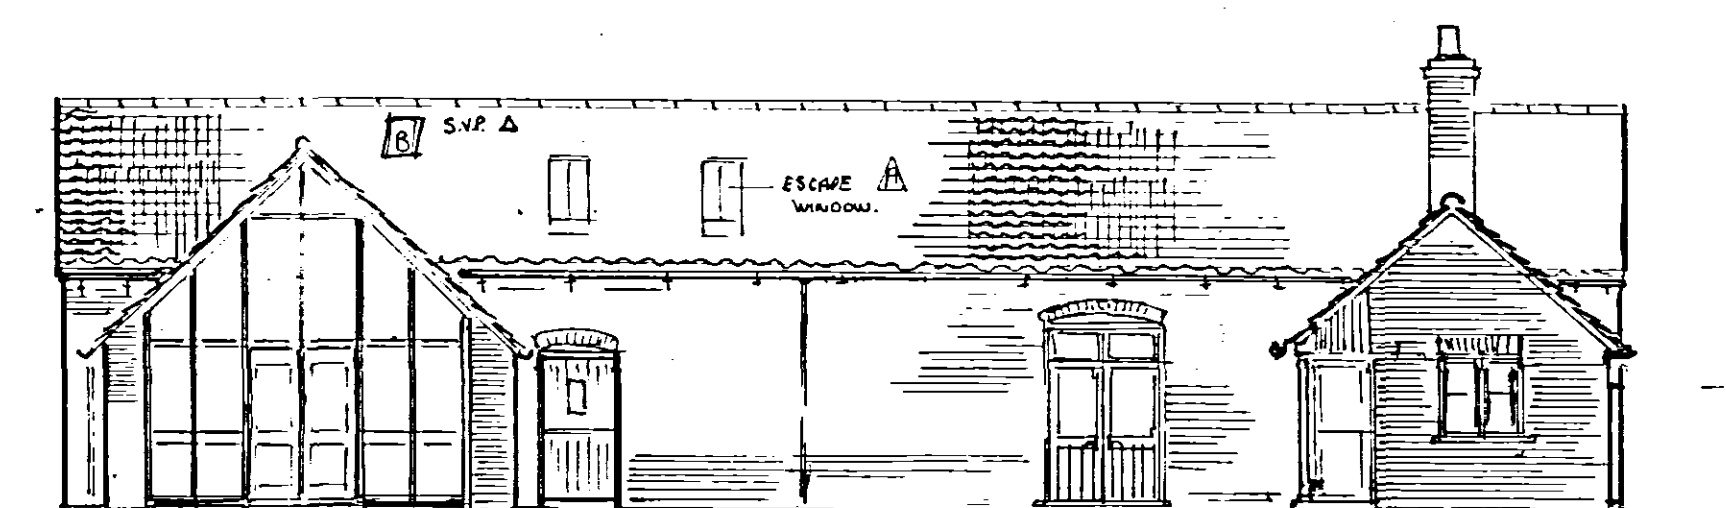


rear elevation.

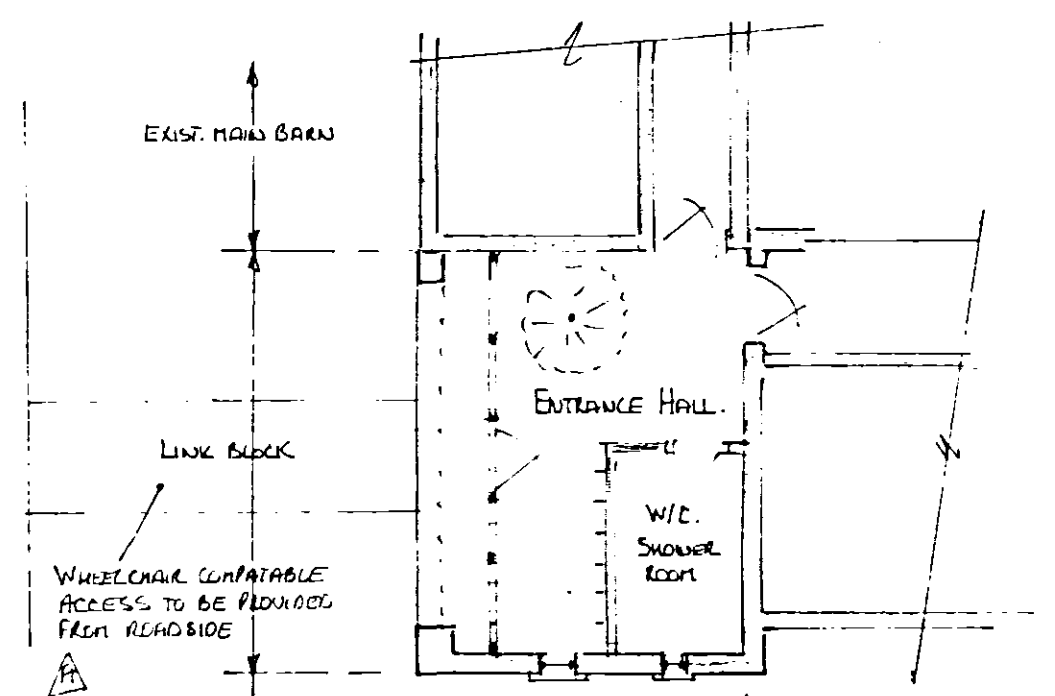


layout of link block

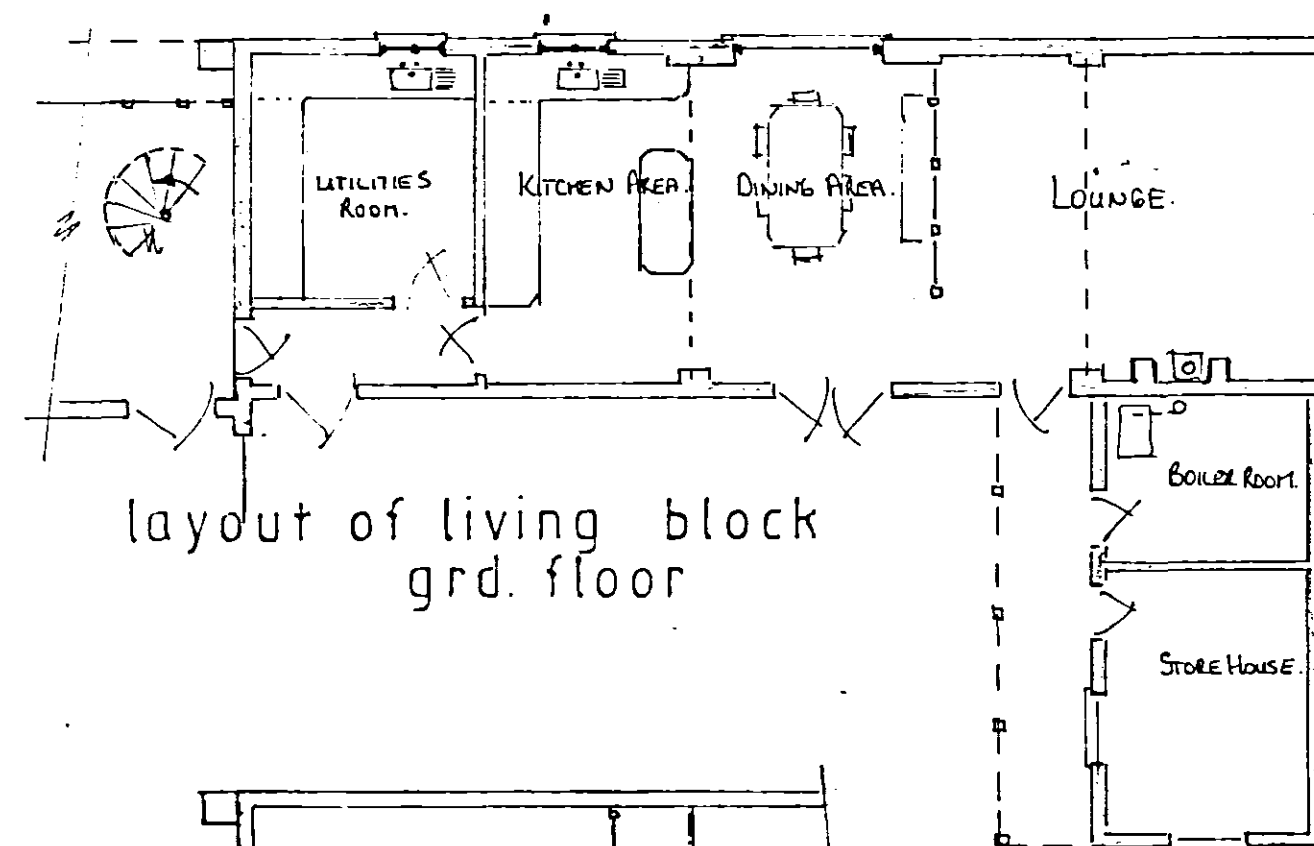



layout of living block
grd. floor

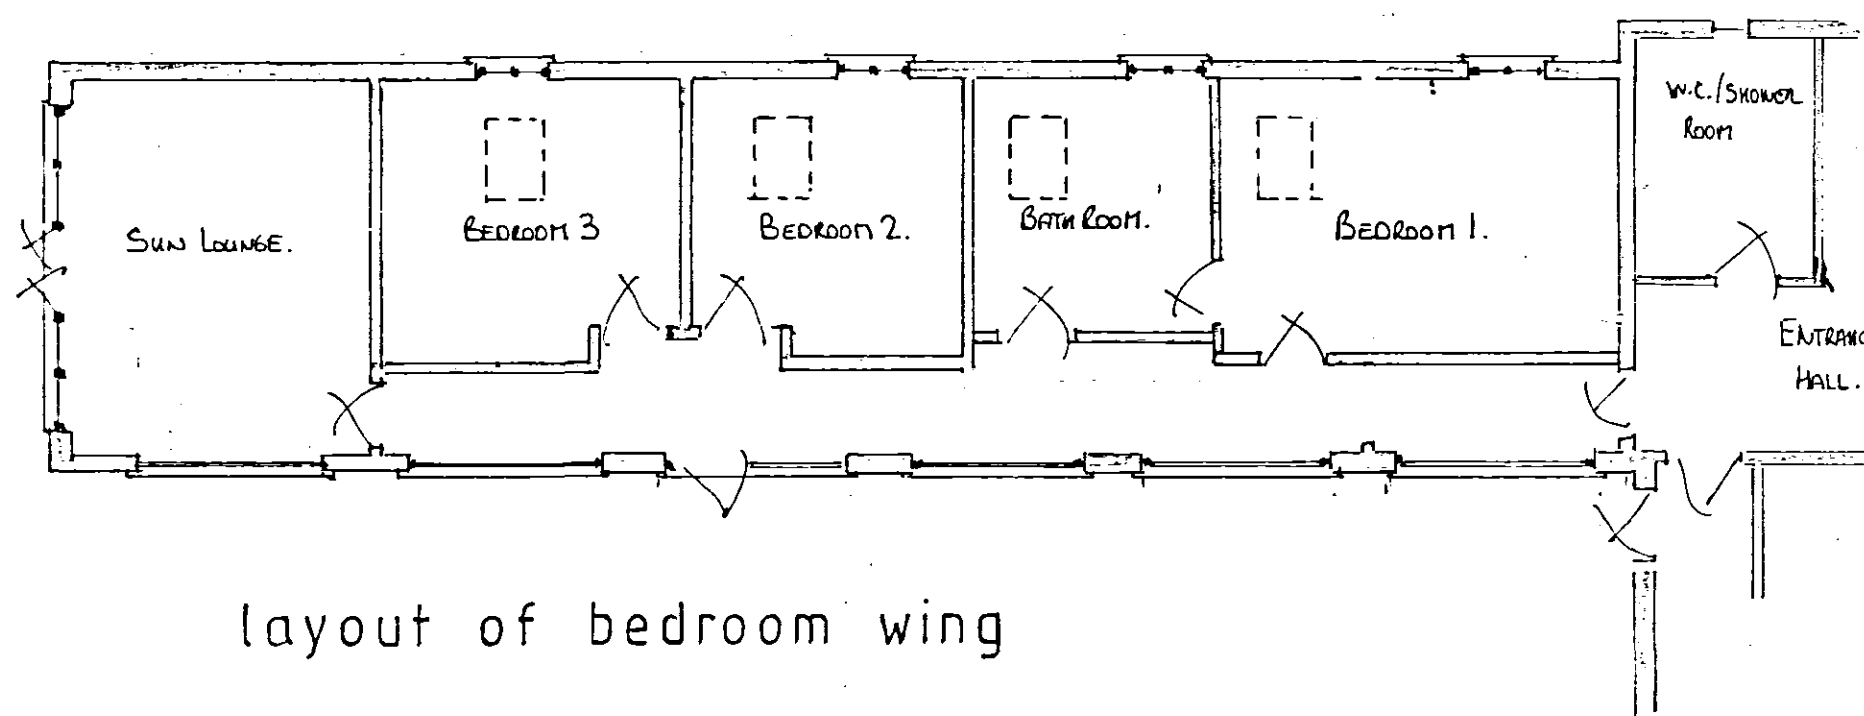

layout of bedroom wing

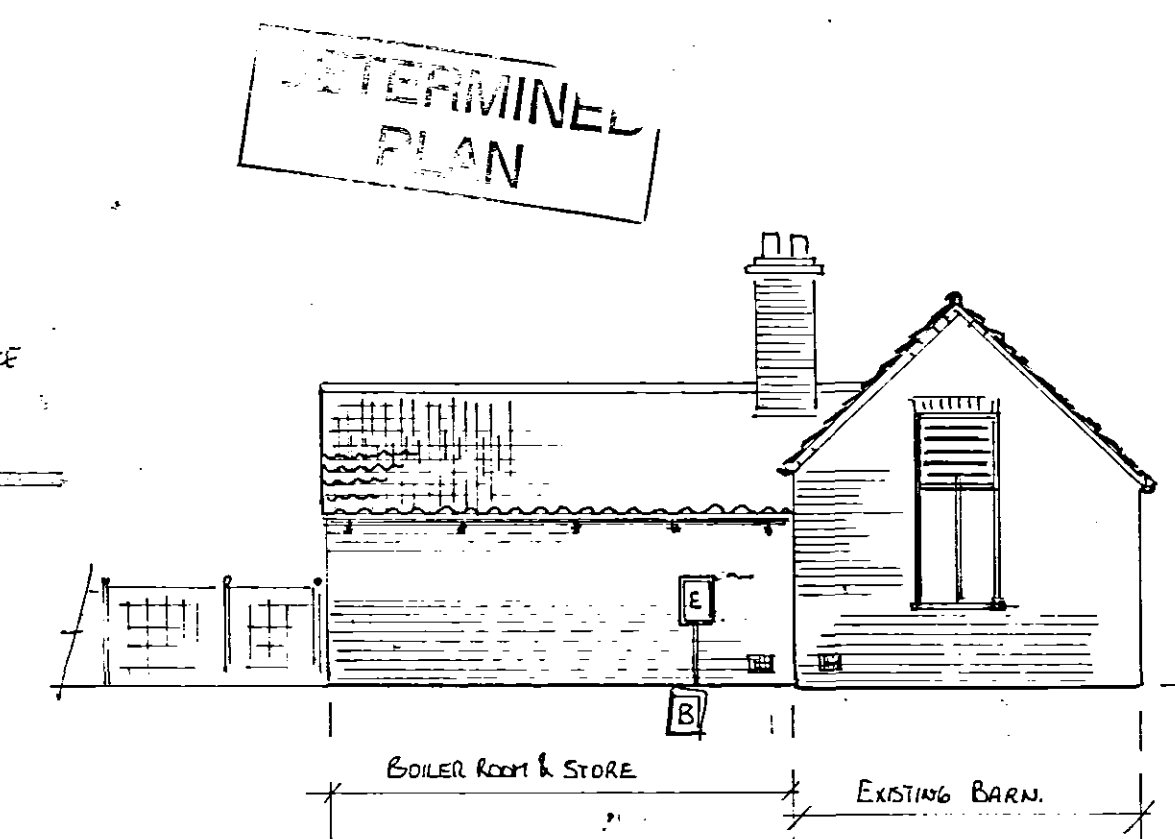

elevation facing grain store.

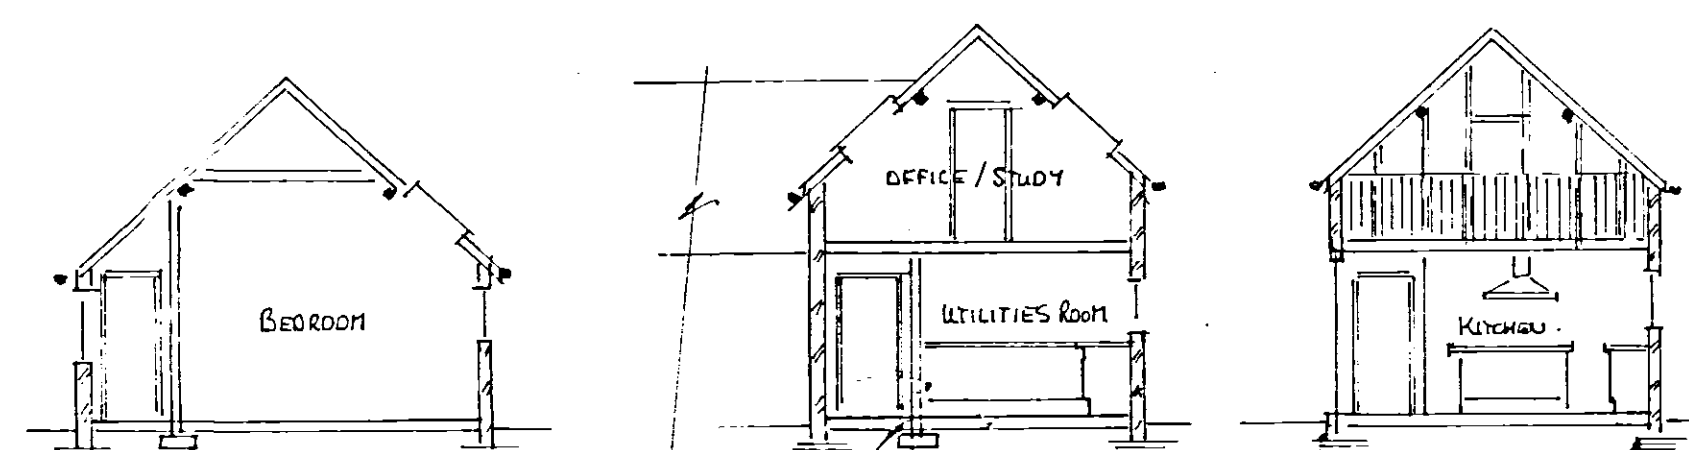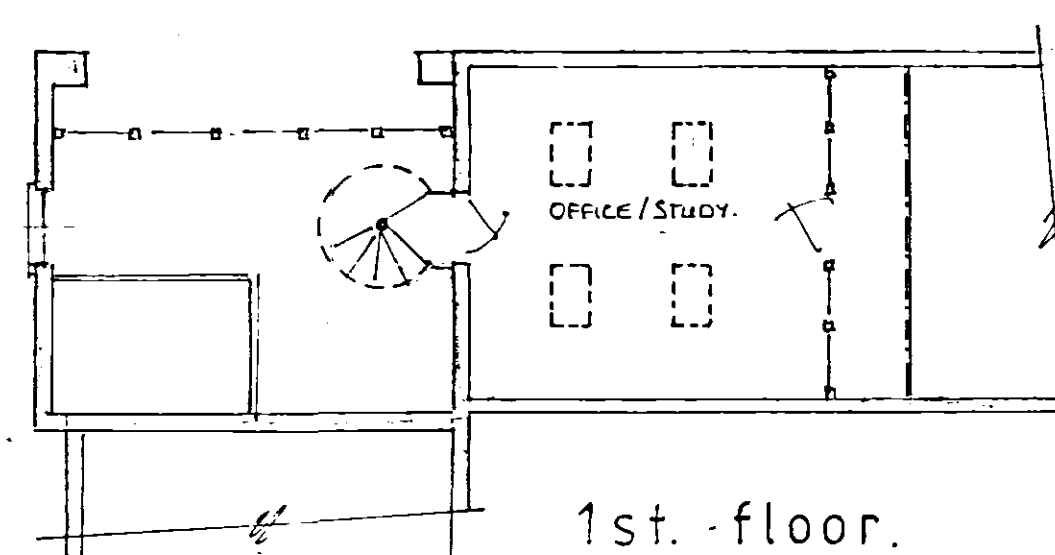

typical section

SHDC
PLANNING & DEVELOPMENT
22 NOV 2006
Ref. 1613106

C.W. 1