




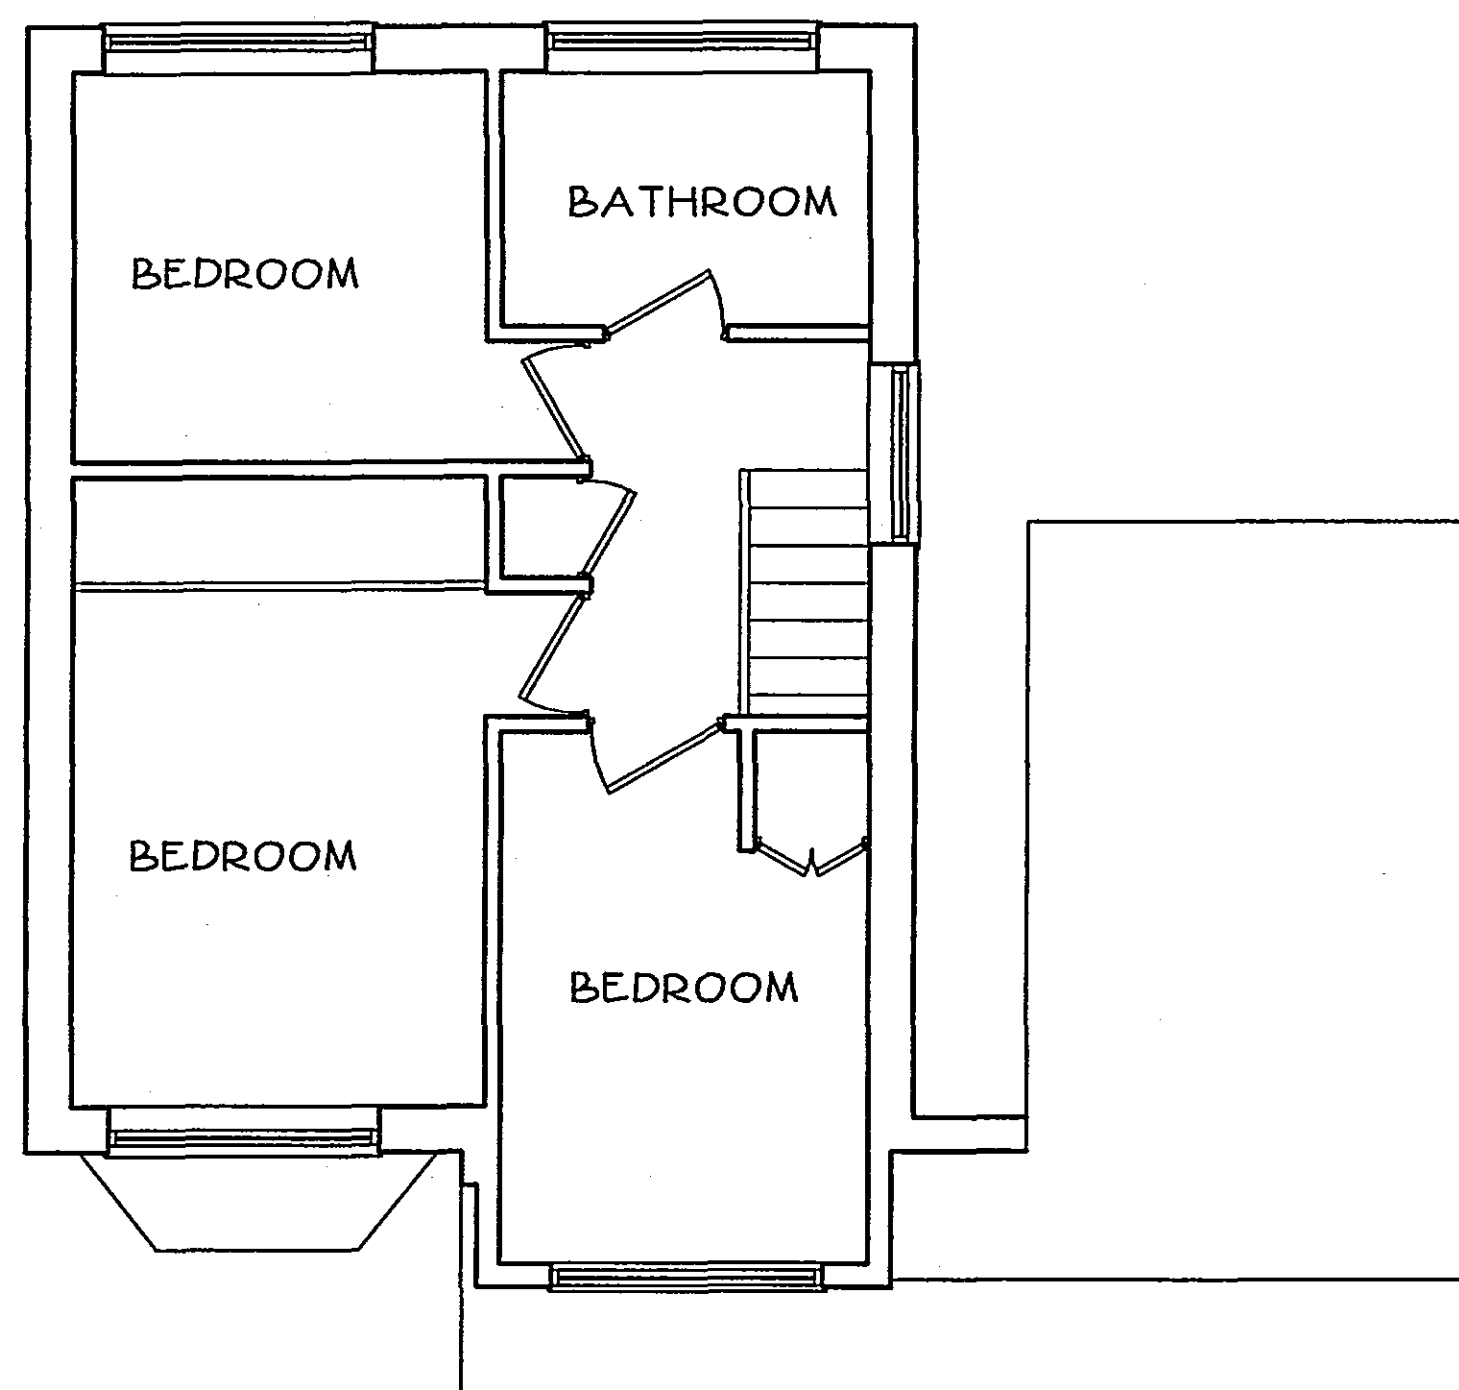


EXISTING FIRST FLOOR PLAN 1:50

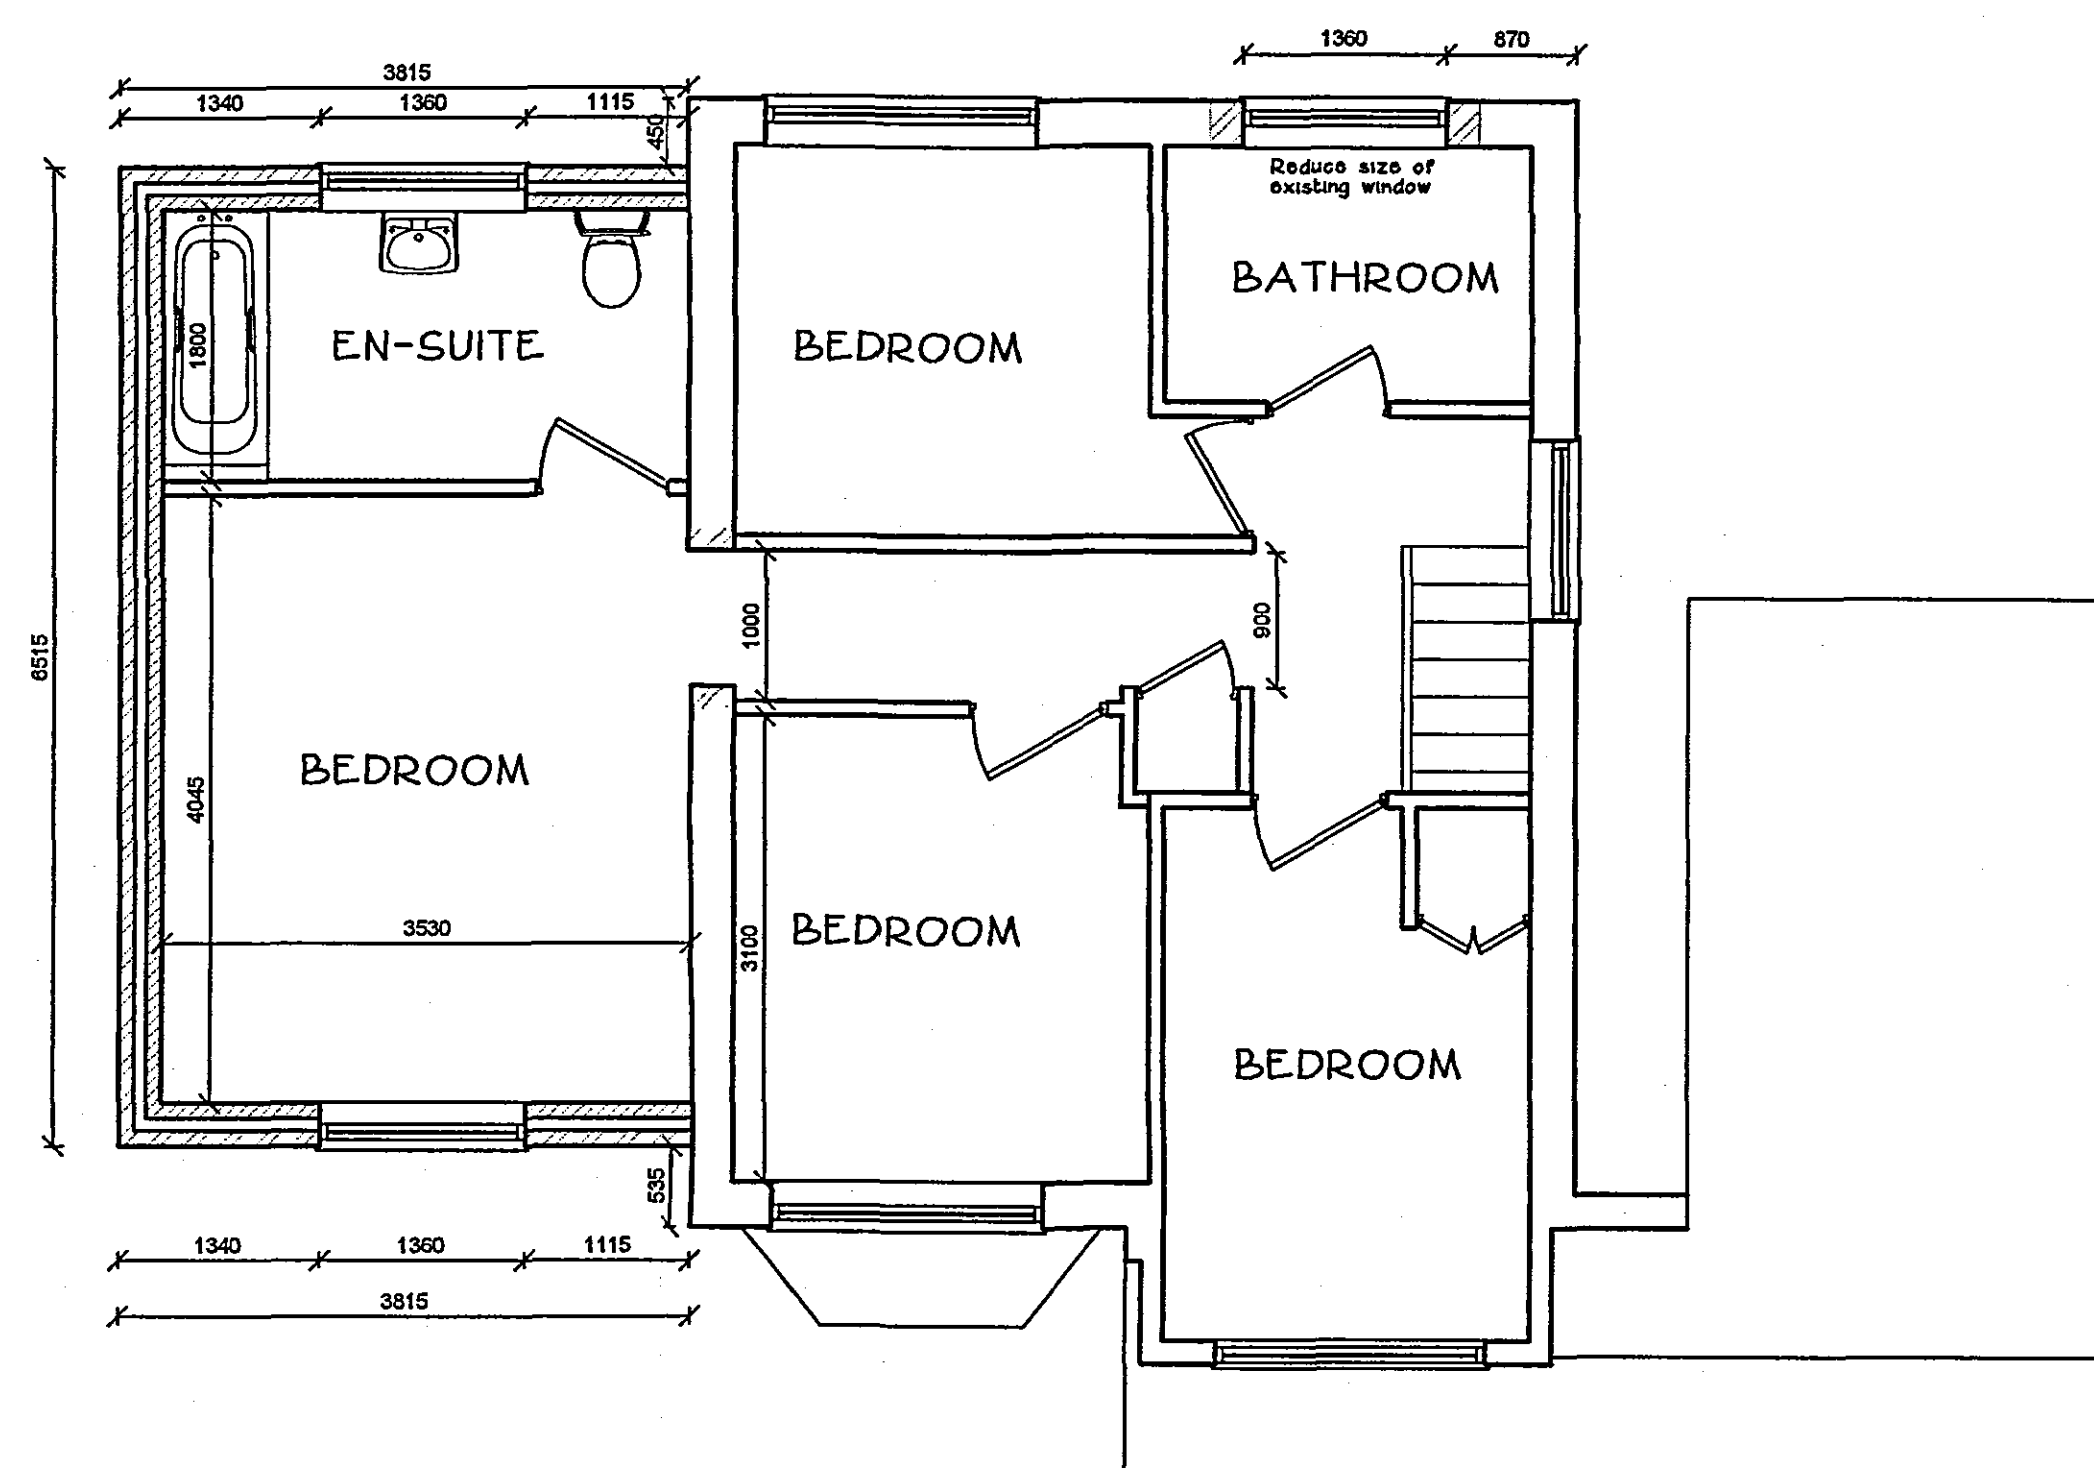

PROPOSED FIRST FLOOR PLAN 1:50

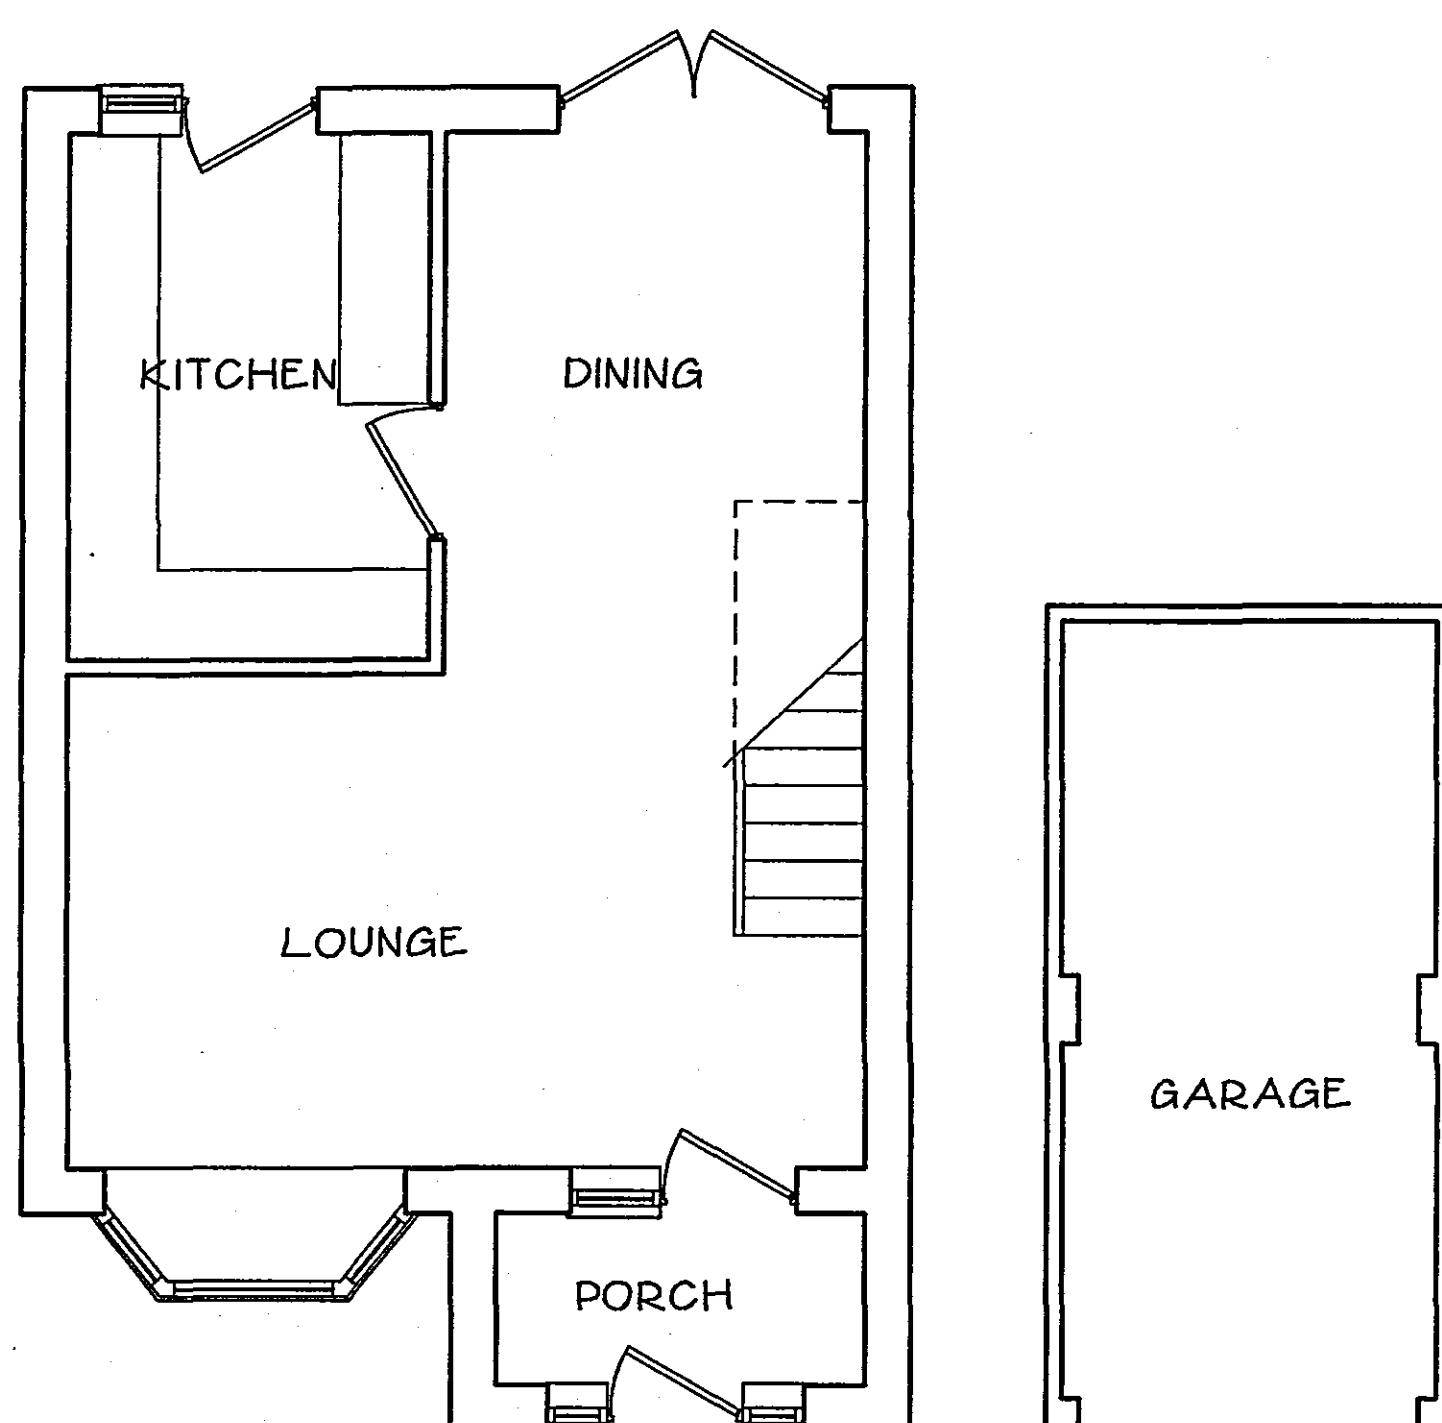

EXISTING GROUND FLOOR PLAN 1:50

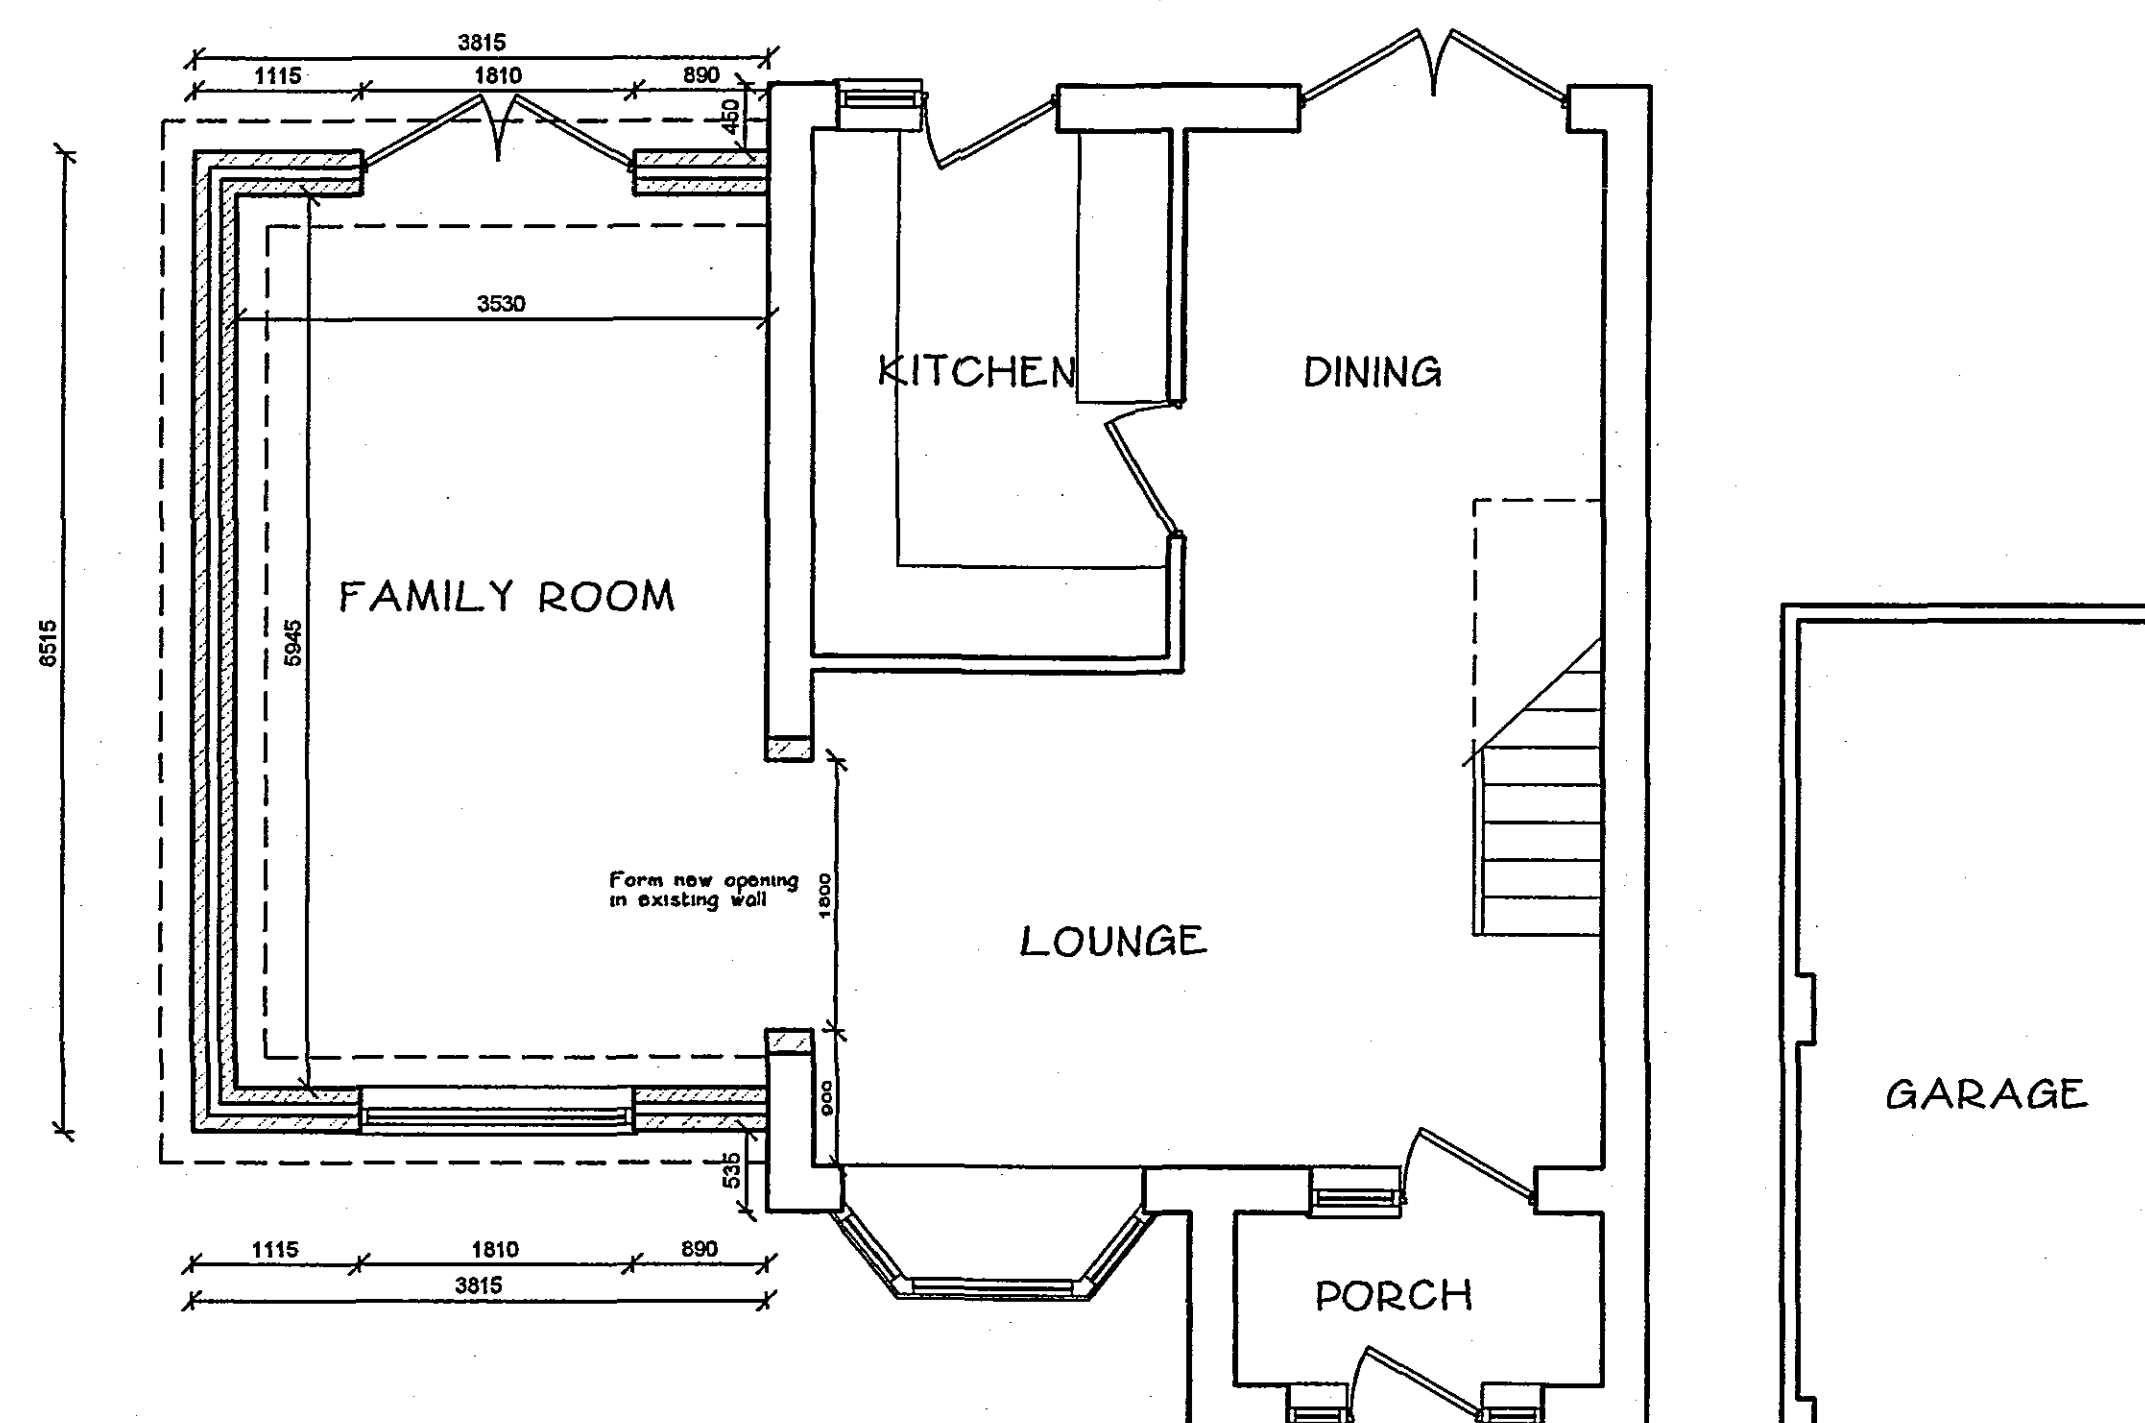

PROPOSED GROUND FLOOR PLAN 1:50

**DETERMINED
PLAN**



TREVOR A CLAY RIBA LTD
CHARTERED ARCHITECTS

14 Old Fendike Road
Weston Hills
SPALDING
Lincolnshire PE12 6DD

Tel/Fax 01406 380027
Mobile 07778 597975

SHDC
PLANNING & DEVELOPMENT
29 NOV 2006
Ref. 1648/06

Revision:				
A Client's amendments				17/11/06
Do not remove from this drawing. All discrepancies should be reported to the Architects. This drawing should be read in conjunction with the specification and approved details. All individual property rights are the copyright of Trevor A Clay RIBA Ltd.				
Land Authority Approval Number:				
No/DA Approval Number:				
Scale:	Client File:	Date:	Drawn:	
AS NOTED	A1	OCTOBER 2006	SLB	
The Proposed Extension 2 Ash Court, Donington				
Mr & Mrs A Barnett Ground and First Floor Plans				
Drawing Number: 06/187/PA/001				Rev: . A