


EXISTING ELEVATIONS 1:100

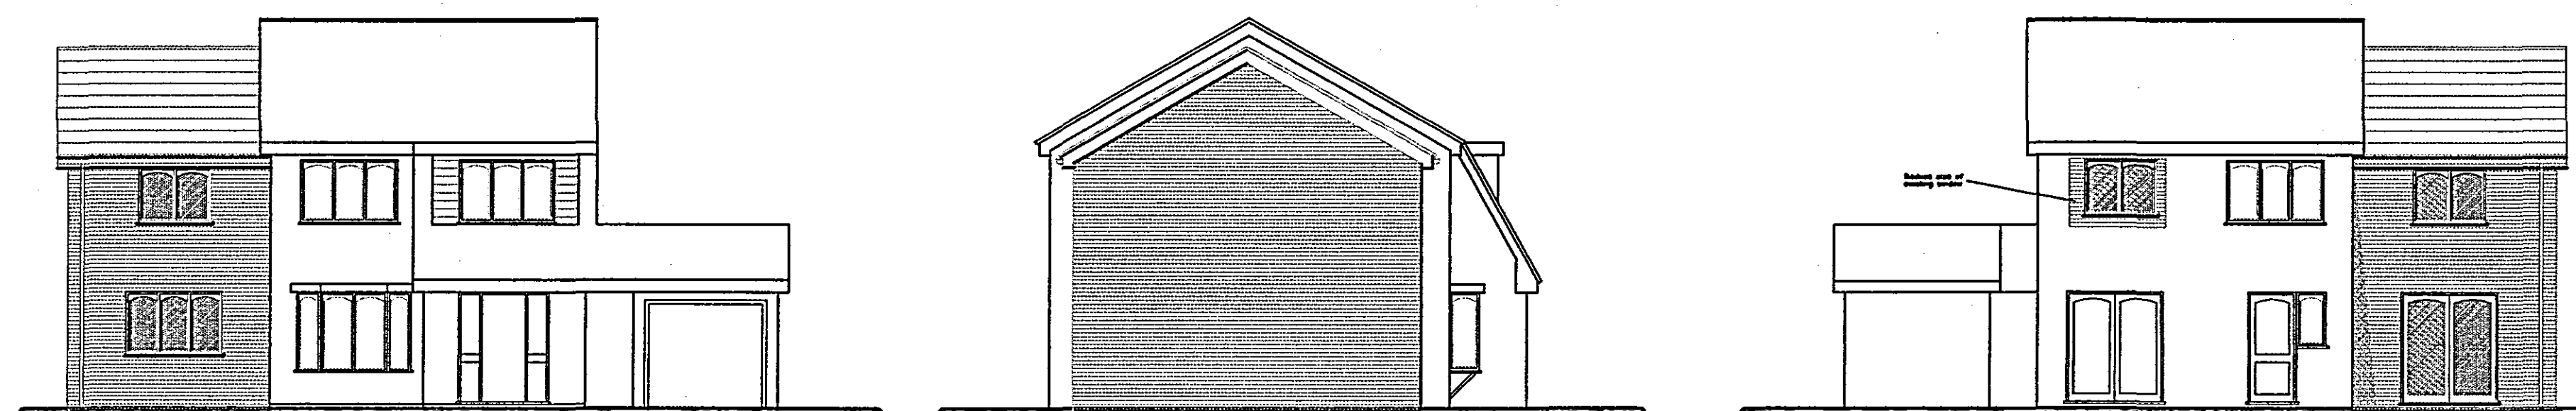


PROPOSED ELEVATIONS 1:100



© Crown Copyright 2006
Reproduction in whole or in part is prohibited
without the prior permission of Ordnance Survey.

LOCATION PLAN 1:1250

PLANNING INFORMATION
Roofs:
Concrete tiles to match existing
Walls:
Facing brickwork to match existing.
Windows & Doors:
White UPVC to match existing.
Rainwater goods:
UPVC to match existing

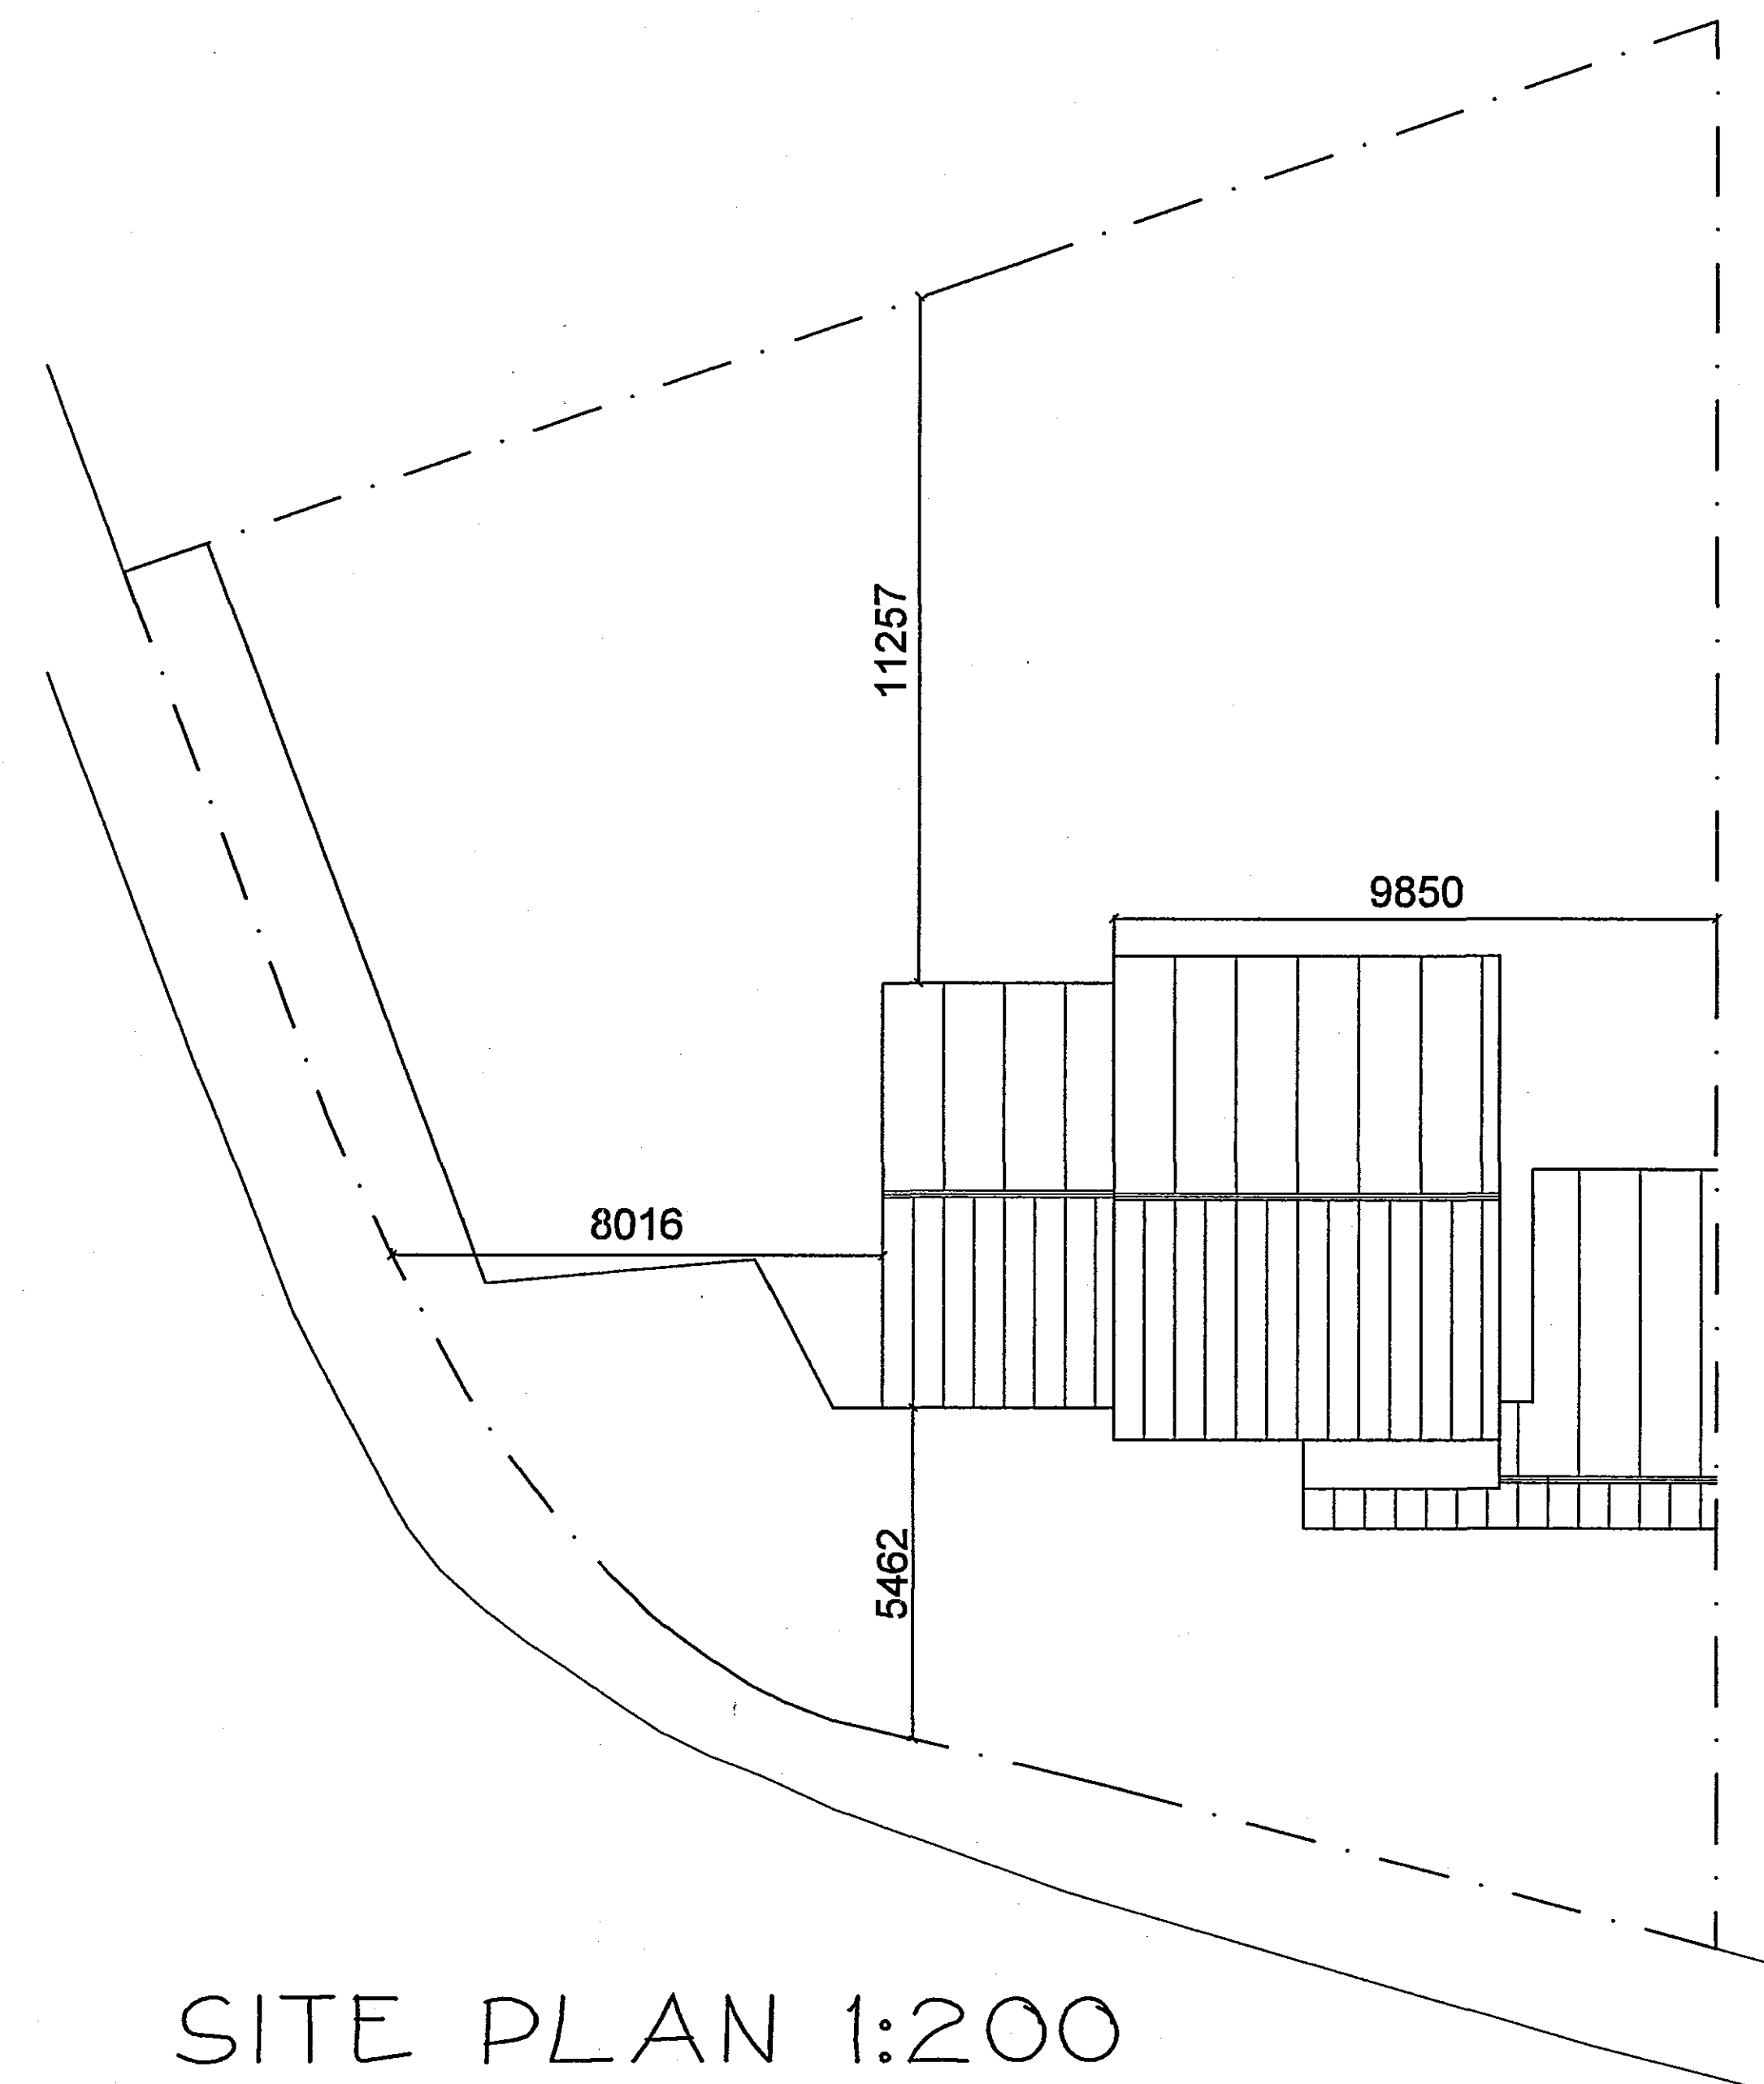

SITE PLAN 1:200

**DETERMINED
PLAN**

SHDC
PLANNING & DEVELOPMENT
29 NOV 2006
Ref. 1648/06

14 Old Fendike Road
Weston Hills
SPALDING
Lincolnshire PE12 6DD
Tel/Fax 01408 350027
Mobile 07778 557975

Revision			
A Client's amendments		17/11/06	
Do not issue a copy of this drawing. All drawings should be reported to the Architects. This drawing should be used in conjunction with the specification and detailed details. All intellectual property rights are the sole right of Trevor A Clay RIBA Ltd.			
Land Authority Approval Number:			
SHDC Approval Number:			
Scale:	Sheet Size:	Date:	Drawn:
AS NOTED	A1	OCTOBER 2006	SLB
Title:			
Proposed Extension 2 Ash Court, Donington			
Mr & Mrs A Barnett Elevations			
Drawing Number: 06/187/PA/002			Rev: . A