


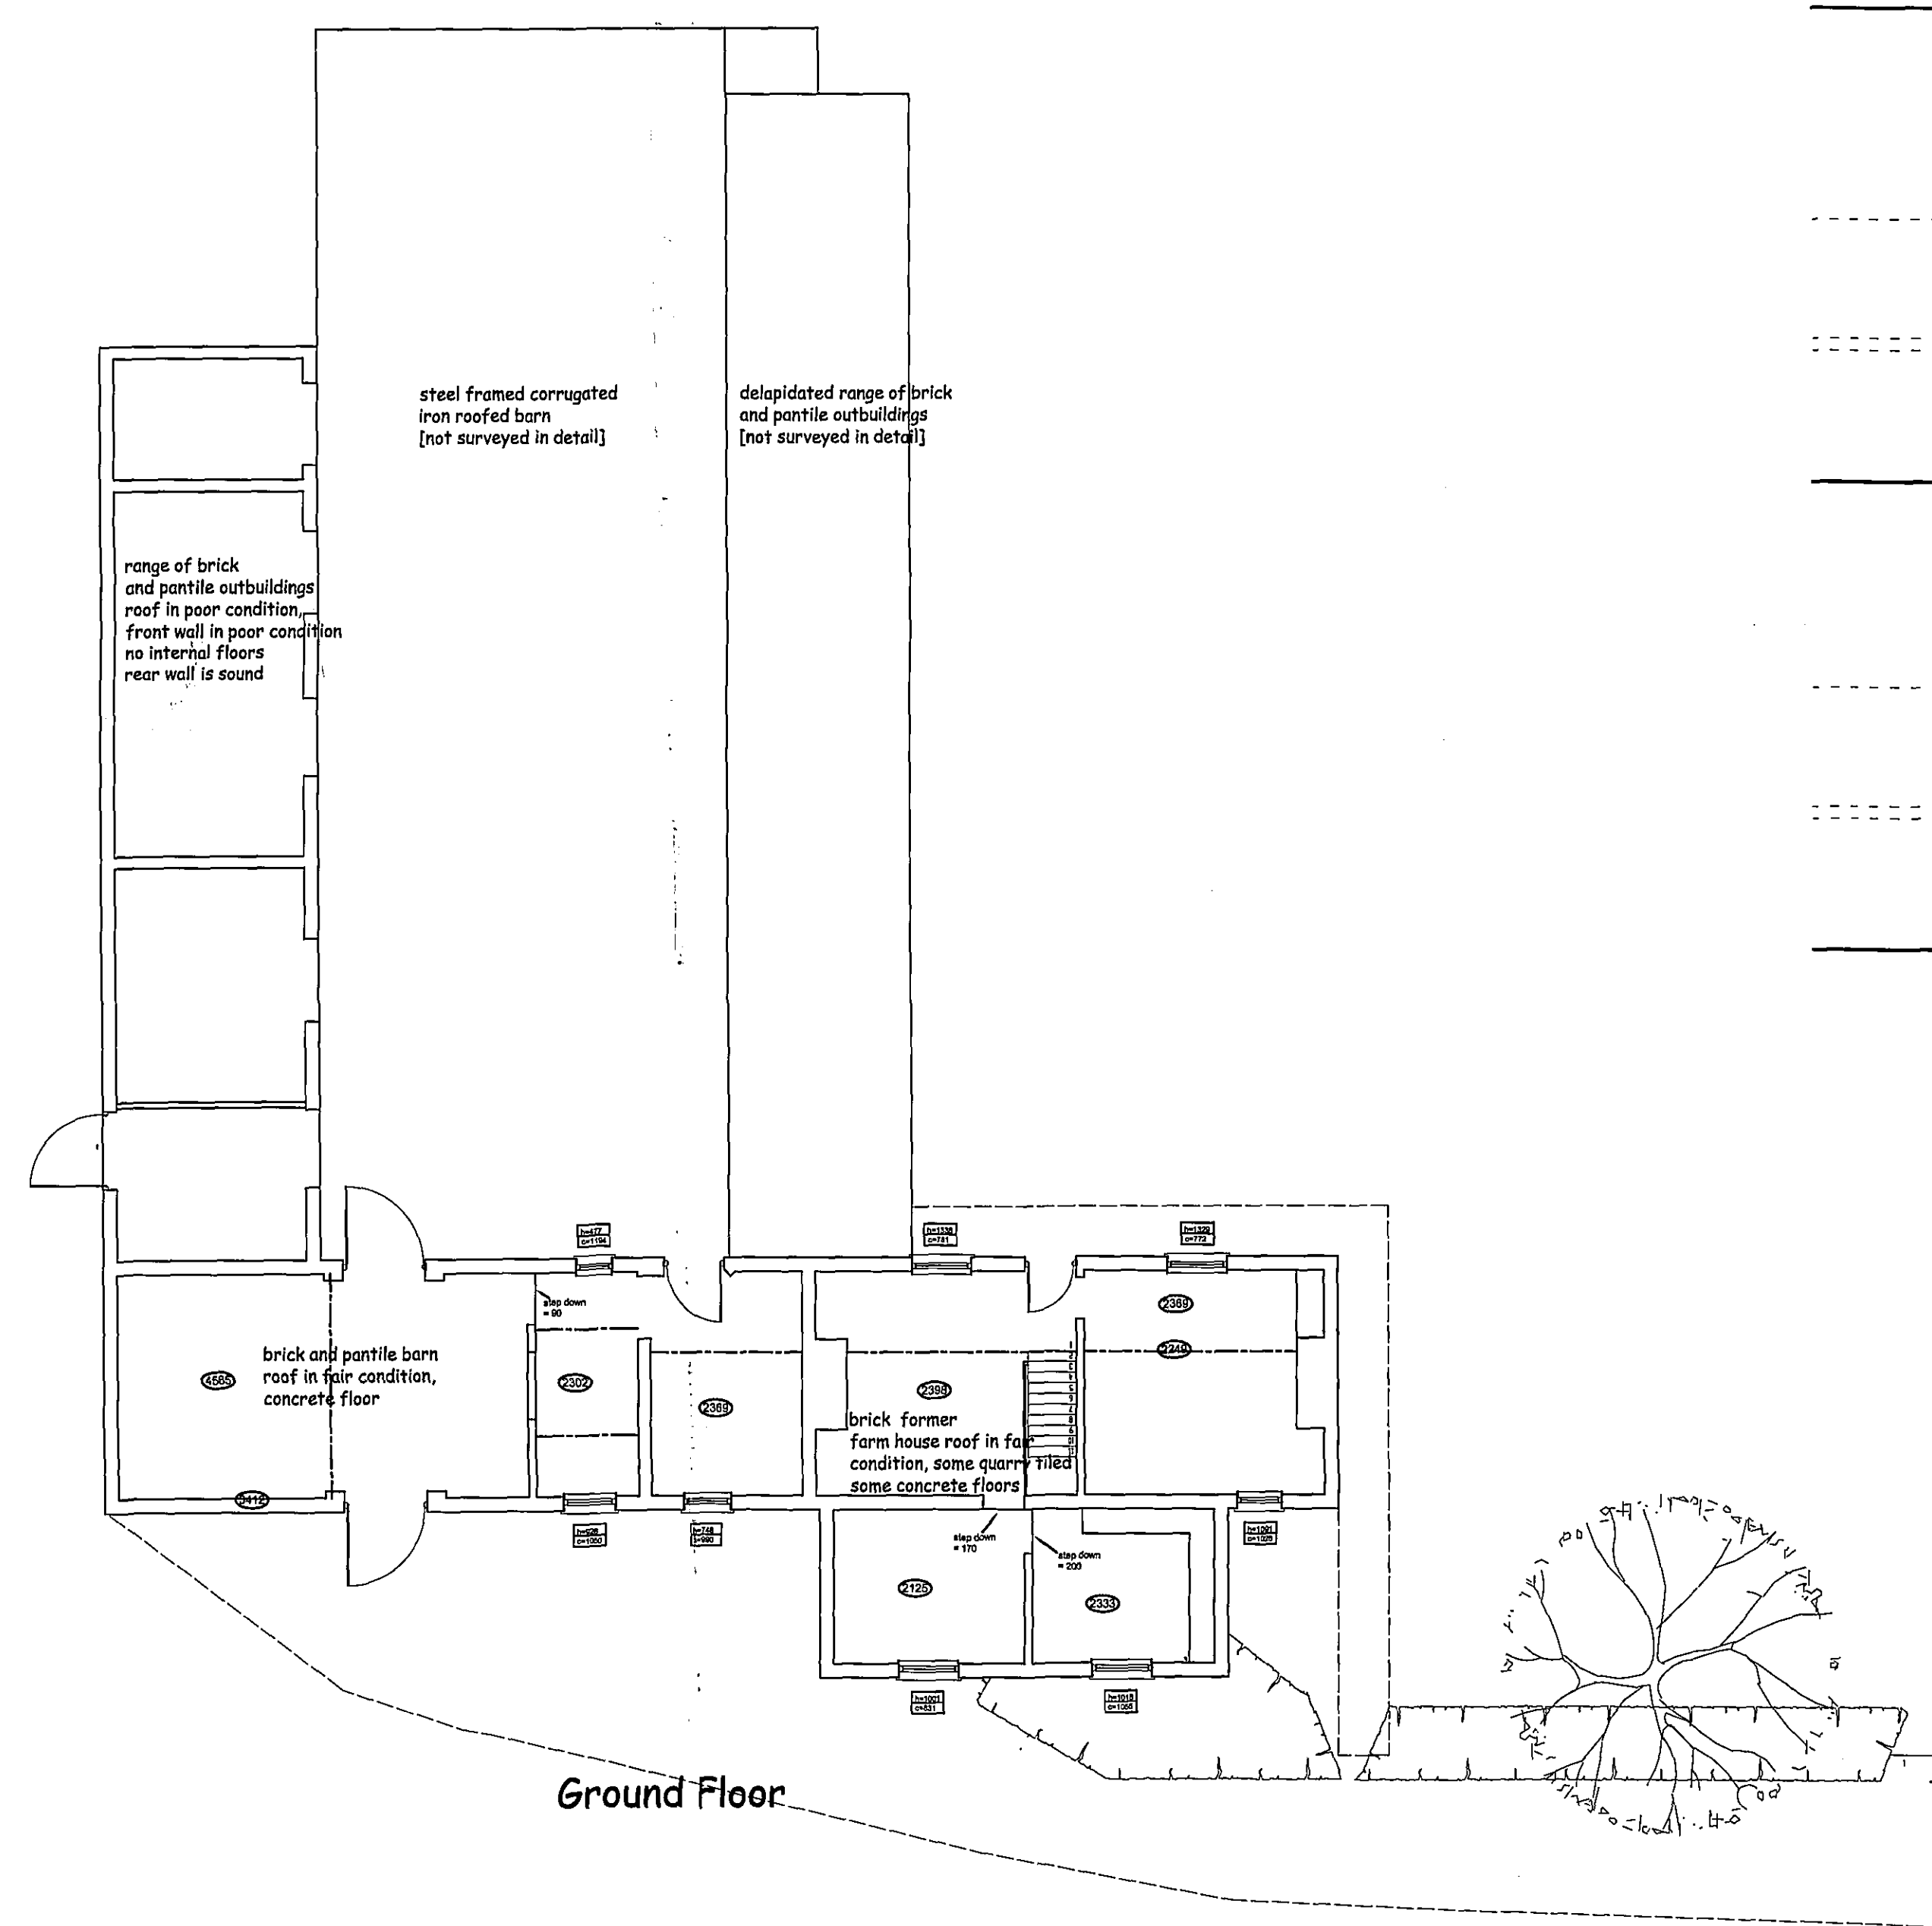


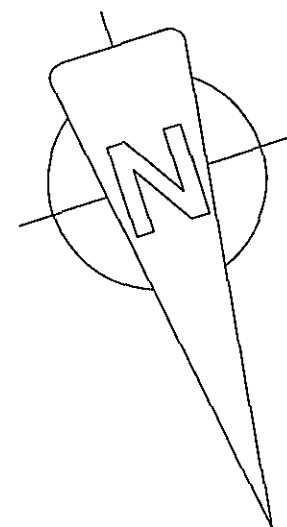


Ground Floor

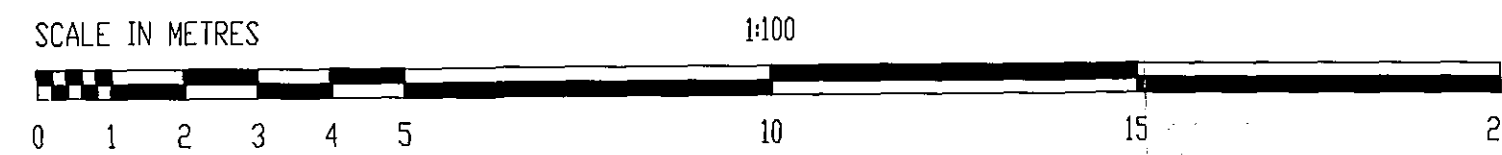


North Elevation

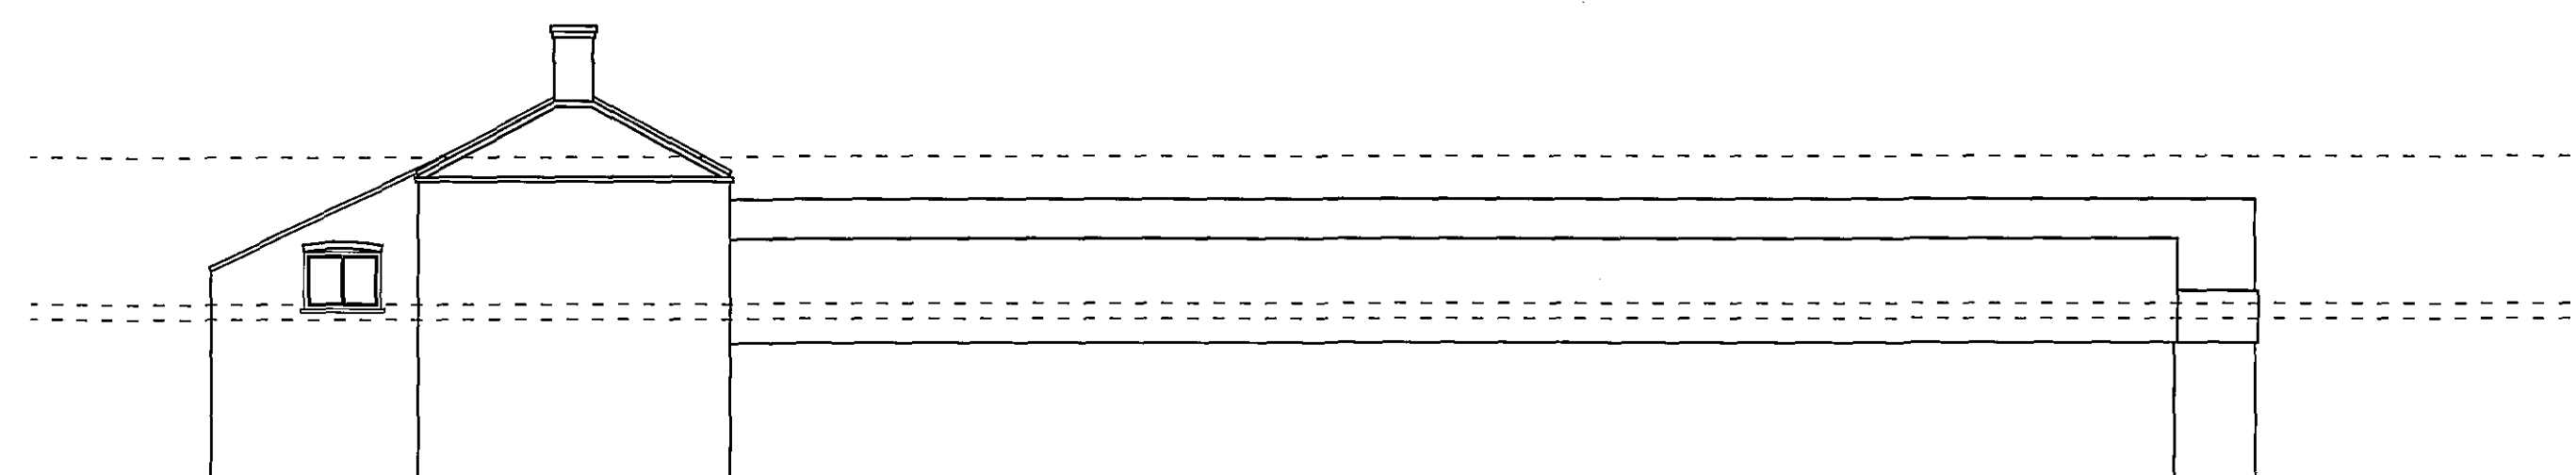


West Elevation

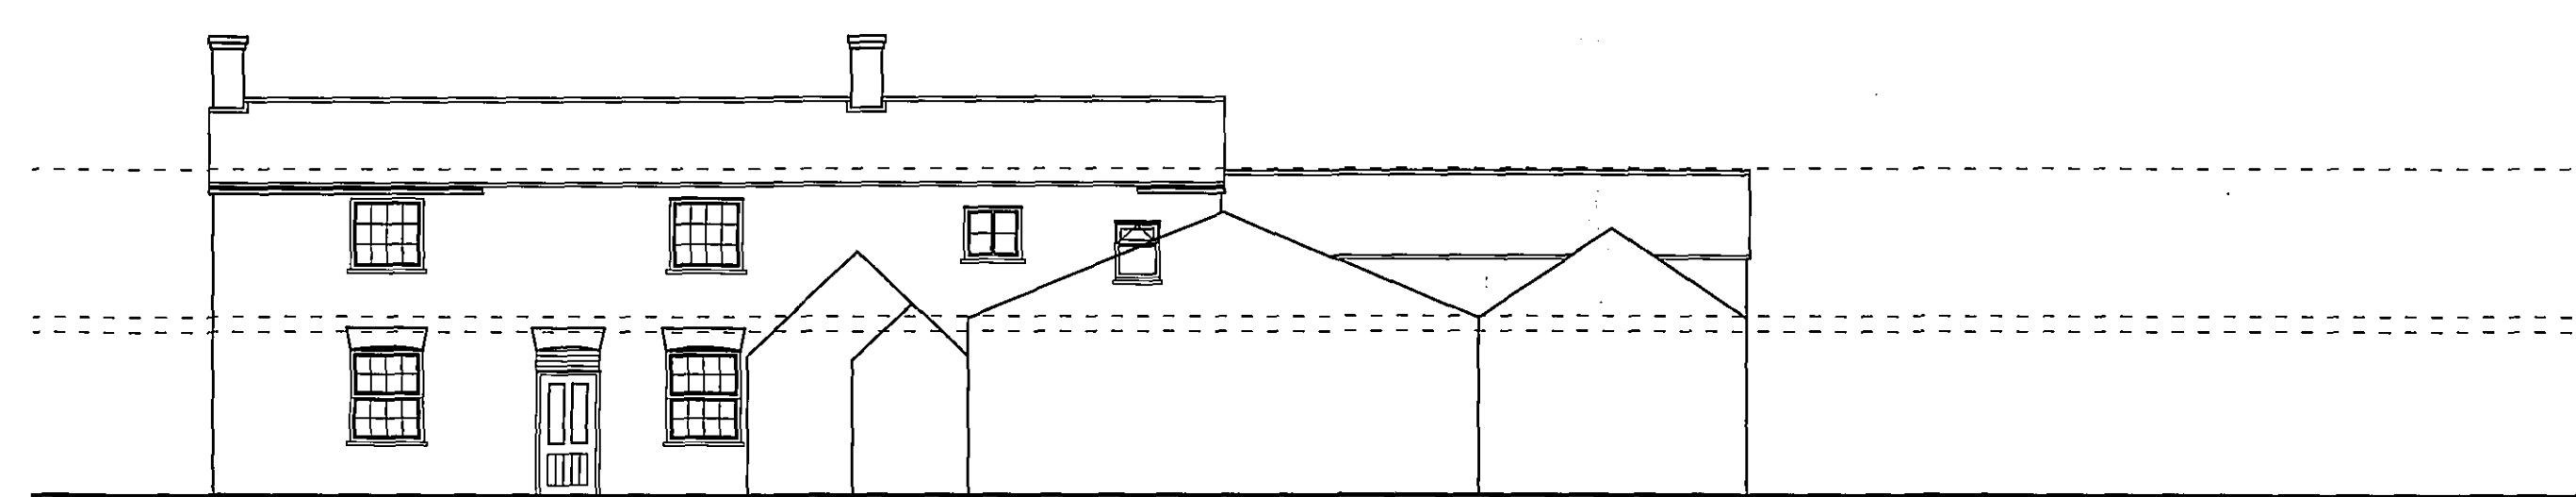

South Elevation

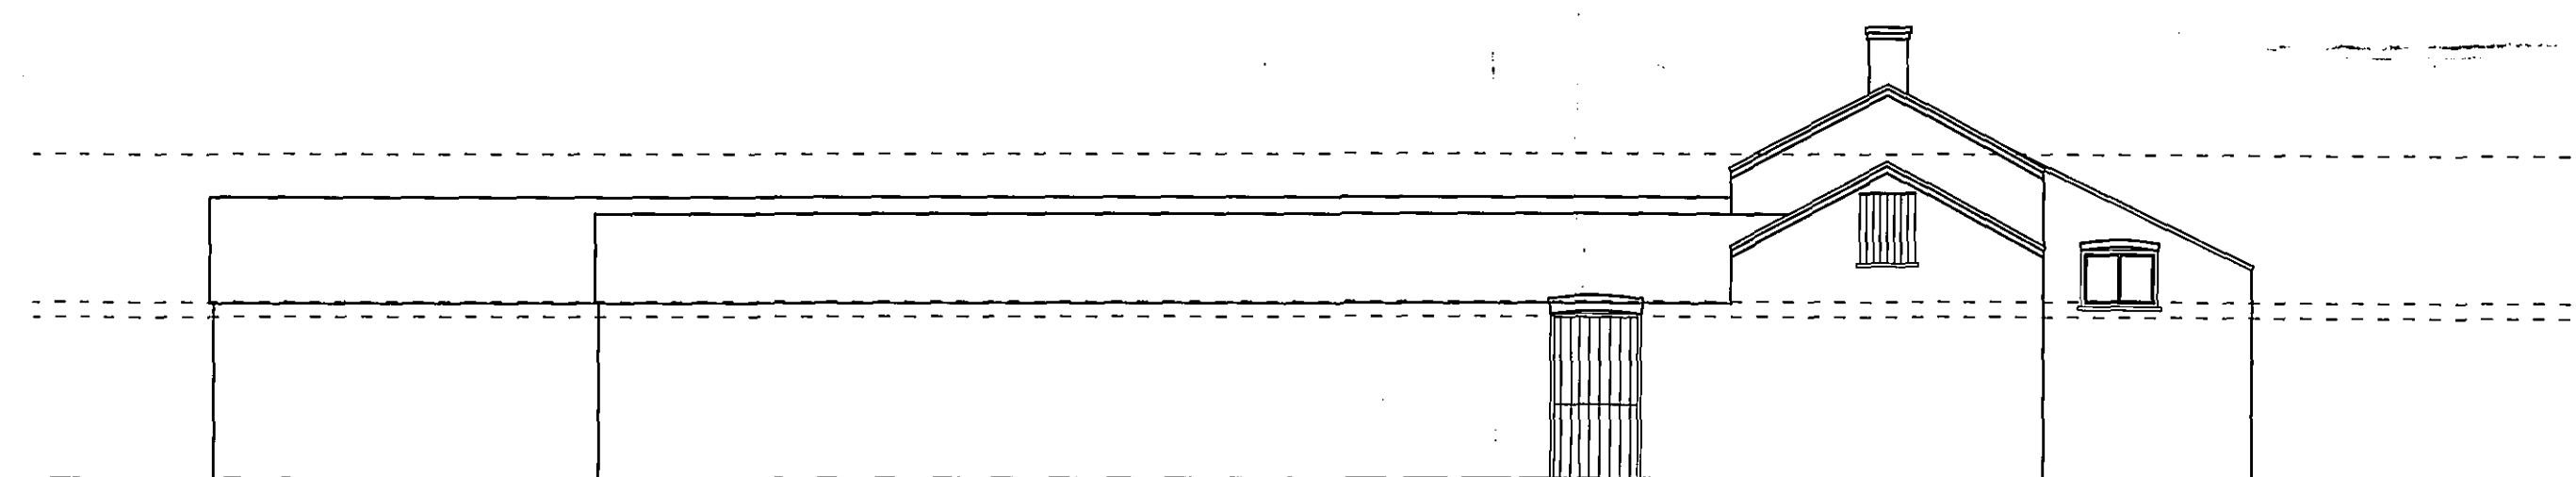

East Elevation

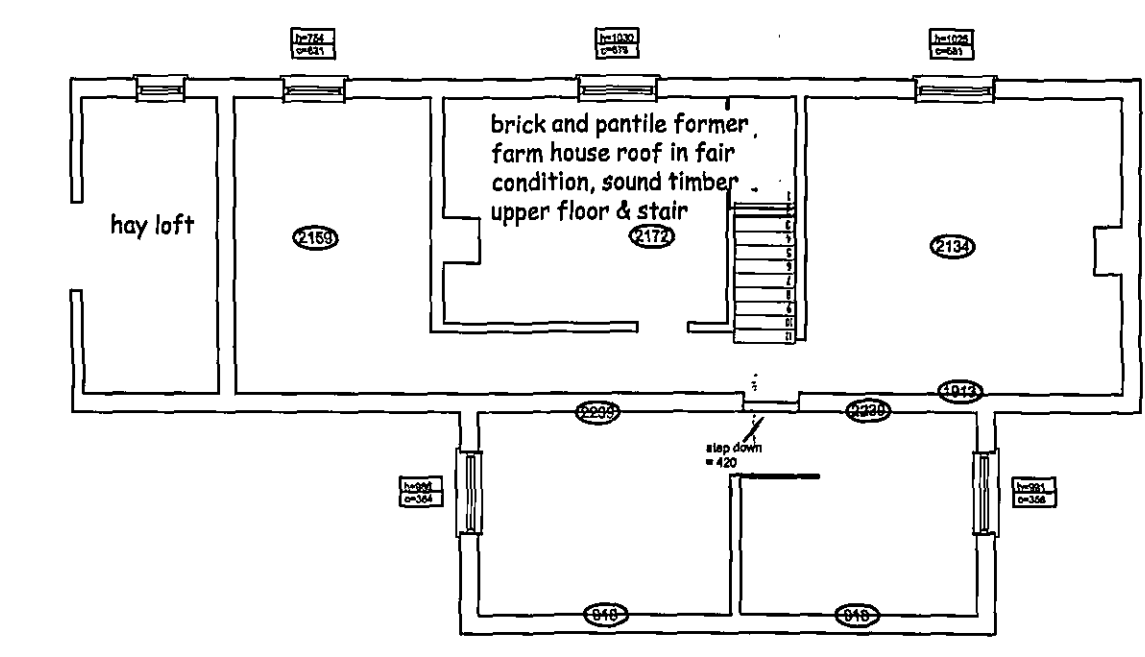

First Floor

SHDC
PLANNING & DEVELOPMENT
22 JUL 2005
Ref: 1738/05

ROBERT LOWE
CHARTERED ARCHITECT

1-2 North End, Swineshead
Boston, Lincs., PE20 3LR
Phone 01205-821117
Fax 01205-821139
info@lowe-architects.com

Project: Alterations and barn conversion
57 Days Lane, Donington
Spalding, Lincolnshire

Client: Mr. & Mrs. J. Woodhead

Drawing Title: EXISTING BUILDINGS
PLAN & ELEVATIONS

Project No: 05079
Drawing No: CL

Date: Dec'2005
Scale: 1:100 @ A1

Drawn: CL
Rev: 02

Contractors are to check all dimensions on site and to report any discrepancy to the Architect.
Do not scale from the drawing. © 2005