




FRONT ELEVATION





SIDE ELEVATION



SIDE ELEVATION

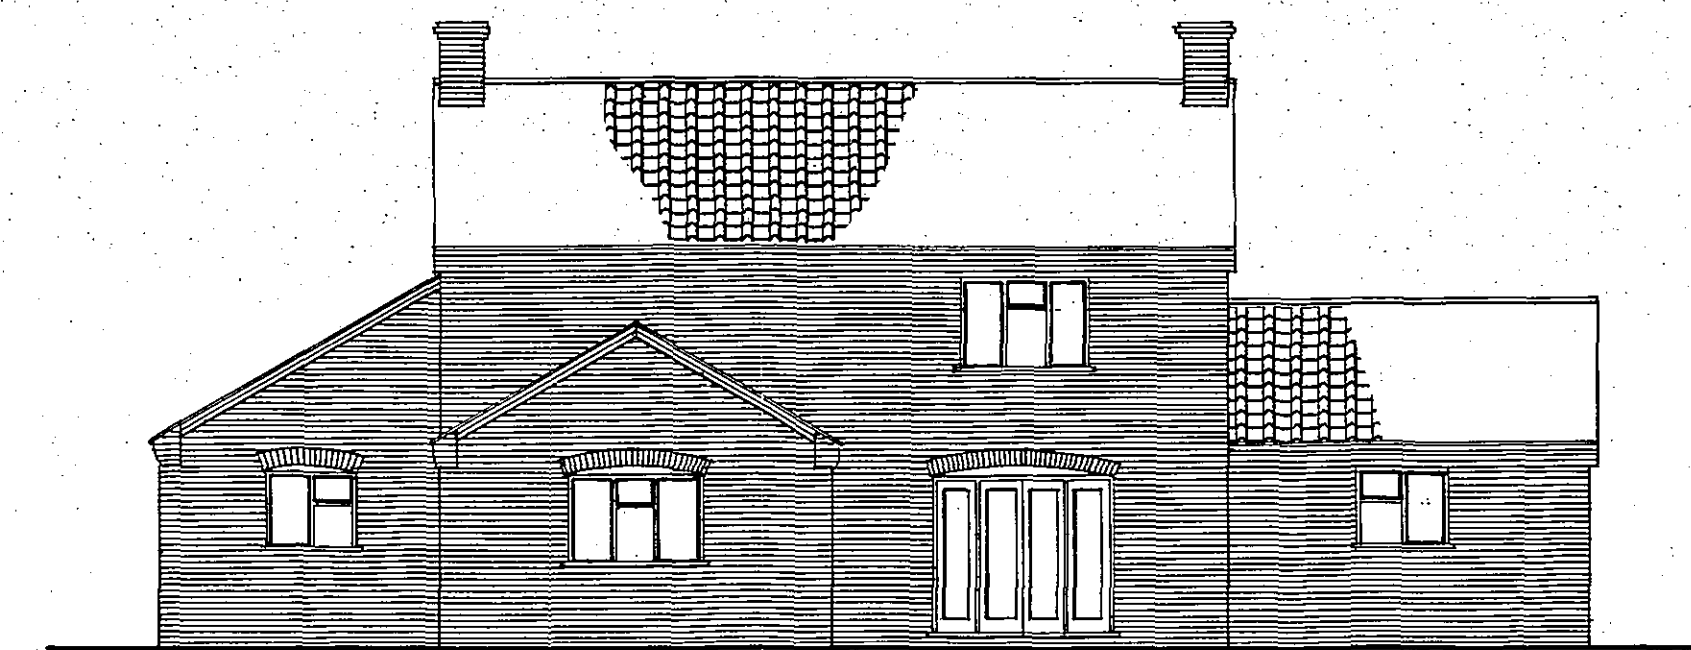

REAR ELEVATION

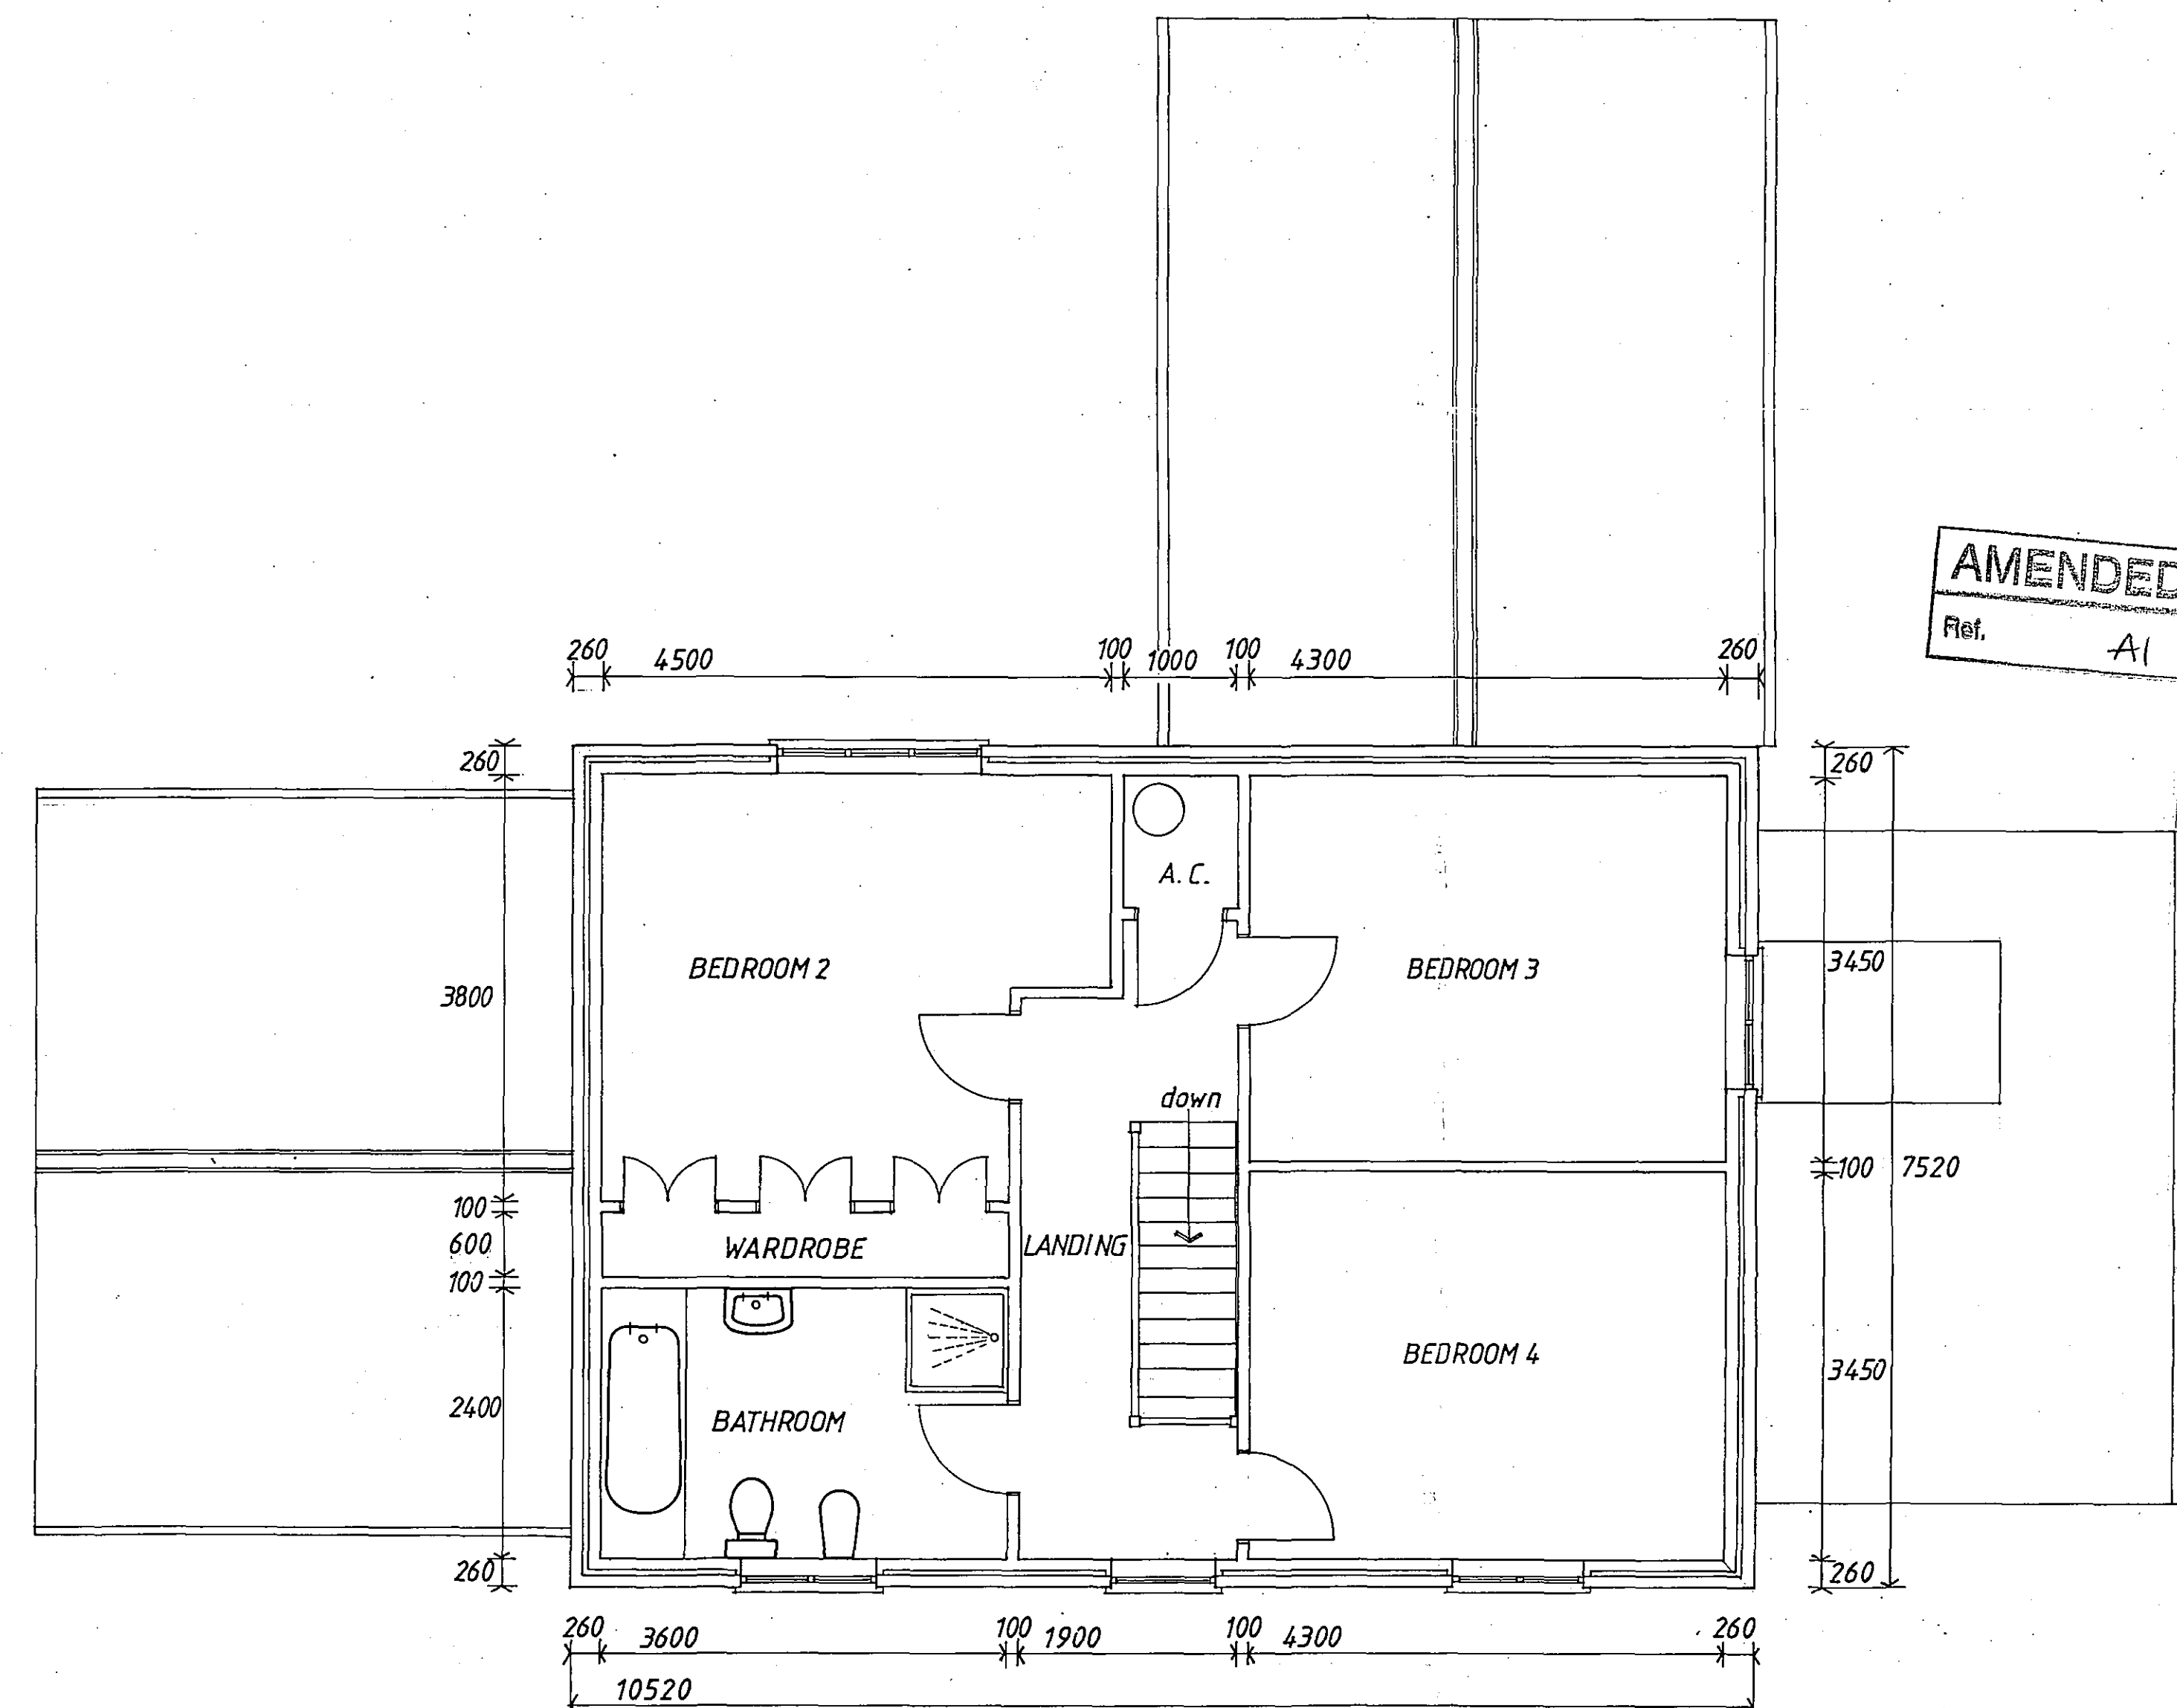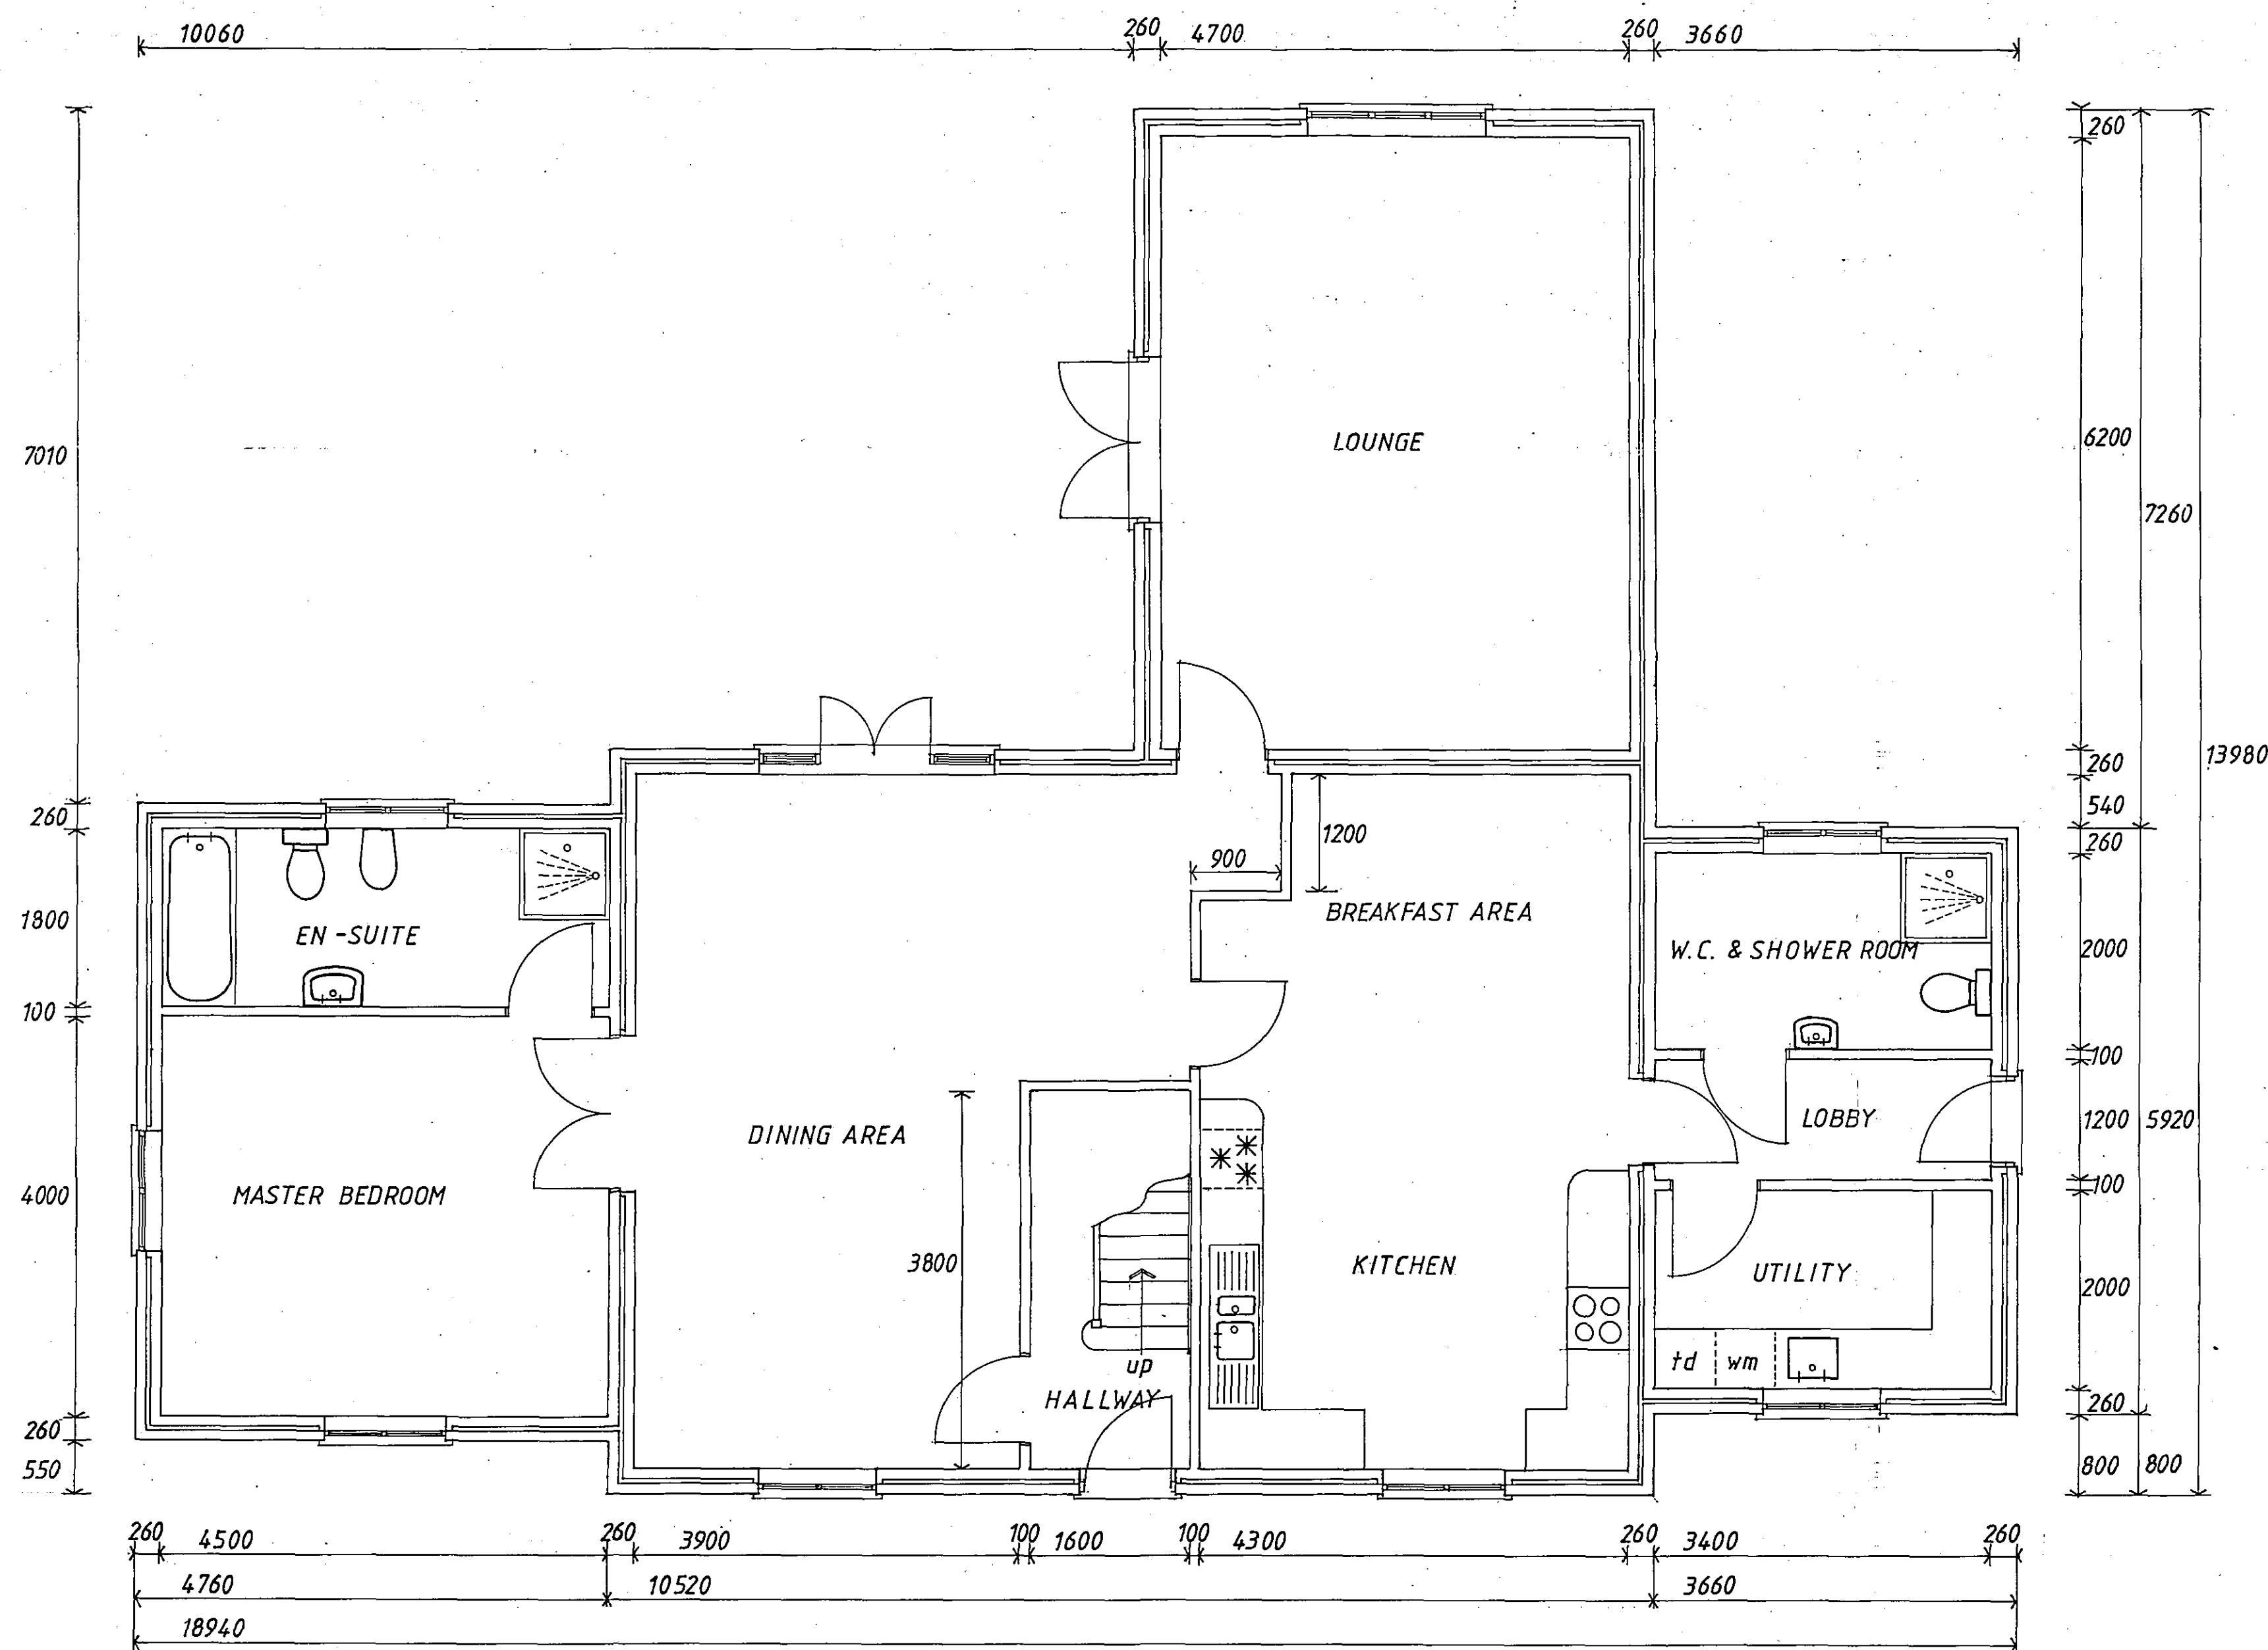

AMENDED PLAN
Ref. A1

Planning & Development
01 FEB 2006
1745/05



English Brothers Ltd.
Salts Road, Walton Highway, Wisbech, Cambs, PE14 7DU
Telephone: 01945 587500 Fax: 01945 582576

© English Brothers Ltd.
"No reproduction or publication of this drawing may be made and no article may be manufactured or assembled in accordance with this drawing without prior written consent. Rights reserved under Copyright Act 1956 as amended by the Design Copyright Act 1988."
HEALTH & SAFETY COM. REGULATIONS 1995
The client/developer and building contractor/sub-contractor are advised to acquaint themselves with the implications and requirements under this law. English Brothers cannot be held as main or principal contractor and in certain cases the client must employ a planning supervisor. If you are not aware of the implications English Brothers can supply you with a leaflet showing the basic requirements.

PROPOSED FOUR BEDROOM DWELLING

AT: WYKES FARM, WYKES LANE, DONINGTON.

FOR: MR & MRS S. PUGH

DRAWN S. J. B.
DATE JAN. 20th 2006
REVISIONS
Main Scale 1:100
Detail Scale 1:50

JOB No. B404

DRAWING No. 404/1A