




FRONT ELEVATION


260 4500 260 5040 260 4700 260 3400 260





SIDE ELEVATION

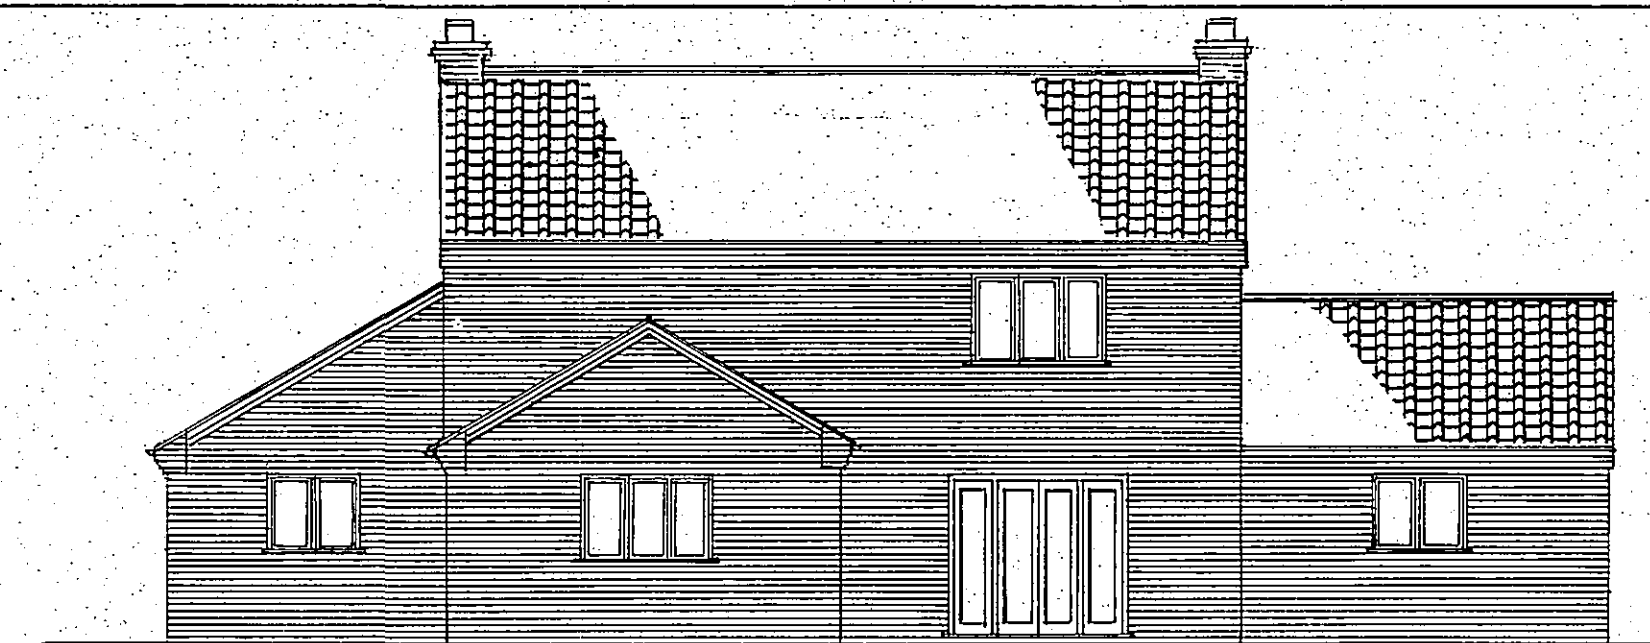

REAR ELEVATION

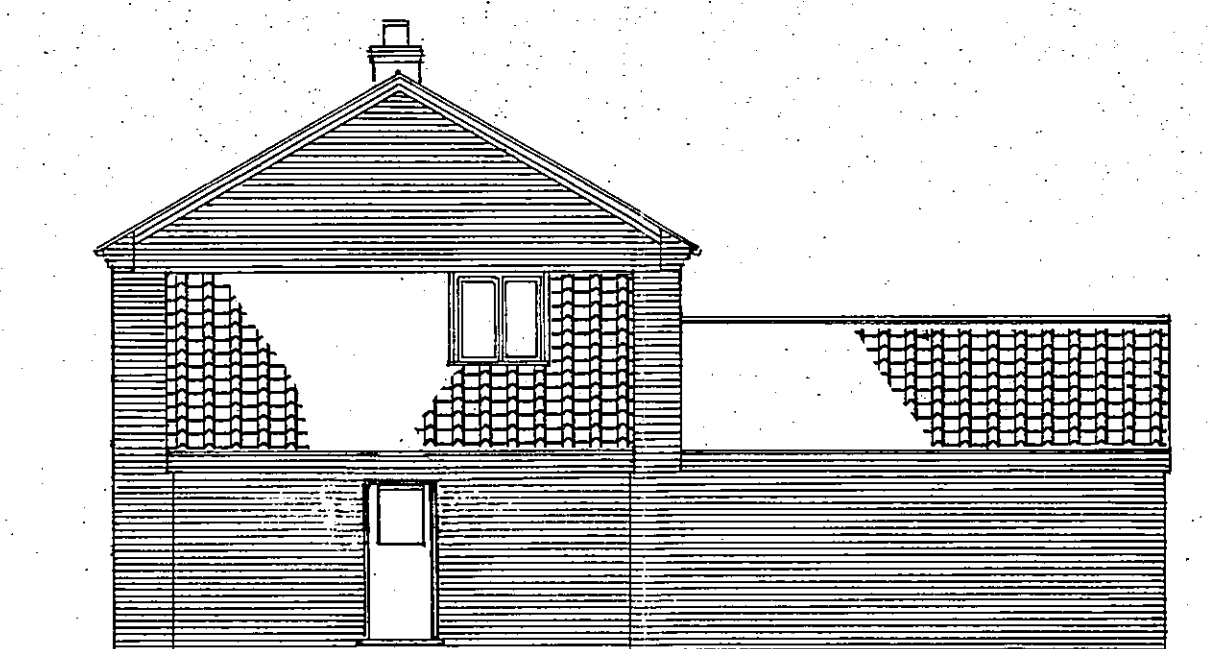

SIDE ELEVATION

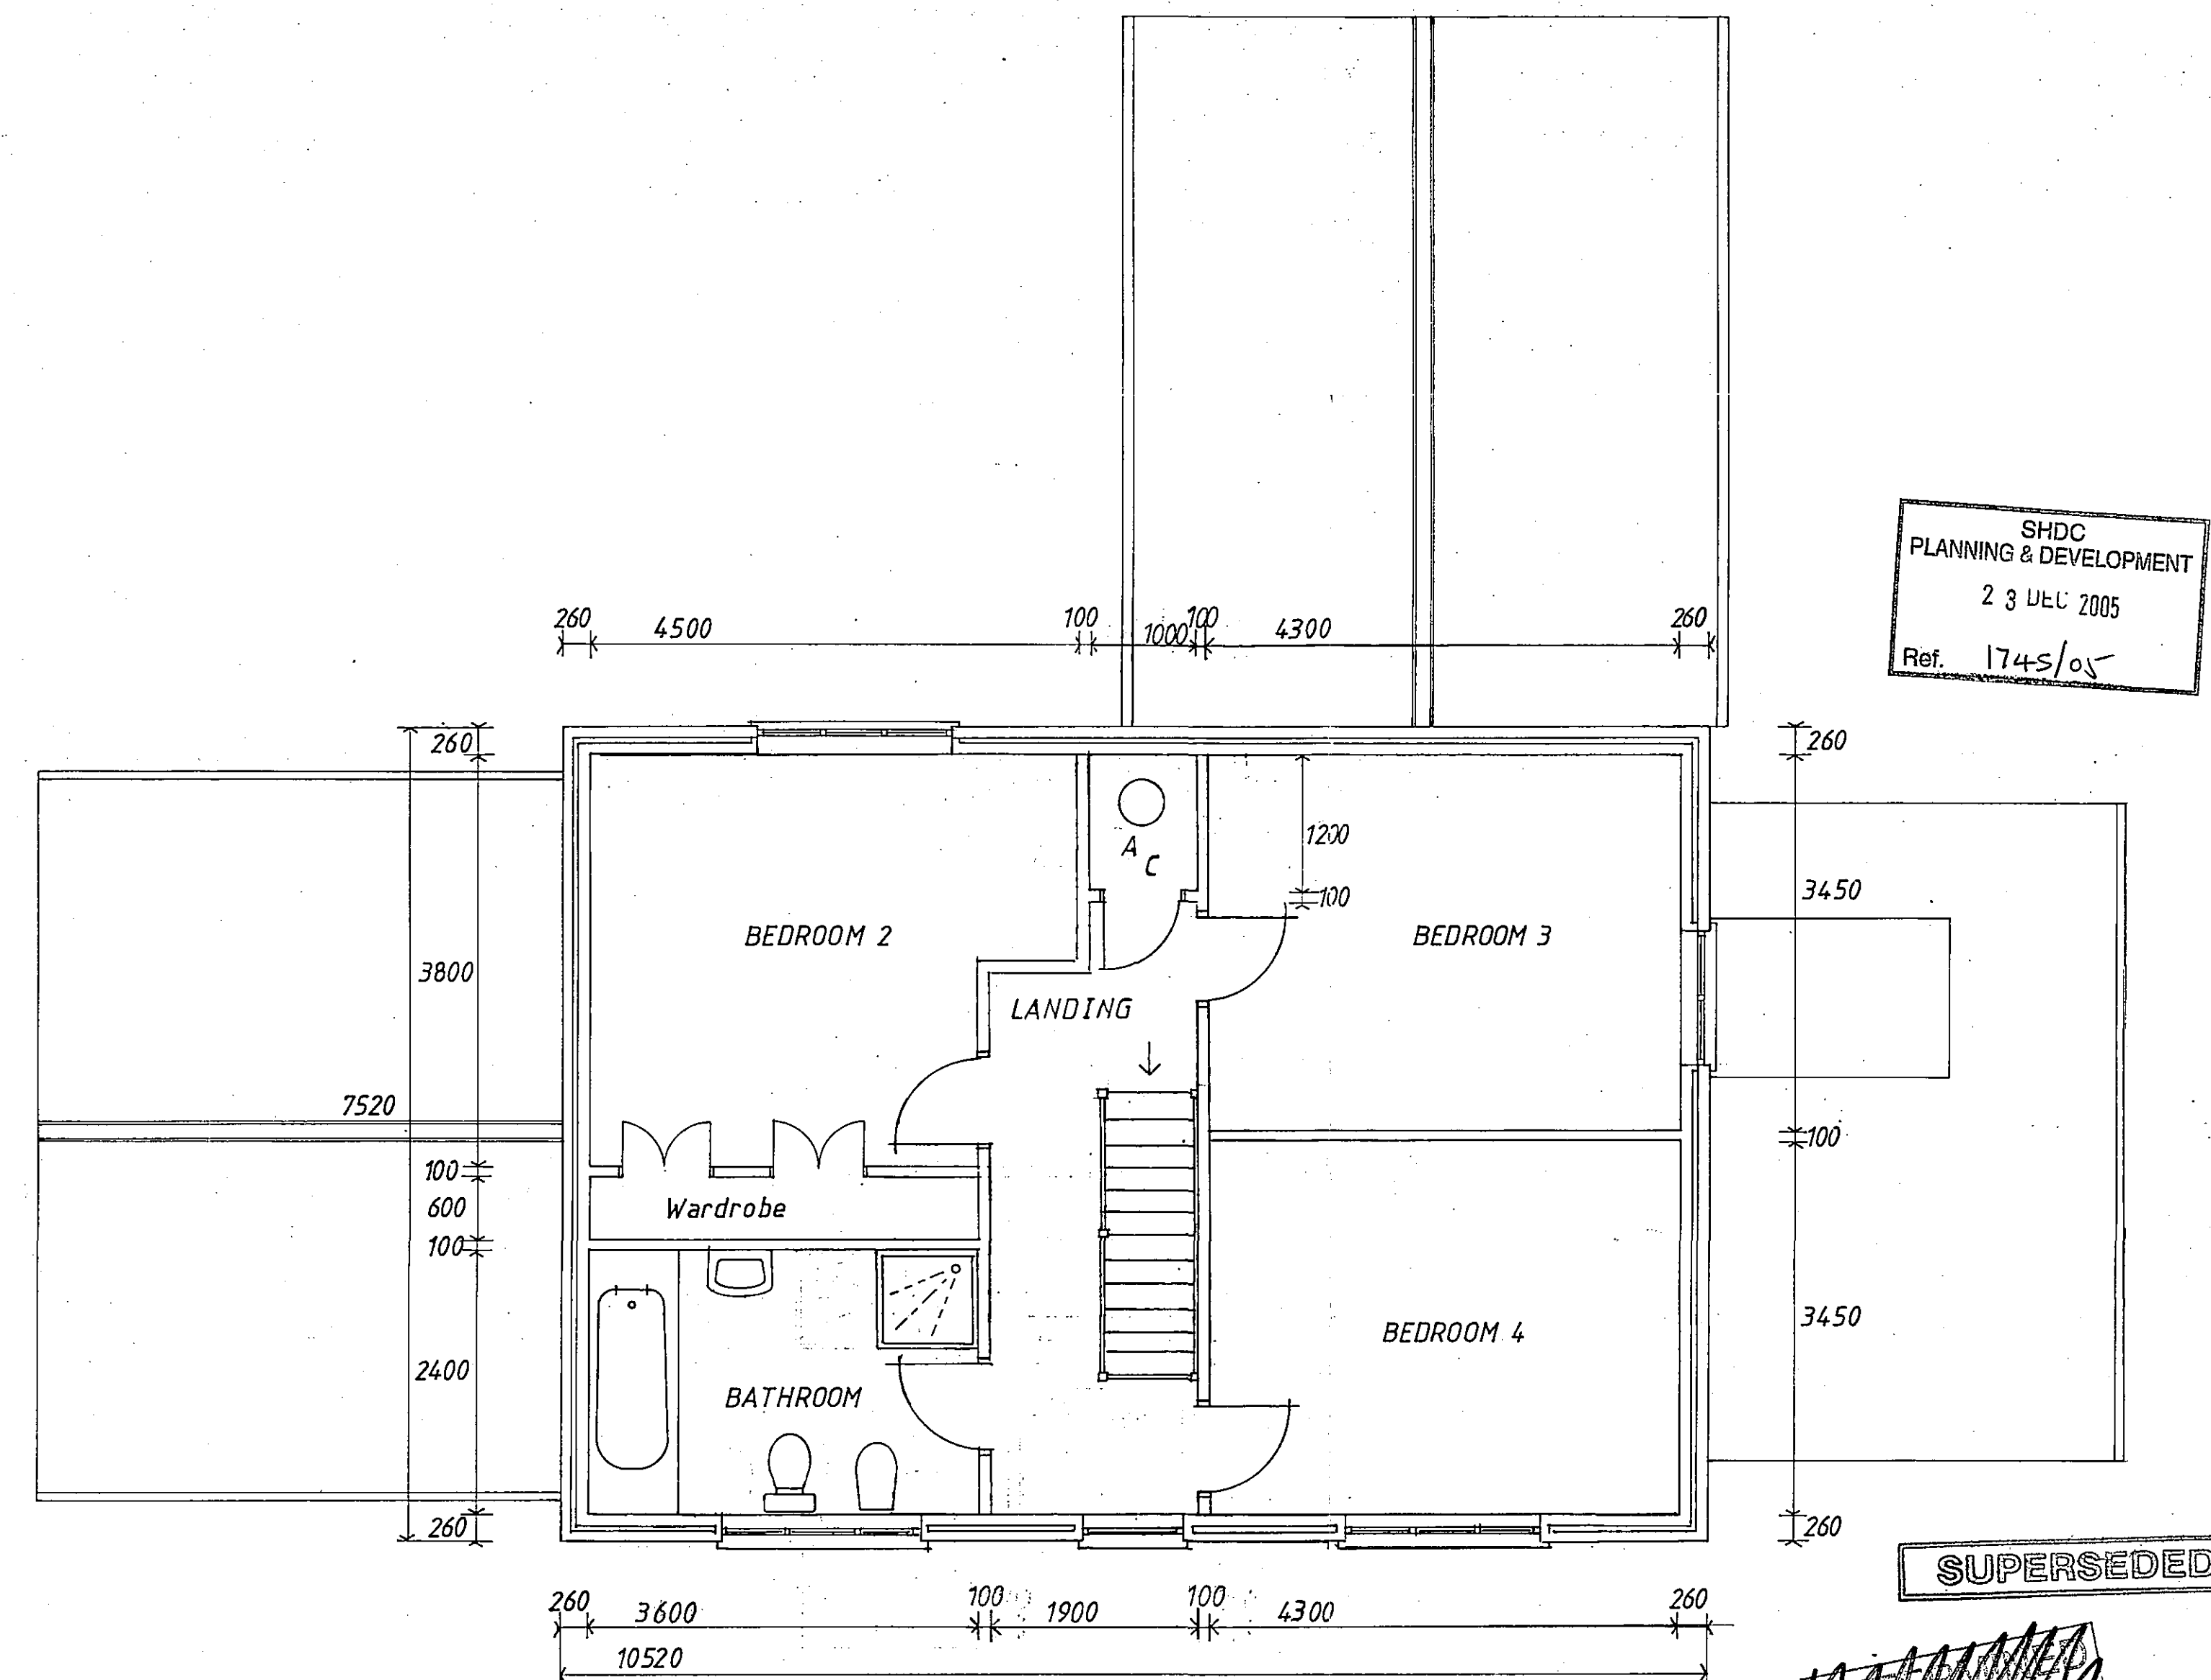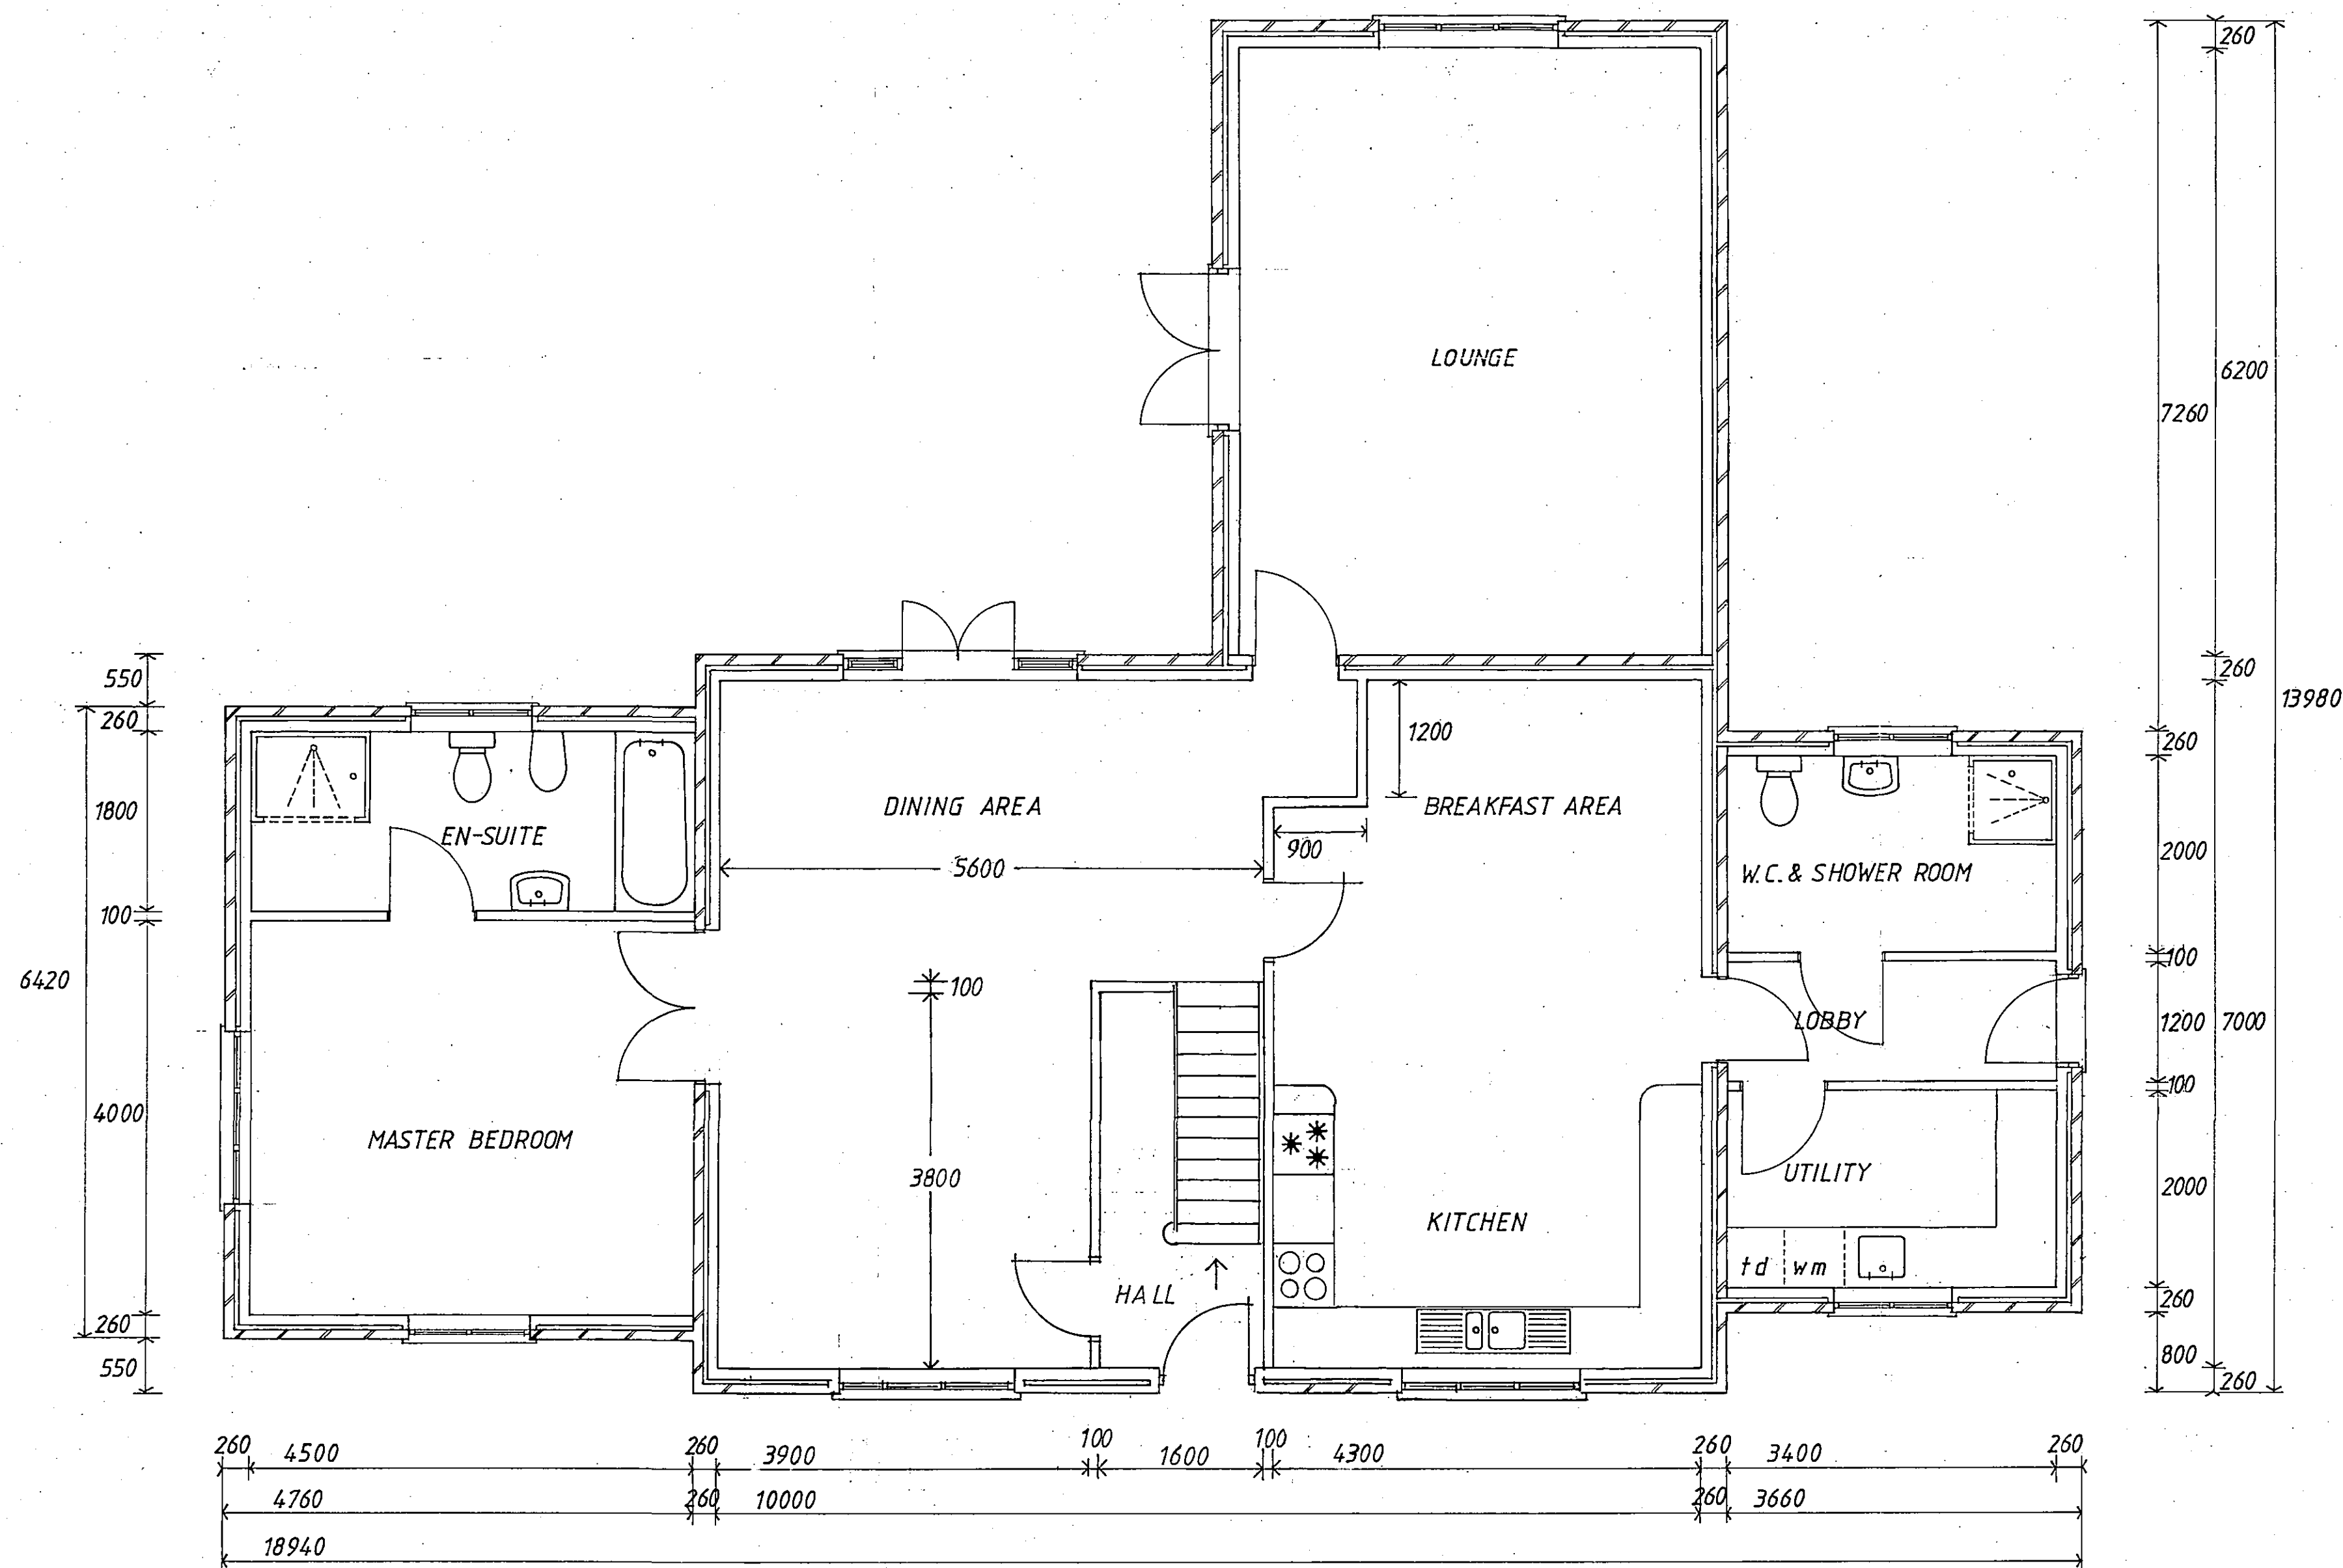

SHDC
PLANNING & DEVELOPMENT
23 DEC 2005
Ref. 174-S/05

SUPERSEDED



English Brothers Ltd.

Salts Road, Walton Highway, Wisbech, Cambs, PE14 7DU

Telephone: 01945 587500 Fax: 01945 582576

© English Brothers Ltd
"No reproduction or publication of this drawing may be made and no article may be manufactured or assembled in accordance with this drawing without prior written consent. Rights reserved under Copyright Act 1956 as amended by the Design Copyright Act 1988."

HEALTH & SAFETY 1995 REGULATIONS 1995

The client/developer and building contractor/sub-contractor are advised to acquaint themselves with the implications and requirements under this law. English Brothers cannot be held as main or principal contractor and in certain cases the client must employ a planning supervisor. If you are not aware of the implications English Brothers can supply you with a leaflet showing the basic requirements.

PROPOSED FOUR BEDROOM DWELLING

AT: WYKES FARM, WYKES LANE, DONINGTON.

FOR: MR & MRS S. PUGH

DRAWN S.J.B./T.W.L.
DATE AUG. 2005
REVISIONS FRONT ELEVATION
Main Scale
Detail Scale 1:50

JOB No. B 404

DRAWING No. 404/1