



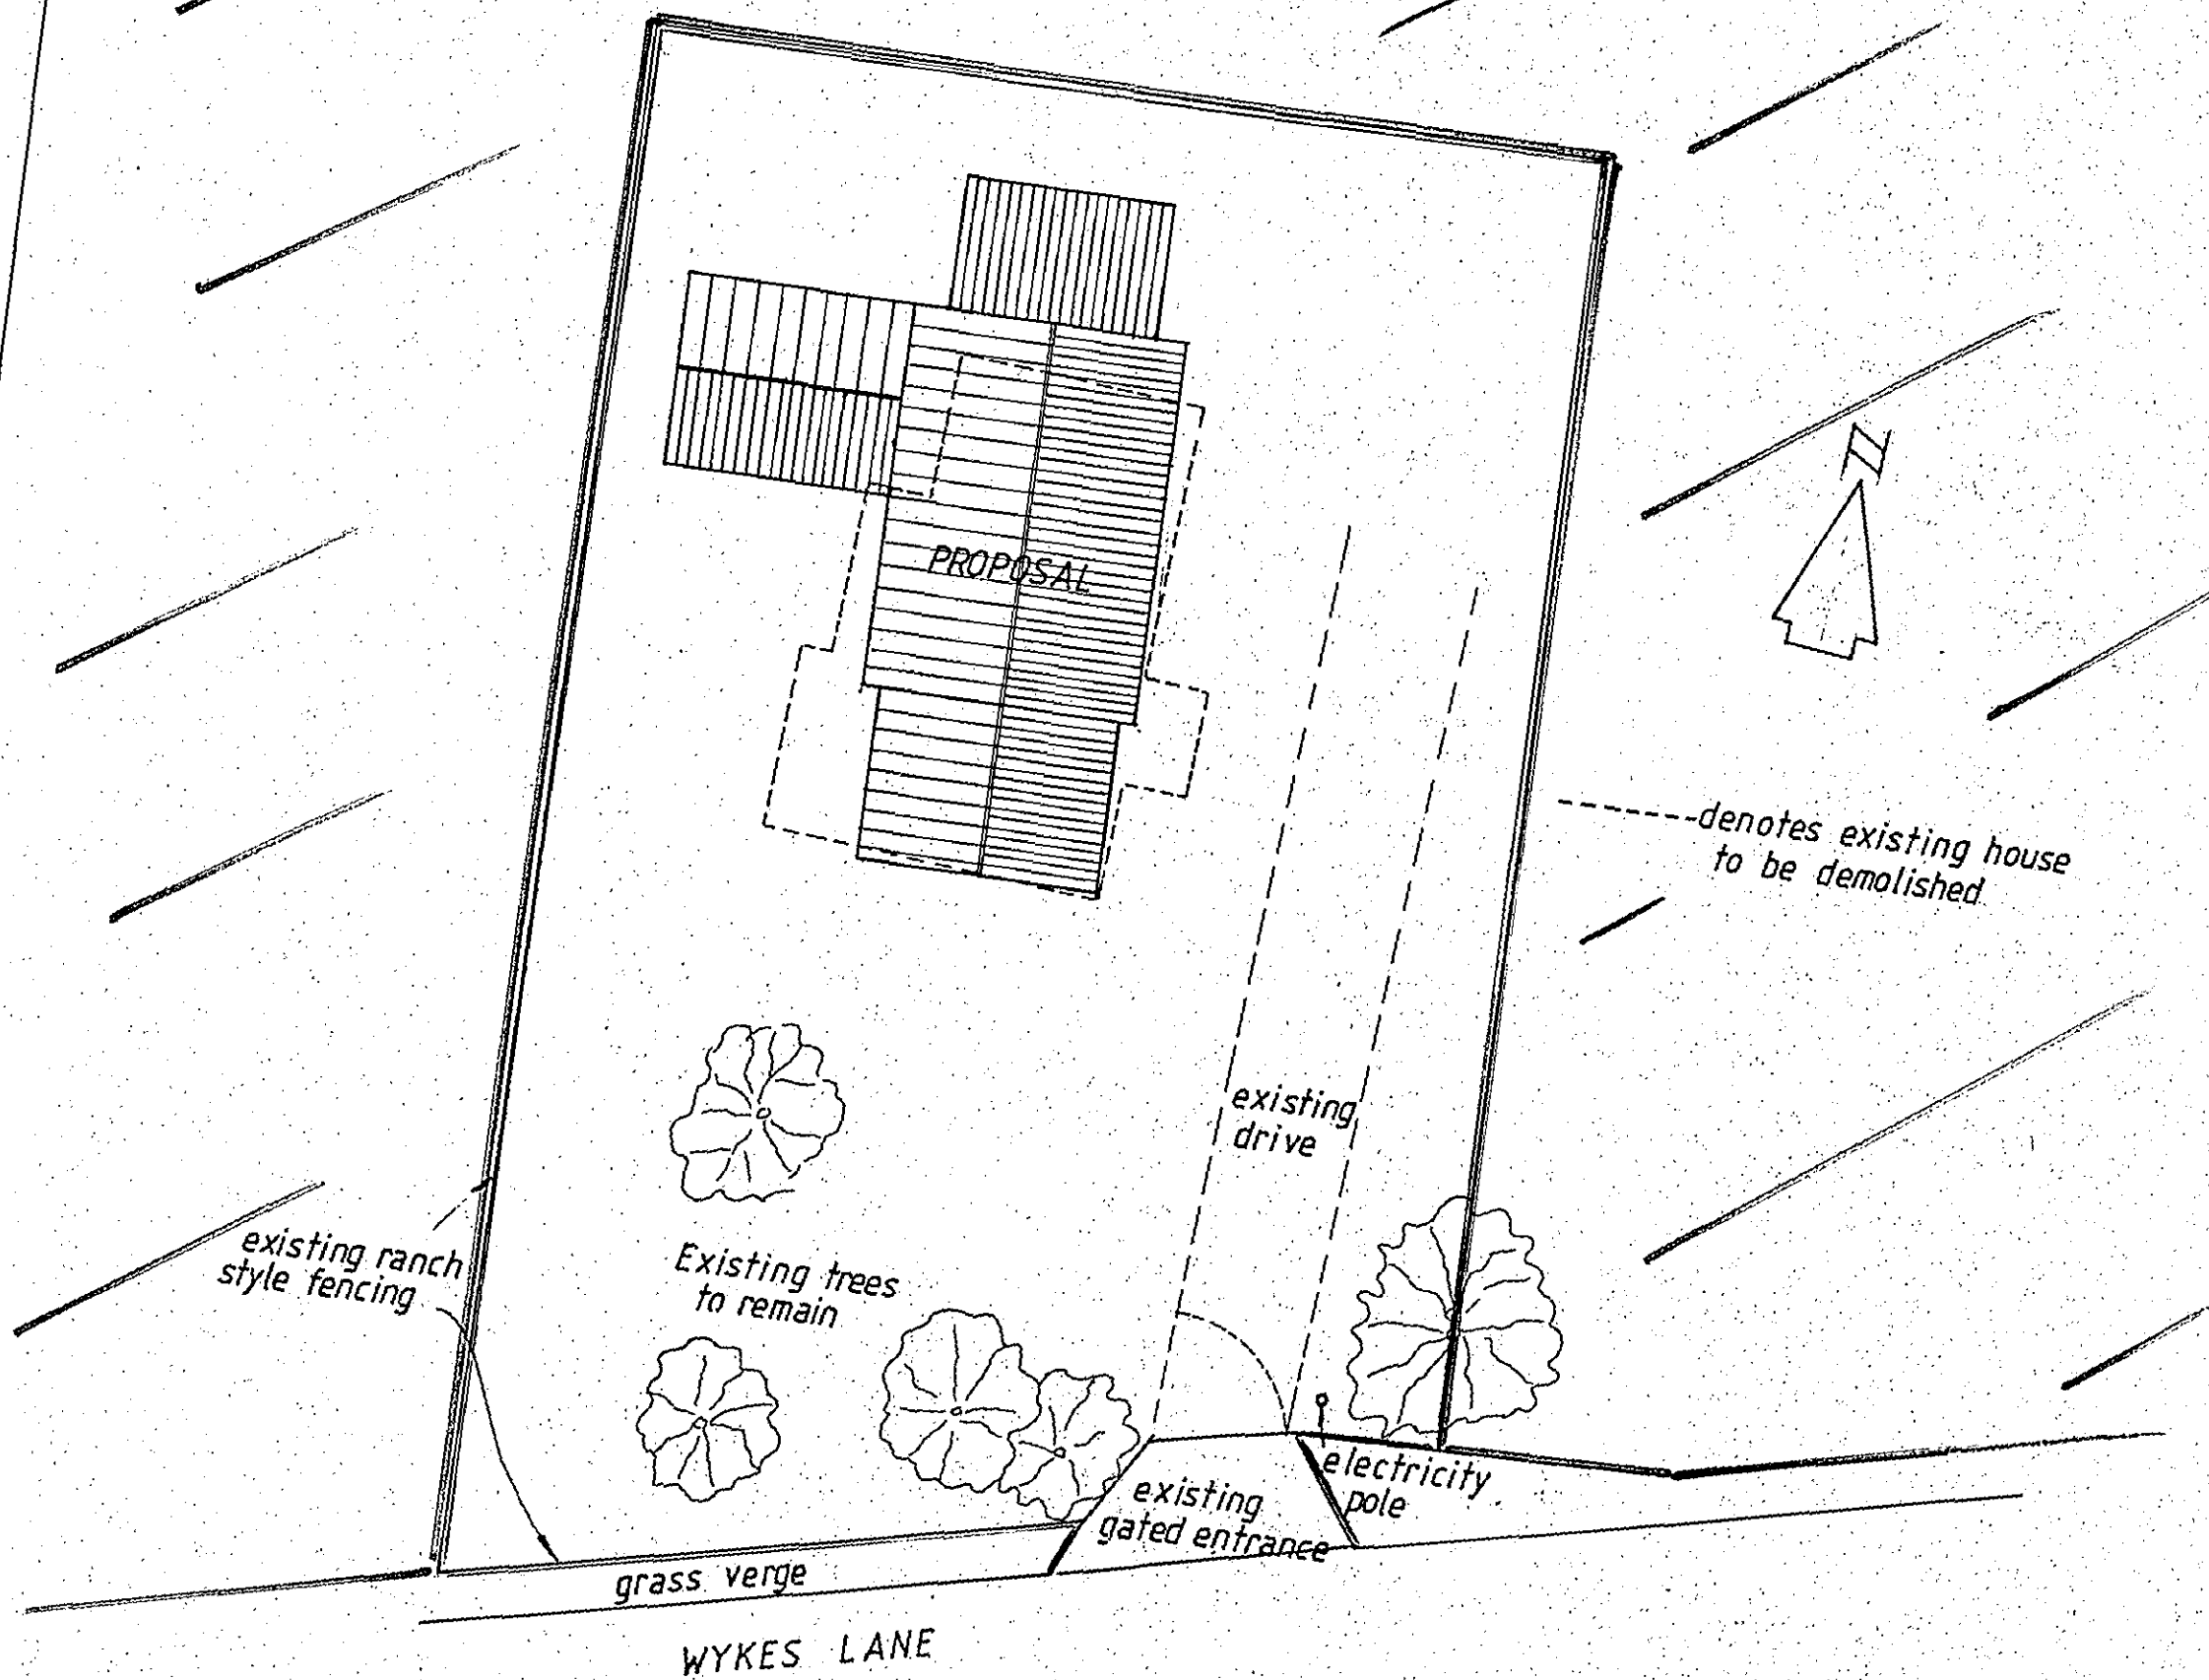

SITE PLAN
Scale 1: 200

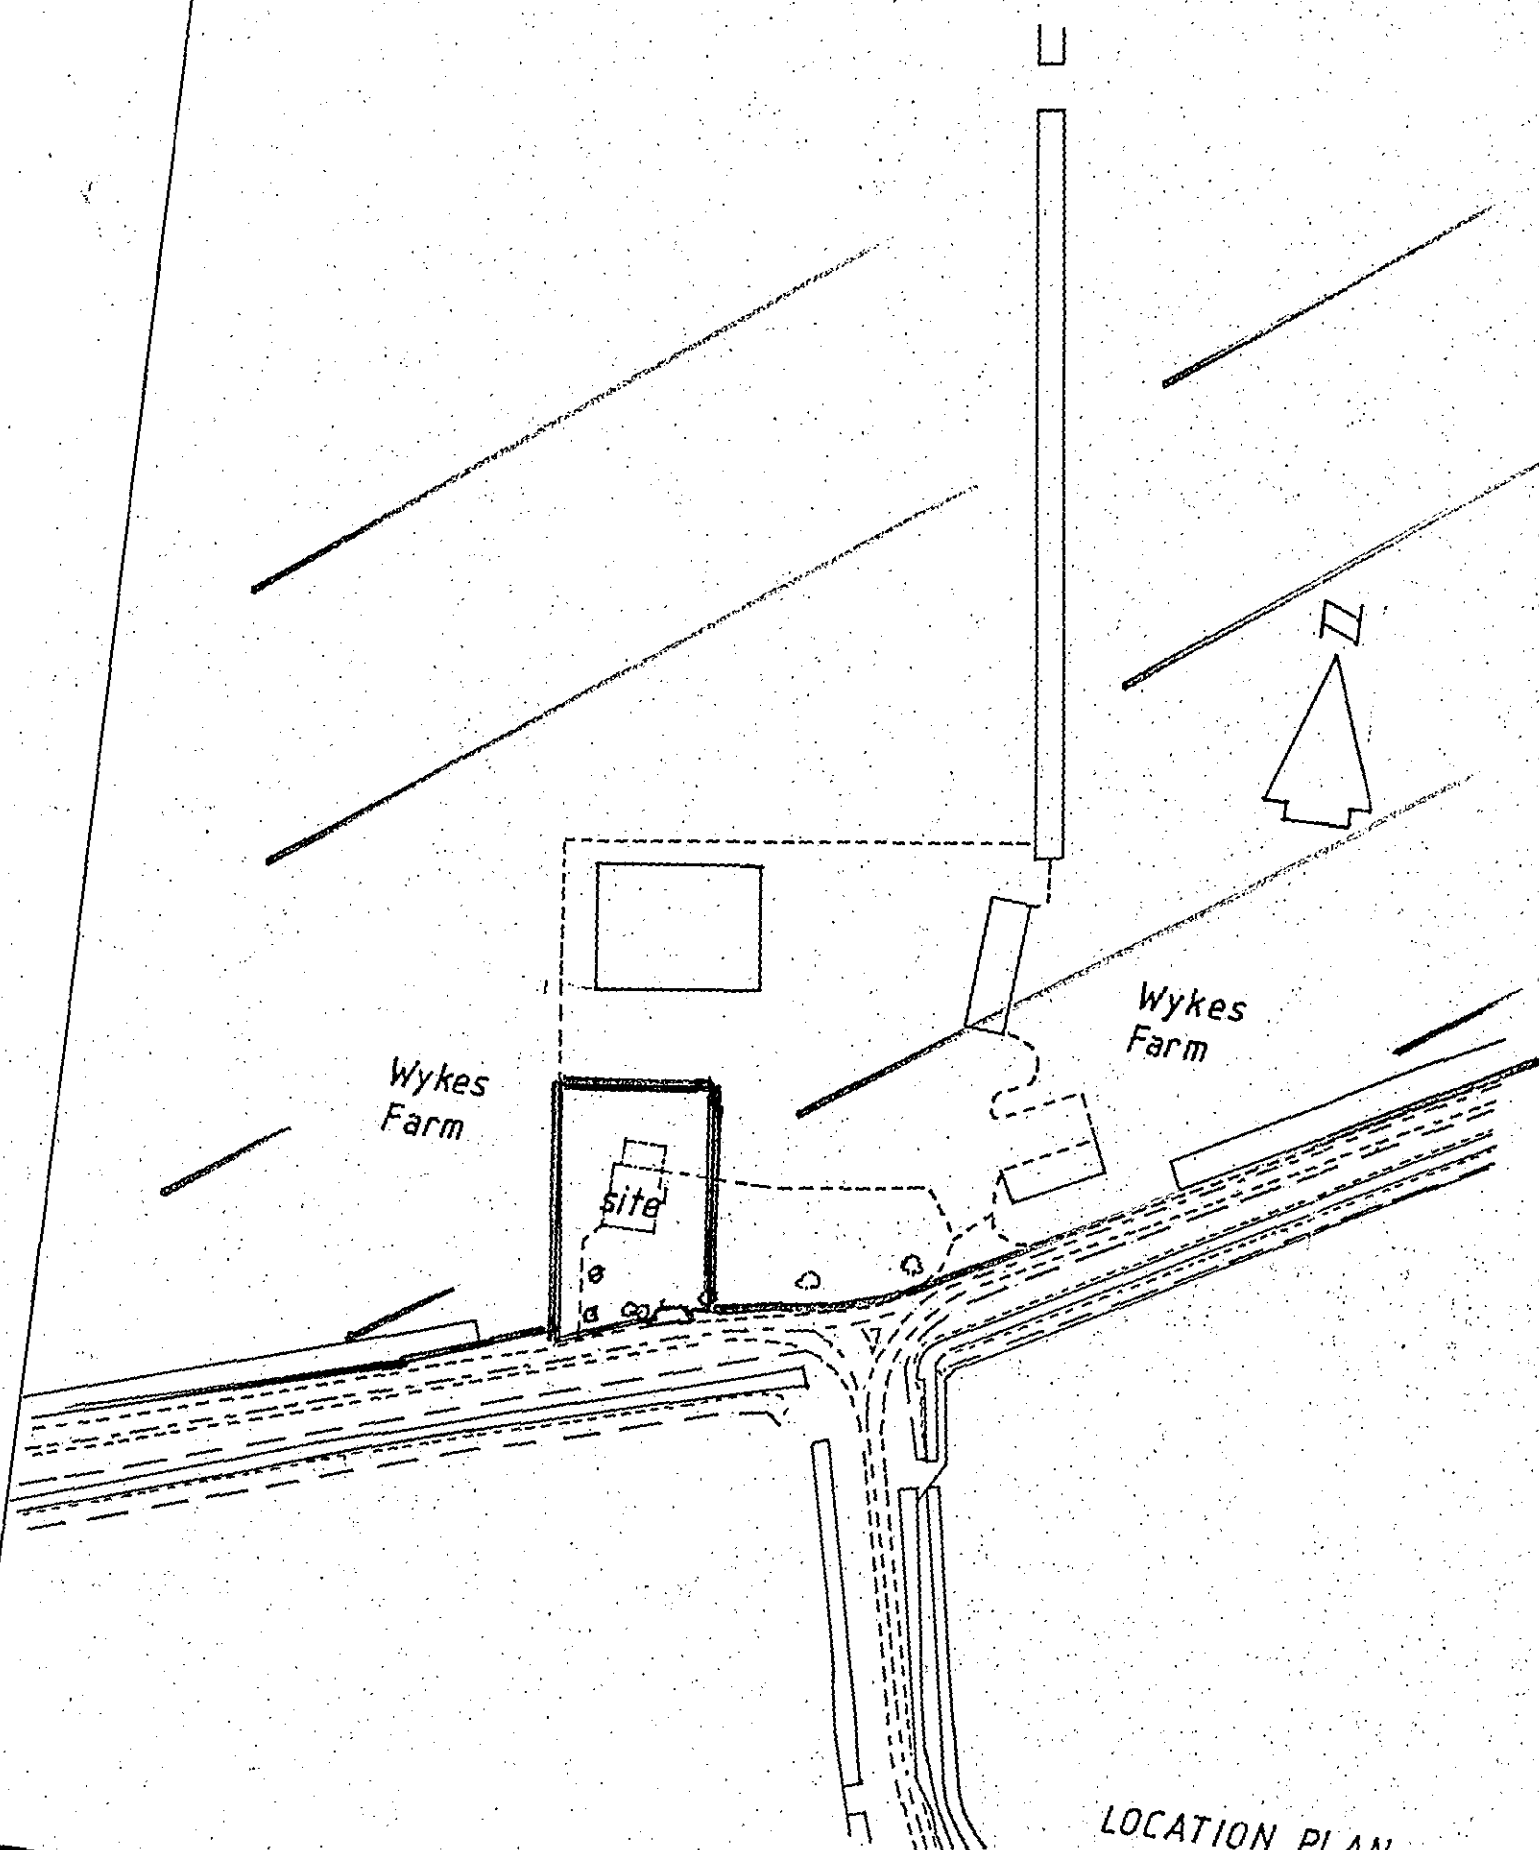

LOCATION PLAN
Scale 1: 1250

SHDC
PLANNING & DEVELOPMENT
23 DEC 2005
Ref. 1745/05

DETERMINED
PLAN



English Brothers Ltd.

Salts Road, Walton Highway, Wisbech, Cambs, PE14 7DU
Telephone: 01945 587500 Fax: 01945 582576

project

PROPOSED FOUR BEDROOM DWELLING
AT: WYKES FARM,
WYKES LANE,
DONINGTON,
Lincs.

client

MR & MRS. S. PUGH

job no.

B 404

drawing no.

404/2

date

SEPT. 2005

drawn

S. J. B.

scales

As stated

revision
revision
revision
revision

© English Brothers Ltd.
"No reproduction or publication of this drawing may be made and no article may be manufactured or assembled in accordance with this drawing without prior written consent. Rights reserved under the Copyright Act 1956 as amended by The Design Copyright Act 1988." The general contractor is to check all dimensions on site and report discrepancies to English Brothers Ltd. Do not scale from this drawing.