



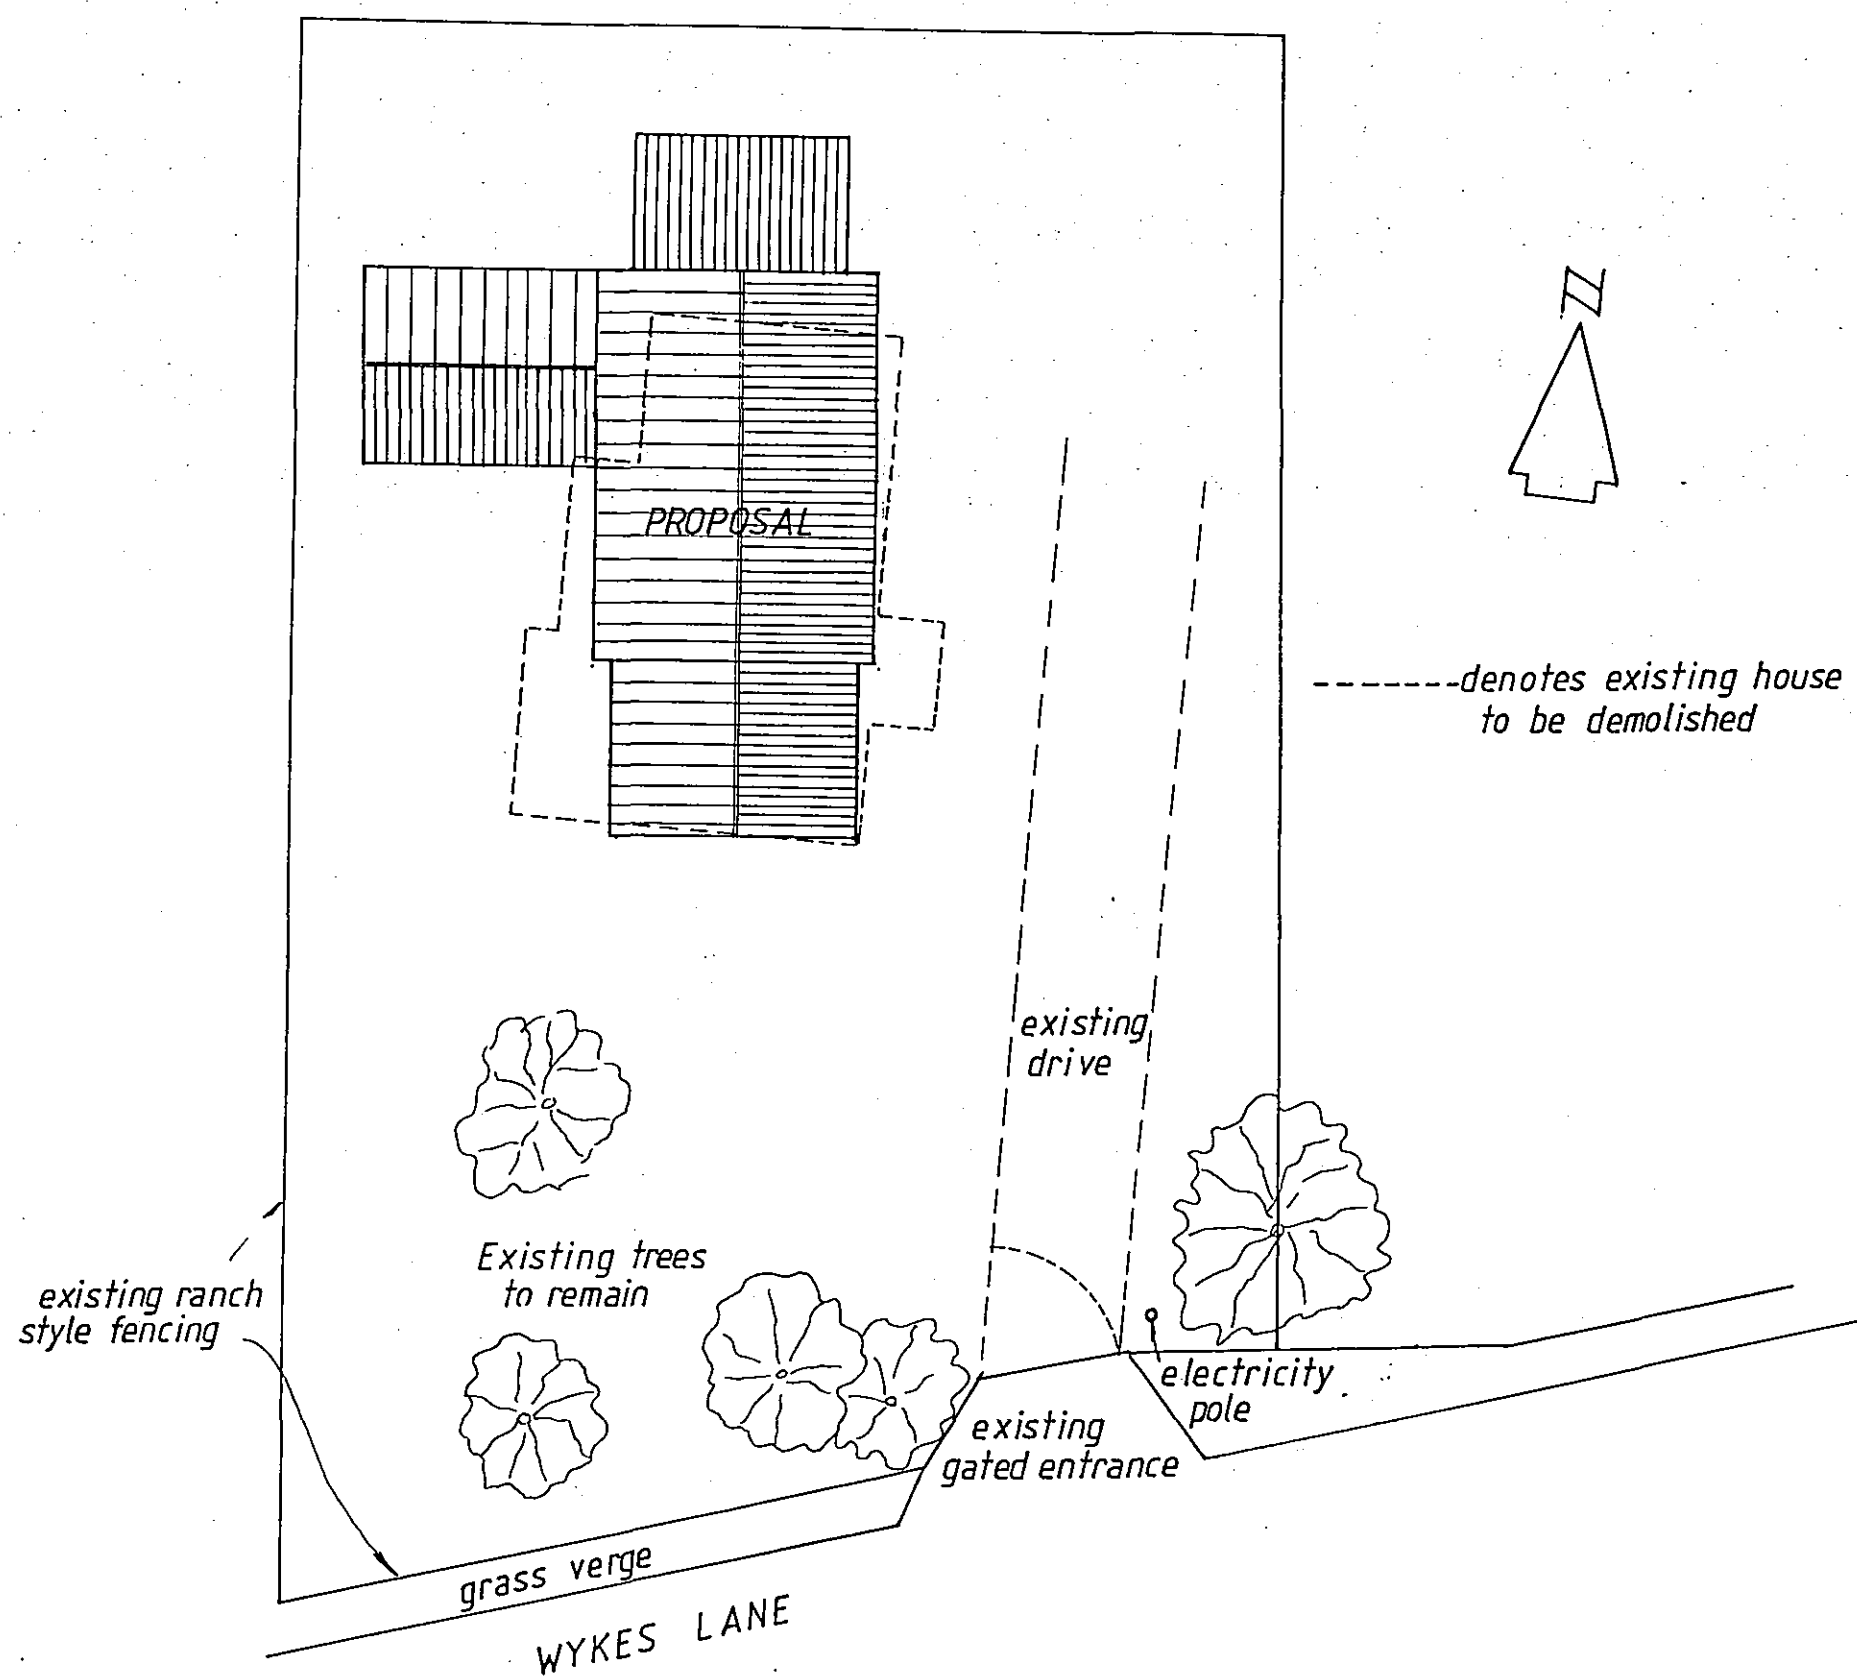

SITE PLAN
Scale 1: 200

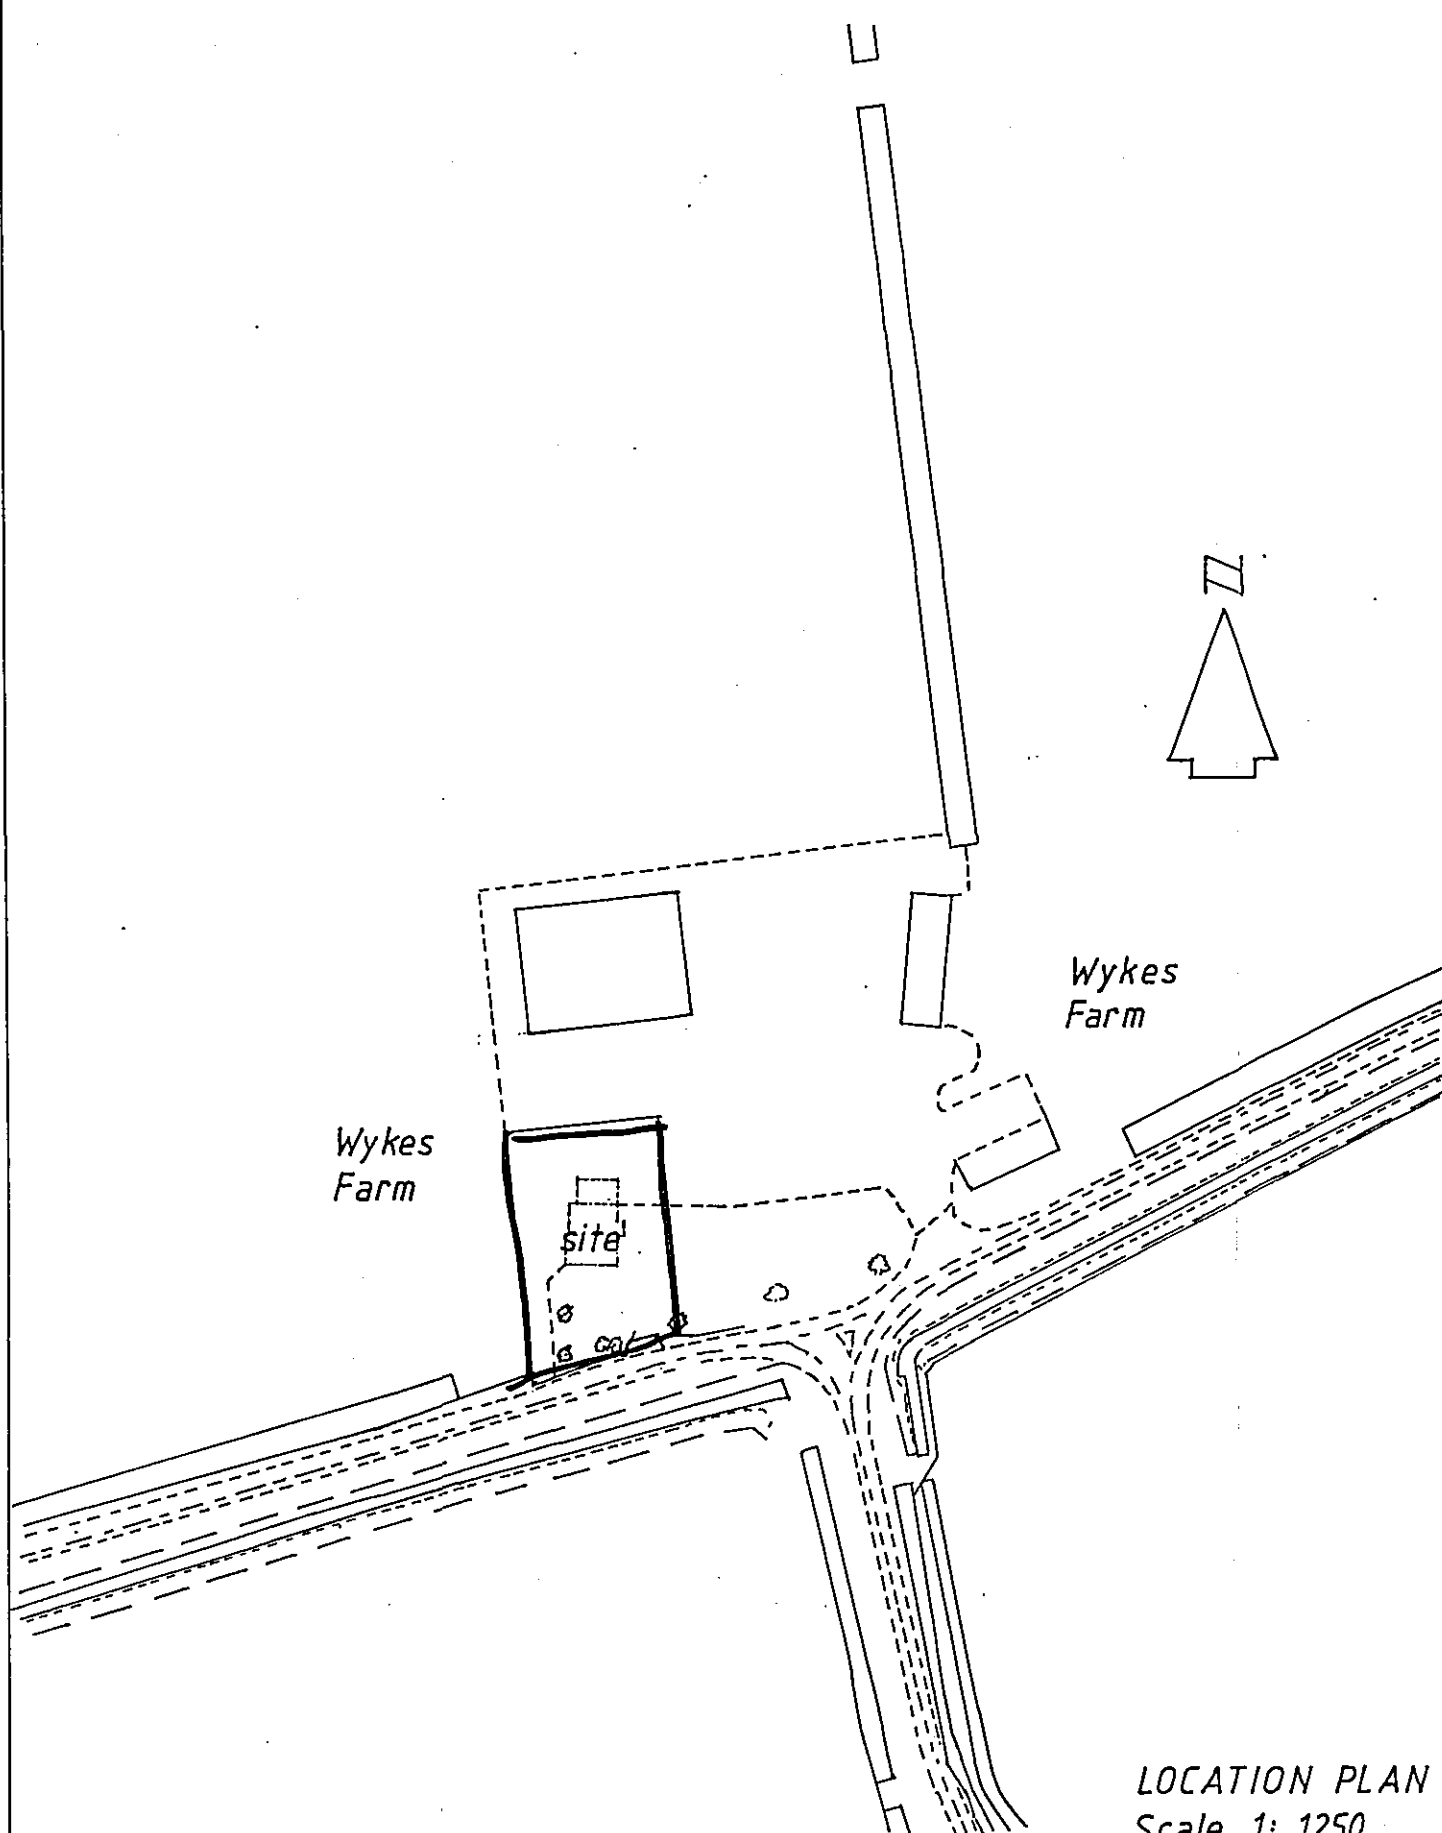

English Brothers Ltd.
Salts Road, Walton Highway, Wisbech, Cambs, PE14 7DU
Telephone: 01945 587500 Fax: 01945 582576

project
**PROPOSED FOUR BEDROOM DWELLING
AT: WYKES FARM,
WYKES LANE,
DONINGTON,
Lincs.**

client
MR & MRS. S. PUGH

job no. **B 404** drawing no. **404/2**

date **SEPT. 2005** drawn **S. J. B.**

scales
As stated

revision			
revision			
revision			
revision			
revision			

© English Brothers Ltd.
"No reproduction or publication of this drawing may be made and no article may be manufactured or assembled in accordance with this drawing without prior written consent. Rights reserved under the Copyright Act 1956 as amended by The Design Copyright Act 1968." The general contractor is to check all dimensions on site and report discrepancies to English Brothers Ltd. Do not scale from this drawing.