



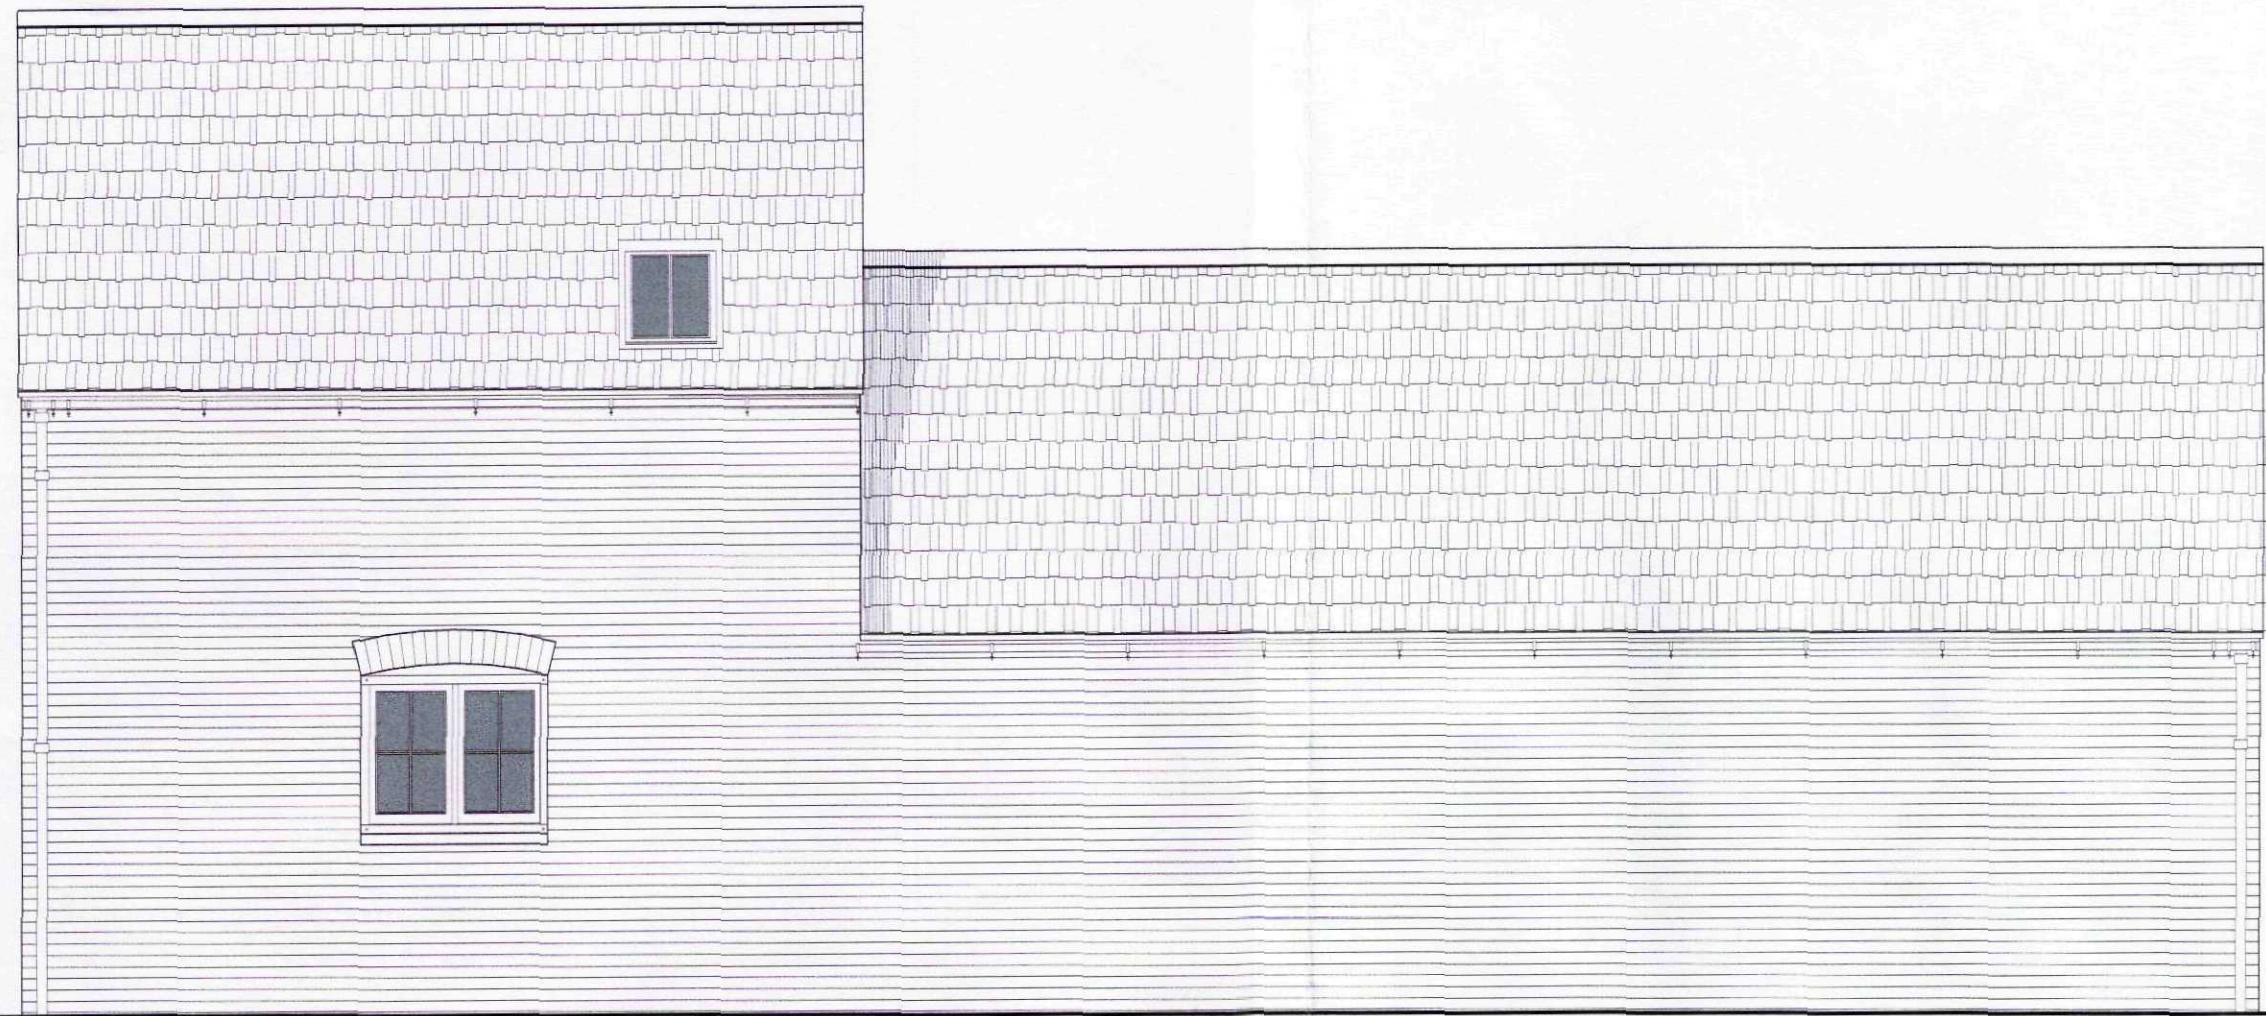


NORTH - EAST ELEVATION

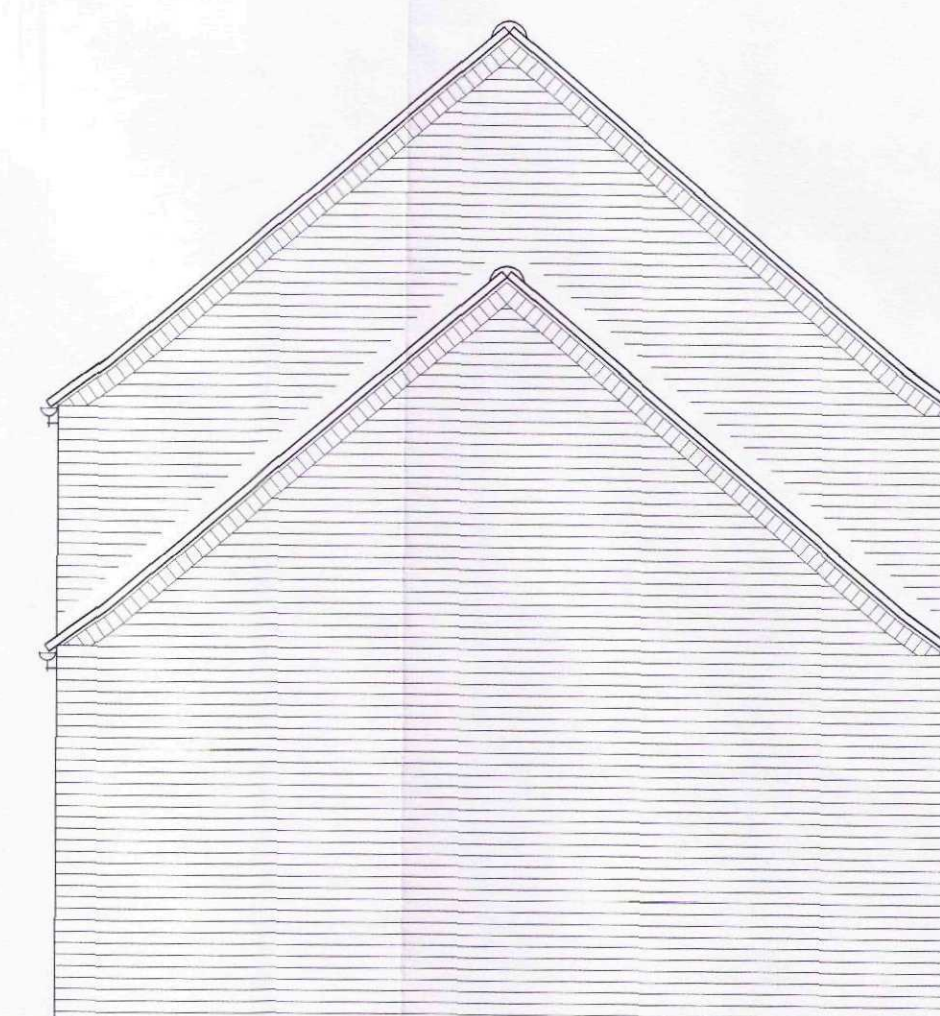


SOUTH - EAST ELEVATION



NORTH - WEST ELEVATION

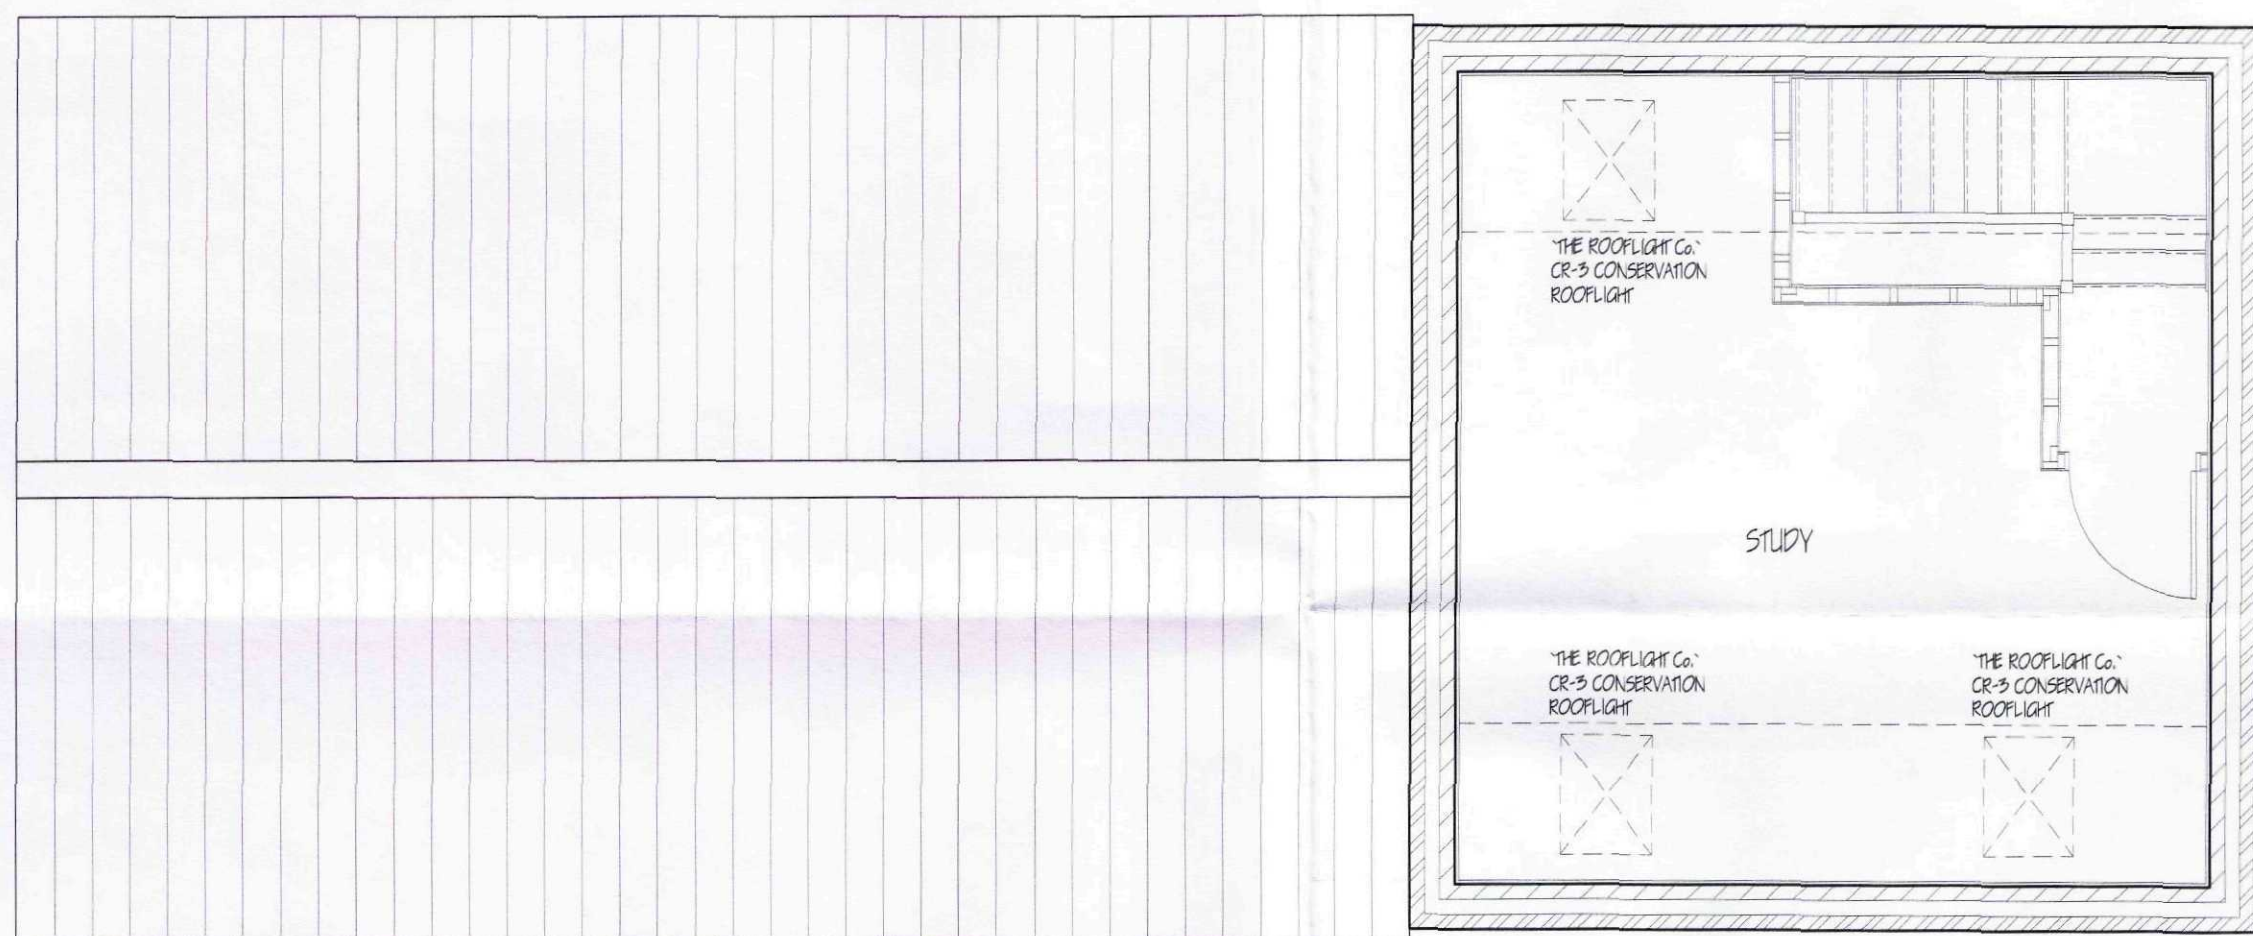


FIRST FLOOR

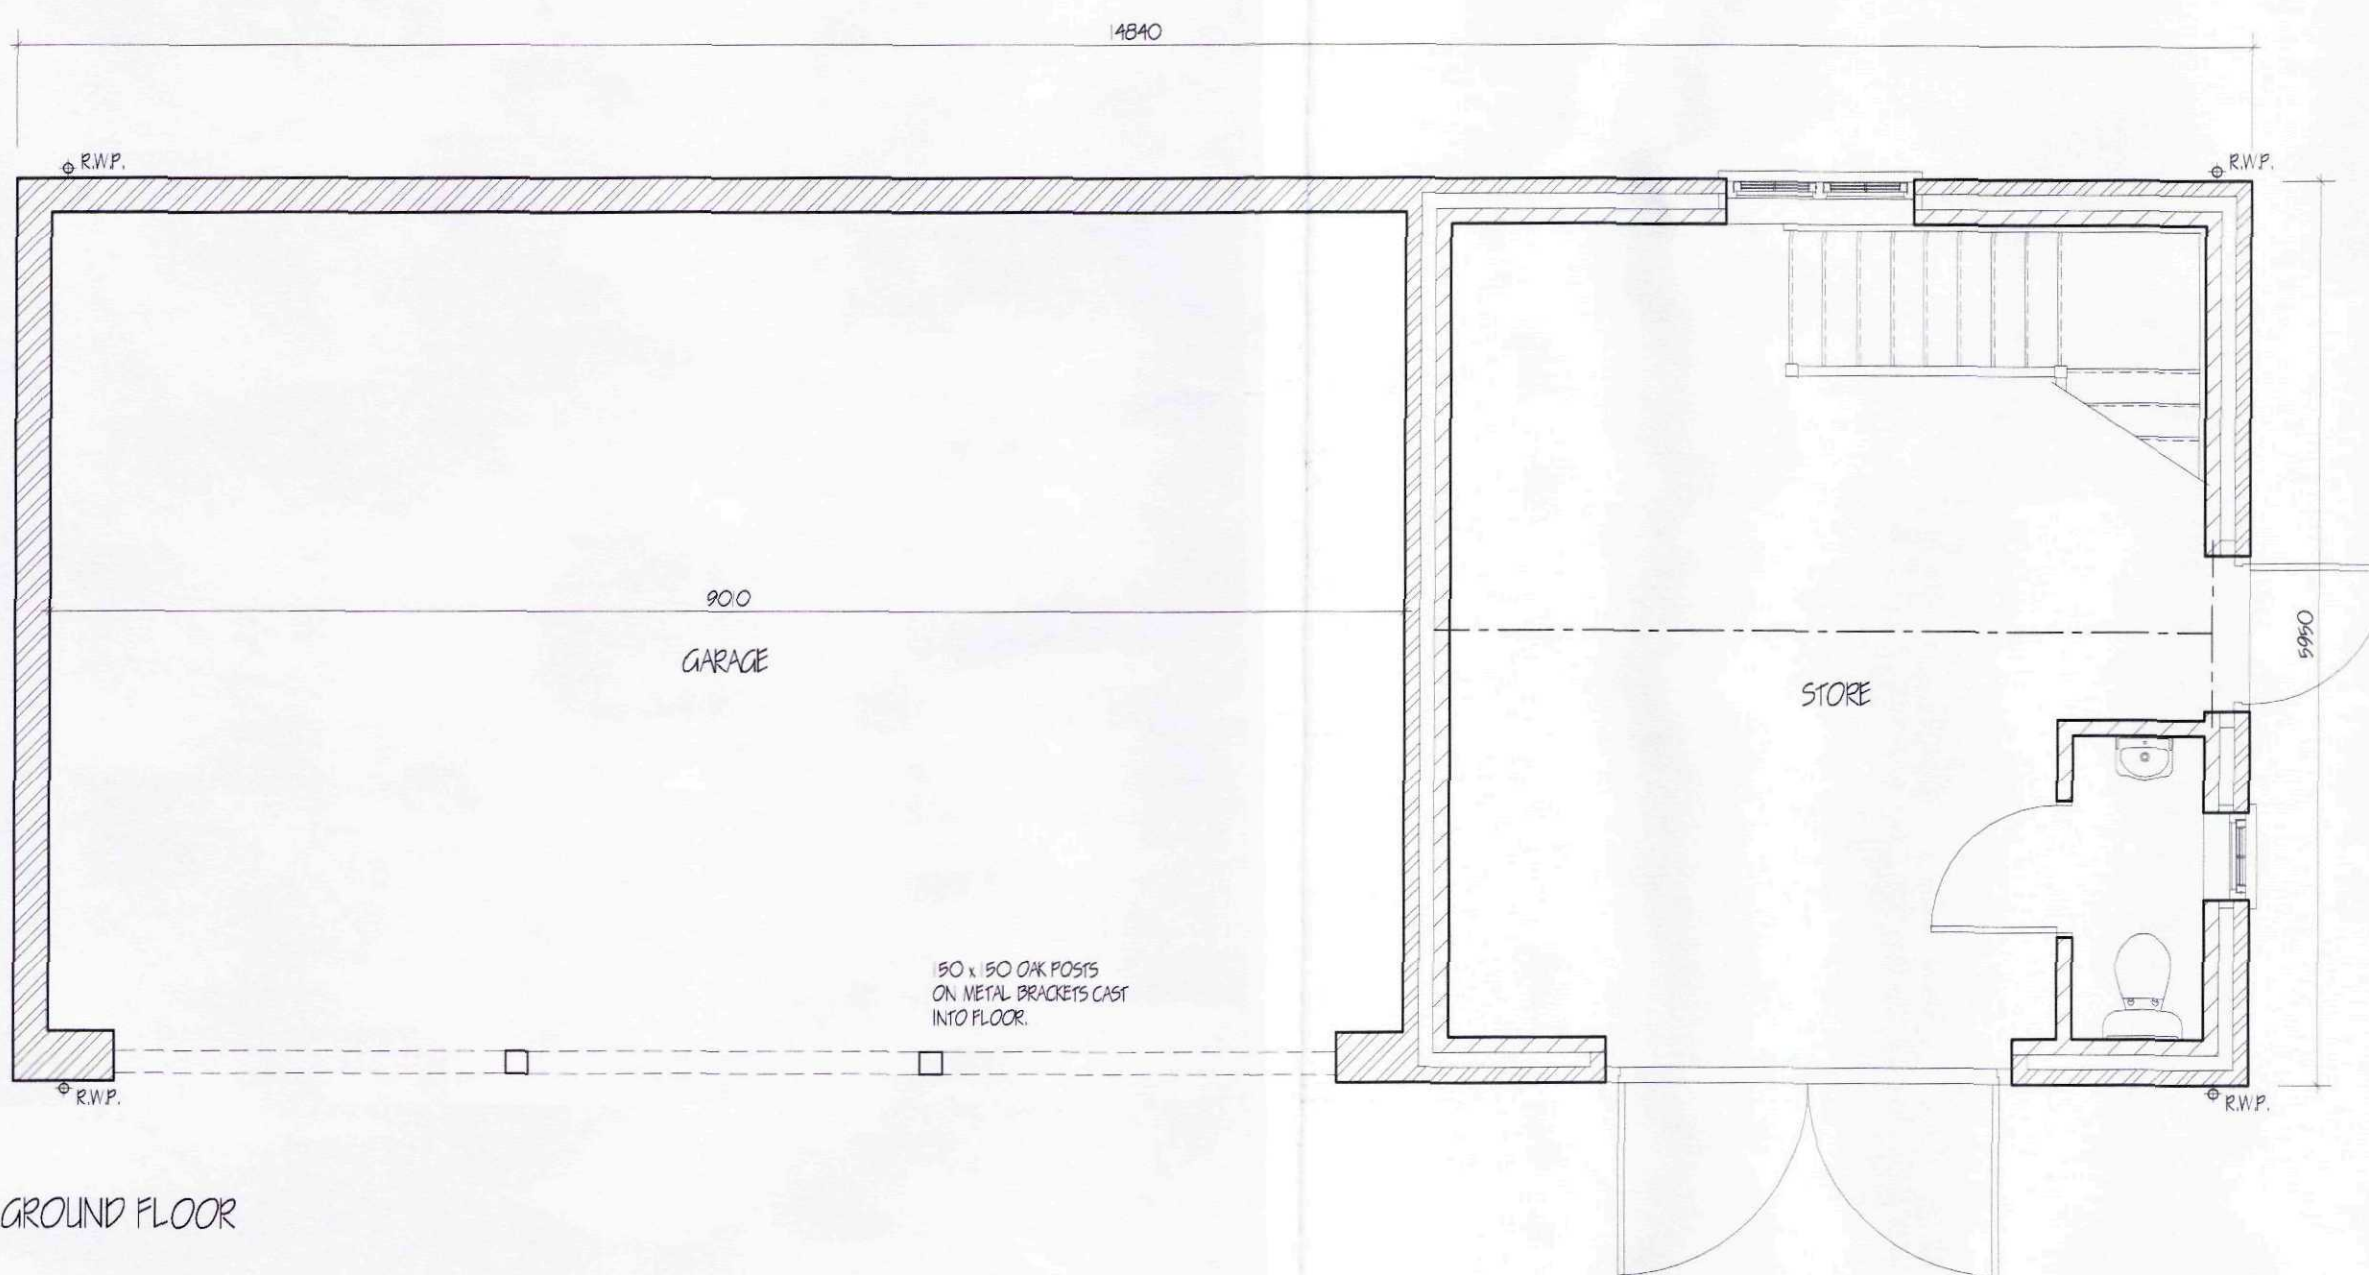


GROUND FLOOR


ROOF MATERIAL - SANDTOTT OLD ENGLISH PANTILE NATURAL RED.
WALL MATERIAL - FACING BRICK TO BE AGREED BRICK BOND 3-1 ENGLISH GARDEN WALL
MORTAR MIX 1 PART WHITE CEMENT 3 PARTS LIGHT ORANGE SAND (MIDDLETON AGGREGATES LTD)
120mm dia. HALF ROUND GUTTERS AND 63mm dia. DOWN PIPES TO BE BLACK ALUMINIUM

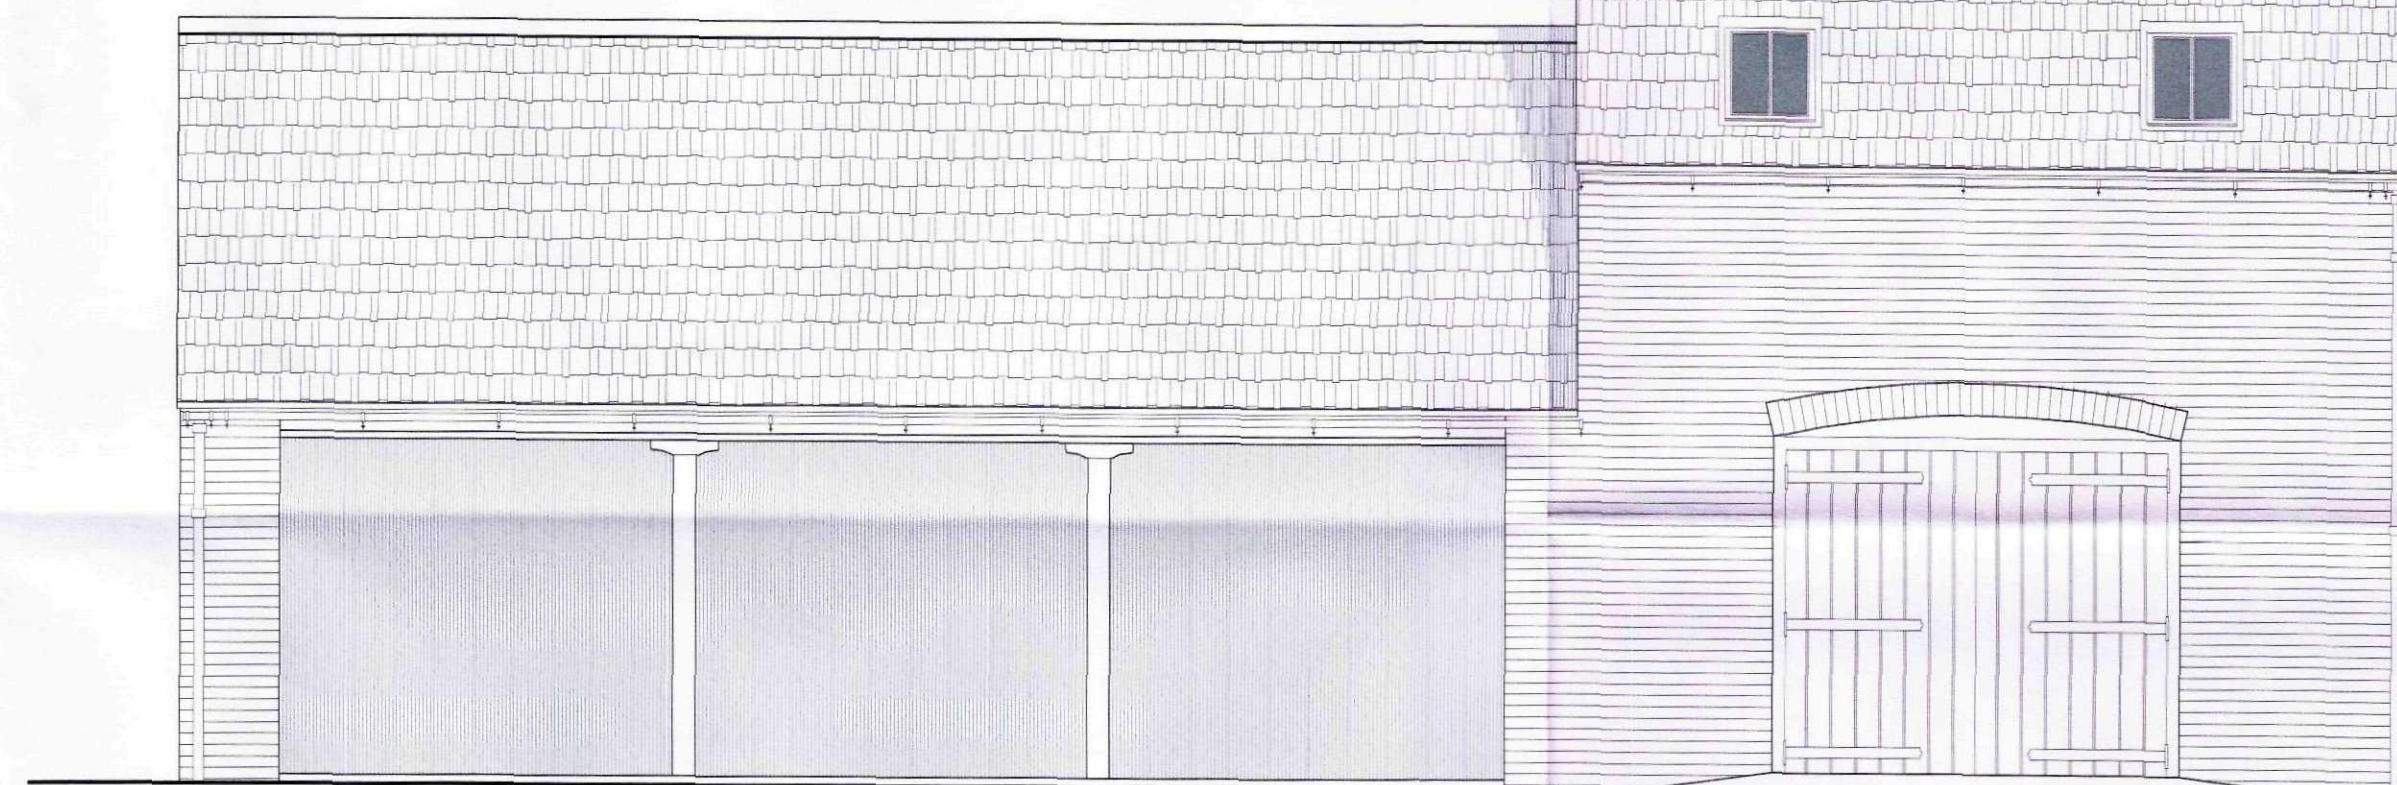

SOUTH - WEST ELEVATION

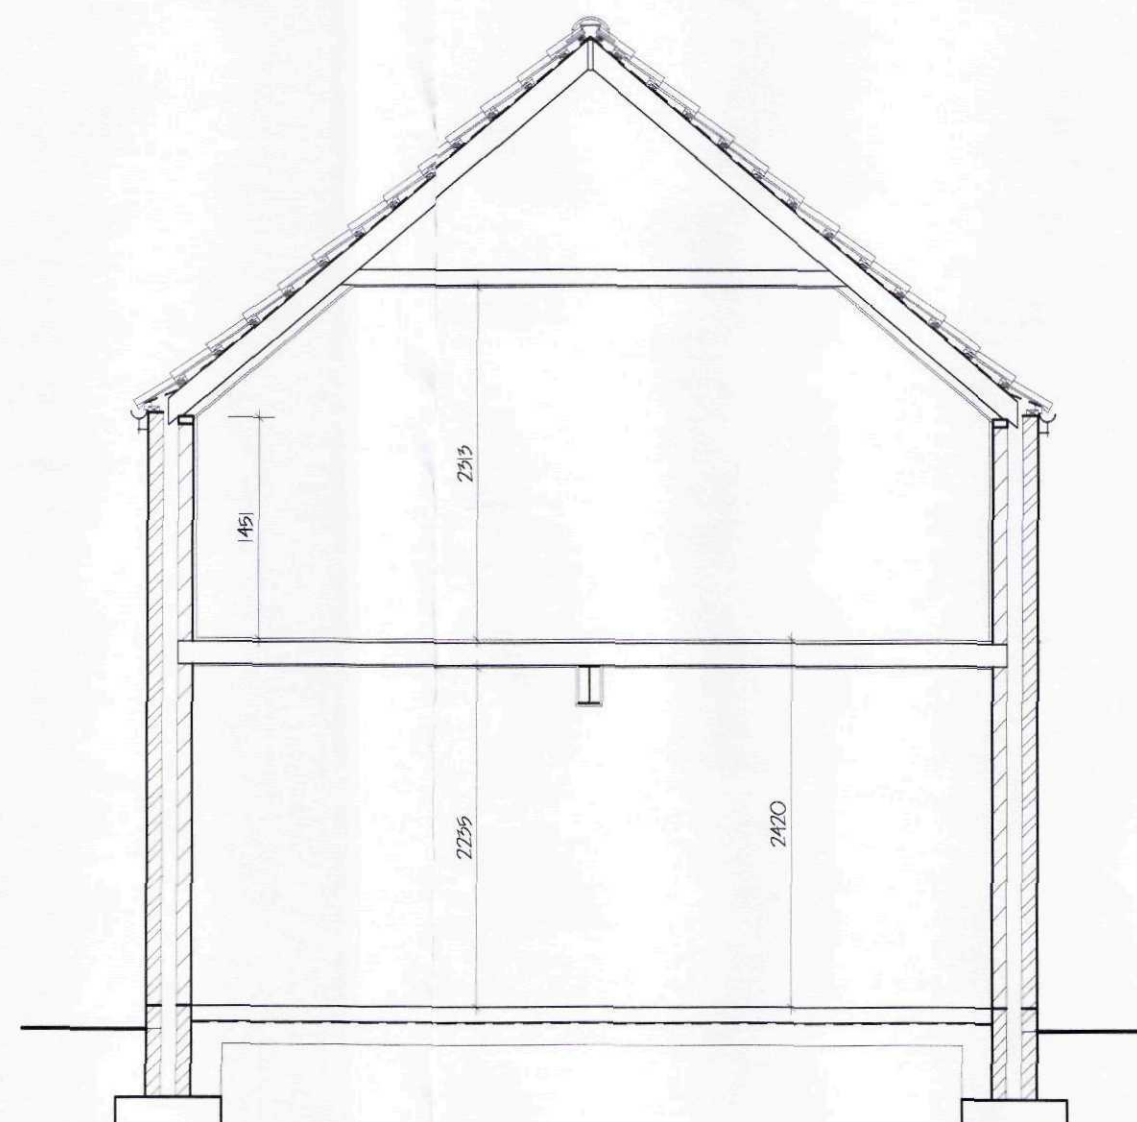

SECTION A - A

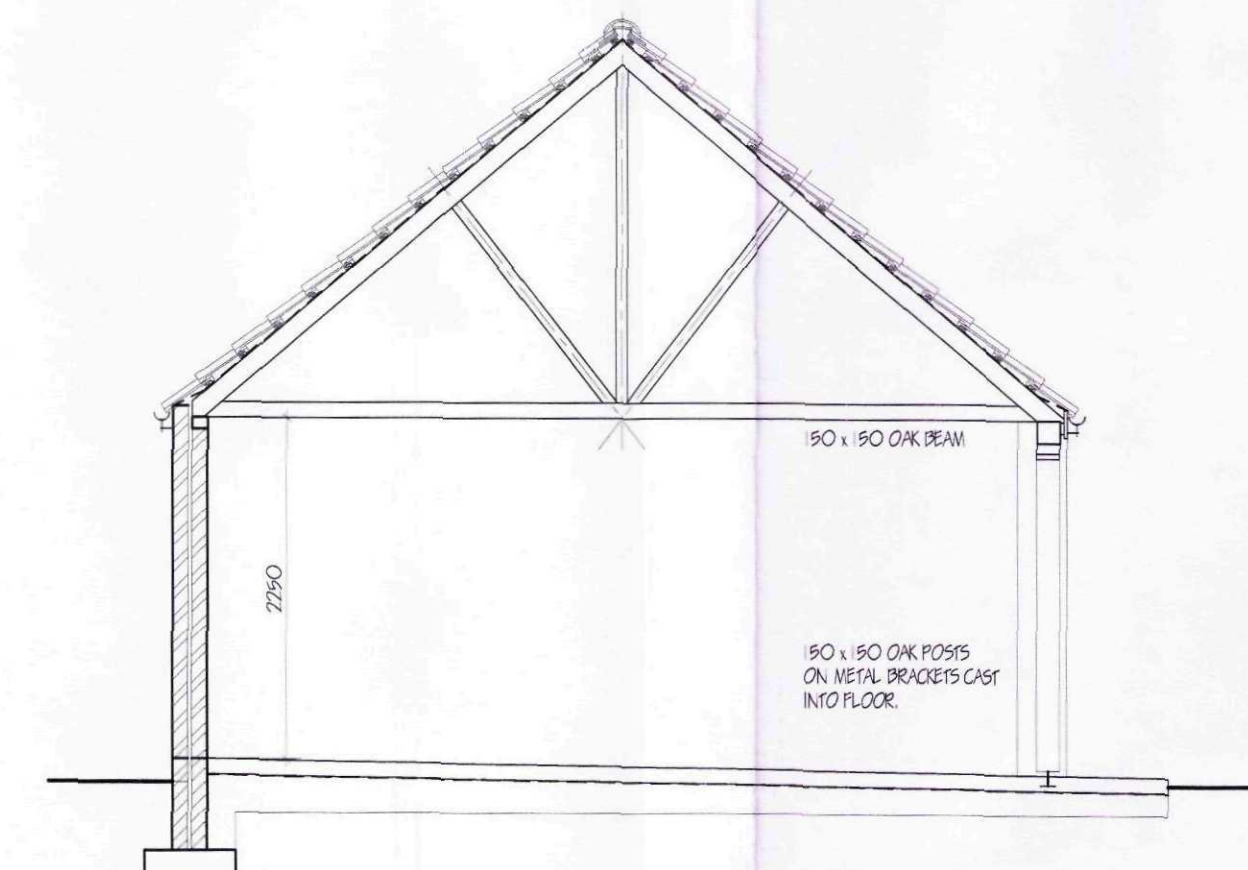

SECTION B - B

AMENDED PLAN
Ref. A2

SHDC
Planning & Development
21 FEB 2012
Ref: CO16-12

revision	date	init.	revision details.
A	FEB '12	J.C.	DOOR CLADDING

COOPER ARCHITECTURAL DESIGN
80 WINSOVER ROAD
SPALDING, Lincs PE11 1HA
Tel: 01775 211174
Mobile: 07808 120 778
E-MAIL: c.a.d@btconnect.com

Client: MR & MRS I BROWN

Project:
PROPOSED REPLACEMENT DWELLING
LONGATE FLEET
Lincs
PE12 5LN

Drawing:

GARAGE BLOCK

Scale	1:50	Drawing No.	1149-05-A
Date	DEC '11	Drawn:	J.C.

LIMITATIONS
This drawing is limited in the amount of information contained and does not purport to contain a full specification of the works. It is a survey for the purpose of obtaining Planning/Building Regulation approval.
The drawing must not be used as a contract document. All dimensions shall be taken from site from actual work under no circumstances shall measurements be taken from this drawing for construction or ordering purposes.
All given dimensions shall be checked by the Builder/Contractor and will be his responsibility from commencement of site work.
The works will not be supervised or inspected on site by C.A.D. or any representative thereof. It is the client or their appointed agents responsibility to control workmanship, substitution of materials, adherence to specification, variations to contract etc.

COPYRIGHT RESERVED
Copies of this drawing must be made only with the written permission of Cooper Architectural Design.

STANDARDS
All materials to be new unless otherwise stated and all components and materials etc to be used fitted and installed etc in strict accordance with manufacturers instruction and relevant Code of Practice.
Materials shall conform to appropriate British Standards Specification or BBA Certificate or European Code equivalent.

HEALTH & SAFETY
The Employer/Client shall ensure that the selected contractor is conversant with and adopts all measures necessary to achieve compliance with Health & Safety legislation for Building Sites and Work Places.
The Employer/Client is advised that should the works need to comply with the Construction Design and Management Regulations an independent Planning Supervisor will be required.

SCOPE OF THE WORKS
The works shall comprise of all that is shown on the drawing and details. Work that may not be specifically shown but may be necessary inferred as necessary to carry out the works shall be deemed to be included.