



EXISTING FRONT (S) ELEVATION




EXISTING SIDE (E) ELEVATION



PROPOSED FRONT (S) ELEVATION



PROPOSED SIDE (E) ELEVATION

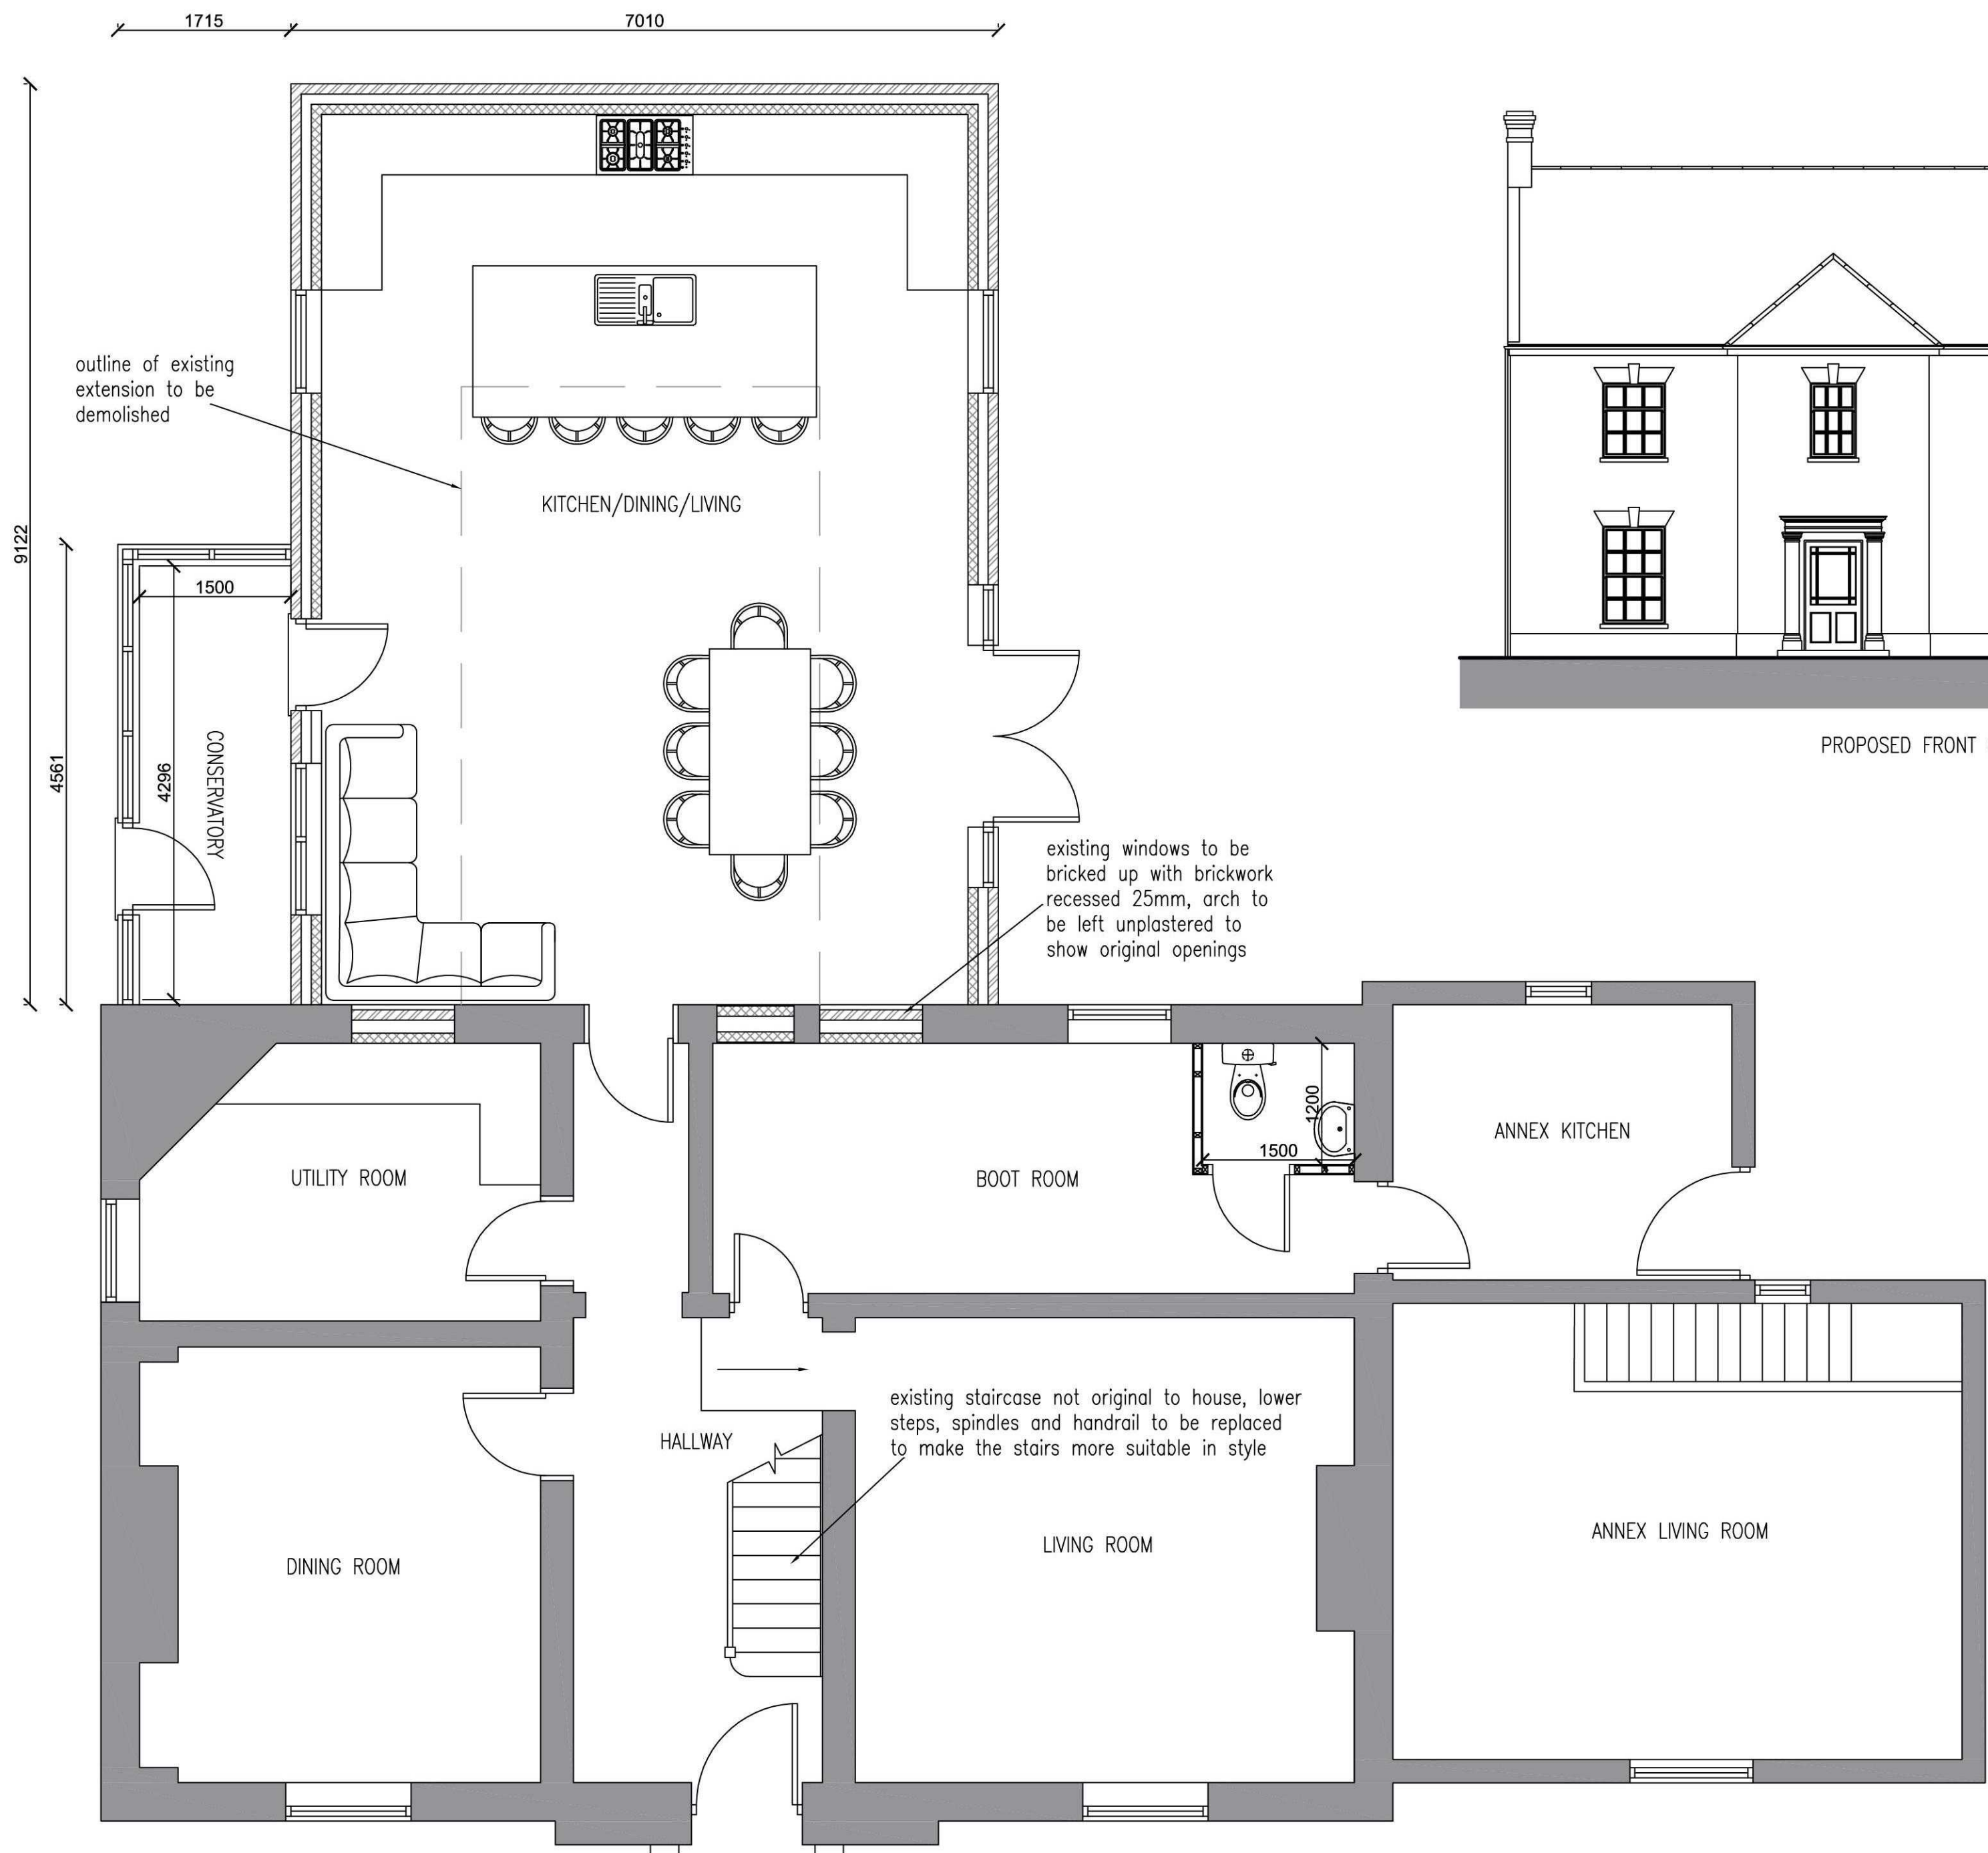

PROPOSED GROUND FLOOR PLAN

Ref:	Revision:	Date:
A	Conservation officer consultation	22.09.16
AUSTIN JOHN DEVELOPMENTS Rualen, Mill Green Road, Pinchbeck, Spalding, Lincolnshire, PE11 3PU 01775 712115 contact@austinjohndevelopments.uk		
Project:	PROPOSED TWO STOREY REAR EXTENSION TO LISTED BUILDING	
Client:	MR & MRS D. ALMEY BLOODFOLD FARM RAVENS BANK HOLBEACH FEN	
DRAWING:	PROPOSED GROUND FLOOR PLAN EXISTING & PROPOSED ELEVATIONS	
DRAWING N°:	AJD/1055/15/01A	DATE: JUNE 2016
DRAWN BY:	JC	SCALE: 1:50 1:100
COPIES OF THESE DRAWINGS MUST NOT BE TAKEN, TRACED OR ALTERED FOR ANY PURPOSE OTHER THAN THAT FOR WHICH THEY ARE ISSUED WITHOUT WRITTEN PERMISSION OF AUSTIN JOHN DEVELOPMENTS LTD. THESE SERVICES ARE PROVIDED ONLY FOR THE PURPOSE OF OBTAINING PLANNING OR BUILDING REGULATIONS APPROVAL AND DO NOT CONSTITUTE A FULL SPECIFICATION FOR THE PROPOSED WORKS AND MUST NOT BE USED AS A CONTRACT DOCUMENT ALONE. THE PROPOSED WORK WILL NOT BE SUPERVISED/INSPECTED BY AUSTIN JOHN DEVELOPMENTS LTD. UNLESS SOLEMNLY AGREED IN WRITING BY THE CLIENT. THEREFORE IT IS THE CLIENT OR THEIR APPOINTED BUILDING CONTRACTOR'S RESPONSIBILITY TO OBTAIN NECESSARY PLANNING & SPECIFICATION AND ANY INFORMATION TO THE CONTRACTOR. IT IS HEREBY IMPLIED, OR REASONABLE TO IMPLY, ALL RELEVANT MATTERS ON THE DRAWINGS, THE FACT THAT MATTERS ARE NOT MENTIONED DOES NOT ALLEVIATE THE BUILDING REGULATIONS AND CURRENT BEST PRACTICE REQUIREMENTS. IT IS THE BUILDING CONTRACTOR'S RESPONSIBILITY TO OBTAIN FITTED AND INSTALLED TO THE MANUFACTURER'S INSTRUCTIONS AND COMPLY WITH THE MANUFACTURER'S AND APPROVED DOCUMENTS OF THE SYSTEMS. THE BUILDING CONTRACTOR SHALL BE RESPONSIBLE FOR THE PROVISION OF ALL MATERIALS AND LABOUR PRIOR TO THE COMMENCEMENT OF WORK AND ANY DISCREPANCIES REPORTED IMMEDIATELY. WHERE APPLICABLE DIMENSIONS SHOWN ARE EITHER THE OUTSIDE OR INSIDE DIMENSIONS OF THE WORK OR THE DIMENSIONS OF THE MATERIALS. IT IS RECOMMENDED THAT A SET FOR THE SUBMITTAL OF THE DRAWINGS PRIOR TO COMMENCEMENT OF WORK. THE ACTUAL POSITIONING OF EXISTING SERVICES (ELECTRIC, GAS, WATER, ETC.) ARE NOT CORRECTLY SHOWN. THE ACTUAL POSITIONING OF SERVICES MUST BE ESTABLISHED BY THE BUILDING CONTRACTOR PRIOR TO COMMENCEMENT OF WORK AND REPOSITIONED TO SUIT THE INDIVIDUAL SERVICE SUPPLIER'S INSTALLATION RECOMMENDATIONS. NOTES TO THE CLIENT: The client is to ensure that the appointed contractor is familiar with and complies with Health & Safety for Building Sites and Work Places.		